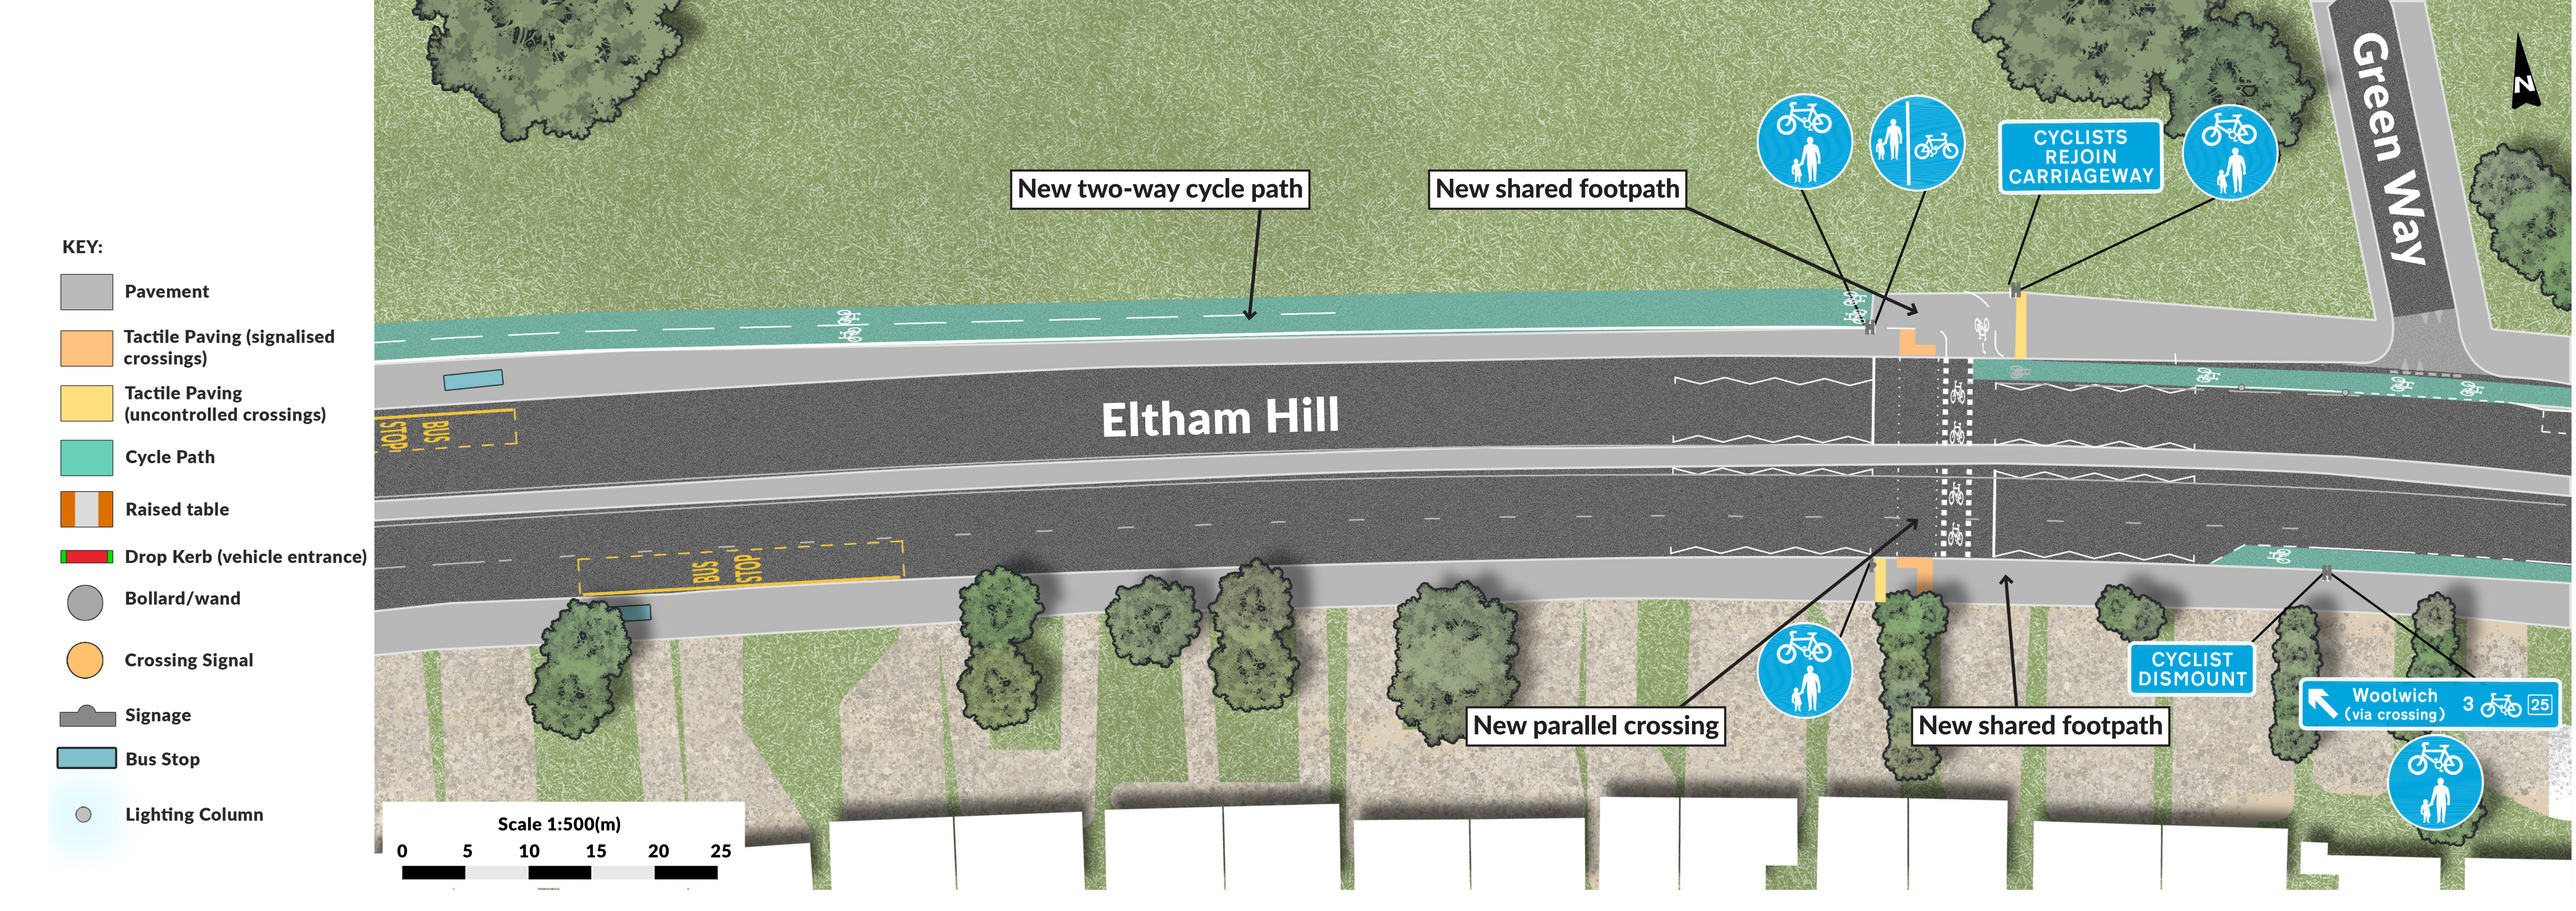

KEY:
Pavement
Tactile Paving (signalised crossings)
Tactile Paving (uncontrolled crossings)
Cycle Path
Raised table
Drop Kerb (vehicle entrance)
Bollard/wand
Crossing Signal
Signage
Bus Stop
Lighting Column
New two-way cycle path
New shared footpath
CYCLISTS REJOIN CARRIAGEWAY
Green Way
N
Eltham Hill
BUS STOP
BUS STOP
New parallel crossing
New shared footpath
CYCLIST DISMOUNT
Woolwich (via crossing) 3 25
Scale 1:500(m)
0 5 10 15 20 25