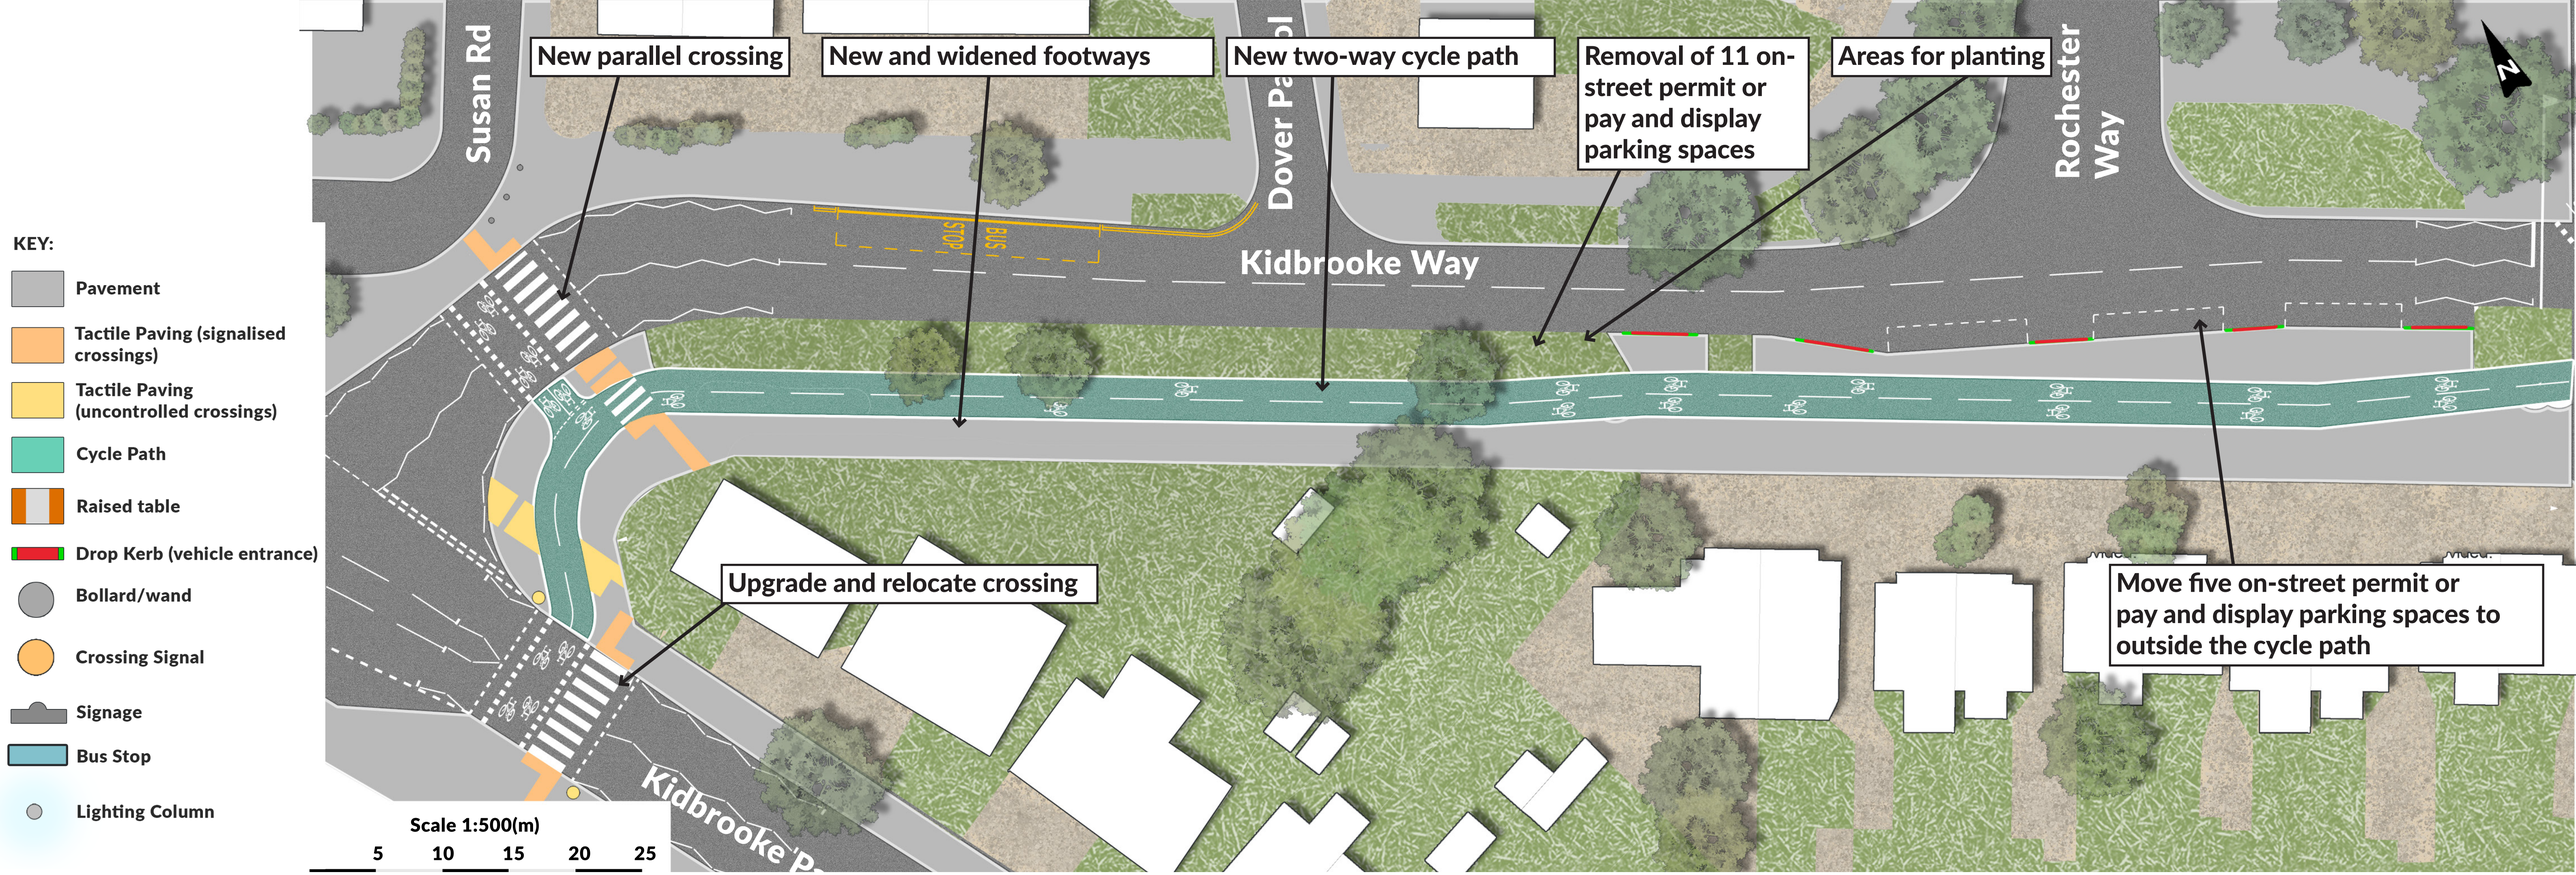

New parallel crossing
New and widened footways
New two-way cycle path
Removal of 11 on-street permit or pay and display parking spaces
Areas for planting
Upgrade and relocate crossing
Move five on-street permit or pay and display parking spaces to outside the cycle path
Susan Rd
Dover Pa
Rochester Way
Kidbrooke Way
Kidbrooke P
BUS STOP
KEY:
Pavement
Tactile Paving (signalised crossings)
Tactile Paving (uncontrolled crossings)
Cycle Path
Raised table
Drop Kerb (vehicle entrance)
Bollard/wand
Crossing Signal
Signage
Bus Stop
Lighting Column
Scale 1:500(m)
5
10
15
20
25