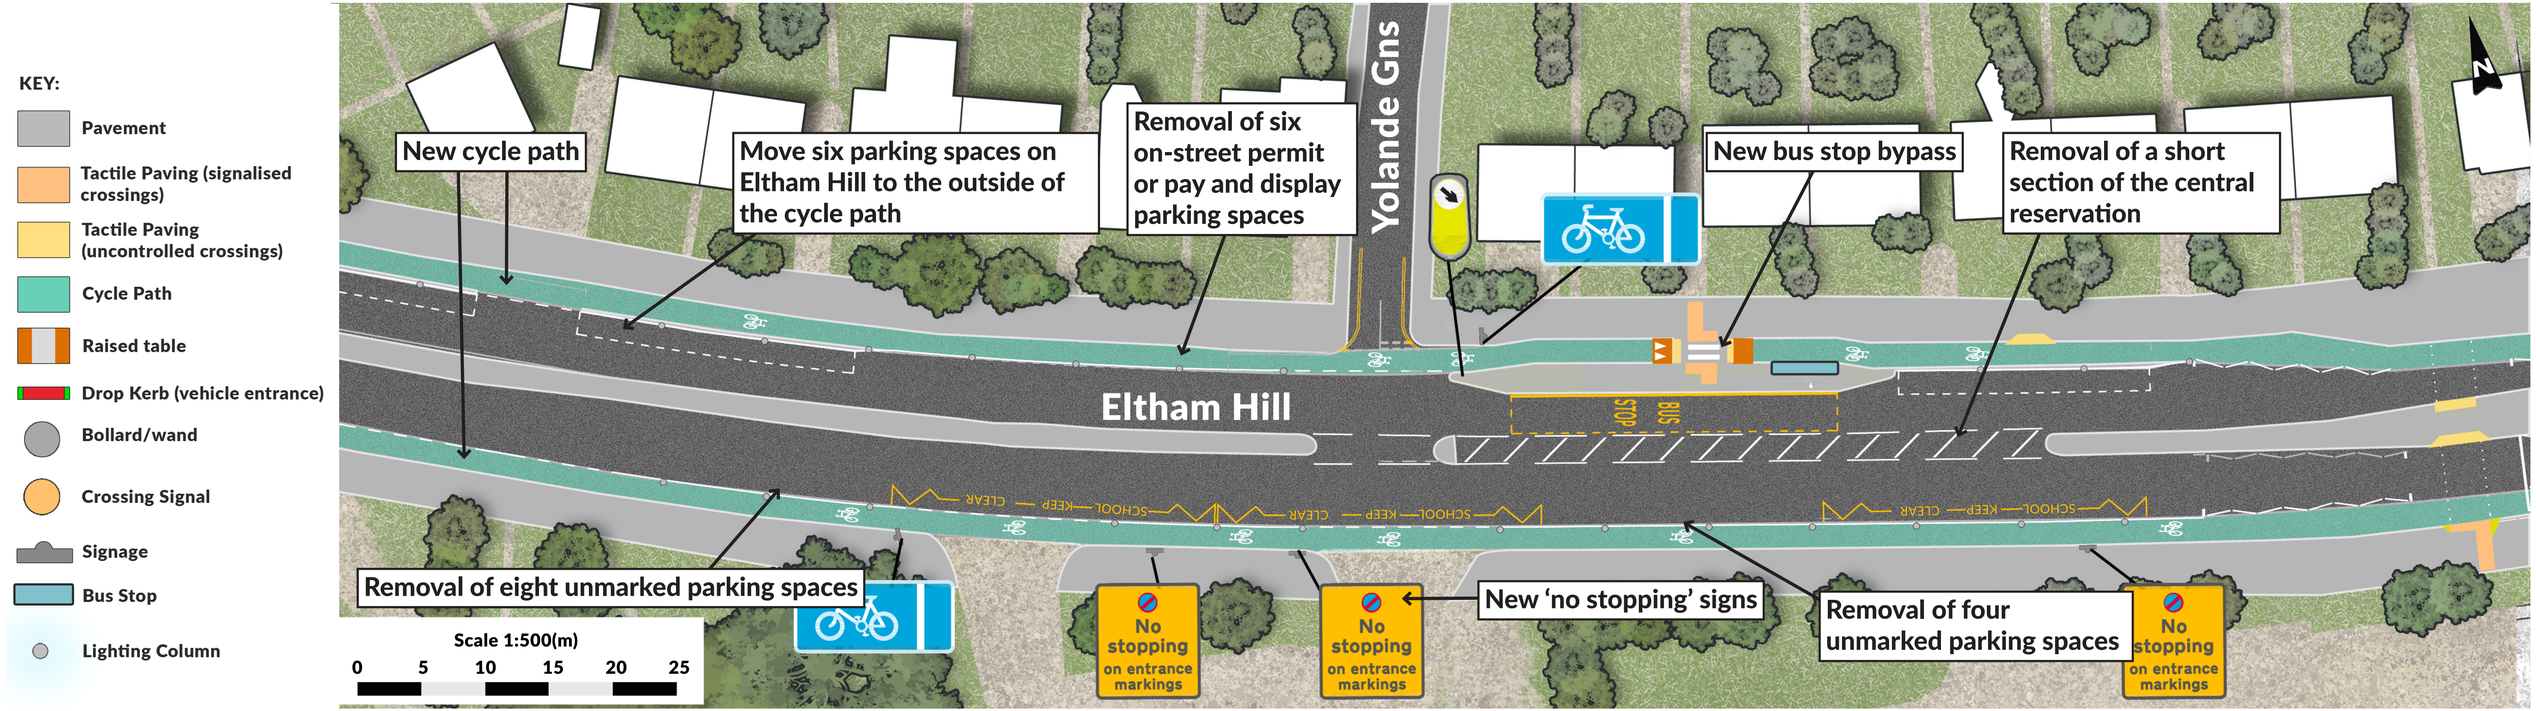

KEY:
Pavement
Tactile Paving (signalised crossings)
Tactile Paving (uncontrolled crossings)
Cycle Path
Raised table
Drop Kerb (vehicle entrance)
Bollard/wand
Crossing Signal
Signage
Bus Stop
Lighting Column
New cycle path
Move six parking spaces on Eltham Hill to the outside of the cycle path
Removal of six on-street permit or pay and display parking spaces
Yolande Gns
New bus stop bypass
Removal of a short section of the central reservation
Eltham Hill
Bus Stop
SCHOOL KEEP CLEAR
Removal of eight unmarked parking spaces
No stopping on entrance markings
No stopping on entrance markings
New 'no stopping' signs
Removal of four unmarked parking spaces
No stopping on entrance markings
Scale 1:500(m)
0 5 10 15 20 25
N