


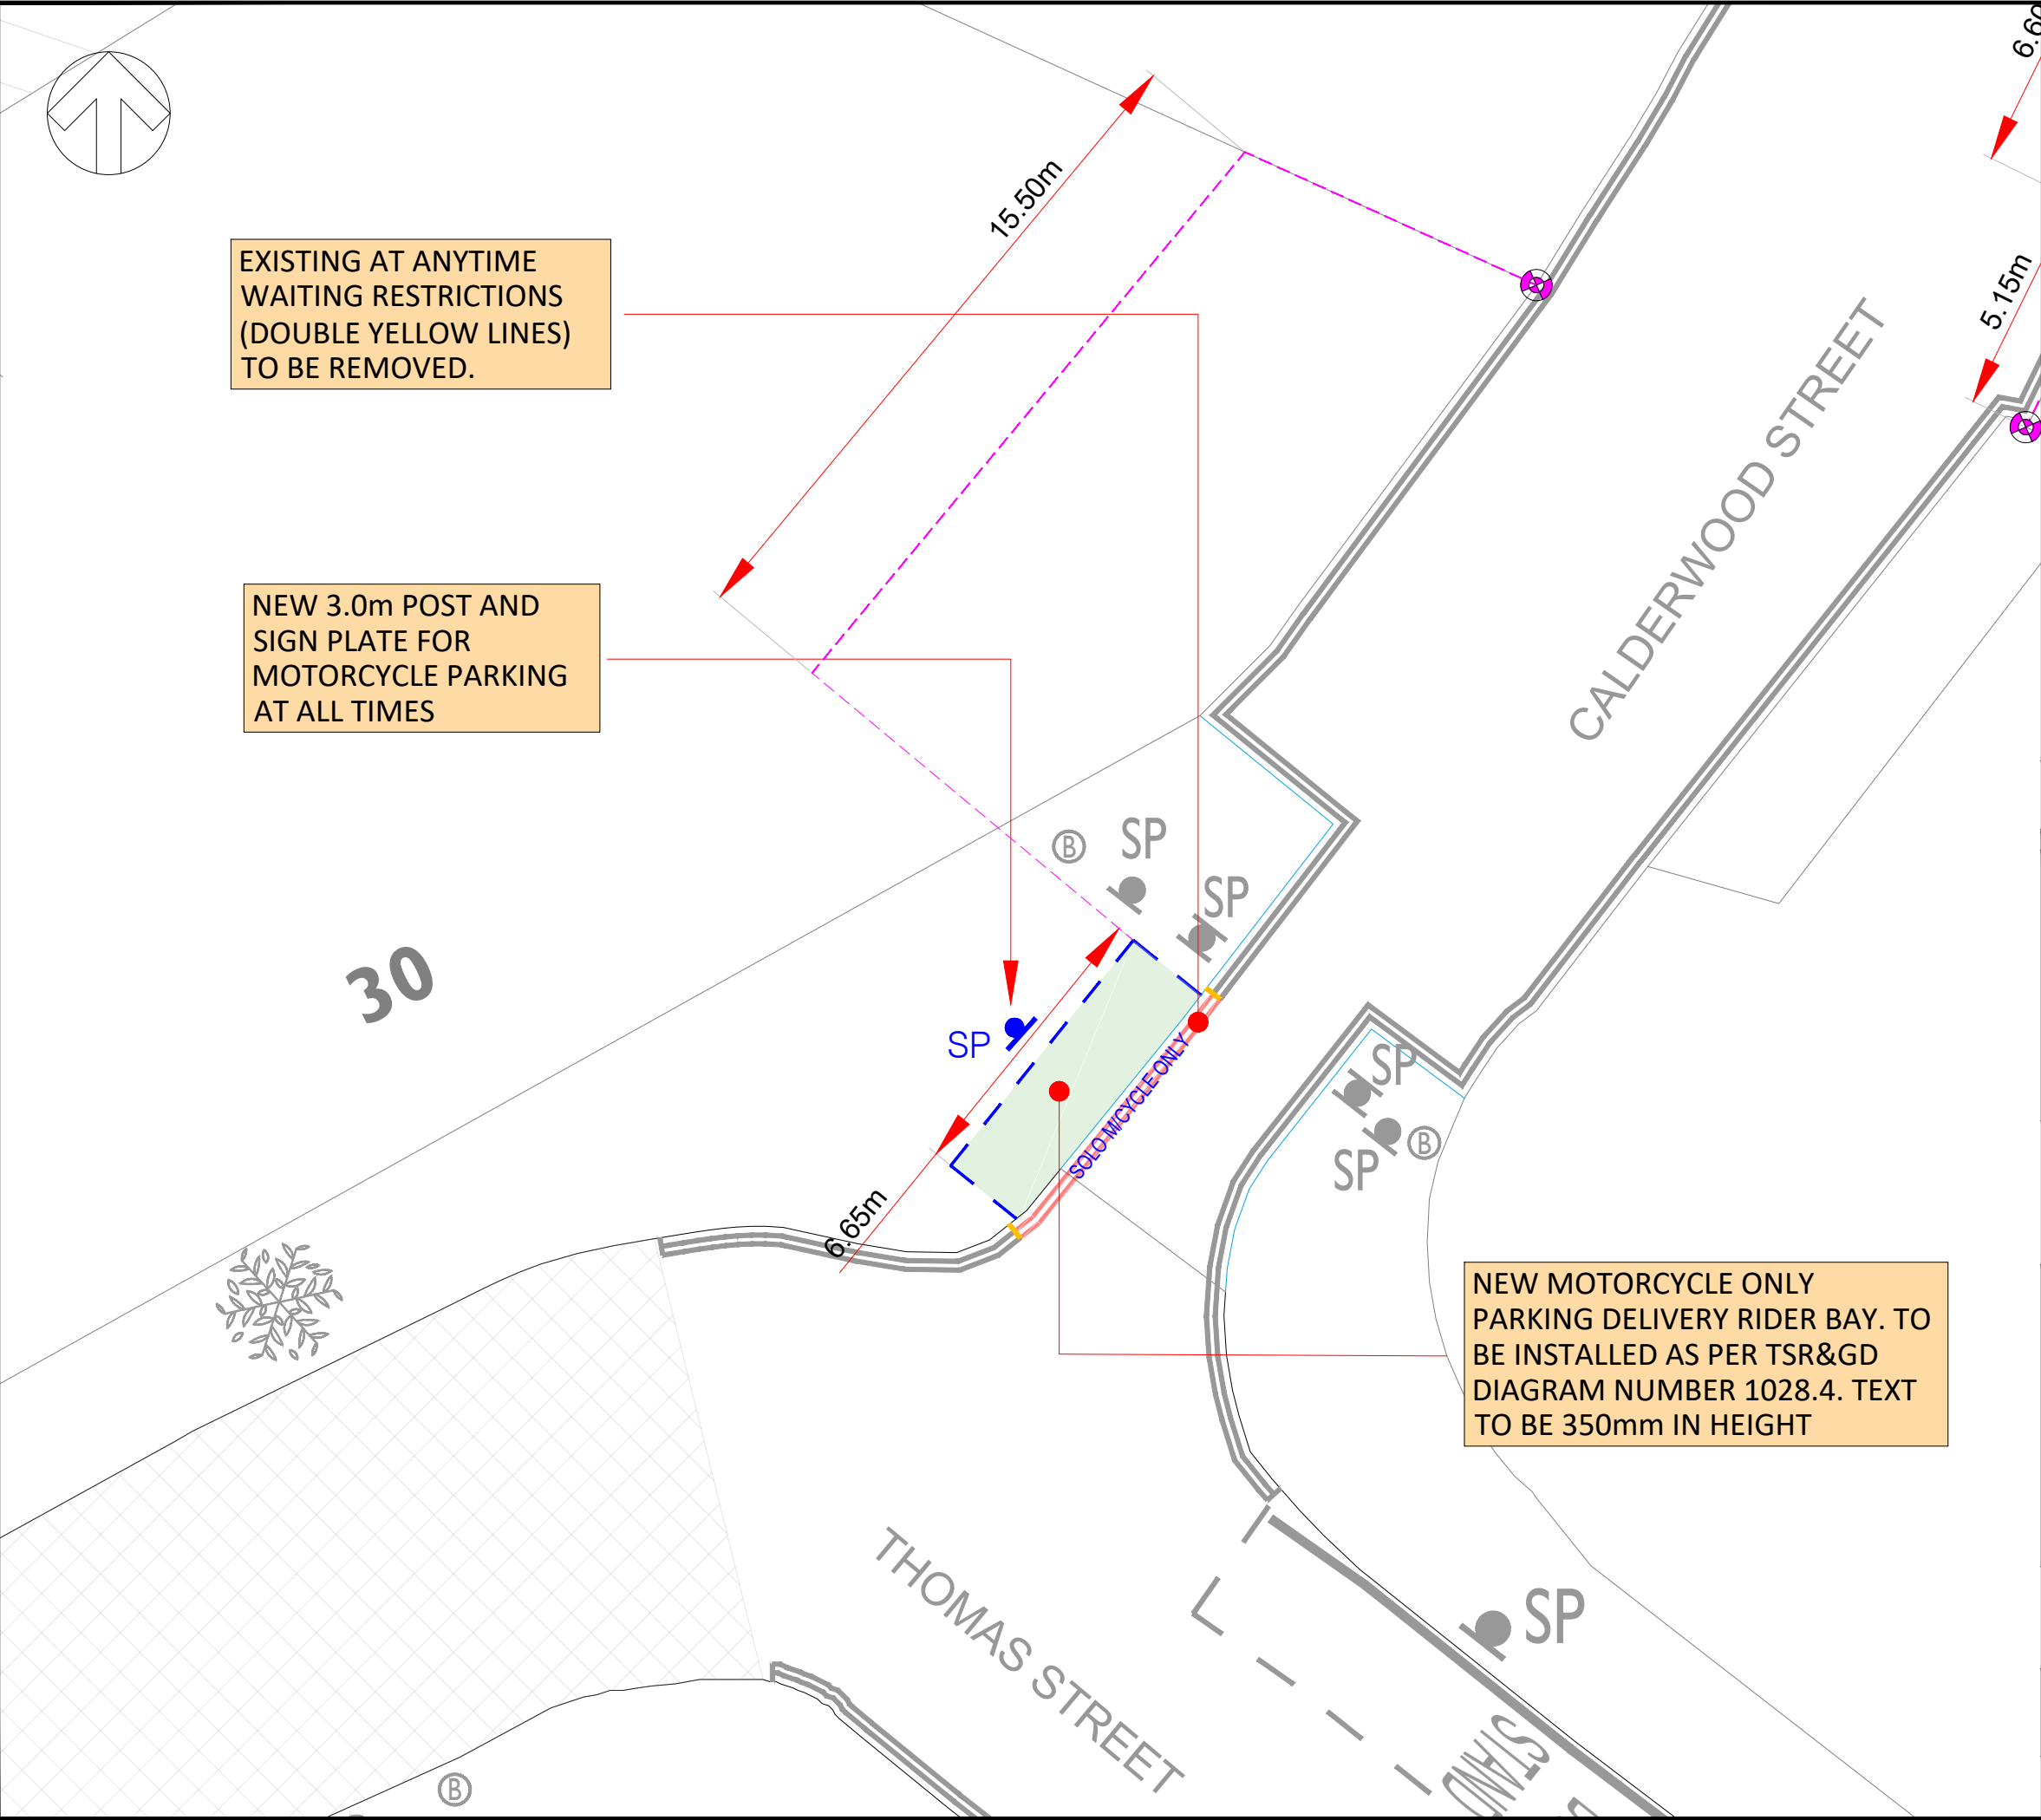

EXISTING AT ANYTIME
WAITING RESTRICTIONS
(DOUBLE YELLOW LINES)
TO BE REMOVED.

NEW 3.0m POST AND
SIGN PLATE FOR
MOTORCYCLE PARKING
AT ALL TIMES

NEW MOTORCYCLE ONLY
PARKING DELIVERY RIDER BAY. TO
BE INSTALLED AS PER TSR&GD
DIAGRAM NUMBER 1028.4. TEXT
TO BE 350mm IN HEIGHT

KEY / LEGEND

EXISTING - PARKING BAYS

EXISTING - WAITING RESTRICTIONS

EXISTING - LOADING RESTRICTIONS

NEW - WAITING RESTRICTIONS TO BE APPLIED AS PER TSR&GD 2016 DIAG 1018.1

NEW - LOADING RESTRICTIONS TO BE APPLIED AS PER TSR&GD 2016 DIAG 1020.1

NEW - SOLO MOTOR CYCLE PARKING BAY ROAD MARKING TO BE APPLIED AS PER TSR&GD 2016 DIAG 1028.4

NEW 3.0m POST AND MOTORCYCLE ONLY PARKING BAY SIGN PLATE AS PER TSR&GD

ROAD MARKING REMOVAL

SETTING OUT POINT

P01	05/05/2026	RJB	FIRST ISSUE	FF	OM
REV	DATE	BY	DESCRIPTION	CHK	APP

DRAWING STATUS: A - FIT FOR CONSTRUCTION

wsp

First Floor, 3 Wellington Place, Leeds, LS1 4AP, UK
T+ 44 (0) 113 395 6200, F+ 44 (0) 113 395 6201
wsp.com

CLIENT: ROYAL BOROUGH OF GREENWICH

ARCHITECT: N/A

PROJECT: MOTORCYCLE PARKING BAYS

TITLE: GENERAL ARRANGEMENT / TMO DRAWING
PROPOSED MOTORCYCLE/DELIVERY RIDER PARKING
THOMAS STREET - SHEET 05

SCALE @ A3: 1:150	CHECKED: FF	APPROVED: OM
PROJECT No: 1302	DESIGNED: RBJ	DRAWN: BLB
DATE: 27/04/2026		REV: A

DRAWING No: 127-1302_RBG_M/C_BAYS

© WSP UK Ltd