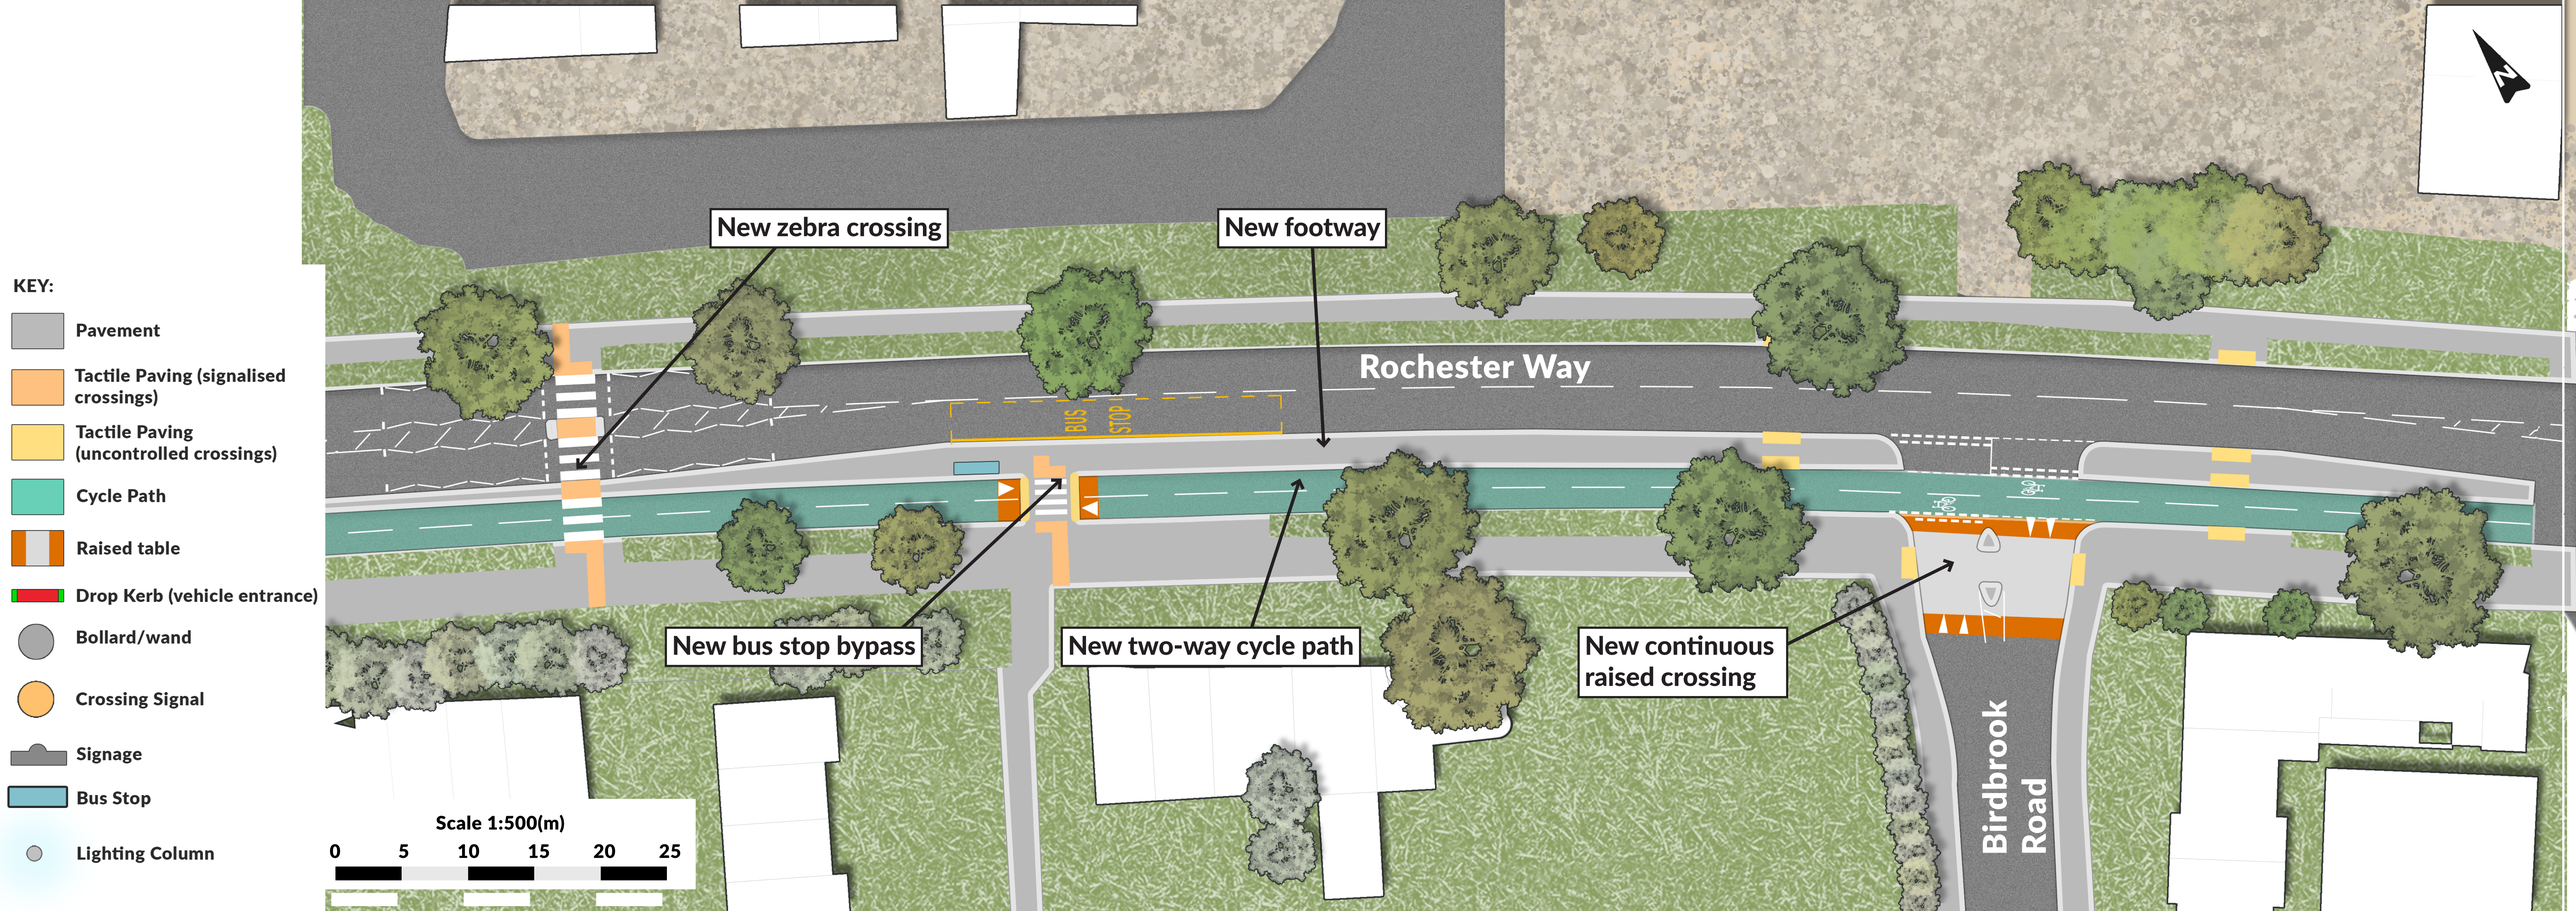

KEY:
Pavement
Tactile Paving (signalised crossings)
Tactile Paving (uncontrolled crossings)
Cycle Path
Raised table
Drop Kerb (vehicle entrance)
Bollard/wand
Crossing Signal
Signage
Bus Stop
Lighting Column
New zebra crossing
New footway
Rochester Way
BUS STOP
New bus stop bypass
New two-way cycle path
New continuous raised crossing
Birdbrook Road
Scale 1:500(m)
0 5 10 15 20 25