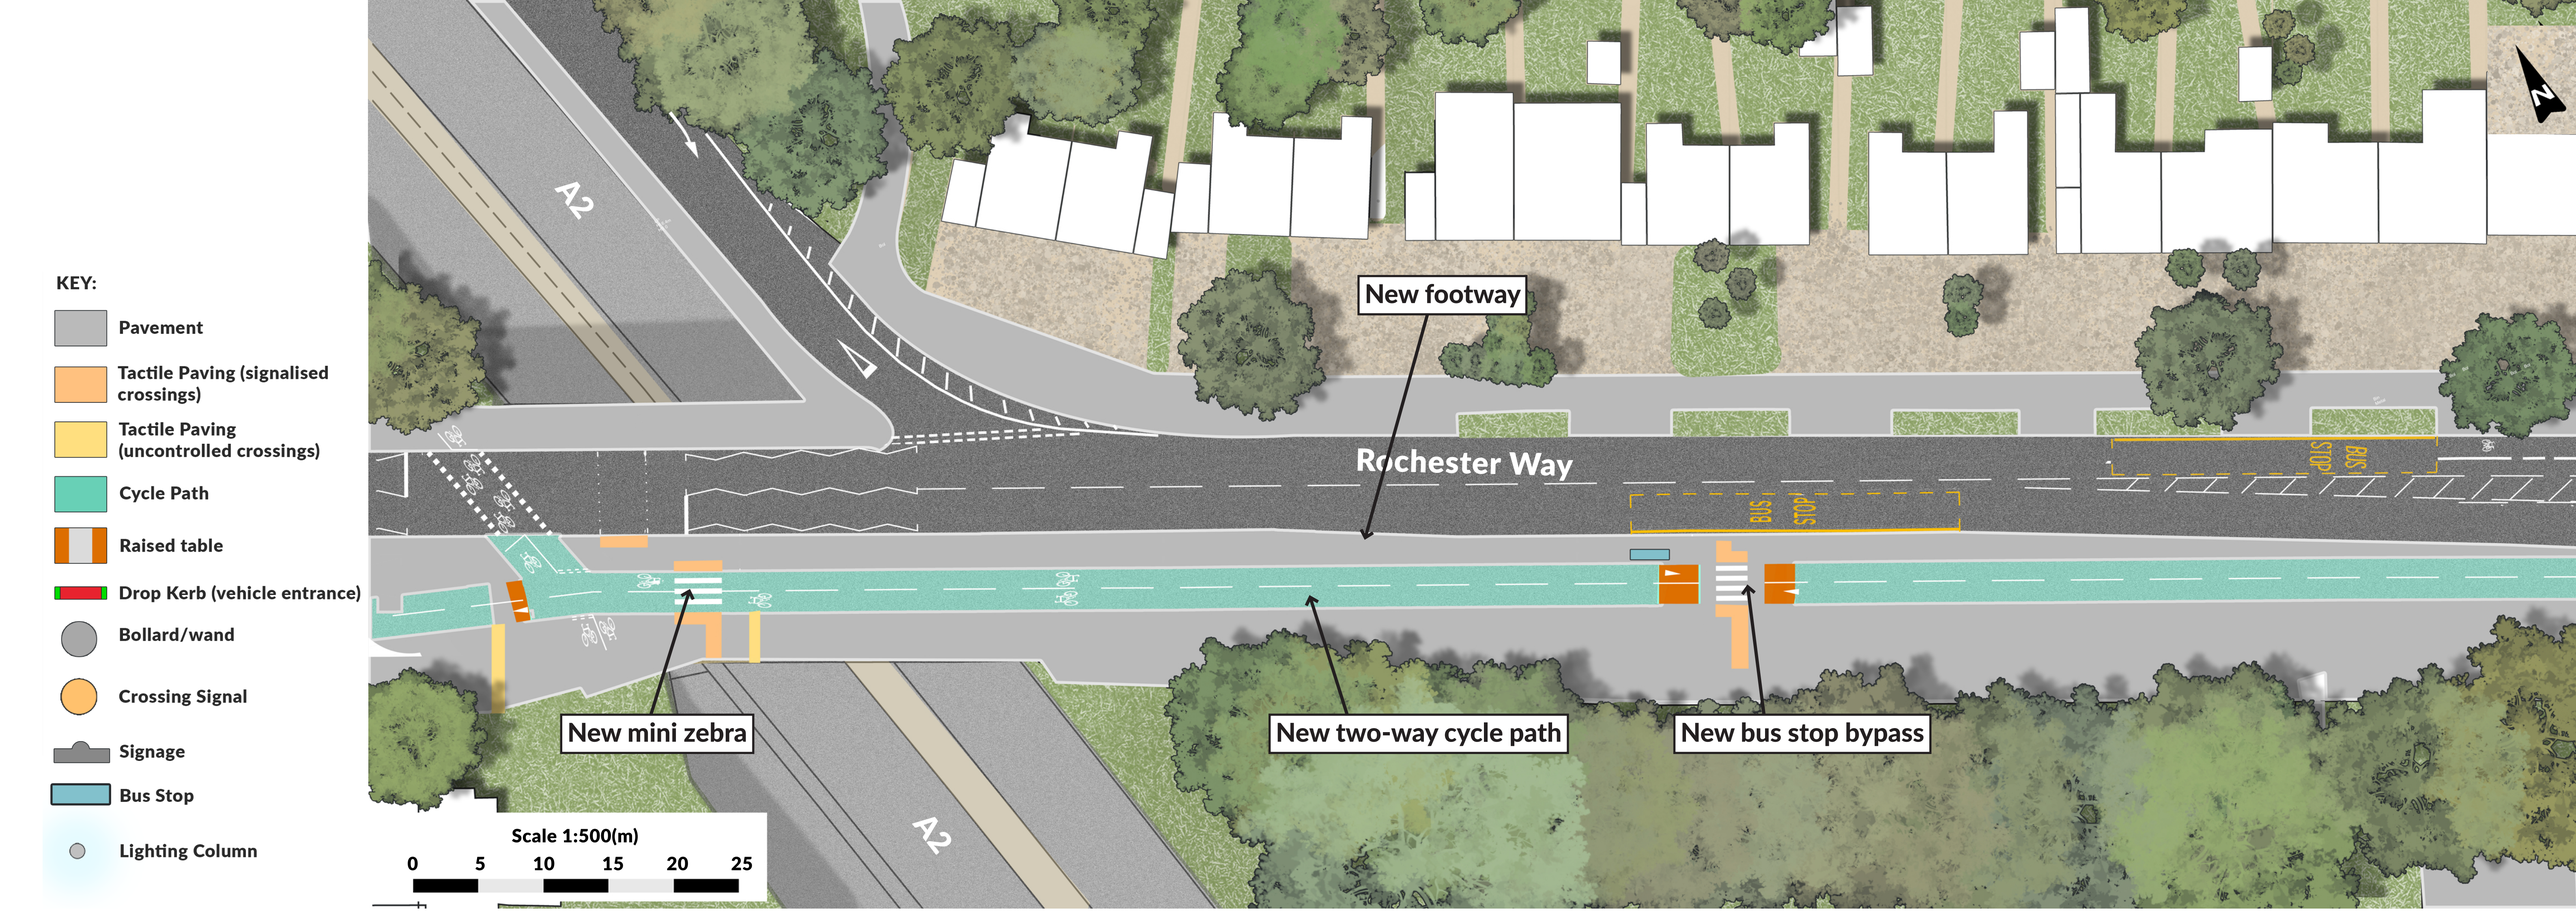

KEY:
Pavement
Tactile Paving (signalised crossings)
Tactile Paving (uncontrolled crossings)
Cycle Path
Raised table
Drop Kerb (vehicle entrance)
Bollard/wand
Crossing Signal
Signage
Bus Stop
Lighting Column
A2
A2
Rochester Way
New footway
New mini zebra
New two-way cycle path
New bus stop bypass
BUS STOP
BUS STOP
Scale 1:500(m)
0 5 10 15 20 25
N