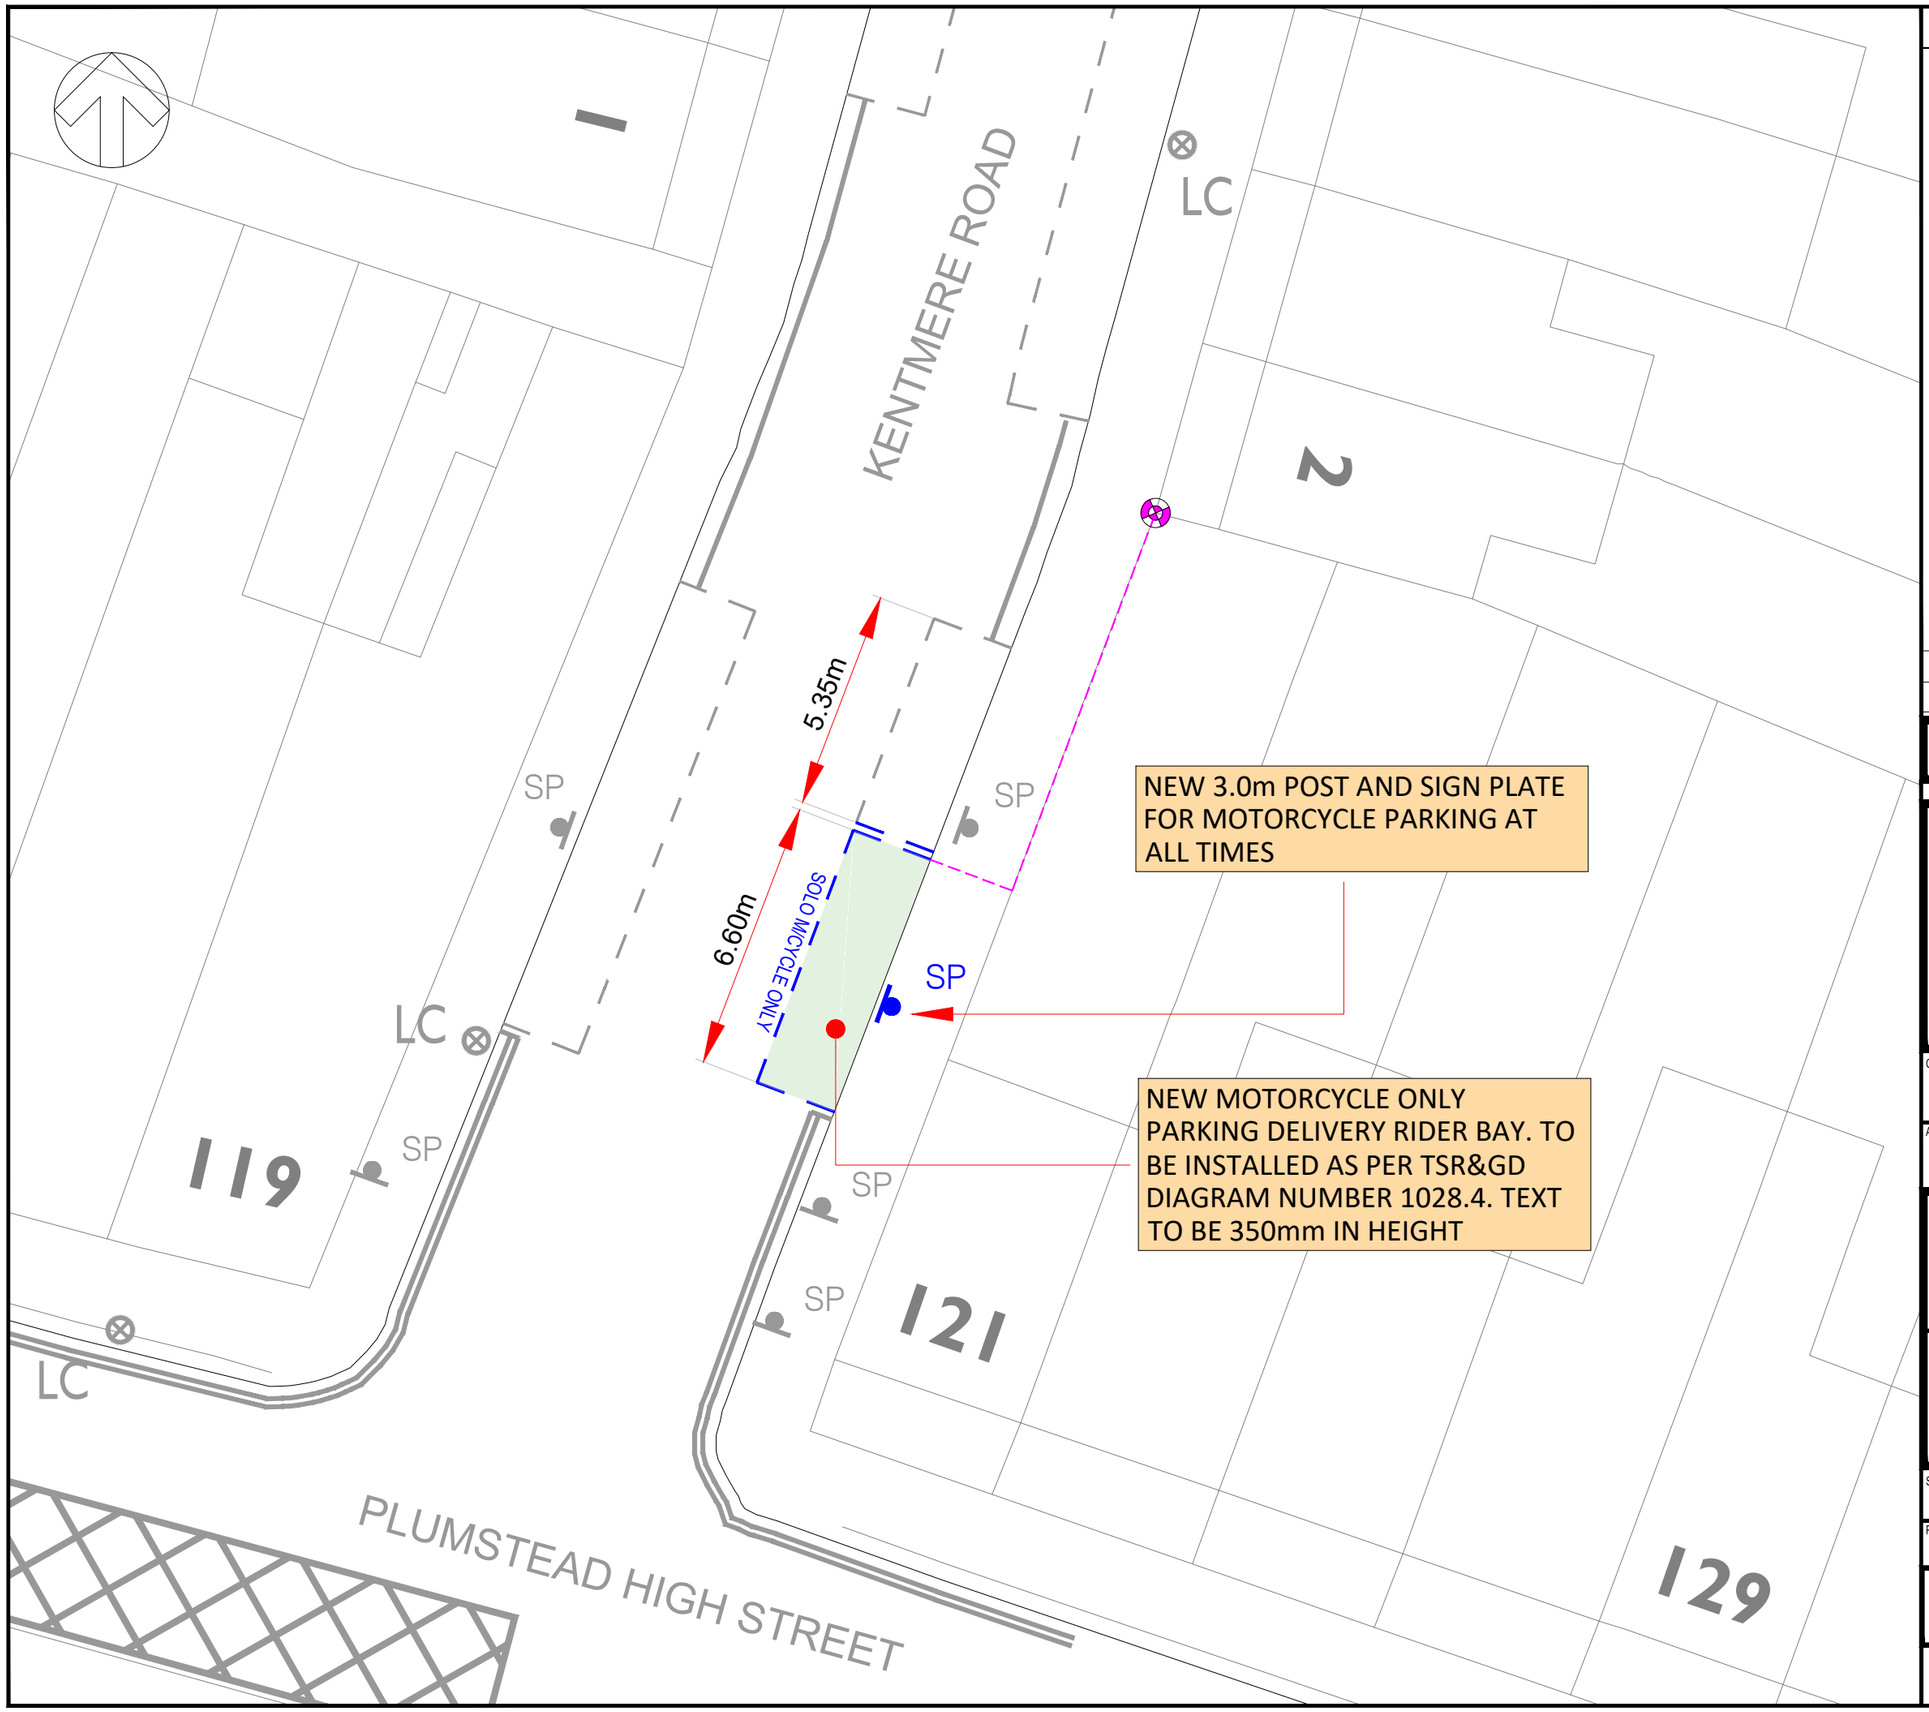

KEY / LEGEND

- EXISTING - PARKING BAYS
- EXISTING - WAITING RESTRICTIONS
- EXISTING - LOADING RESTRICTIONS
- NEW - WAITING RESTRICTIONS TO BE APPLIED AS PER TSR&GD 2016 DIAG 1018.1
- NEW - LOADING RESTRICTIONS TO BE APPLIED AS PER TSR&GD 2016 DIAG 1020.1
- NEW - SOLO MOTOR CYCLE PARKING BAY ROAD MARKING TO BE APPLIED AS PER TSR&GD 2016 DIAG 1028.4
- NEW 3.0m POST AND MOTORCYCLE ONLY PARKING BAY SIGN PLATE AS PER TSR&GD (SP)
- ROAD MARKING REMOVAL
- SETTING OUT POINT

REV	DATE	BY	DESCRIPTION	CHK	APP
P01	05/05/2026	RJB	FIRST ISSUE	FF	OM

DRAWING STATUS: A - FIT FOR CONSTRUCTION

wsp
First Floor, 3 Wellington Place, Leeds, LS1 4AP, UK
T+ 44 (0) 113 395 6200, F+ 44 (0) 113 395 6201
wsp.com

CLIENT: ROYAL BOROUGH OF GREENWICH

ARCHITECT: N/A

PROJECT: MOTORCYCLE PARKING BAYS

TITLE: GENERAL ARRANGEMENT / TMO DRAWING
PROPOSED MOTORCYCLE/DELIVERY RIDER PARKING
KENTMERE ROAD - SHEET 11

SCALE @ A3:	CHECKED:	APPROVED:
1:150	FF	OM

PROJECT No:	DESIGNED:	DRAWN:	DATE:
1302	RBJ	BLB	27/04/2026

DRAWING No: 127-1302_RBG_M/C_BAYS REV: A

© WSP UK Ltd