


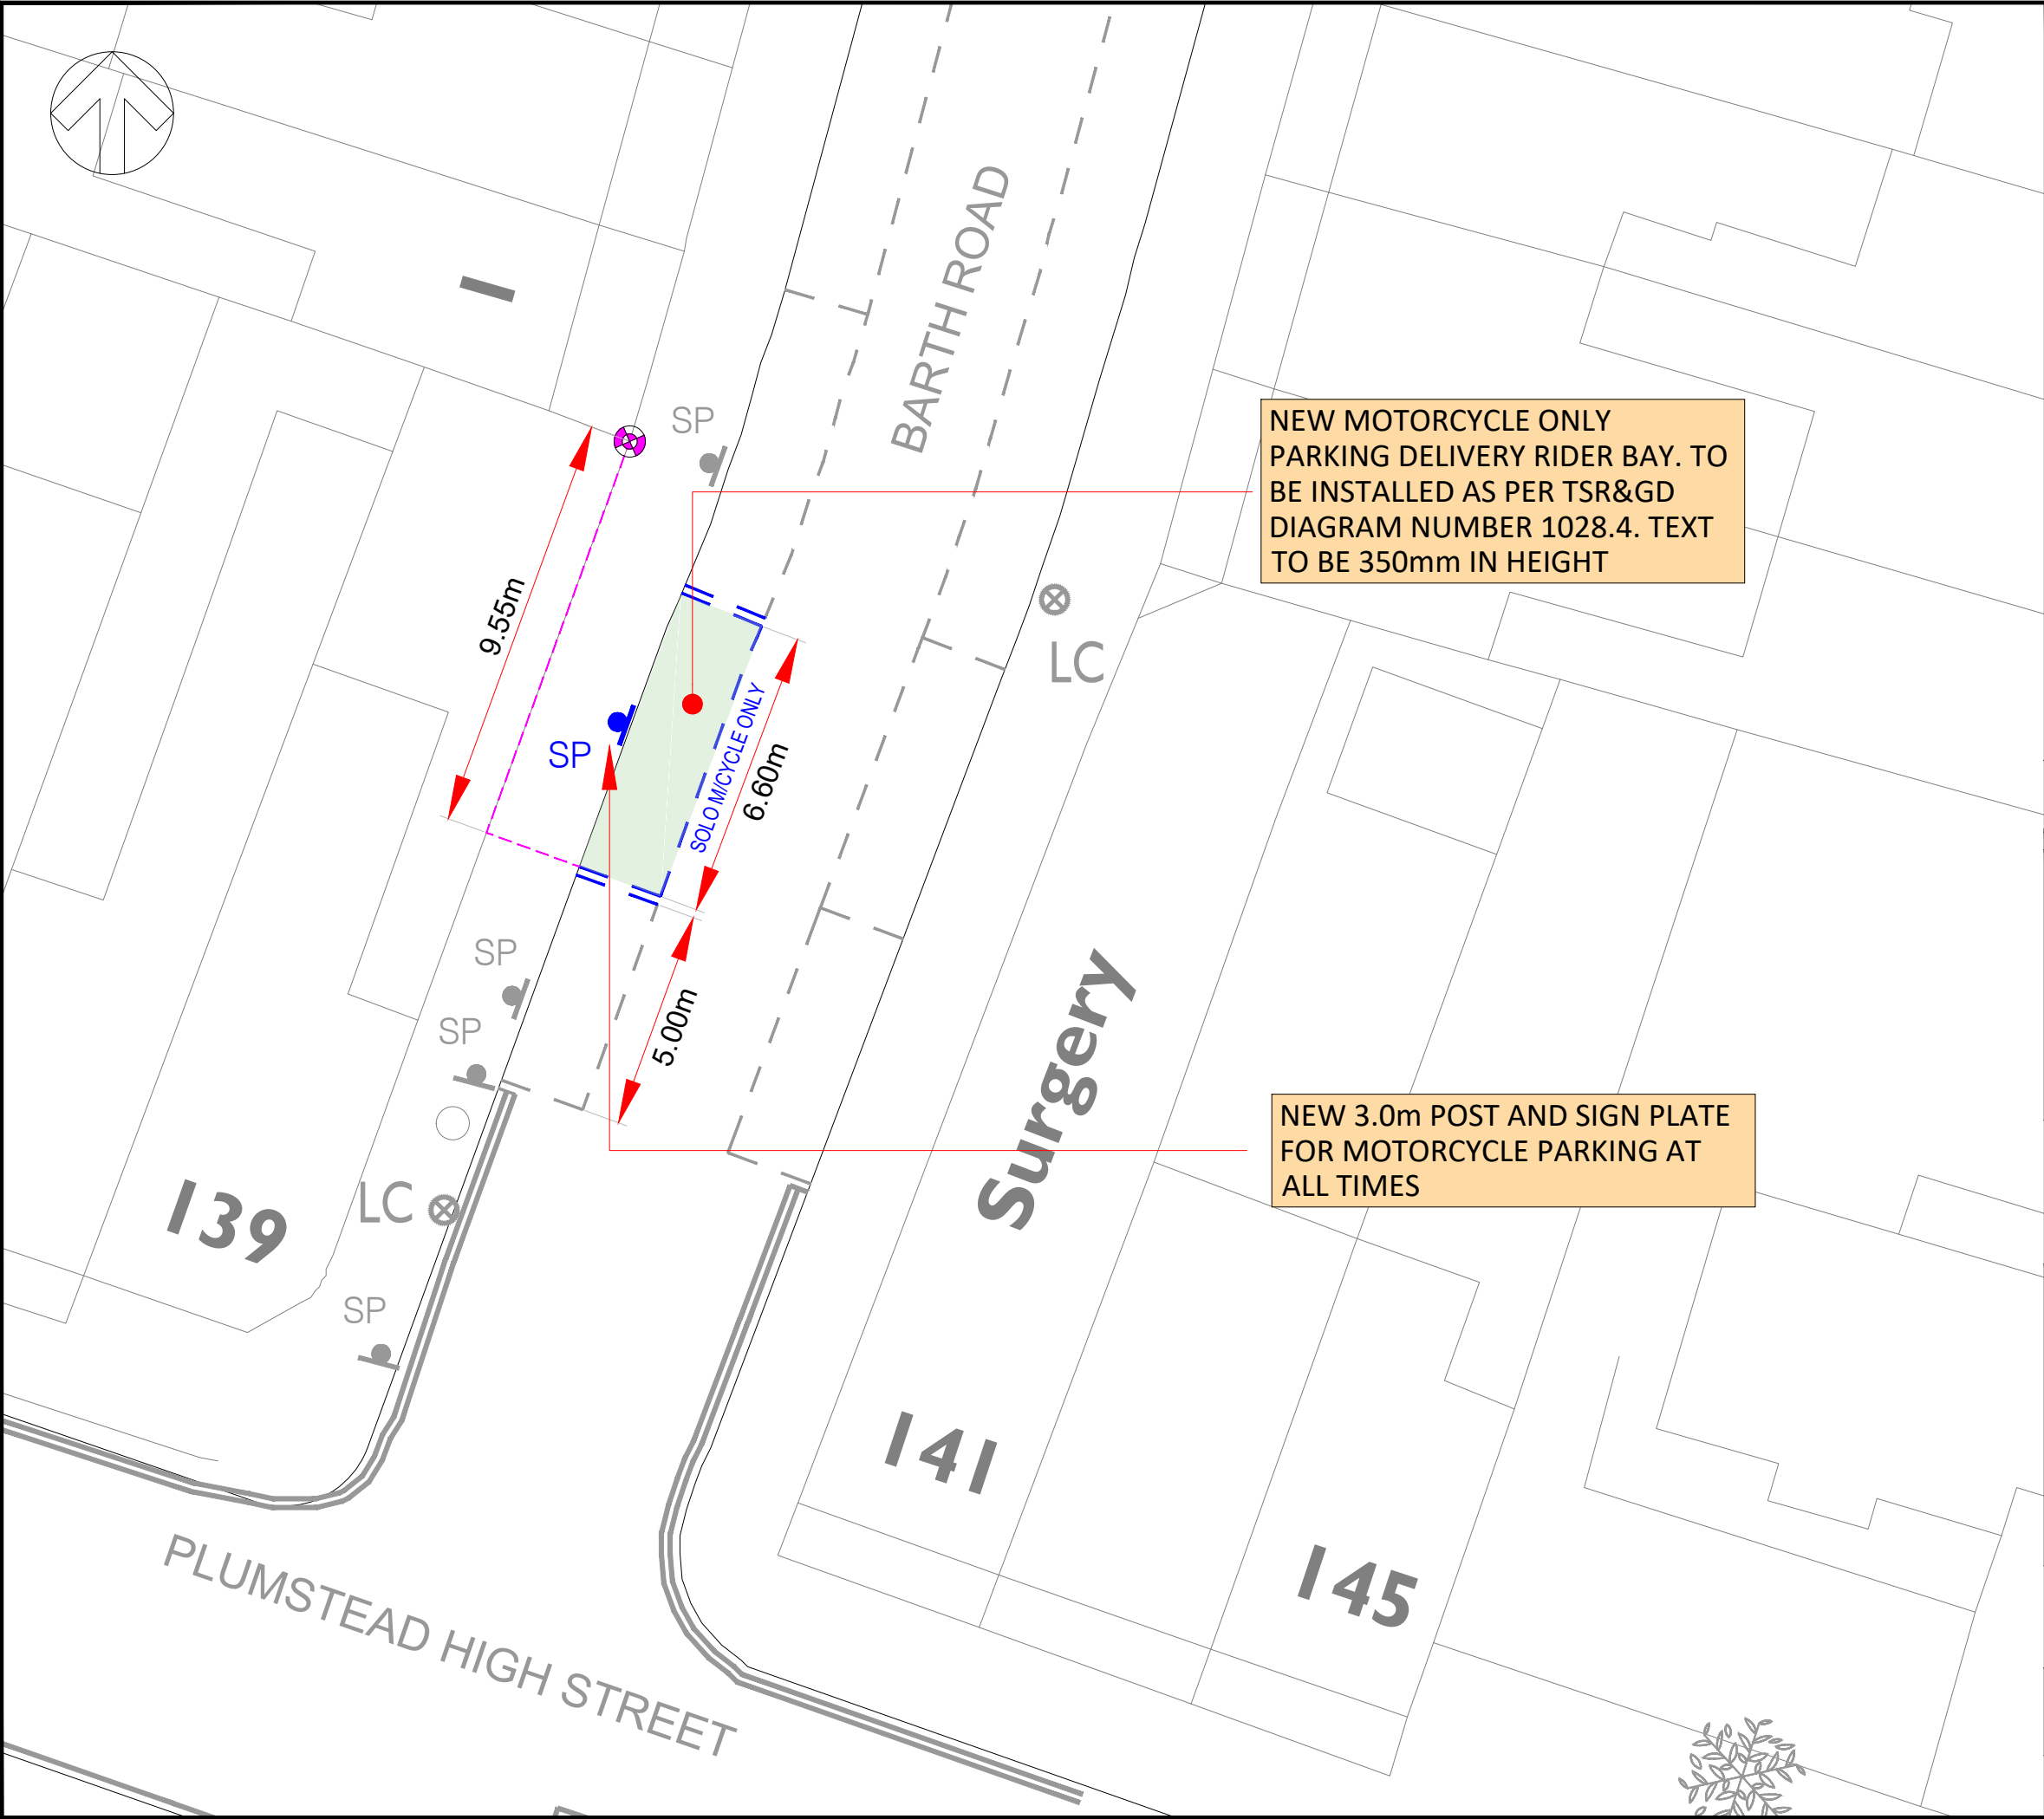

NEW MOTORCYCLE ONLY
PARKING DELIVERY RIDER BAY. TO
BE INSTALLED AS PER TSR&GD
DIAGRAM NUMBER 1028.4. TEXT
TO BE 350mm IN HEIGHT

NEW 3.0m POST AND SIGN PLATE
FOR MOTORCYCLE PARKING AT
ALL TIMES

KEY / LEGEND

EXISTING - PARKING BAYS

EXISTING - WAITING RESTRICTIONS

EXISTING - LOADING RESTRICTIONS

NEW - WAITING RESTRICTIONS TO
BE APPLIED AS PER TSR&GD 2016
DIAG 1018.1

NEW - LOADING RESTRICTIONS
TO BE APPLIED AS PER TSR&GD
2016 DIAG 1020.1

NEW - SOLO MOTOR CYCLE PARKING
BAY ROAD MARKING TO BE APPLIED
AS PER TSR&GD 2016 DIAG 1028.4

NEW 3.0m POST AND MOTORCYCLE
ONLY PARKING BAY SIGN PLATE AS
PER TSR&GD

ROAD MARKING REMOVAL

SETTING OUT POINT

P01

05/05/2026

RJB

FIRST ISSUE

FF

OM

REV

DATE

BY

DESCRIPTION

CHK

APP

DRAWING STATUS:

A - FIT FOR CONSTRUCTION

wsp

First Floor, 3 Wellington Place, Leeds, LS1 4AP, UK
T+ 44 (0) 113 395 6200, F+ 44 (0) 113 395 6201
wsp.com

CLIENT:

ROYAL BOROUGH OF GREENWICH

ARCHITECT:

N/A

PROJECT:

MOTORCYCLE PARKING BAYS

TITLE:

GENERAL ARRANGEMENT / TMO DRAWING
PROPOSED MOTORCYCLE/DELIVERY RIDER PARKING
BARTH ROAD - SHEET 10

SCALE @ A3:

1:150

CHECKED:

FF

APPROVED:

OM

PROJECT No:

1302

DESIGNED:

RBJ

DRAWN:

BLB

DATE:

27/04/2026

DRAWING No:

127-1302_RBG_M/C_BAYS

REV:

A

© WSP UK Ltd