


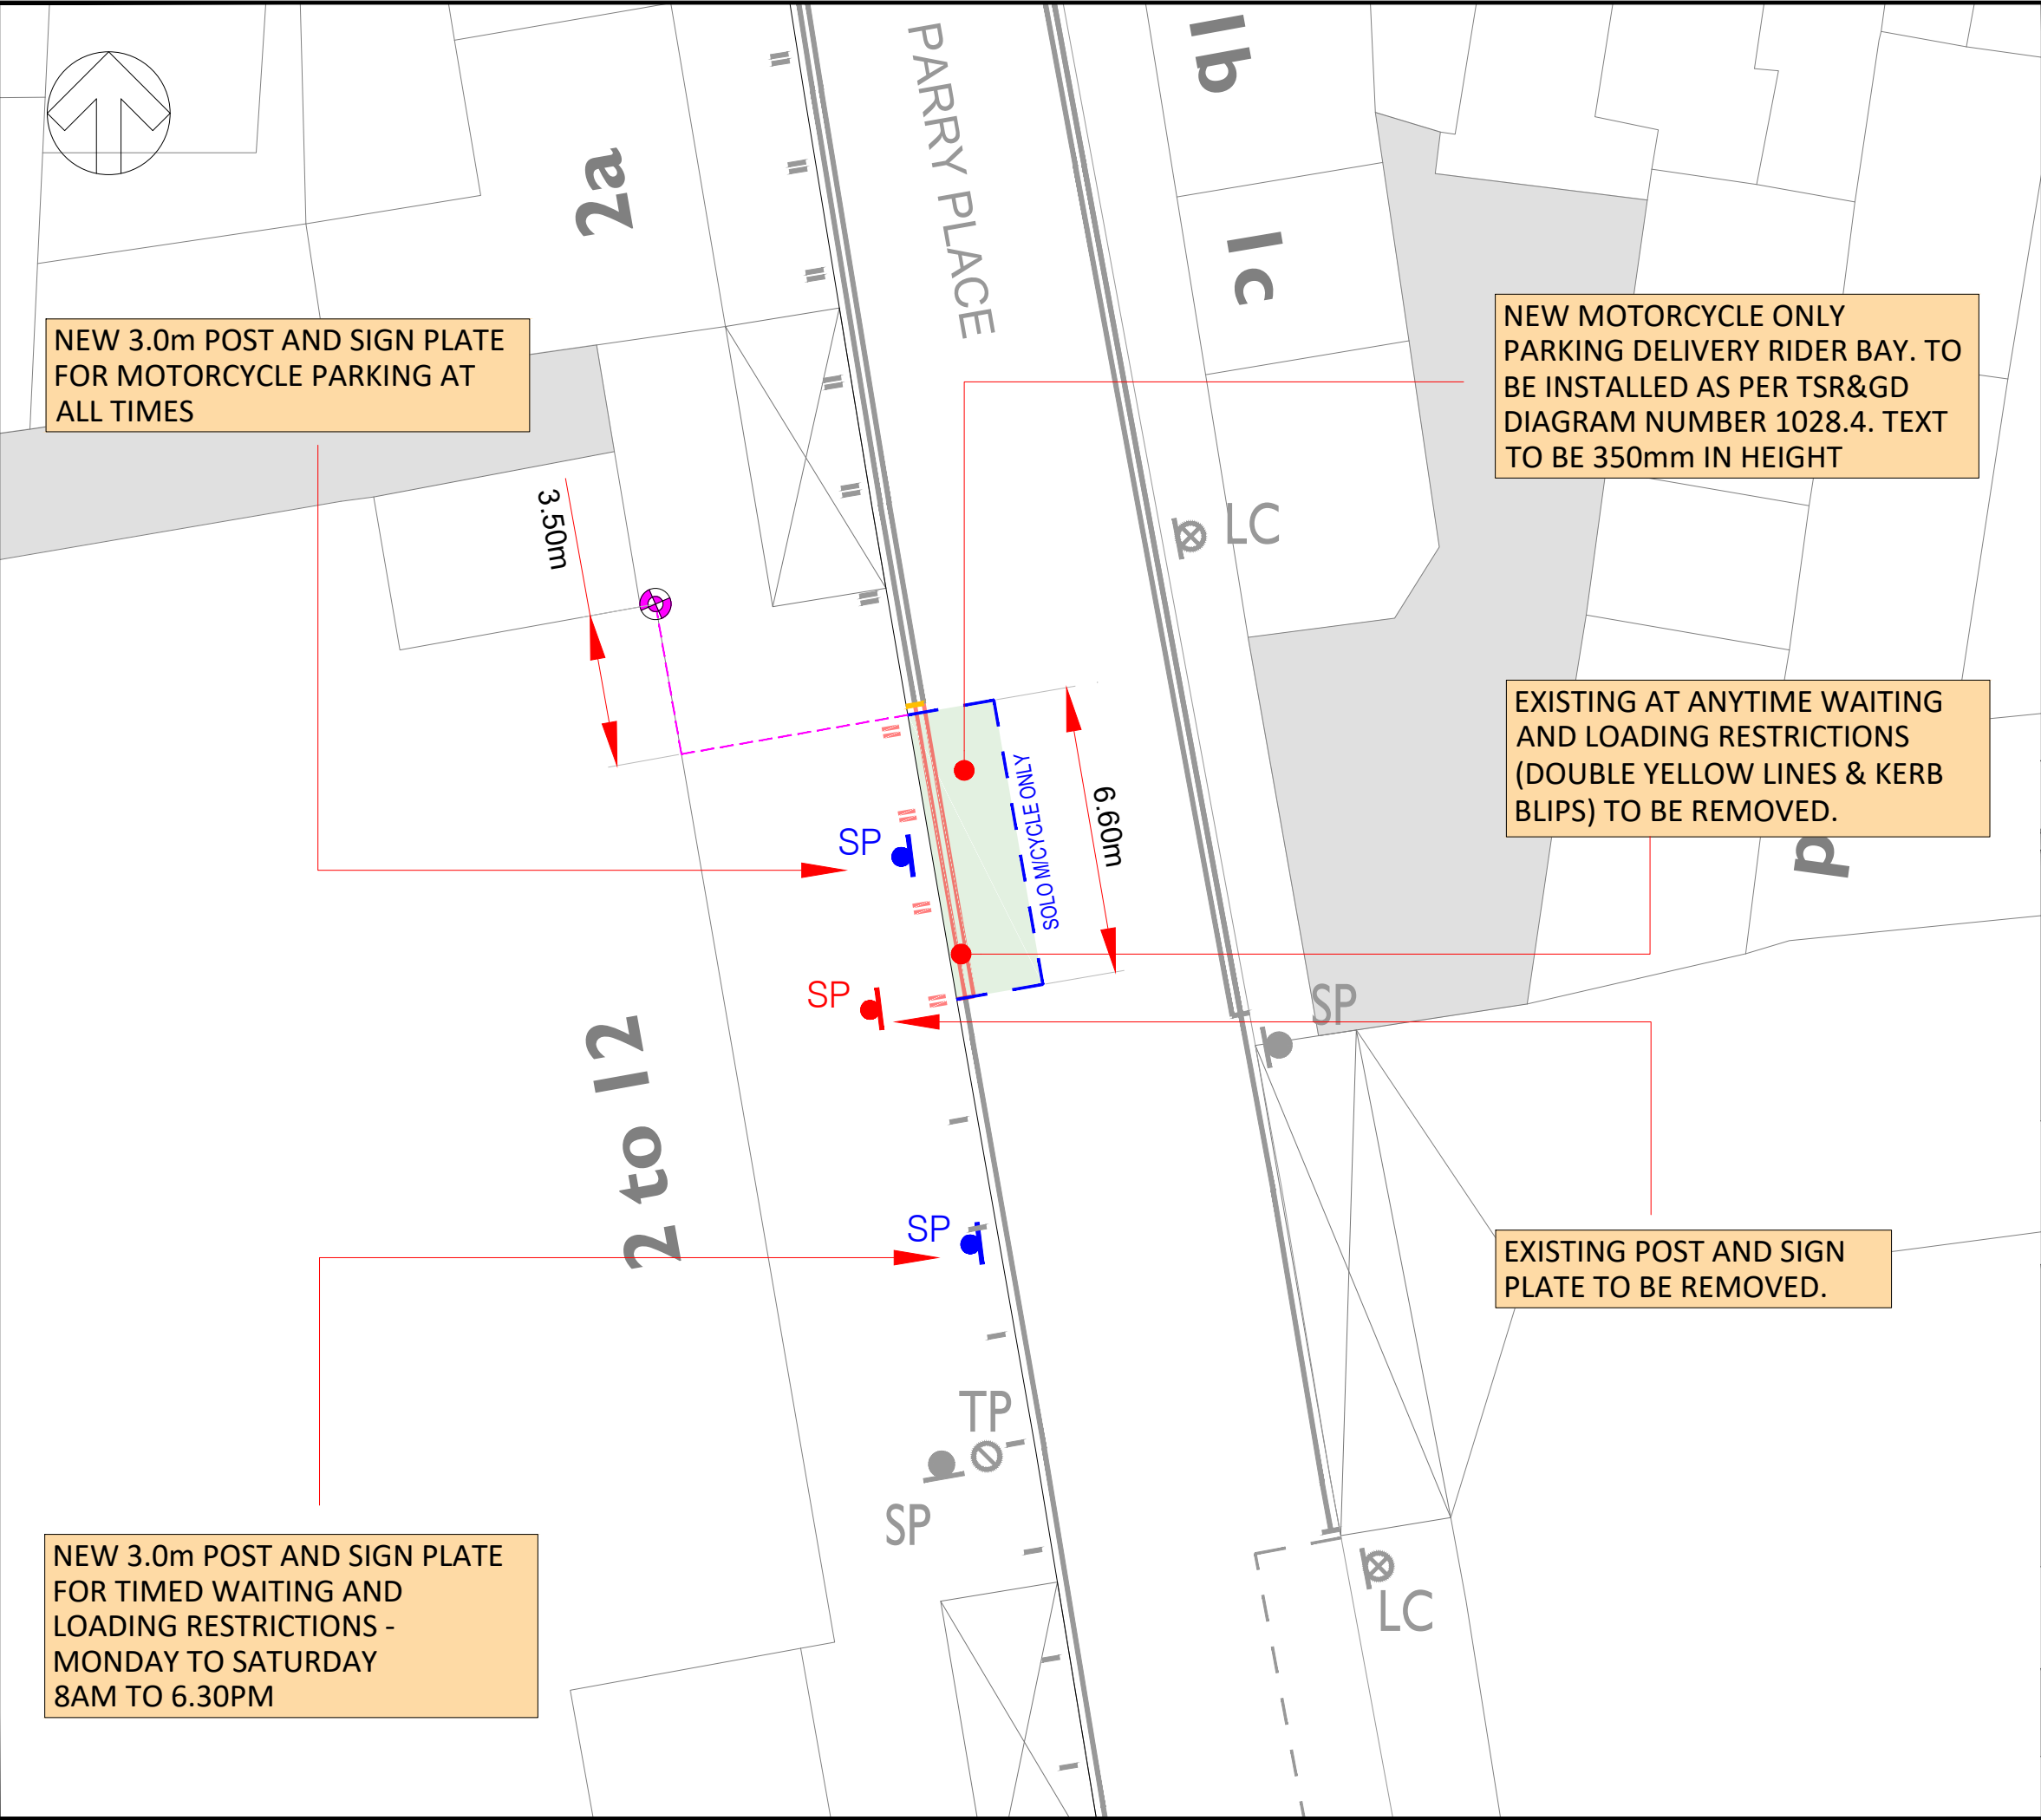

KEY / LEGEND

EXISTING - PARKING BAYS

EXISTING - WAITING RESTRICTIONS

EXISTING - LOADING RESTRICTIONS

NEW - WAITING RESTRICTIONS TO BE APPLIED AS PER TSR&GD 2016 DIAG 1018.1

NEW - LOADING RESTRICTIONS TO BE APPLIED AS PER TSR&GD 2016 DIAG 1020.1

NEW - SOLO MOTOR CYCLE PARKING BAY ROAD MARKING TO BE APPLIED AS PER TSR&GD 2016 DIAG 1028.4

NEW 3.0m POST AND MOTORCYCLE ONLY PARKING BAY SIGN PLATE AS PER TSR&GD

ROAD MARKING REMOVAL

SETTING OUT POINT

|     |            |     |             |     |     |
|-----|------------|-----|-------------|-----|-----|
| P01 | 05/05/2026 | RJB | FIRST ISSUE | FF  | OM  |
| REV | DATE       | BY  | DESCRIPTION | CHK | APP |

DRAWING STATUS:

A - FIT FOR CONSTRUCTION

wsp

First Floor, 3 Wellington Place, Leeds, LS1 4AP, UK  
T+ 44 (0) 113 395 6200, F+ 44 (0) 113 395 6201  
wsp.com

CLIENT:

ROYAL BOROUGH OF GREENWICH

ARCHITECT:

N/A

PROJECT:

MOTORCYCLE PARKING BAYS

TITLE:

GENERAL ARRANGEMENT / TMO DRAWING  
PROPOSED MOTORCYCLE/DELIVERY RIDER PARKING  
PARRY PLACE - SHEET 03

|             |          |           |
|-------------|----------|-----------|
| SCALE @ A3: | CHECKED: | APPROVED: |
| 1:150       | FF       | OM        |

|             |           |        |            |
|-------------|-----------|--------|------------|
| PROJECT No: | DESIGNED: | DRAWN: | DATE:      |
| 1302        | RJB       | BLB    | 27/04/2026 |

|                       |      |
|-----------------------|------|
| DRAWING No:           | REV: |
| 127-1302_RBG_M/C_BAYS | A    |

© WSP UK Ltd