ABERY STREET

ABERY STREET

EXISTING PARKING CONTROLS IN ADJACENT BAY:
(PERMIT HOLDERS ONLY “PC” ONLY
MON - SAT: 9AM - 5.30PM)

EXISTING PARKING SIGN
AND POST TO BE REMOVED.

THIS KERB DETAIL IS
NOT CURRENT.

TSRGD DIA.1028.4

1.80

2.00

11.40

CYCLE HIRE

8

1

6

2

6

3

69

NOTES

1. Do not scale from this drawing.
2. All dimensions are in metres unless otherwise stated.
3. This drawing is based upon Ordnance Survey Mastermap data.© Crown copyright and database rights 2024 Ordnance Survey AC0000819905. Use of this data is subject to terms and conditions.
4. Signs and markings shall be provided in accordance with The Traffic Signs Regulations and General Directions 2016.

KEY

- Existing Road Markings to Remain
- Existing Road Markings to be Removed
- Proposed Parking Bay (Diag. 1028.4. 600mm Mark, 600mm Gap, 50mm. Text: 350mm).
- Existing Sign Post to Remain
- Existing Sign Post to be Removed
- Proposed New Sign Post to be Installed
- Driveway crossovers
- Building projection line
- Existing tree

Rev.	Date	Revision details	Drawn	Checked	Approved
P2	27/08/26	AMENDMENTS FOLLOWING COMMENTS FROM RBG	JJ	DH	DH

© This drawing is the property of SYSTRA Limited and the information can only be reproduced with their prior permission.


SYSTRA
www.systra.com/uk
One Carey Lane,
London,
EC2V 8AE
T 020 3855 0079
E uk_london@systra.com

Client: ROYAL borough of GREENWICH

Project: DOCKLESS E-BIKE PARKING
PHASE TWO

Title: LOCATION 153, ABERY STREET
(PLUMSTEAD HIGH STREET)
GENERAL ARRANGEMENT

Drawn	Checked	Approved	Original drg. size
HJ	BG	DM	A3
Date	Scale	Drawing Status	
24.06.25	1:200	FOR APPROVAL	
Drawing Number			Rev.
23B27-EBK-GA-242			P1

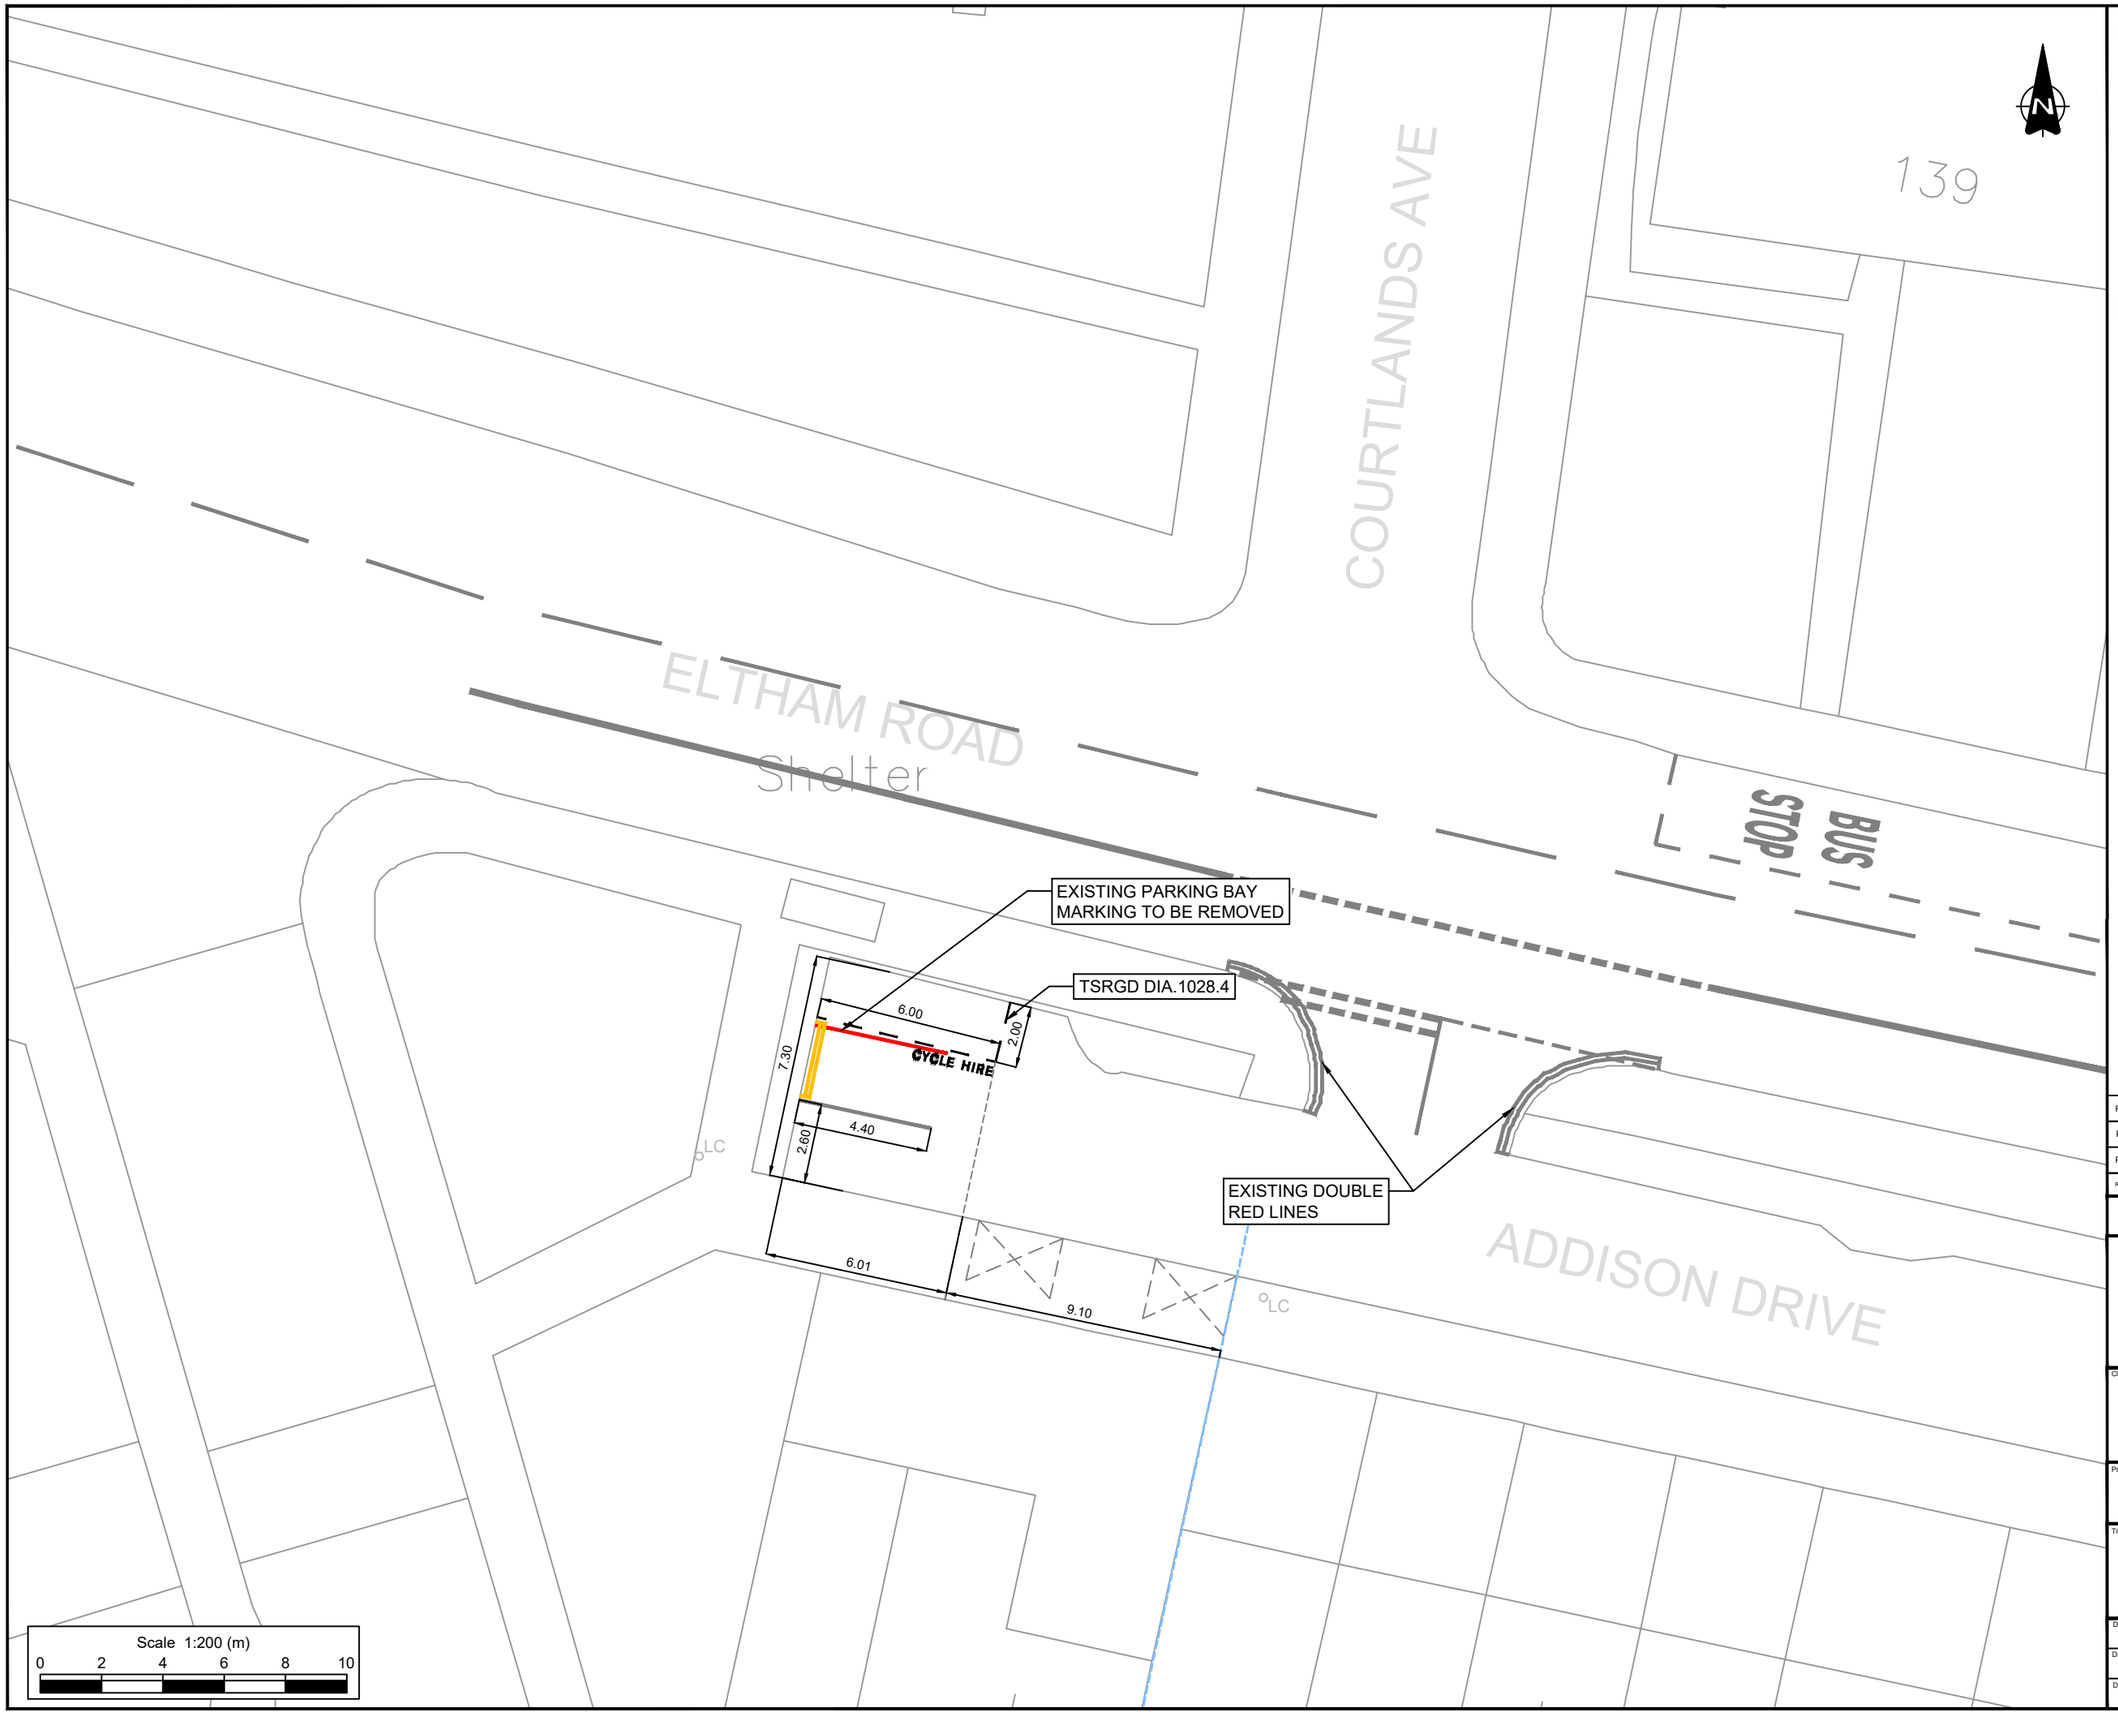

NOTES

1. Do not scale from this drawing.
2. All dimensions are in metres unless otherwise stated.
3. This drawing is based upon Ordnance Survey Mastermap data.© Crown copyright and database rights 2024 Ordnance Survey AC0000819905. Use of this data is subject to terms and conditions.
4. Signs and markings shall be provided in accordance with The Traffic Signs Regulations and General Directions 2016.

KEY

- Existing Road Markings to Remain
- Existing Road Markings to be Removed
- Proposed Parking Bay (Diag. 1028.4. 600mm Mark, 600mm Gap, 50mm. Text: 350mm).
- Existing Sign Post to Remain
- Existing Sign Post to be Removed
- Proposed New Sign Post to be Installed
- Driveway crossovers
- Building projection line
- Existing tree

Rev.	Date	Revision details	Drawn	Checked	Approved
P2	27/08/26	AMENDMENTS FOLLOWING COMMENTS FROM RBG	JJ	DH	DH
P1	04/02/26	Amendments following RBG comments	MIE	DH	NL
P0	11/08/25	Initial Issue	HJ	BG	DM

© This drawing is the property of SYSTRA Limited and the information can only be reproduced with their prior permission.


SYSTRA
www.systra.com/uk
One Carey Lane,
London,
EC2V 8AE
T 020 3855 0079
E uk_london@systra.com

Client: ROYAL borough of GREENWICH

Project: DOCKLESS E-BIKE PARKING PHASE TWO

Title: LOCATION 151, ADDISON DRIVE GENERAL ARRANGEMENT

Drawn	Checked	Approved	Original drg. size
HJ	-	-	A3
Date	Scale	Drawing Status	
11.08.25	1:200	FOR APPROVAL	
Drawing Number			Rev.
23B27-EBK-GA-240			P2

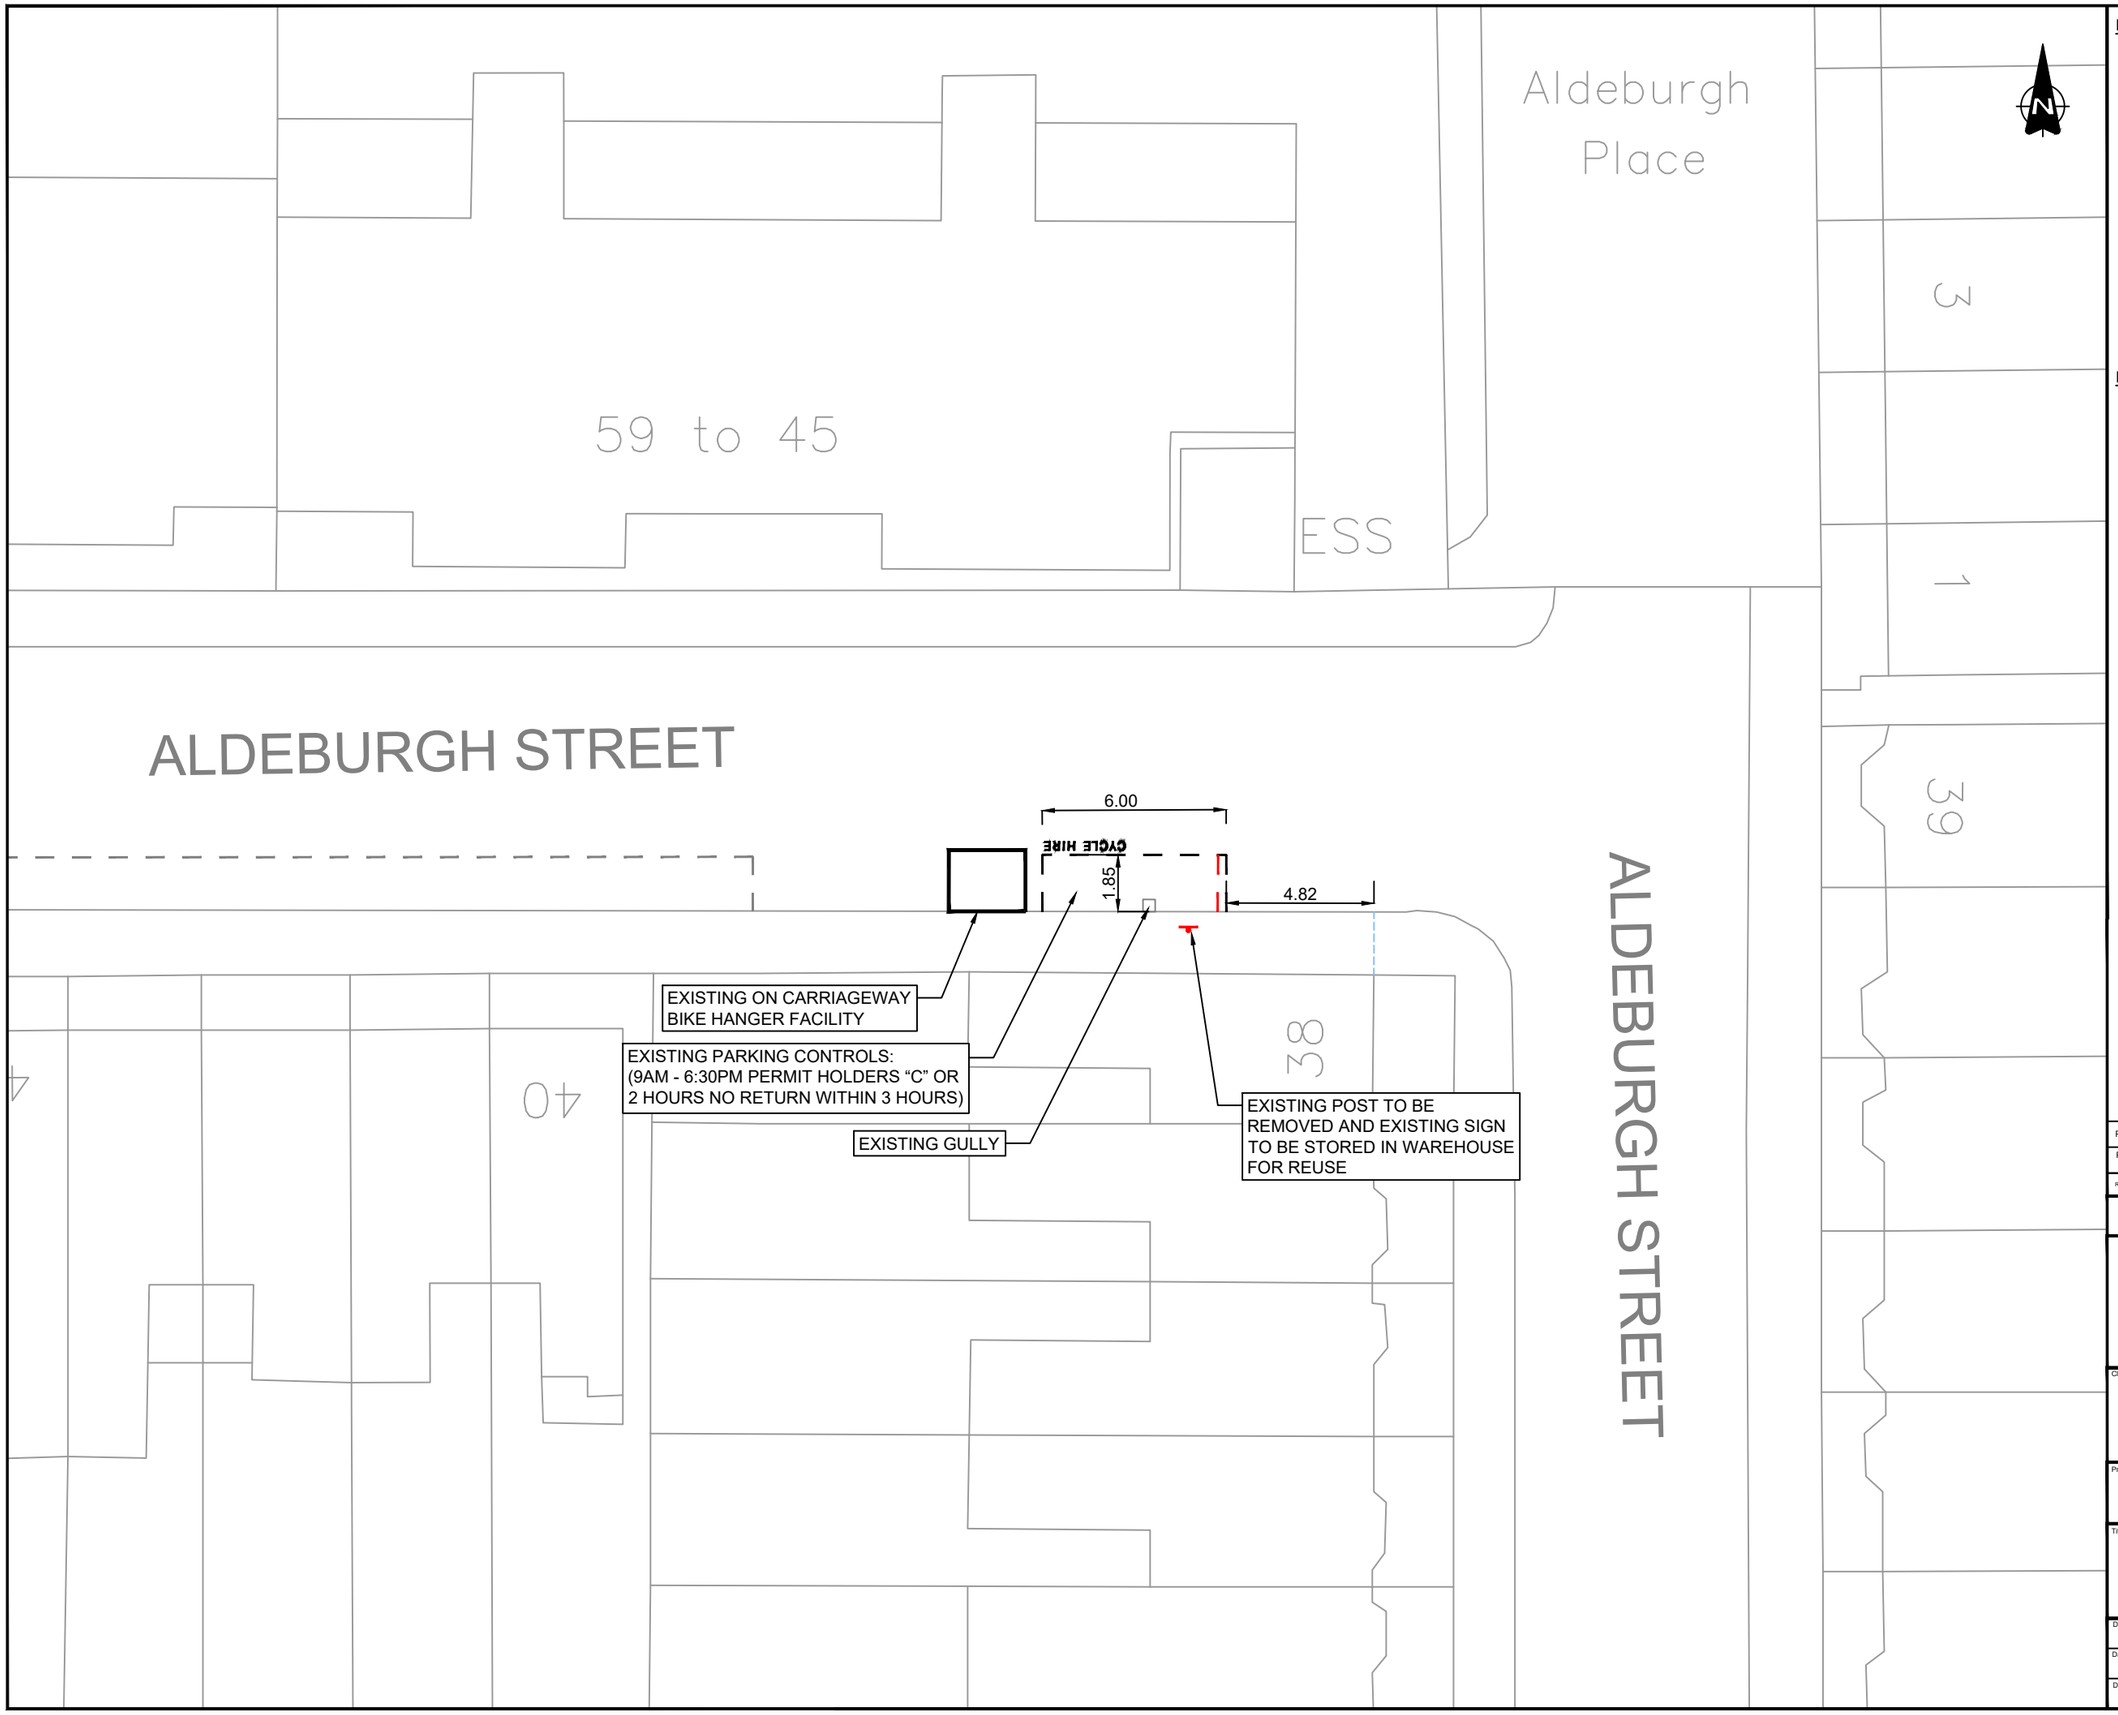

NOTES

1. Do not scale from this drawing.
2. All dimensions are in metres unless otherwise stated.
3. This drawing is based upon Ordnance Survey Mastermap data.© Crown copyright and database rights 2024 Ordnance Survey AC0000819905. Use of this data is subject to terms and conditions.
4. Signs and markings shall be provided in accordance with The Traffic Signs Regulations and General Directions 2016 and as per the Road Marking Schedule.
5. Existing bay dimensions and dimensions from boundary lines determined from on site measurements undertaken on site visit on 13/02/2025

KEY

- Existing Road Markings to Remain
- Existing Road Markings to be Removed
- Proposed Parking Bay (Diag. 1028.4. 600mm Mark, 600mm Gap, 50mm. Text: 350mm).
- Existing Sign Post to Remain
- Existing Sign Post to be Removed
- Proposed New Sign Post to be Installed
- Driveway crossovers
- Building projection line

Rev.	Date	Revision details	Drawn	Checked	Approved
P2	18/03/25	Amendments following additional site visit	DH	BG	DM
P1	24.10.24	AMENDMENTS FOLLOWING COMMENTS FROM RBG	HJ	CC	CC

© This drawing is the property of SYSTRA Limited and the information can only be reproduced with their prior permission.


SYSTRA
www.systra.com/uk
One Carey Lane,
London,
EC2V 8AE
T 020 3855 0079
E uk_london@systra.com

Client: ROYAL borough of GREENWICH

Project: DOCKLESS E-BIKE PARKING

Title: LOCATION 073, ALDEBURGH STREET
GENERAL ARRANGEMENT

Drawn	Checked	Approved	Original drg. size
OE	JP	CC	A3
Date	Scale	Drawing Status	
26.07.24	1:200	FOR APPROVAL	
Drawing Number			Rev.
23B27-EBK-GA-034			P2

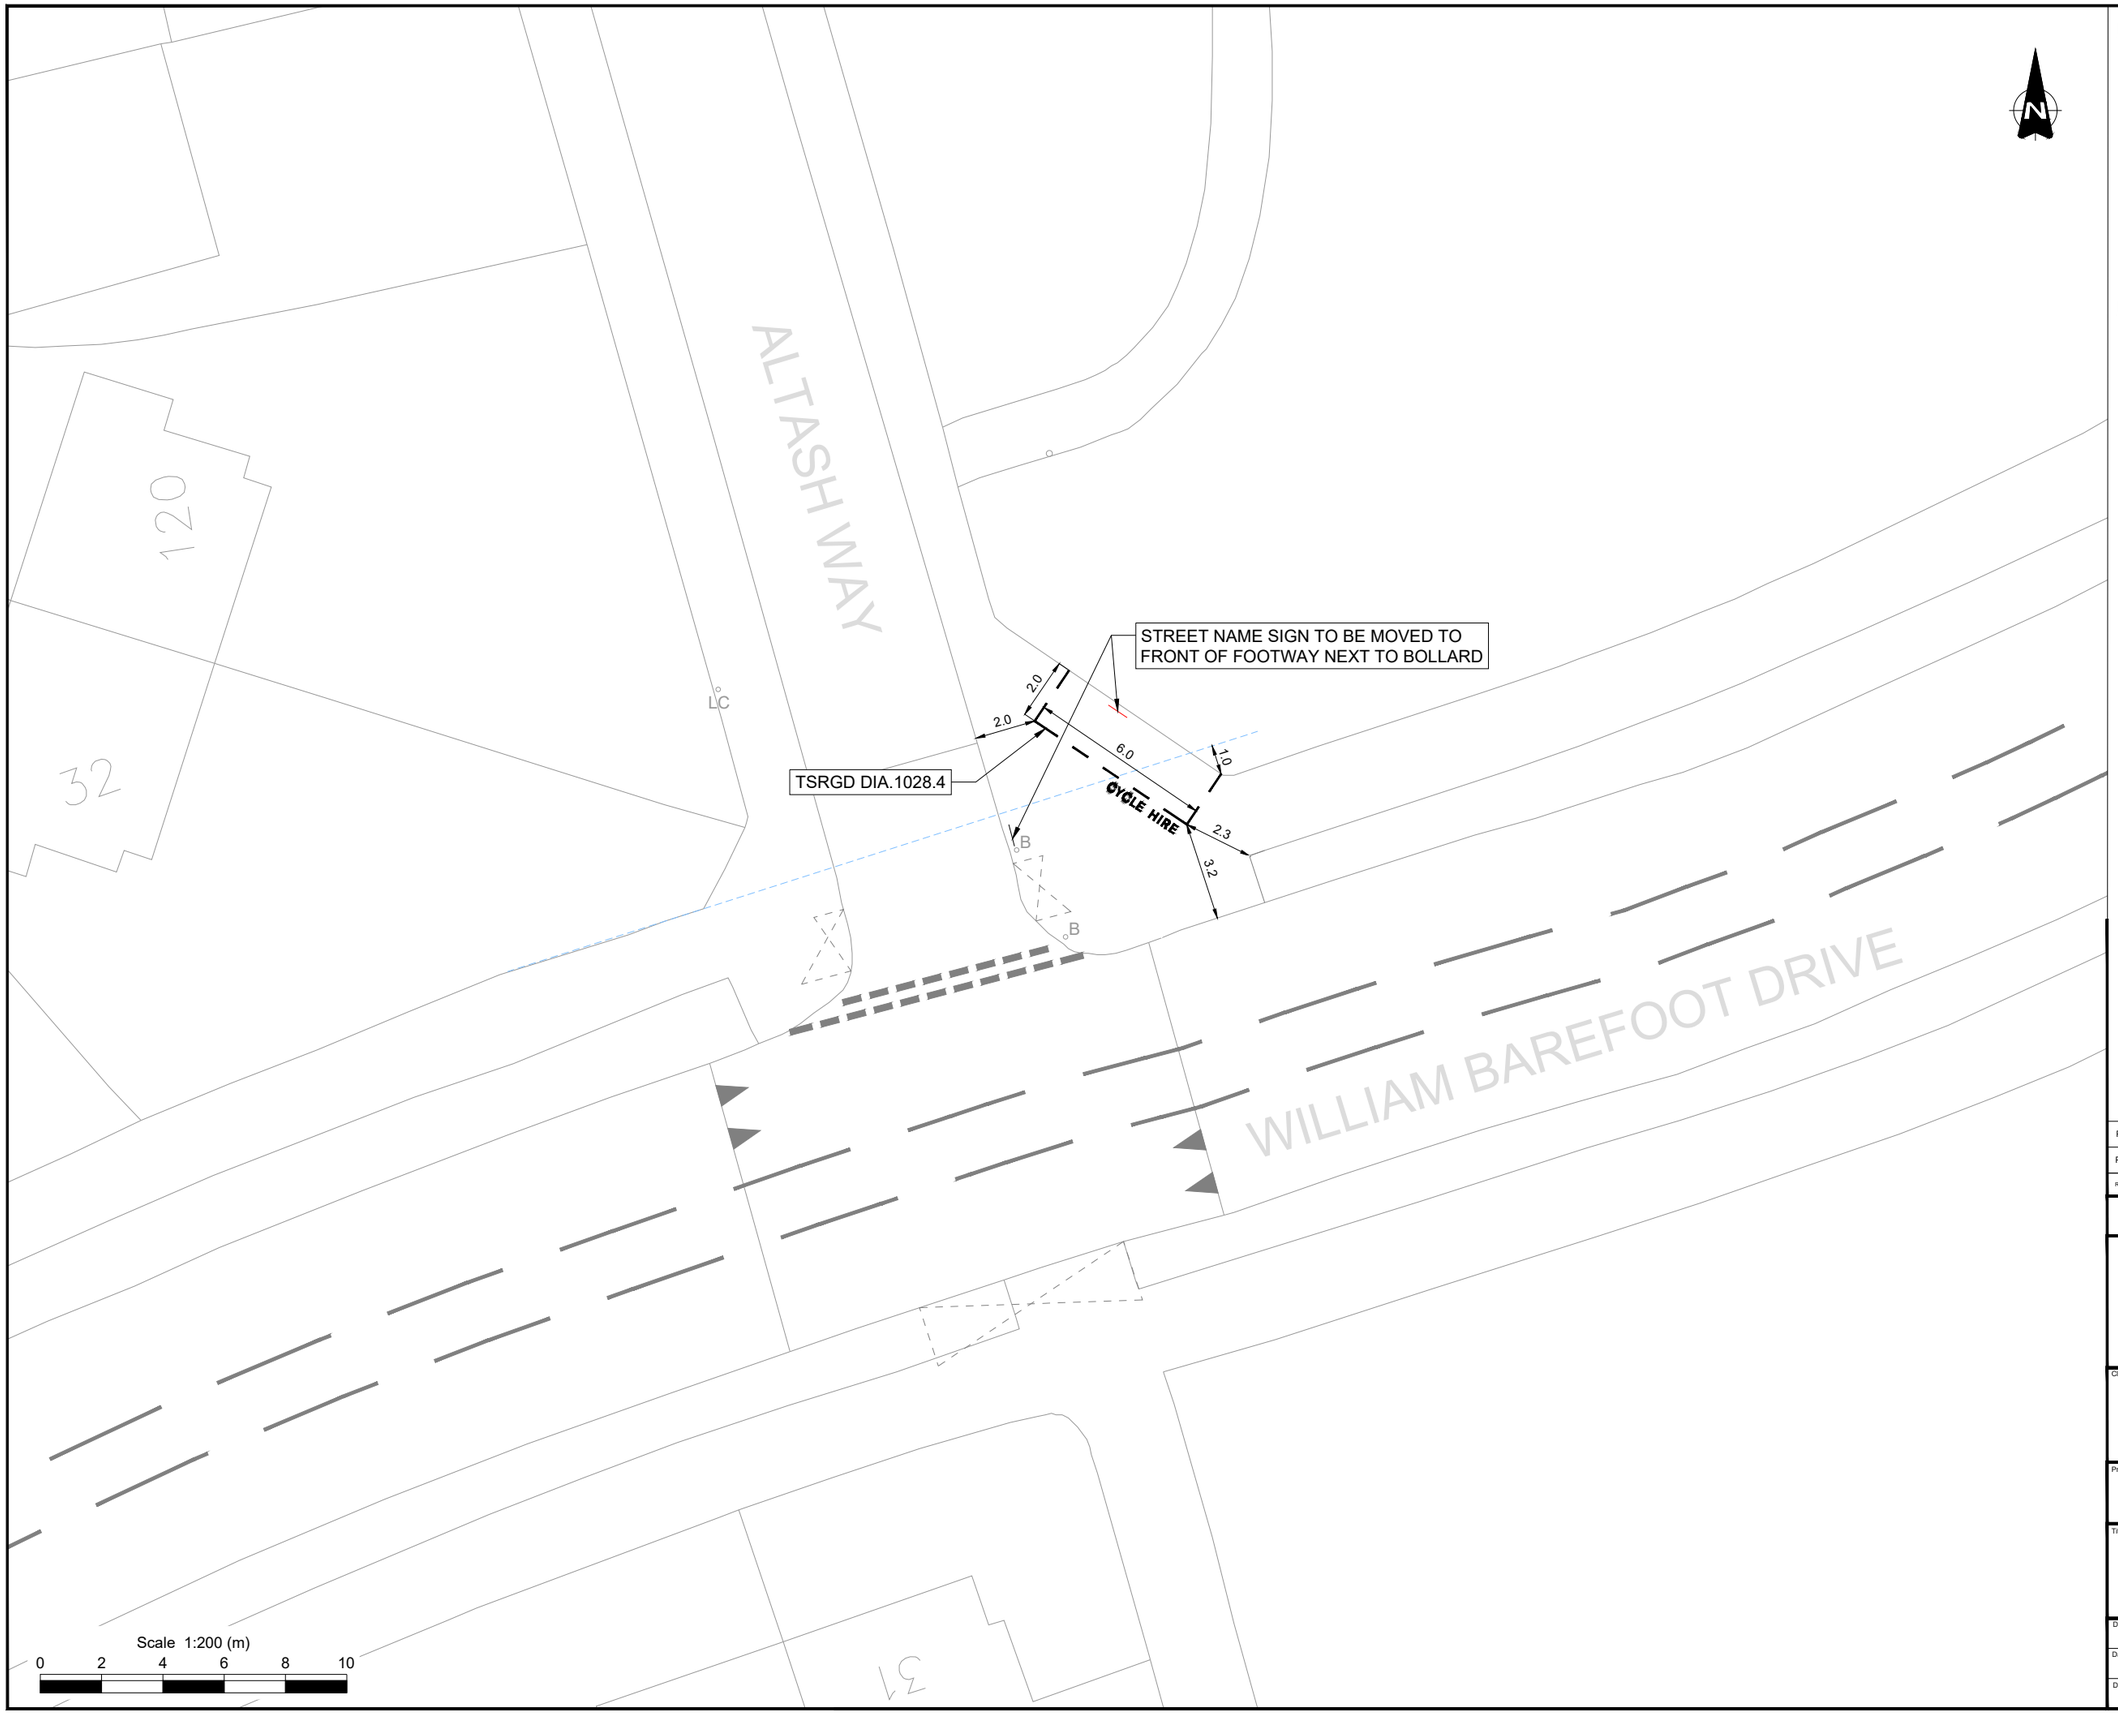

NOTES

1. Do not scale from this drawing.
2. All dimensions are in metres unless otherwise stated.
3. This drawing is based upon Ordnance Survey Mastermap data.© Crown copyright and database rights 2024 Ordnance Survey AC0000819905. Use of this data is subject to terms and conditions.
4. Signs and markings shall be provided in accordance with The Traffic Signs Regulations and General Directions 2016.

KEY

- Existing Road Markings to Remain
- Existing Road Markings to be Removed
- Proposed Parking Bay (Diag. 1028.4. 600mm Mark, 600mm Gap, 50mm. Text: 350mm).
- Existing Sign Post to Remain
- Existing Sign Post to be Removed
- Proposed New Sign Post to be Installed
- Driveway crossovers
- Building projection line
- Existing tree

Rev.	Date	Revision details	Drawn	Checked	Approved
P1	04/02/26	Amendments following RBG comments	MIE	DH	NL
P0	17/04/25	Initial Issue	HJ	BG	DM

© This drawing is the property of SYSTRA Limited and the information can only be reproduced with their prior permission.

SYSTRA
www.systra.com/uk
One Carey Lane,
London,
EC2V 8AE
T 020 3855 0079
E uk_london@systra.com

Client: ROYAL borough of GREENWICH

Project: DOCKLESS E-BIKE PARKING PHASE TWO

Title: LOCATION 112, ALTASH WAY GENERAL ARRANGEMENT

Drawn	Checked	Approved	Original drg. size
HJ	BG	DM	A3
Date	Scale	Drawing Status	
17.04.25	1:200	FOR APPROVAL	
Drawing Number			Rev.
23B27-EBK-GA-201			P1

APPLEGARTH ROAD

TITMUSS AVENUE

6.0

2.0

1.0

CYCLE HIRE

TSRGD DIA.1028.4

NOTES

1. Do not scale from this drawing.
2. All dimensions are in metres unless otherwise stated.
3. This drawing is based upon Ordnance Survey Mastermap data.© Crown copyright and database rights 2024 Ordnance Survey AC0000819905. Use of this data is subject to terms and conditions.
4. Signs and markings shall be provided in accordance with The Traffic Signs Regulations and General Directions 2016 and as per the Road Marking Schedule.

KEY

- Existing Road Markings to Remain
- Existing Road Markings to be Removed
- Proposed Parking Bay (Diag. 1028.4. 600mm Mark, 600mm Gap, 50mm. Text: 350mm).
- Existing Sign Post to Remain
- Existing Sign Post to be Removed
- Proposed New Sign Post to be Installed
- Driveway crossovers
- Building projection line
- Existing tree

Rev.	Date	Revision details	Drawn	Checked	Approved
-	-	-	-	-	-

© This drawing is the property of SYSTRA Limited and the information can only be reproduced with their prior permission.


SYSTRA
www.systra.com/uk
One Carey Lane,
London,
EC2V 8AE
T 020 3855 0079
E uk_london@systra.com

Client: ROYAL borough of GREENWICH

Project: DOCKLESS E-BIKE PARKING PHASE TWO

Title: LOCATION 132, APPLEGARTH ROAD GENERAL ARRANGEMENT

Drawn	Checked	Approved	Original drg. size
HJ	BG	DM	A3
Date	Scale	Drawing Status	
17.04.25	1:200	FOR APPROVAL	
Drawing Number			Rev.
23B27-EBK-GA-221			P0

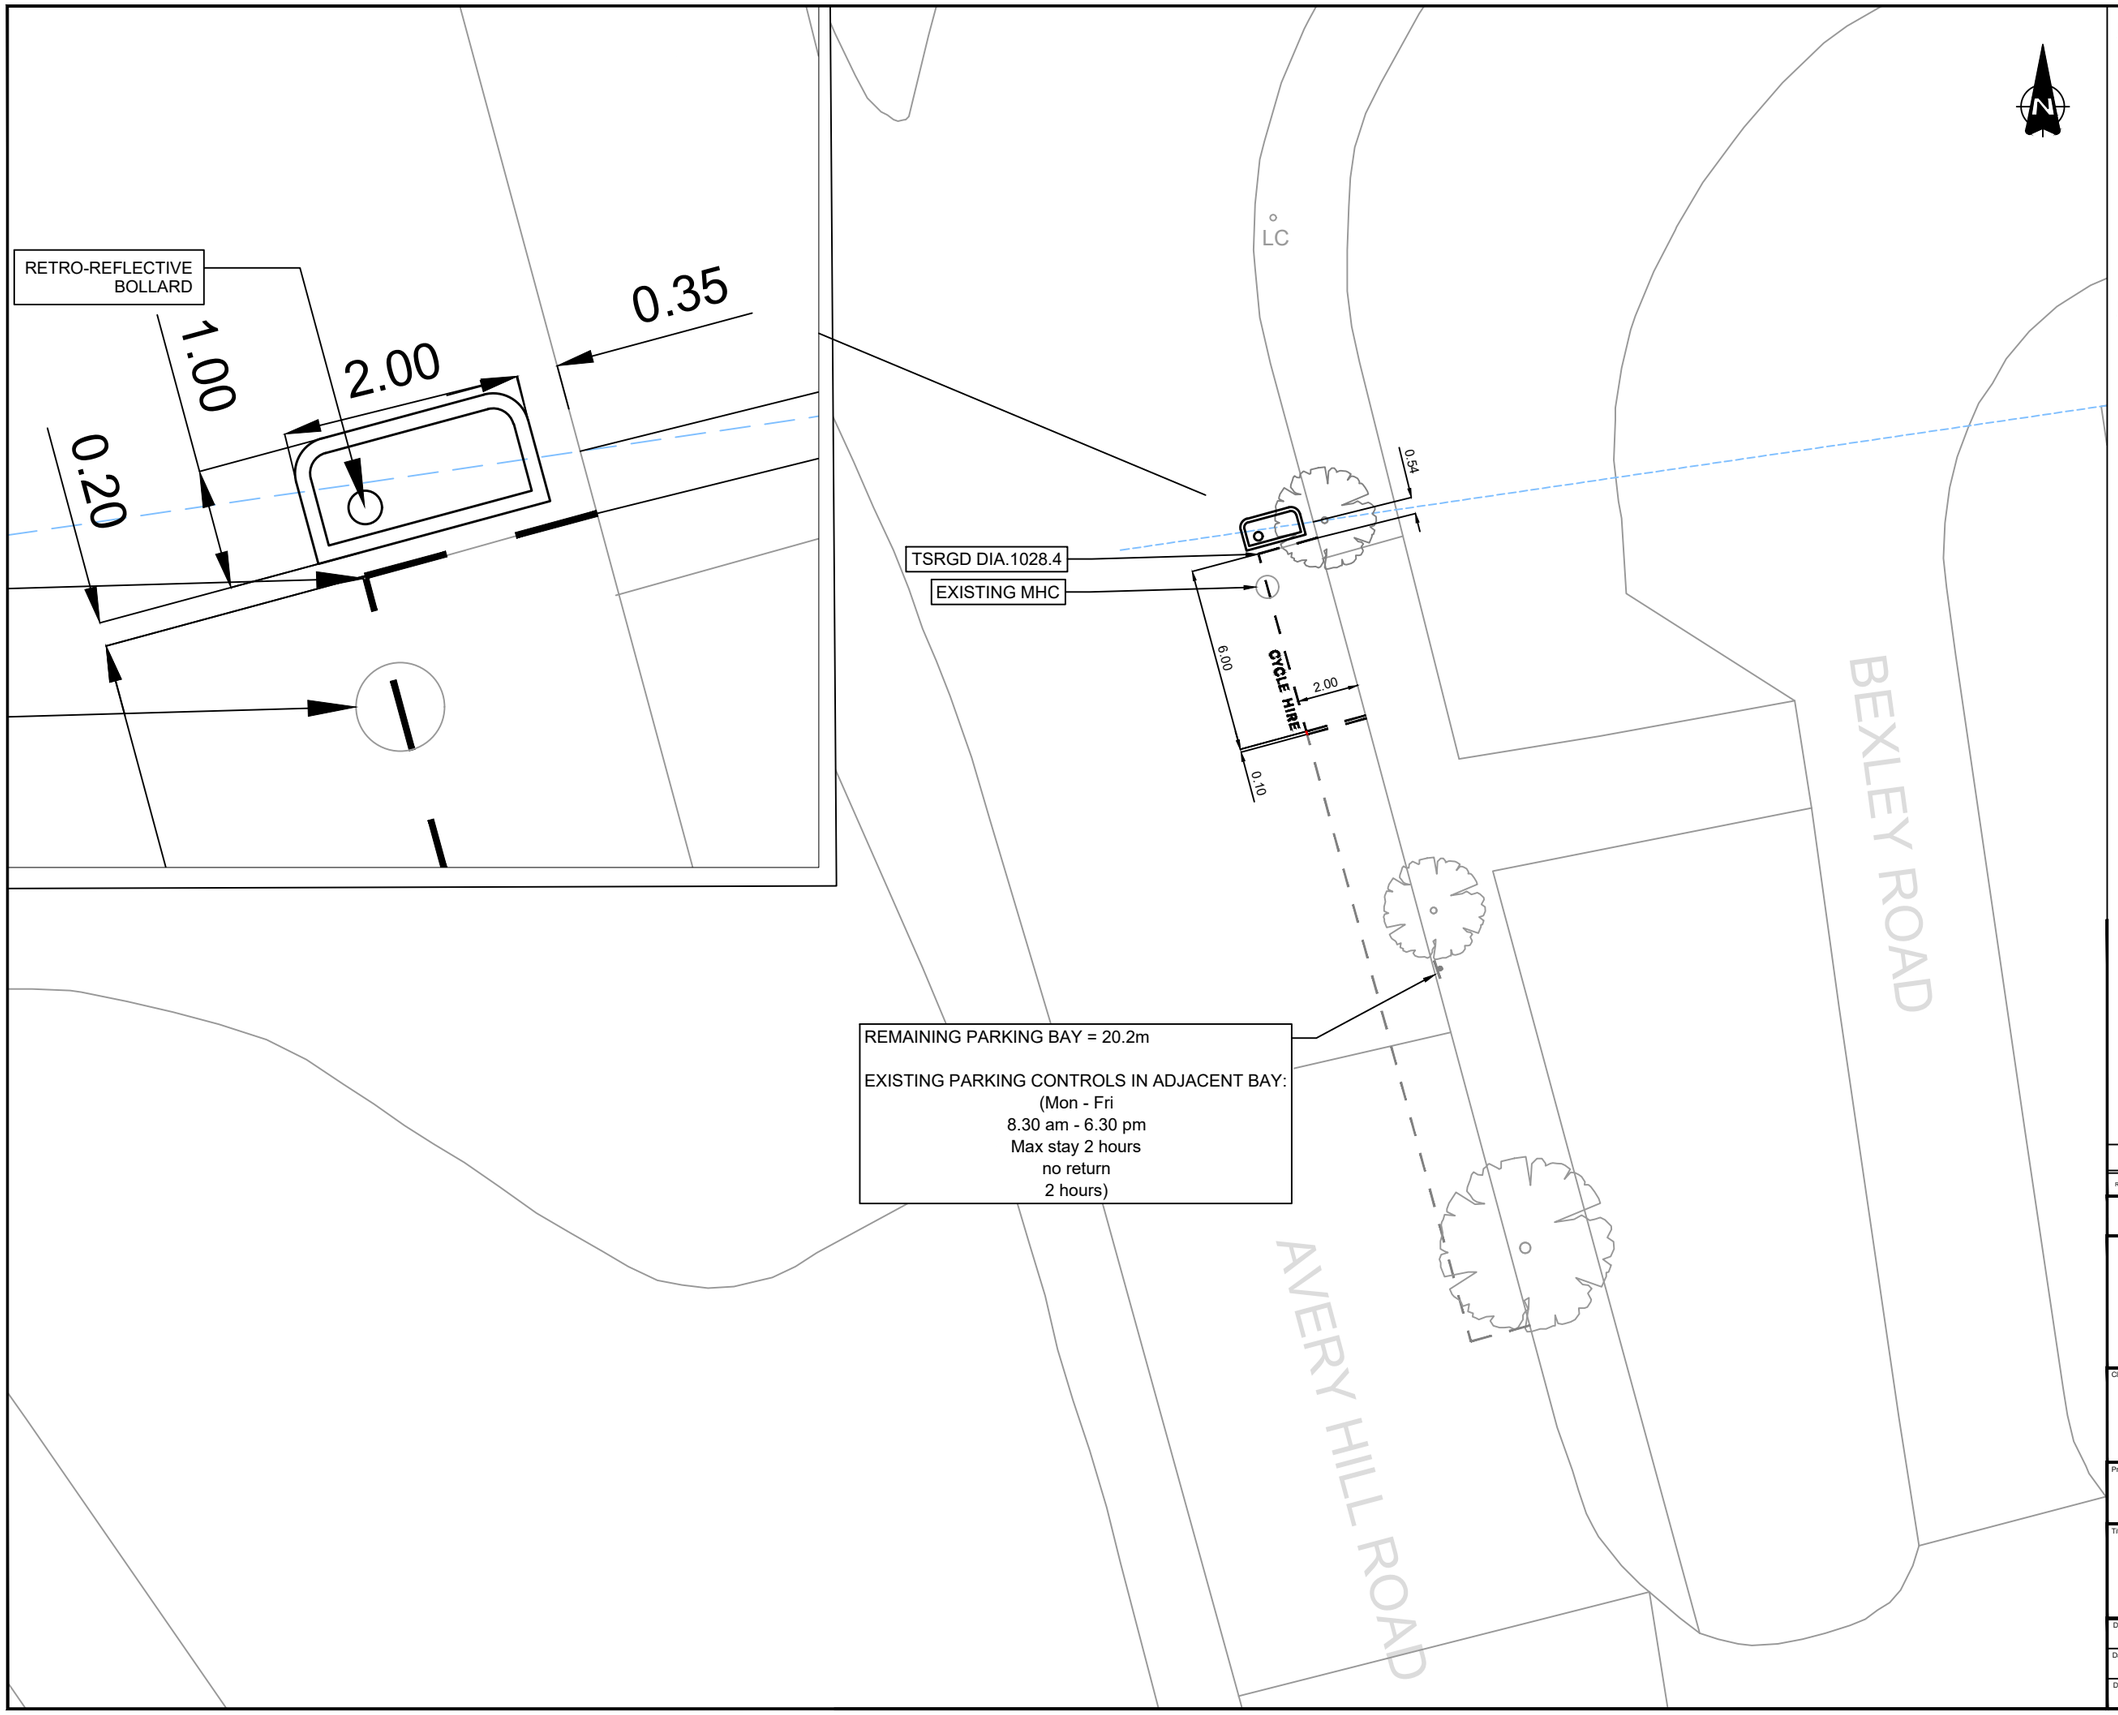

NOTES

1. Do not scale from this drawing.
2. All dimensions are in metres unless otherwise stated.
3. This drawing is based upon Ordnance Survey Mastermap data.© Crown copyright and database rights 2024 Ordnance Survey AC0000819905. Use of this data is subject to terms and conditions.
4. Signs and markings shall be provided in accordance with The Traffic Signs Regulations and General Directions 2016 and as per the Road Marking Schedule.

KEY

- Existing Road Markings to Remain
- Existing Road Markings to be Removed
- Proposed Parking Bay (Diag. 1028.4. 600mm Mark, 600mm Gap, 50mm. Text: 350mm).
- Existing Sign Post to Remain
- Existing Sign Post to be Removed
- Proposed New Sign Post to be Installed
- Driveway crossovers
- Building projection line
- Existing tree
- Proposed kerbed protective island and bollard.

Rev.	Date	Revision details	Drawn	Checked	Approved
-	-	-	-	-	-

© This drawing is the property of SYSTRA Limited and the information can only be reproduced with their prior permission.

SYSTRA
www.systra.com/uk
One Carey Lane,
London,
EC2V 8AE
T 020 3855 0079
E uk_london@systra.com

Client: ROYAL borough of GREENWICH

Project: DOCKLESS E-BIKE PARKING PHASE TWO

Title: LOCATION 036, AVERY HILL ROAD GENERAL ARRANGEMENT

Drawn	Checked	Approved	Original drg. size
HJ	BG	DM	A3
Date	Scale	Drawing Status	
18.03.25	1:200	FOR APPROVAL	
Drawing Number			Rev.
23B27-EBK-GA-125			P0

GRANITE APARTMENTS

51

DERWENT STREET

BANNING STREET

36

2

1

Lovells Villas

TSRGD DIA.1028.4

6.00

1.90

CYCLE HIRE

0.10

DOUBLE ROAD MARKING TO DIFFERENTIATE BETWEEN HIRE BAY AND PARKING BAY

REMAINING PARKING BAY LENGTH = 10.5m

EXISTING PARKING CONTROLS IN ADJACENT BAY:
PERMIT HOLDERS ONLY
“EG”
MON - SUN: 9AM - 8PM

EXISTING SIGN POST TO REMAIN

NOTES

1. Do not scale from this drawing.
2. All dimensions are in metres unless otherwise stated.
3. This drawing is based upon Ordnance Survey Mastermap data.© Crown copyright and database rights 2024 Ordnance Survey AC0000819905. Use of this data is subject to terms and conditions.
4. Signs and markings shall be provided in accordance with The Traffic Signs Regulations and General Directions 2016 and as per the Road Marking Schedule.
5. Existing bay dimensions and dimensions from boundary lines determined from on site measurements undertaken on site visit on 13/02/2025.

KEY

- Existing Road Markings to Remain
- Existing Road Markings to be Removed
- Proposed Parking Bay (Diag. 1028.4. 600mm Mark, 600mm Gap, 50mm. Text: 350mm).
- Existing Sign Post to Remain
- Existing Sign Post to be Removed
- Proposed New Sign Post to be Installed
- Driveway crossovers
- Building projection line

Rev.	Date	Revision details	Drawn	Checked	Approved
P2	17/03/25	Amendments following additional site visit	KS	BG	DM
P1	23.10.24	AMENDMENTS FOLLOWING COMMENTS FROM RBG	HJ	CC	CC

© This drawing is the property of SYSTRA Limited and the information can only be reproduced with their prior permission.

SYSTRA
www.systra.com/uk

One Carey Lane,
London,
EC2V 8AE


T 020 3855 0079
E uk_london@systra.com

Client: ROYAL borough of GREENWICH

Project: DOCKLESS E-BIKE PARKING

Title: LOCATION 059, BANNING STREET
GENERAL ARRANGEMENT

Drawn	Checked	Approved	Original drg. size
FW	JP	CC	A3
Date	Scale	Drawing Status	
30.07.24	1:200	FOR APPROVAL	
Drawing Number			Rev.
23B27-EBK-GA-029			P2

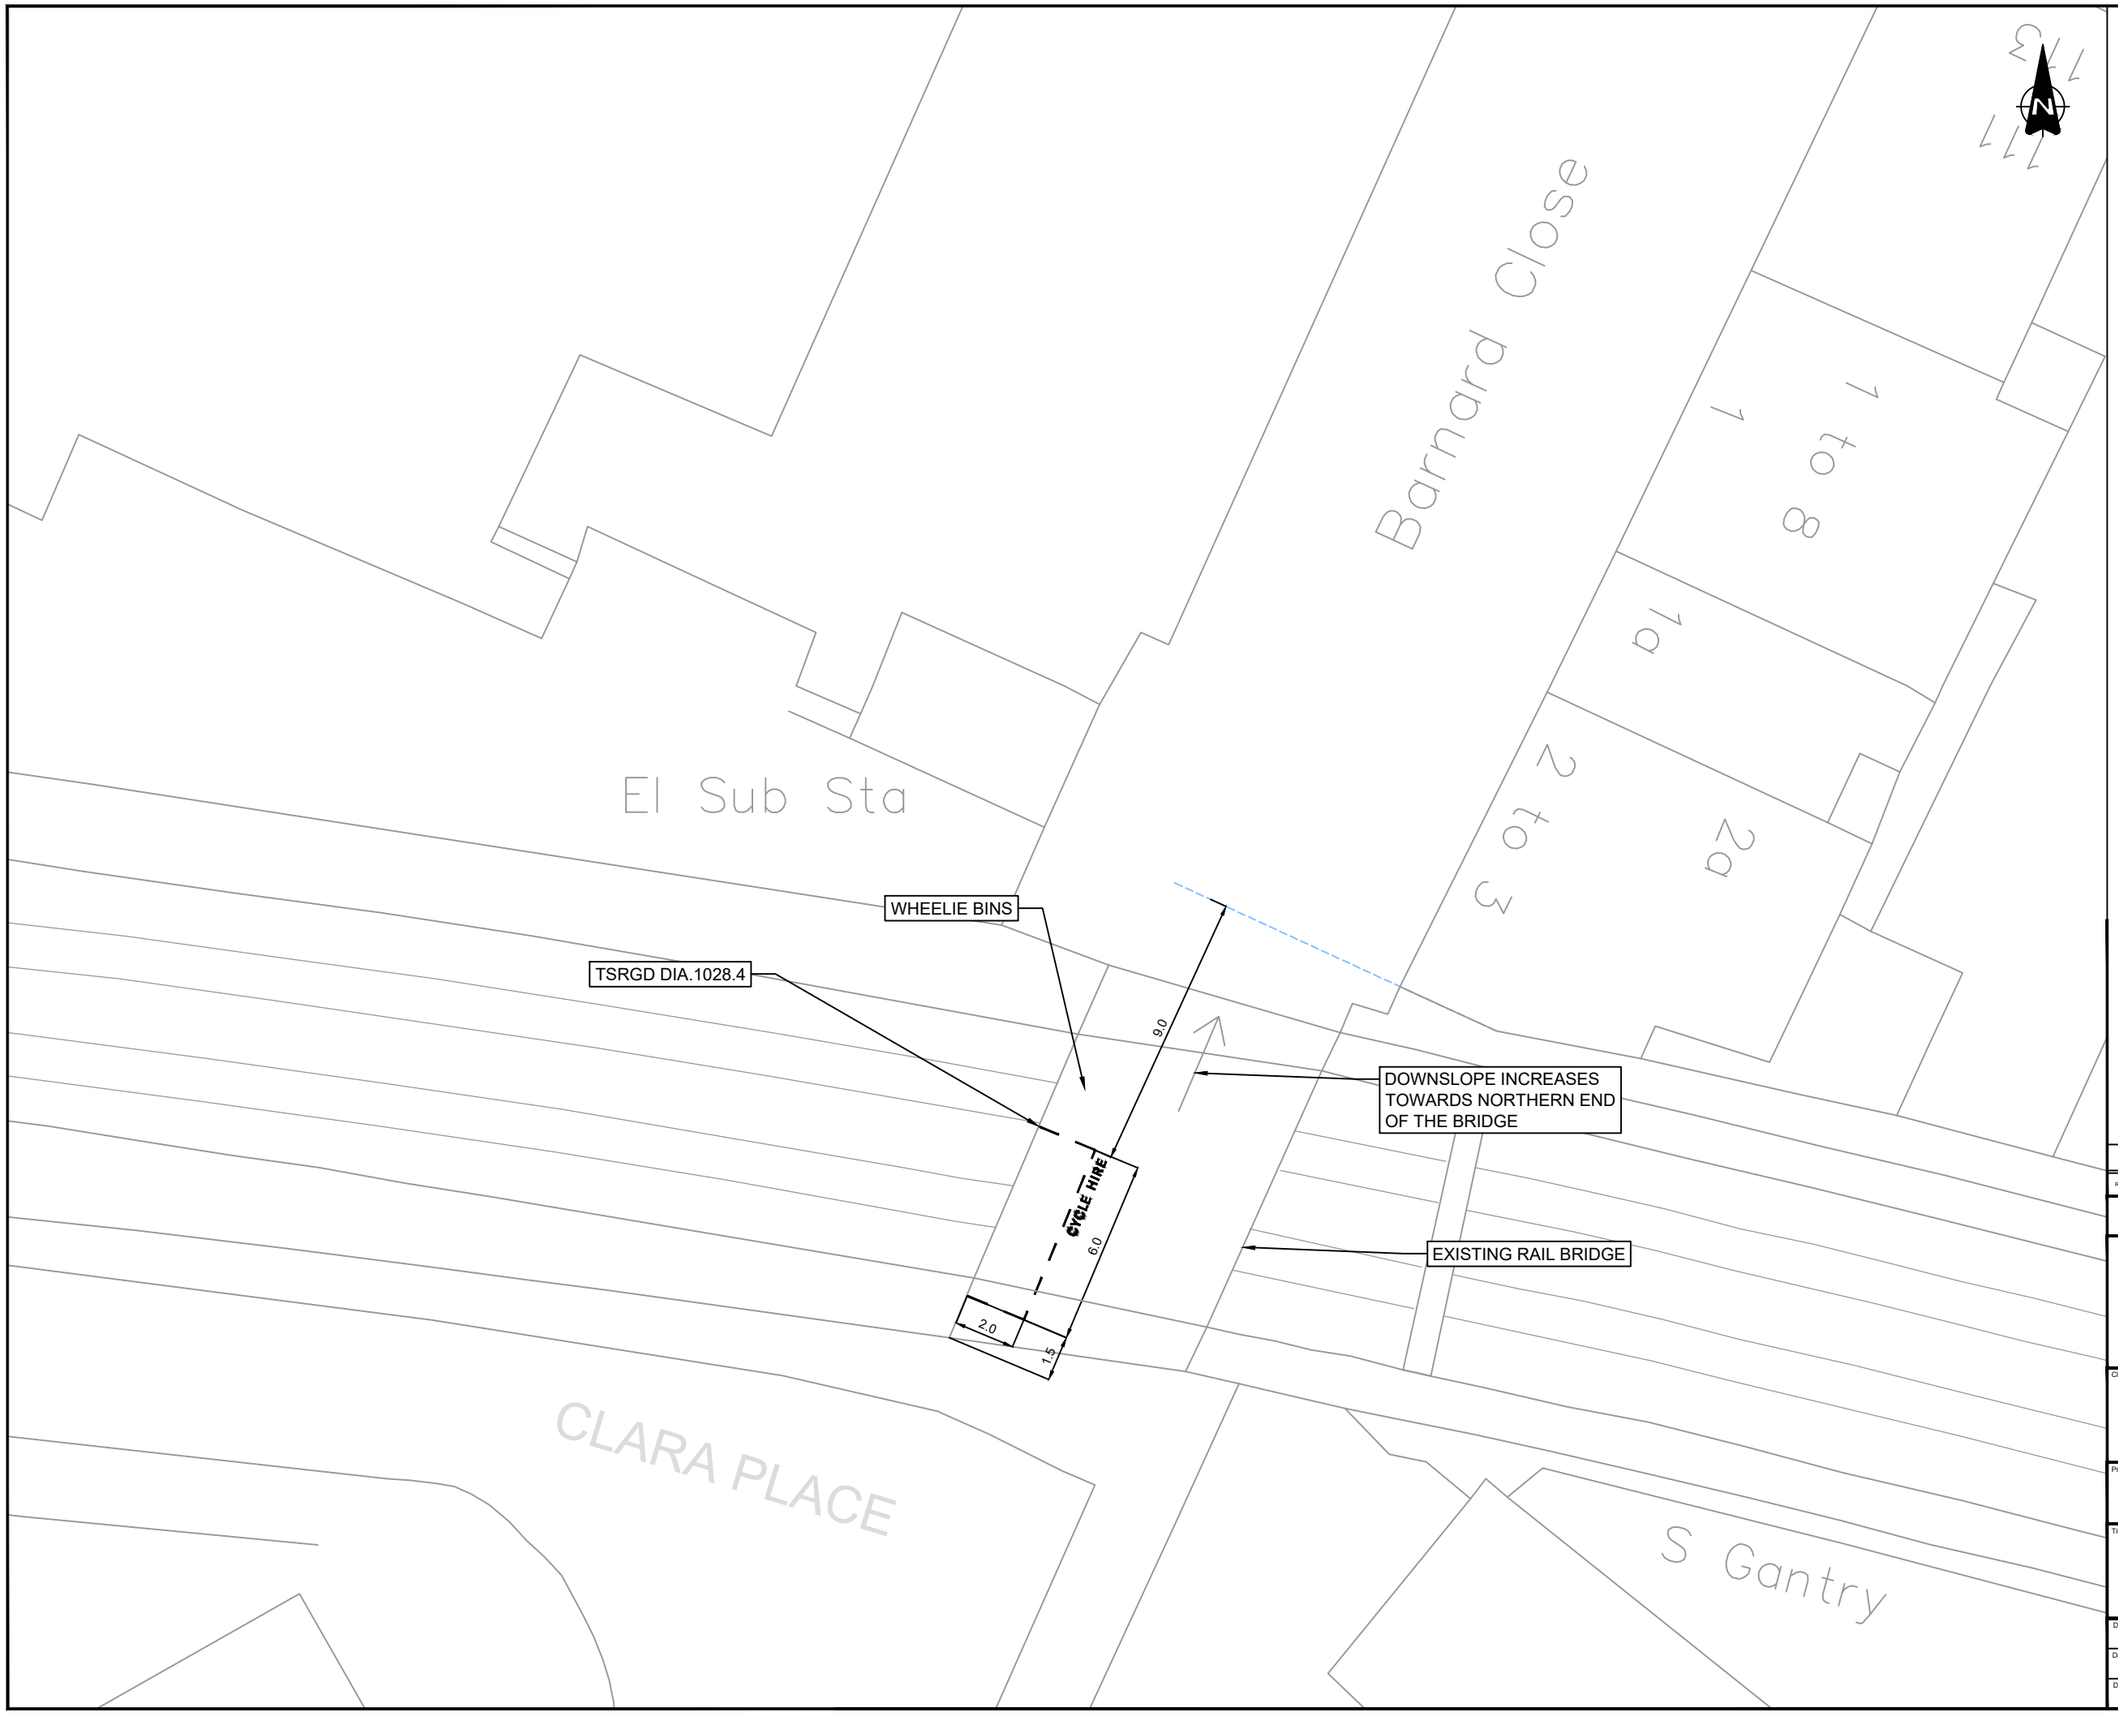

NOTES

1. Do not scale from this drawing.
2. All dimensions are in metres unless otherwise stated.
3. This drawing is based upon Ordnance Survey Mastermap data.© Crown copyright and database rights 2024 Ordnance Survey AC0000819905. Use of this data is subject to terms and conditions.
4. Signs and markings shall be provided in accordance with The Traffic Signs Regulations and General Directions 2016 and as per the Road Marking Schedule.

KEY

- Existing Road Markings to Remain
- Existing Road Markings to be Removed
- Proposed Parking Bay (Diag. 1028.4. 600mm Mark, 600mm Gap, 50mm. Text: 350mm).
- Existing Sign Post to Remain
- Existing Sign Post to be Removed
- Proposed New Sign Post to be Installed
- Driveway crossovers
- Building projection line
- Existing tree

Rev.	Date	Revision details	Drawn	Checked	Approved
-	-	-	-	-	-

© This drawing is the property of SYSTRA Limited and the information can only be reproduced with their prior permission.


SYSTRA
www.systra.com/uk
One Carey Lane,
London,
EC2V 8AE
T 020 3855 0079
E uk_london@systra.com

Client: ROYAL borough of GREENWICH

Project: DOCKLESS E-BIKE PARKING PHASE TWO

Title: LOCATION 078, BARNARD CLOSE GENERAL ARRANGEMENT

Drawn	Checked	Approved	Original drg. size
HJ	BG	DM	A3
Date	Scale	Drawing Status	
18.03.25	1:200	FOR APPROVAL	
Drawing Number			Rev.
23B27-EBK-GA-167			P0

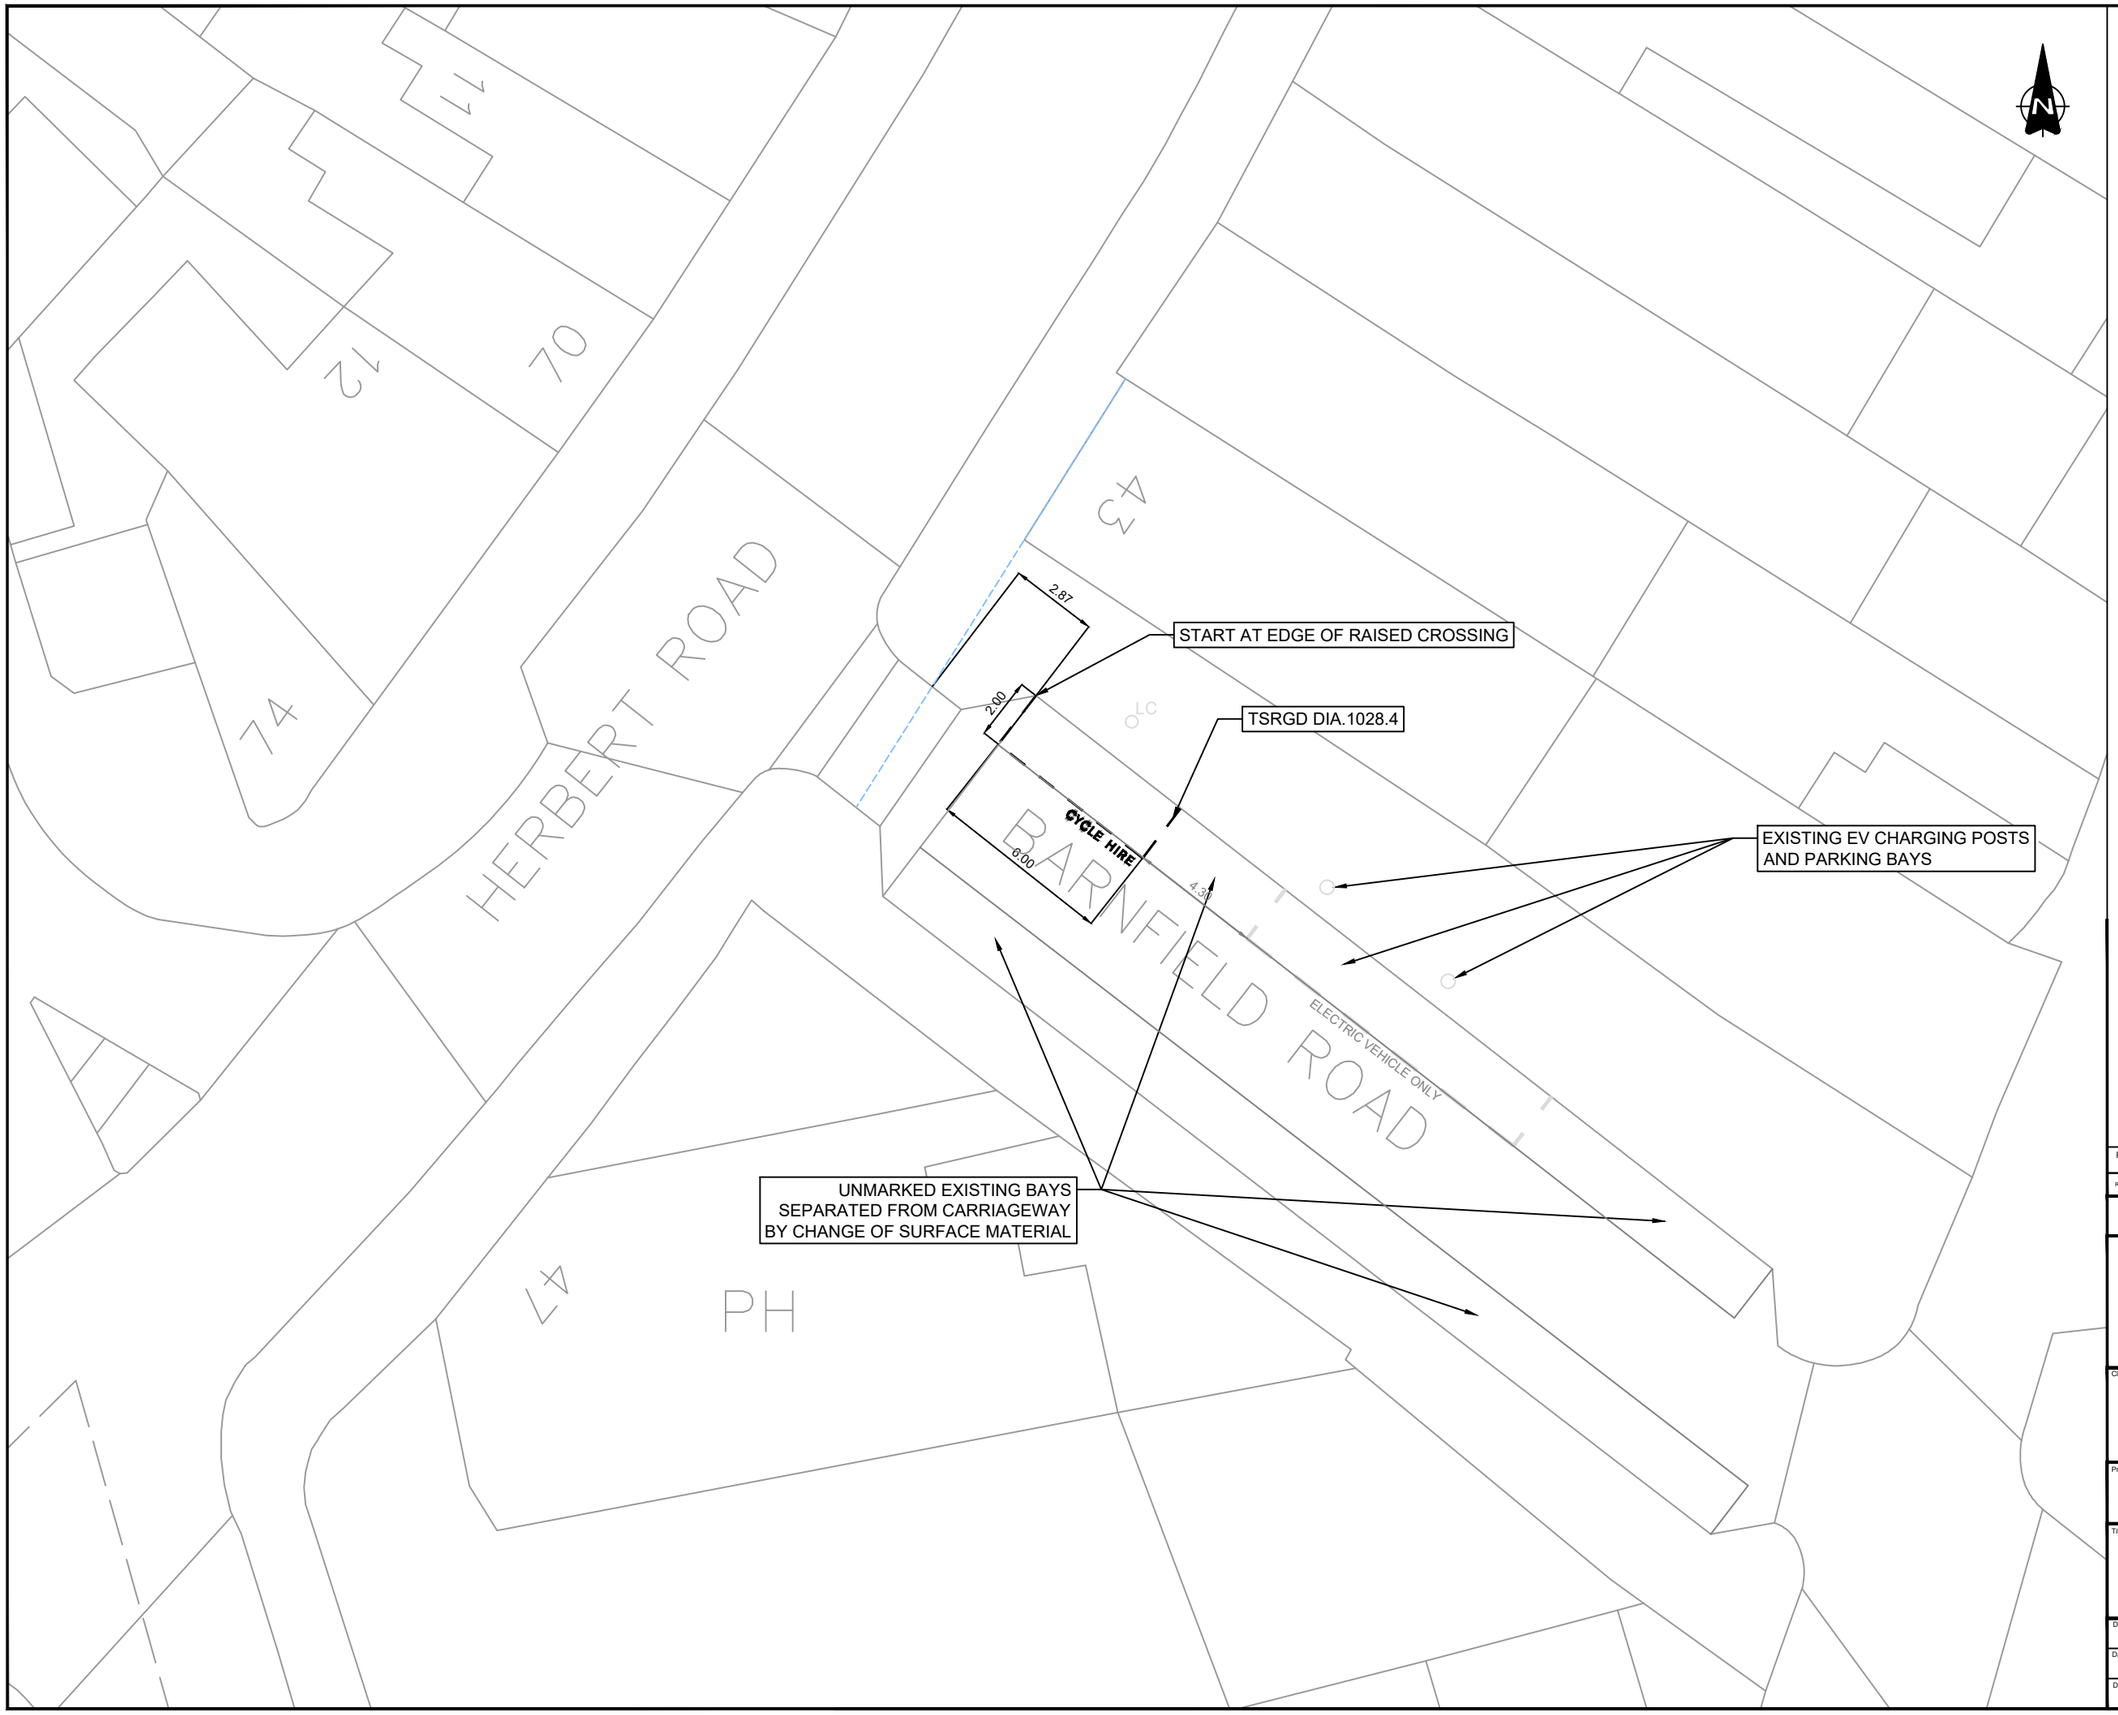

NOTES

1. Do not scale from this drawing.
2. All dimensions are in metres unless otherwise stated.
3. This drawing is based upon Ordnance Survey Mastermap data.© Crown copyright and database rights 2024 Ordnance Survey AC0000819905. Use of this data is subject to terms and conditions.
4. Signs and markings shall be provided in accordance with The Traffic Signs Regulations and General Directions 2016.

KEY

- Existing Road Markings to Remain
- Existing Road Markings to be Removed
- Proposed Parking Bay (Diag. 1028.4. 600mm Mark, 600mm Gap, 50mm. Text: 350mm).
- Existing Sign Post to Remain
- Existing Sign Post to be Removed
- Proposed New Sign Post to be Installed
- Driveway crossovers
- Building projection line

Rev.	Date	Revision details	Drawn	Checked	Approved
P1	03-09-26	Added surface change delineation	DH	DH	NL

© This drawing is the property of SYSTRA Limited and the information can only be reproduced with their prior permission.


SYSTRA
www.systra.com/uk
One Carey Lane,
London,
EC2V 8AE
T 020 3855 0079
E uk_london@systra.com

Client: ROYAL borough of GREENWICH

Project: DOCKLESS E-BIKE PARKING PHASE TWO

Title: LOCATION 023, BARNFIELD ROAD GENERAL ARRANGEMENT

Drawn	Checked	Approved	Original drg. size
HJ	BG	DM	A3
Date	Scale	Drawing Status	
18.03.25	1:200	FOR APPROVAL	
Drawing Number			Rev.
23B27-EBK-GA-112			P1

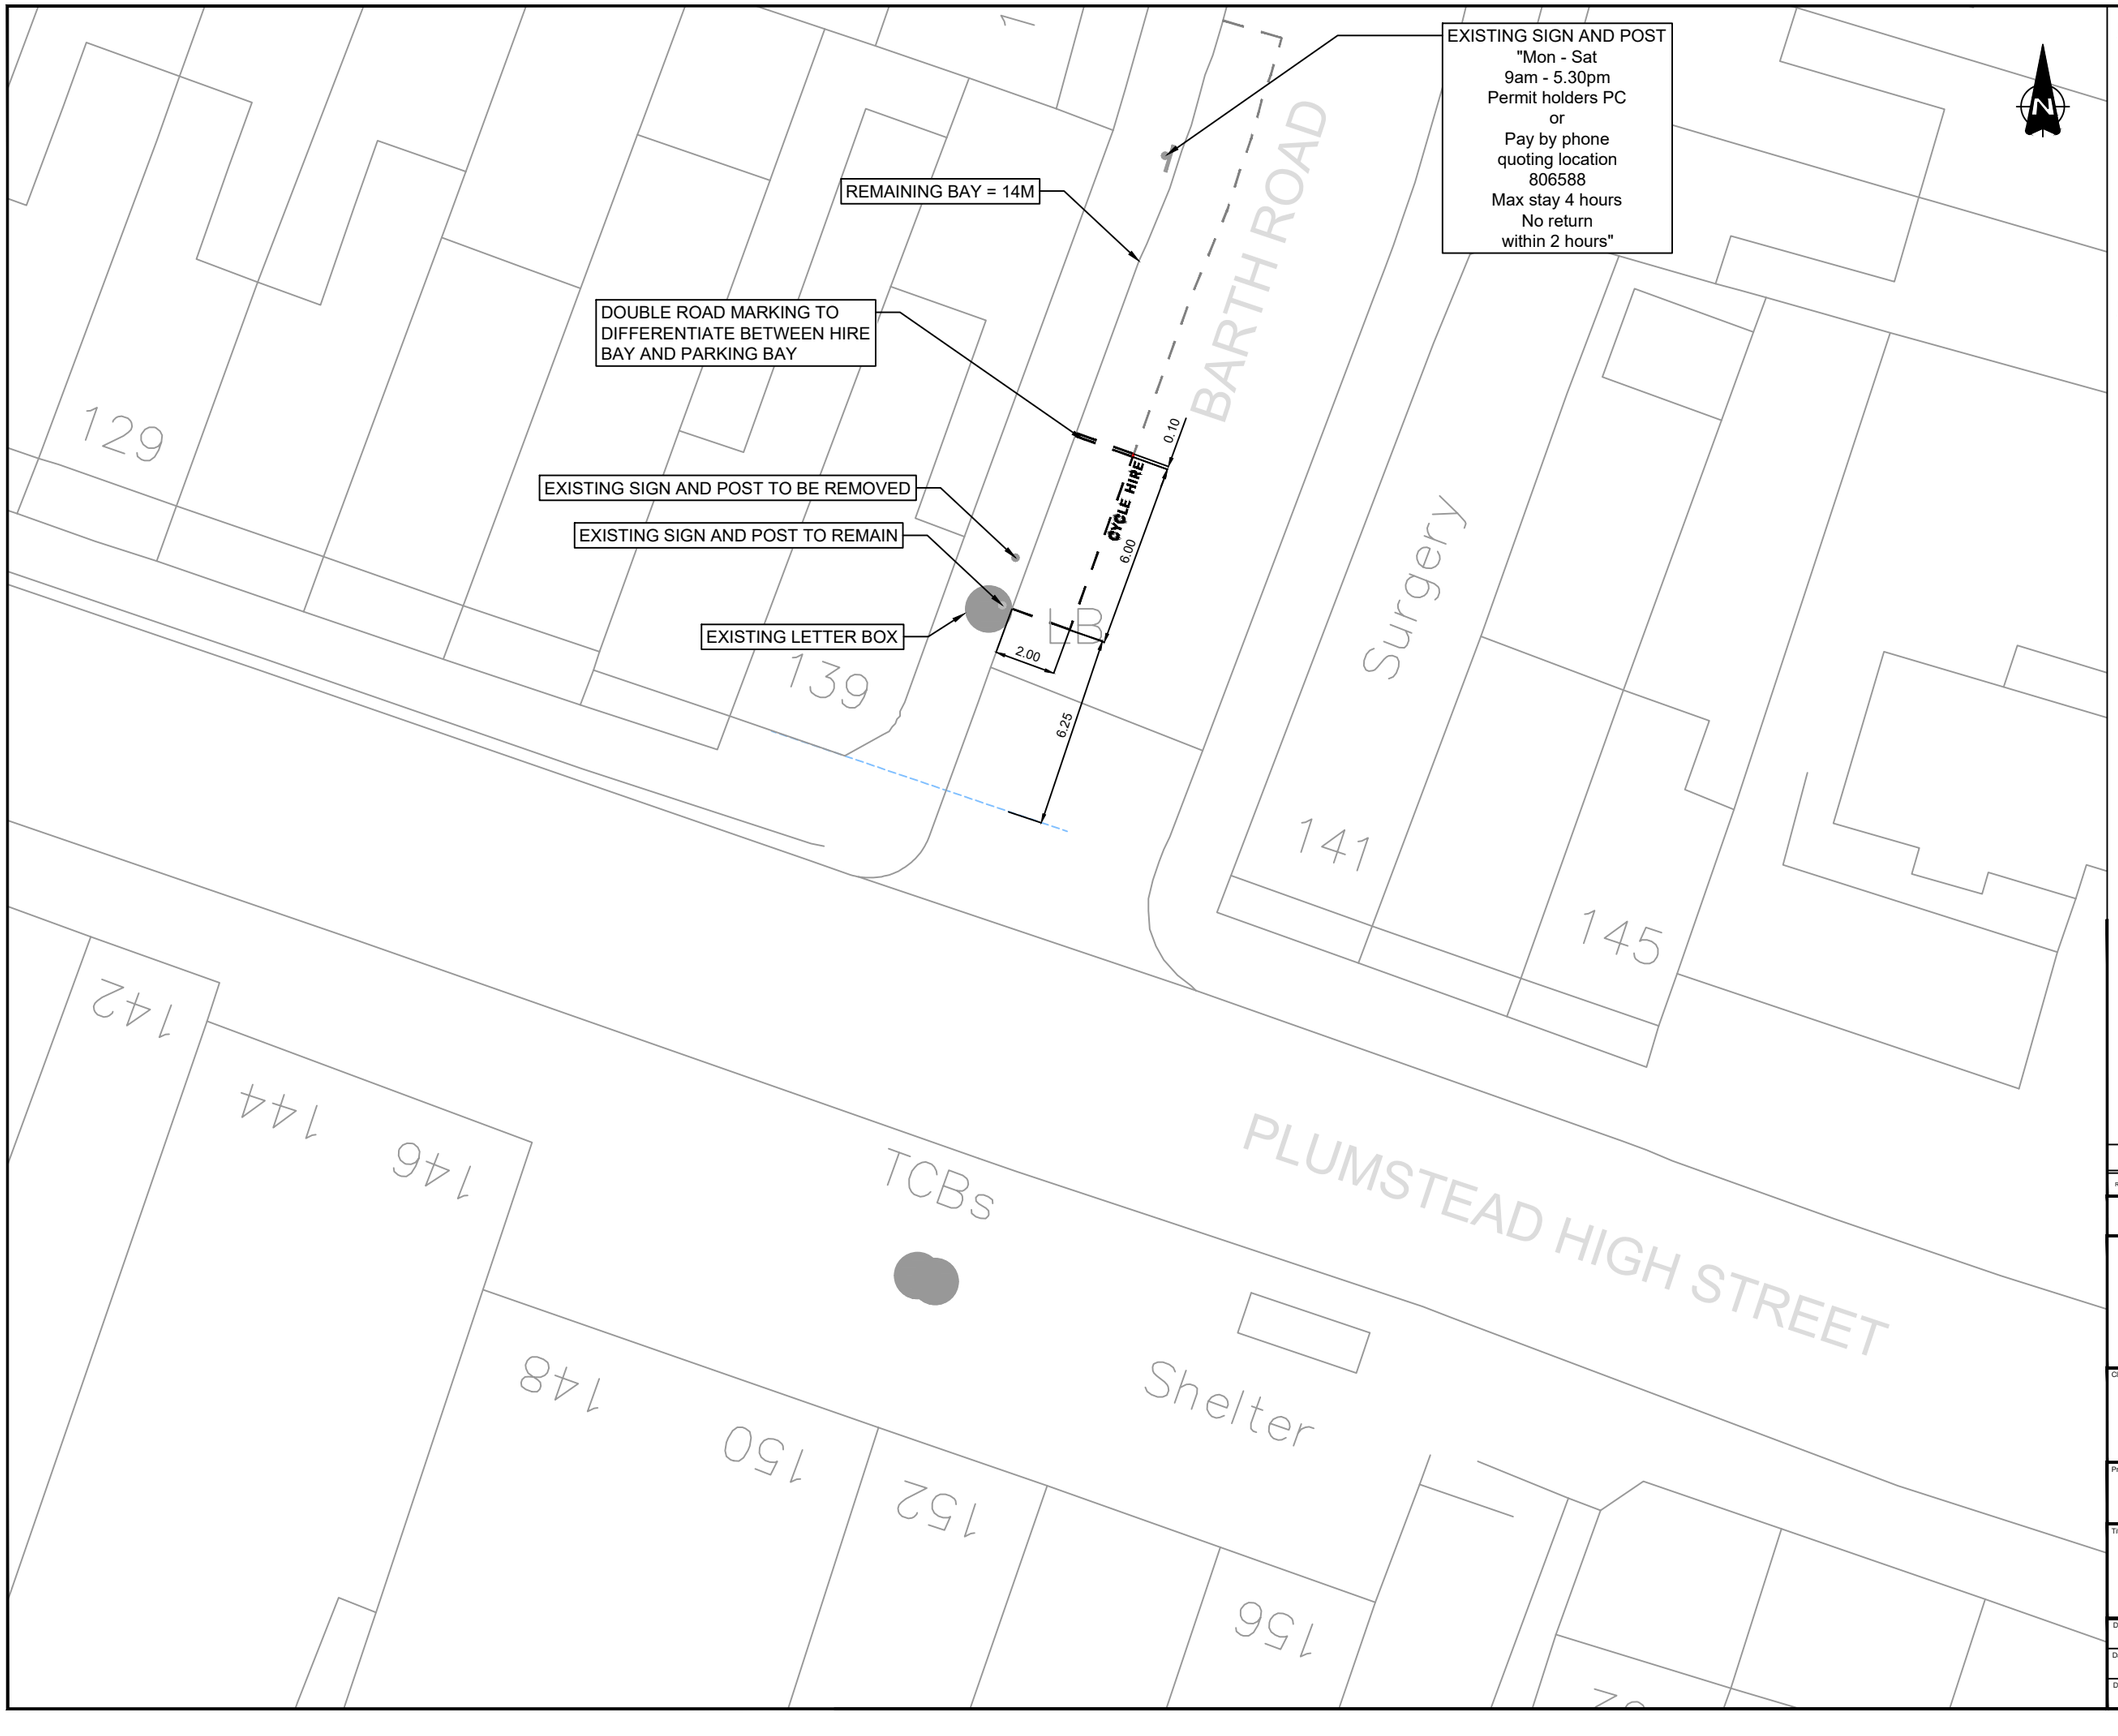

NOTES

1. Do not scale from this drawing.
2. All dimensions are in metres unless otherwise stated.
3. This drawing is based upon Ordnance Survey Mastermap data.© Crown copyright and database rights 2024 Ordnance Survey AC0000819905. Use of this data is subject to terms and conditions.
4. Signs and markings shall be provided in accordance with The Traffic Signs Regulations and General Directions 2016 and as per the Road Marking Schedule.

KEY

- Existing Road Markings to Remain
- Existing Road Markings to be Removed
- Proposed Parking Bay (Diag. 1028.4. 600mm Mark, 600mm Gap, 50mm. Text: 350mm).
- Existing Sign Post to Remain
- Existing Sign Post to be Removed
- Proposed New Sign Post to be Installed
- Driveway crossovers
- Building projection line
- Existing tree

Rev.	Date	Revision details	Drawn	Checked	Approved
-	-	-	-	-	-

© This drawing is the property of SYSTRA Limited and the information can only be reproduced with their prior permission.


SYSTRA
www.systra.com/uk
One Carey Lane,
London,
EC2V 8AE
T 020 3855 0079
E uk_london@systra.com

Client: ROYAL borough of GREENWICH

Project: DOCKLESS E-BIKE PARKING PHASE TWO

Title: LOCATION 017, BARTH ROAD GENERAL ARRANGEMENT

Drawn	Checked	Approved	Original drg. size
HJ	BG	DM	A3
Date	Scale	Drawing Status	
18.03.25	1:200	FOR APPROVAL	
Drawing Number			Rev.
23B27-EBK-GA-106			P0

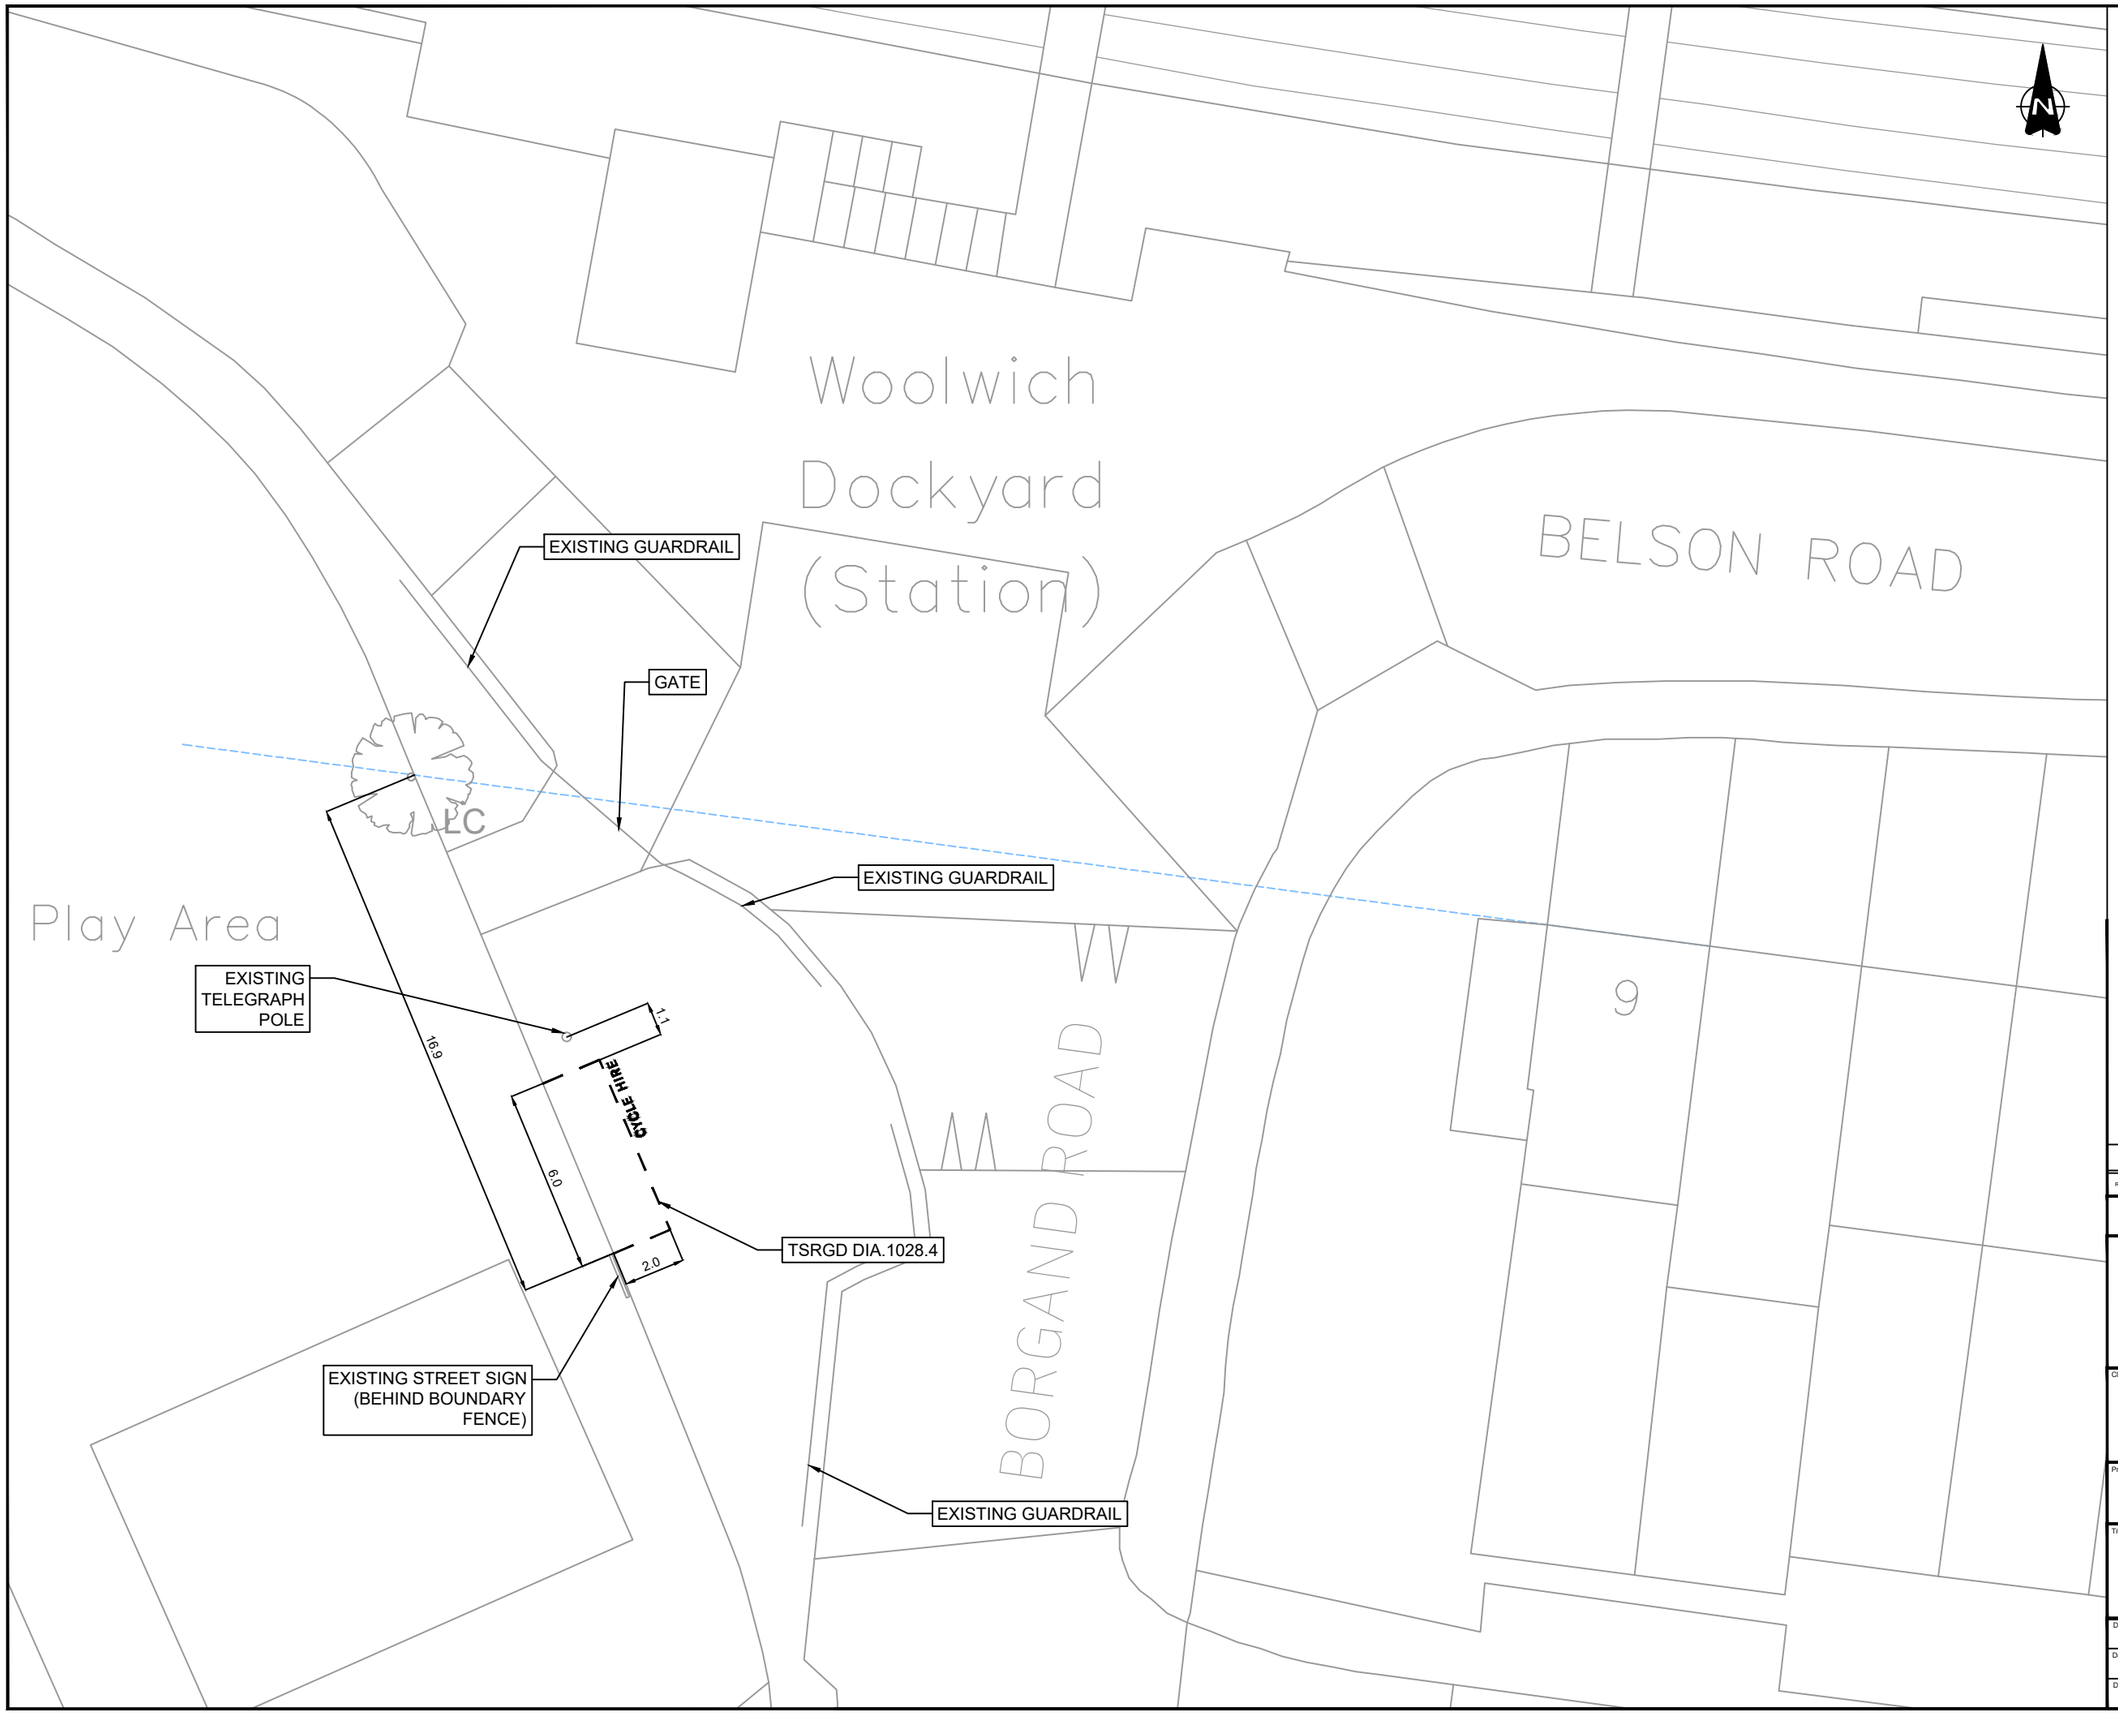

NOTES

1. Do not scale from this drawing.
2. All dimensions are in metres unless otherwise stated.
3. This drawing is based upon Ordnance Survey Mastermap data.© Crown copyright and database rights 2024 Ordnance Survey AC0000819905. Use of this data is subject to terms and conditions.
4. Signs and markings shall be provided in accordance with The Traffic Signs Regulations and General Directions 2016 and as per the Road Marking Schedule.

KEY

- Existing Road Markings to Remain
- Existing Road Markings to be Removed
- Proposed Parking Bay (Diag. 1028.4. 600mm Mark, 600mm Gap, 50mm. Text: 350mm).
- Existing Sign Post to Remain
- Existing Sign Post to be Removed
- Proposed New Sign Post to be Installed
- Driveway crossovers
- Building projection line
- Existing tree

Rev.	Date	Revision details	Drawn	Checked	Approved
-	-	-	-	-	-

© This drawing is the property of SYSTRA Limited and the information can only be reproduced with their prior permission.


SYSTRA
www.systra.com/uk
One Carey Lane,
London,
EC2V 8AE
T 020 3855 0079
E uk_london@systra.com

Client: ROYAL borough of GREENWICH

Project: DOCKLESS E-BIKE PARKING PHASE TWO

Title: LOCATION 072, BELSON ROAD GENERAL ARRANGEMENT

Drawn	Checked	Approved	Original drg. size
HJ	BG	DM	A3
Date	Scale	Drawing Status	
18.03.25	1:200	FOR APPROVAL	
Drawing Number			Rev.
23B27-EBK-GA-161			P0

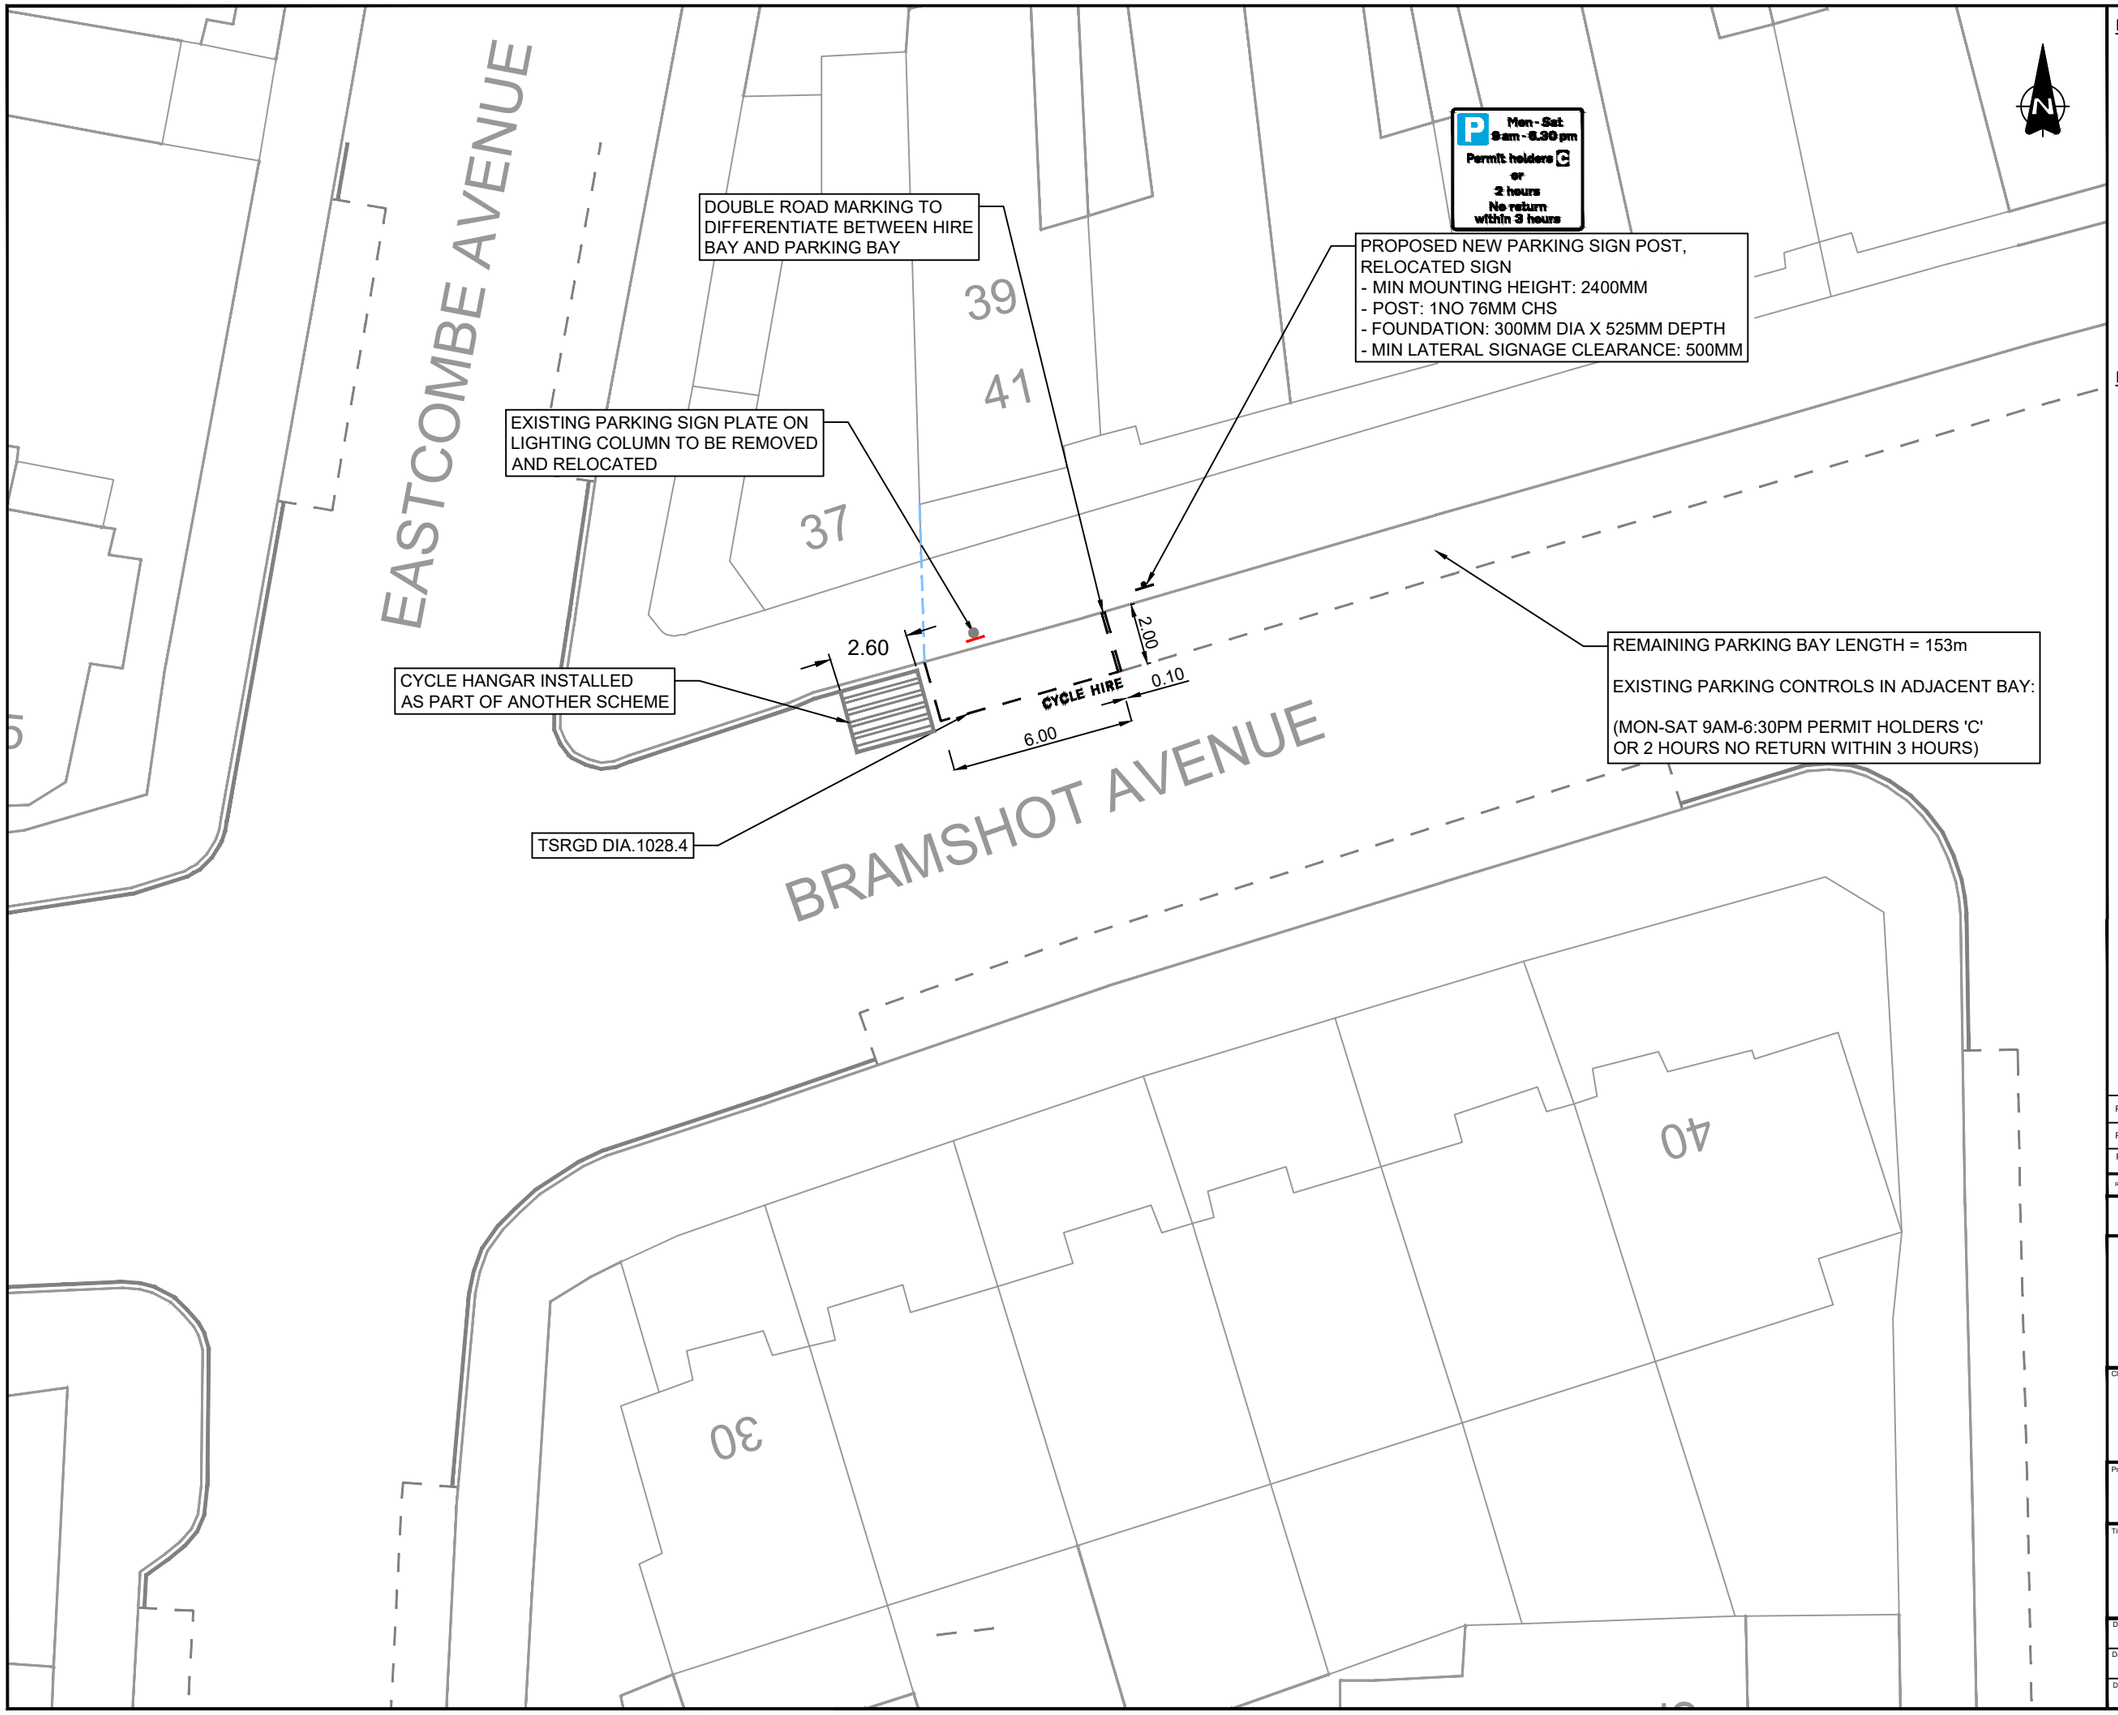

NOTES

1. Do not scale from this drawing.
2. All dimensions are in metres unless otherwise stated.
3. This drawing is based upon Ordnance Survey Mastermap data.© Crown copyright and database rights 2024 Ordnance Survey AC0000819905. Use of this data is subject to terms and conditions.
4. Signs and markings shall be provided in accordance with The Traffic Signs Regulations and General Directions 2016 and as per the Road Marking Schedule.
5. Existing bay dimensions and dimensions from boundary lines determined from on site measurements undertaken on site visit on 13/02/2025

KEY

- Existing Road Markings to Remain
- Existing Road Markings to be Removed
- Proposed Parking Bay (Diag. 1028.4. 600mm Mark, 600mm Gap, 50mm. Text: 350mm).
- Existing Sign Post to Remain
- Existing Sign Post to be Removed
- Proposed New Sign Post to be Installed
- Driveway crossovers
- Building projection line
- LC Existing Lighting Column to remain, existing sign plate to be removed

Rev.	Date	Revision details	Drawn	Checked	Approved
P3	17/09/26	Hangar added, cycle hire bay increased into existing bay	JM	DH	DH
P2	14/02/25	Amendments following additional site visit	MIE	BG	DM
P1	28.10.24	AMENDMENTS FOLLOWING COMMENTS FROM RBG	HJ	CC	CC

© This drawing is the property of SYSTRA Limited and the information can only be reproduced with their prior permission.


SYSTRA
www.systra.com/uk
One Carey Lane,
London,
EC2V 8AE
T 020 3855 0079
E uk_london@systra.com

Client: ROYAL borough of GREENWICH

Project: DOCKLESS E-BIKE PARKING

Title: LOCATION 115, BRAMSHOT AVENUE GENERAL ARRANGEMENT

Drawn	Checked	Approved	Original drg. size
HJ	JP	CC	A3
Date	Scale	Drawing Status	
31.07.24	1:200	FOR APPROVAL	
Drawing Number			Rev.
23B27-EBK-GA-052			P3

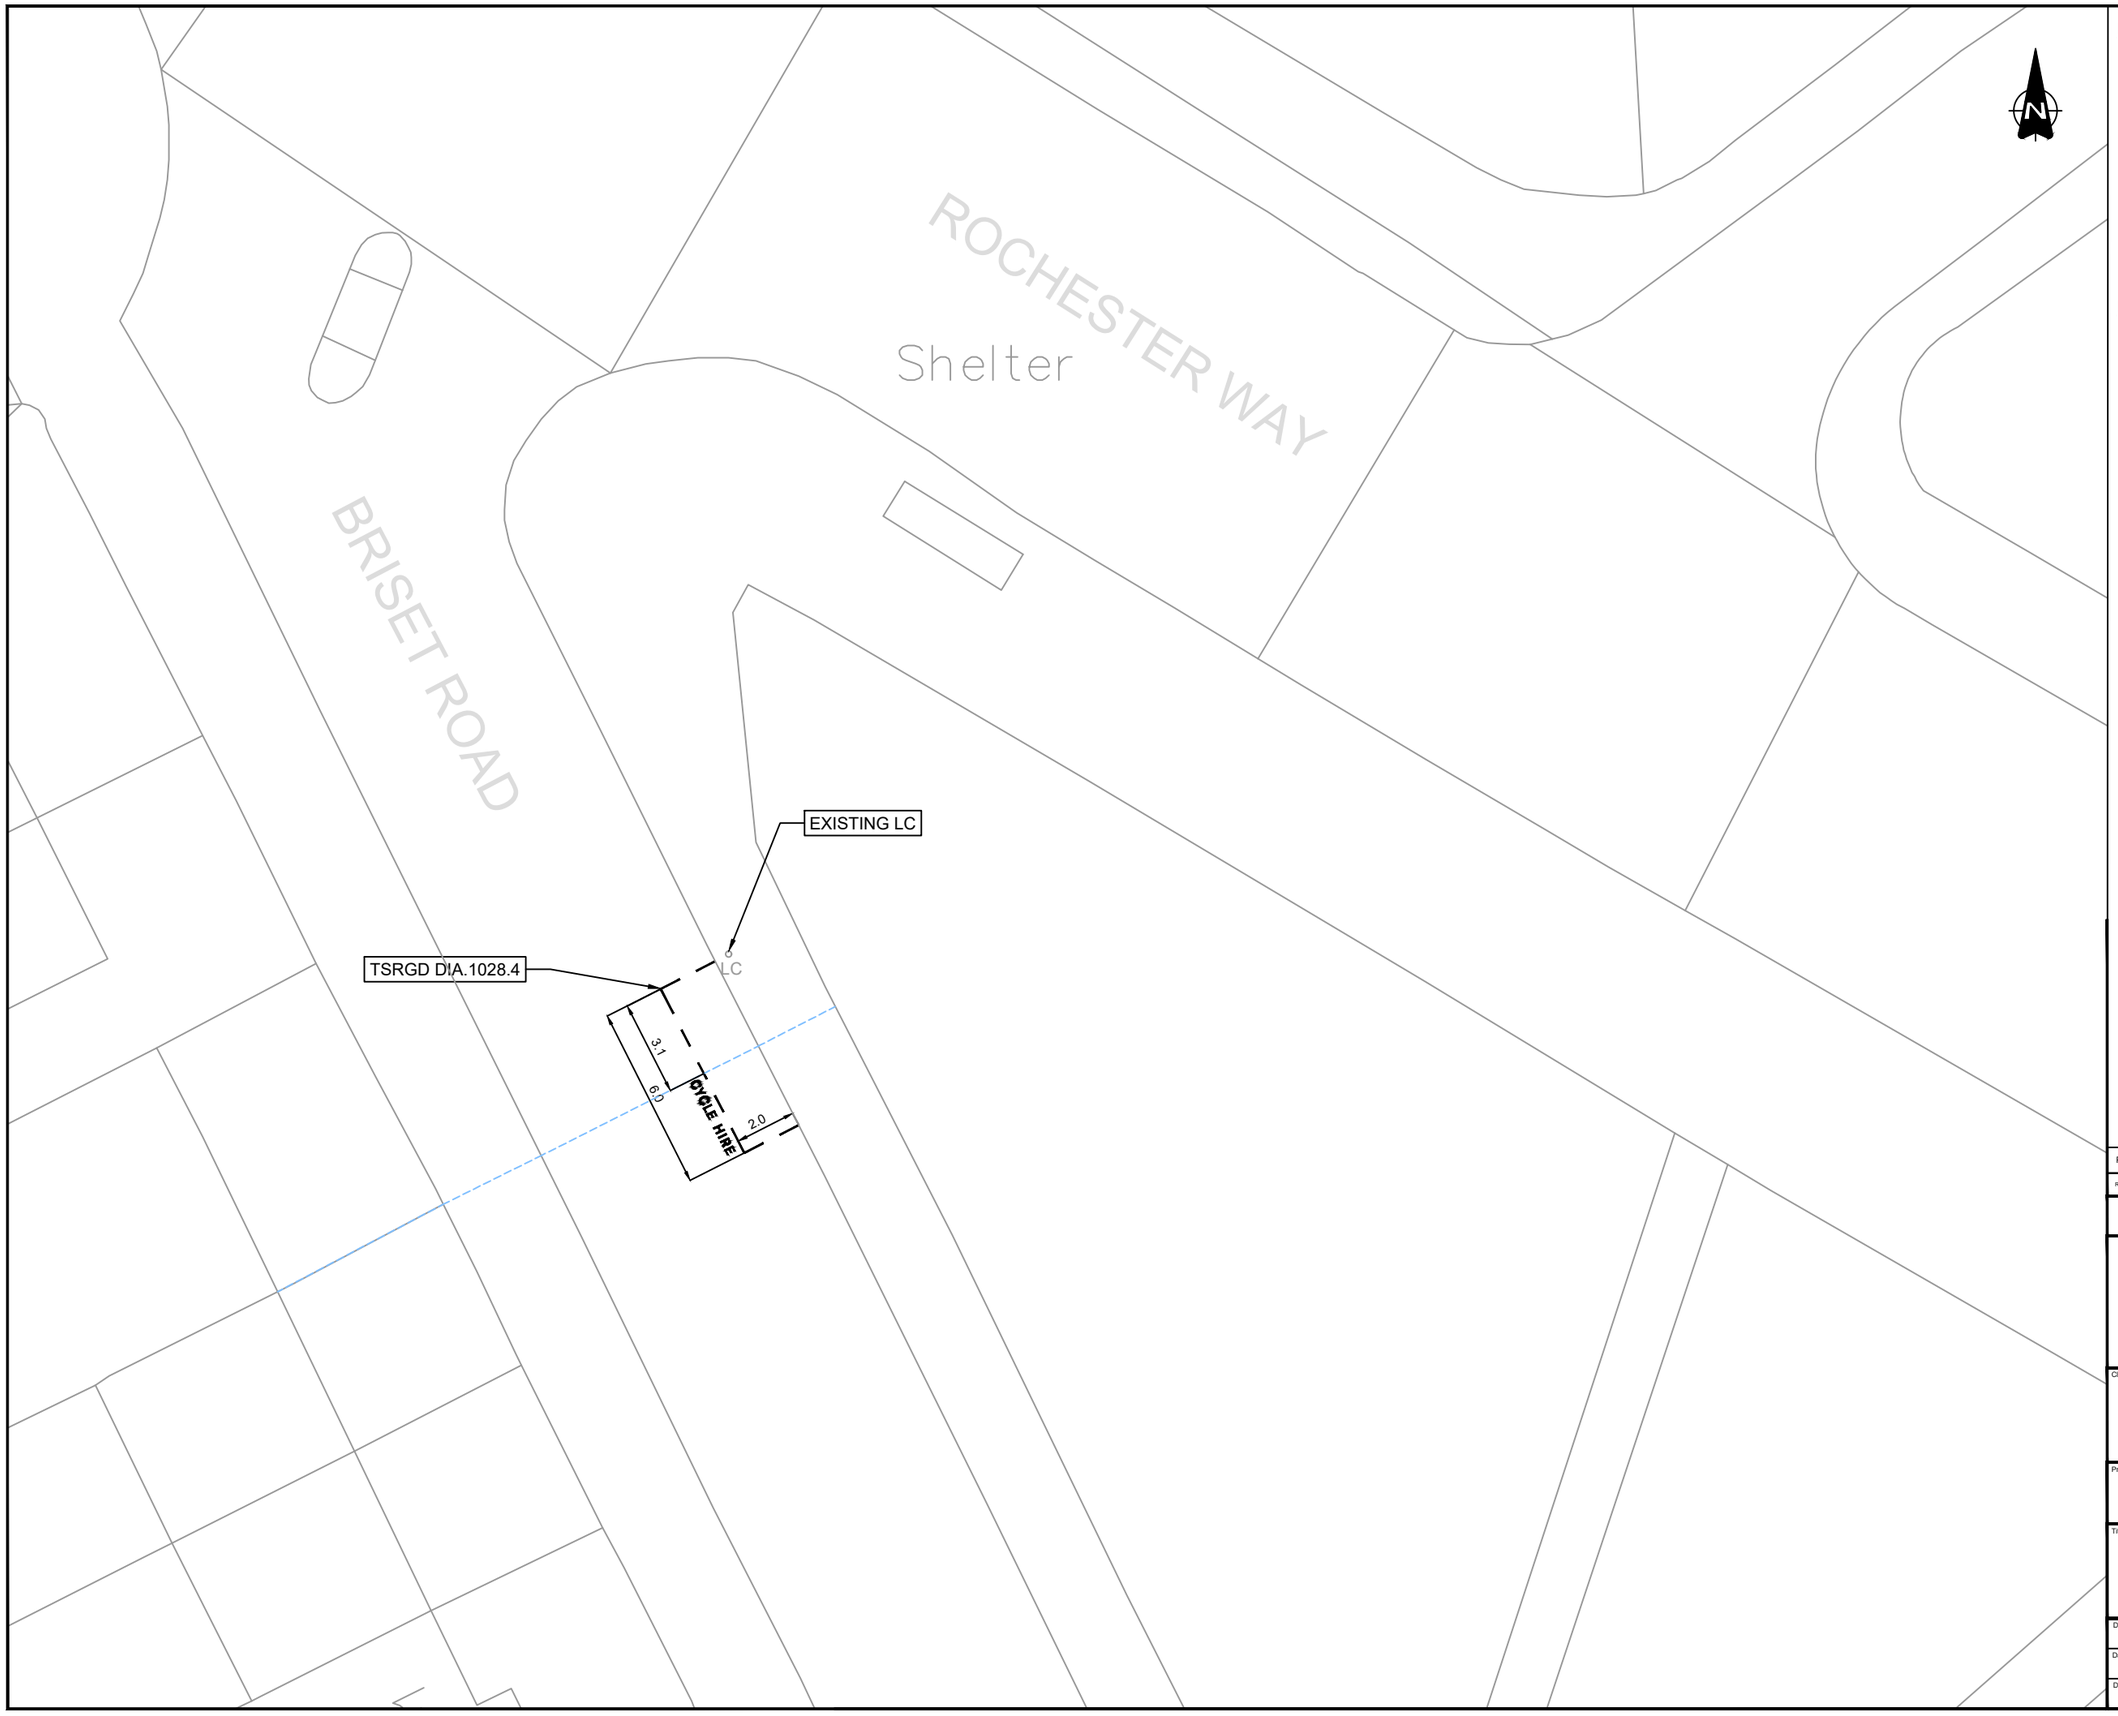

NOTES

1. Do not scale from this drawing.
2. All dimensions are in metres unless otherwise stated.
3. This drawing is based upon Ordnance Survey Mastermap data.© Crown copyright and database rights 2024 Ordnance Survey AC0000819905. Use of this data is subject to terms and conditions.
4. Signs and markings shall be provided in accordance with The Traffic Signs Regulations and General Directions 2016.

KEY

- Existing Road Markings to Remain
- Existing Road Markings to be Removed
- Proposed Parking Bay (Diag. 1028.4. 600mm Mark, 600mm Gap, 50mm. Text: 350mm).
- Existing Sign Post to Remain
- Existing Sign Post to be Removed
- Proposed New Sign Post to be Installed
- Driveway crossovers
- Building projection line
- Existing tree

Rev.	Date	Revision details	Drawn	Checked	Approved
P1	27/08/26	AMENDMENTS FOLLOWING COMMENTS FROM RBG	JJ	DH	DH

© This drawing is the property of SYSTRA Limited and the information can only be reproduced with their prior permission.


SYSTRA
www.systra.com/uk
One Carey Lane,
London,
EC2V 8AE
T 020 3855 0079
E uk_london@systra.com

Client: ROYAL borough of GREENWICH

Project: DOCKLESS E-BIKE PARKING PHASE TWO

Title: LOCATION 117, BRISET ROAD GENERAL ARRANGEMENT

Drawn	Checked	Approved	Original drg. size
HJ	BG	DM	A3
Date	Scale	Drawing Status	
17.04.25	1:200	FOR APPROVAL	
Drawing Number			Rev.
23B27-EBK-GA-206			P1

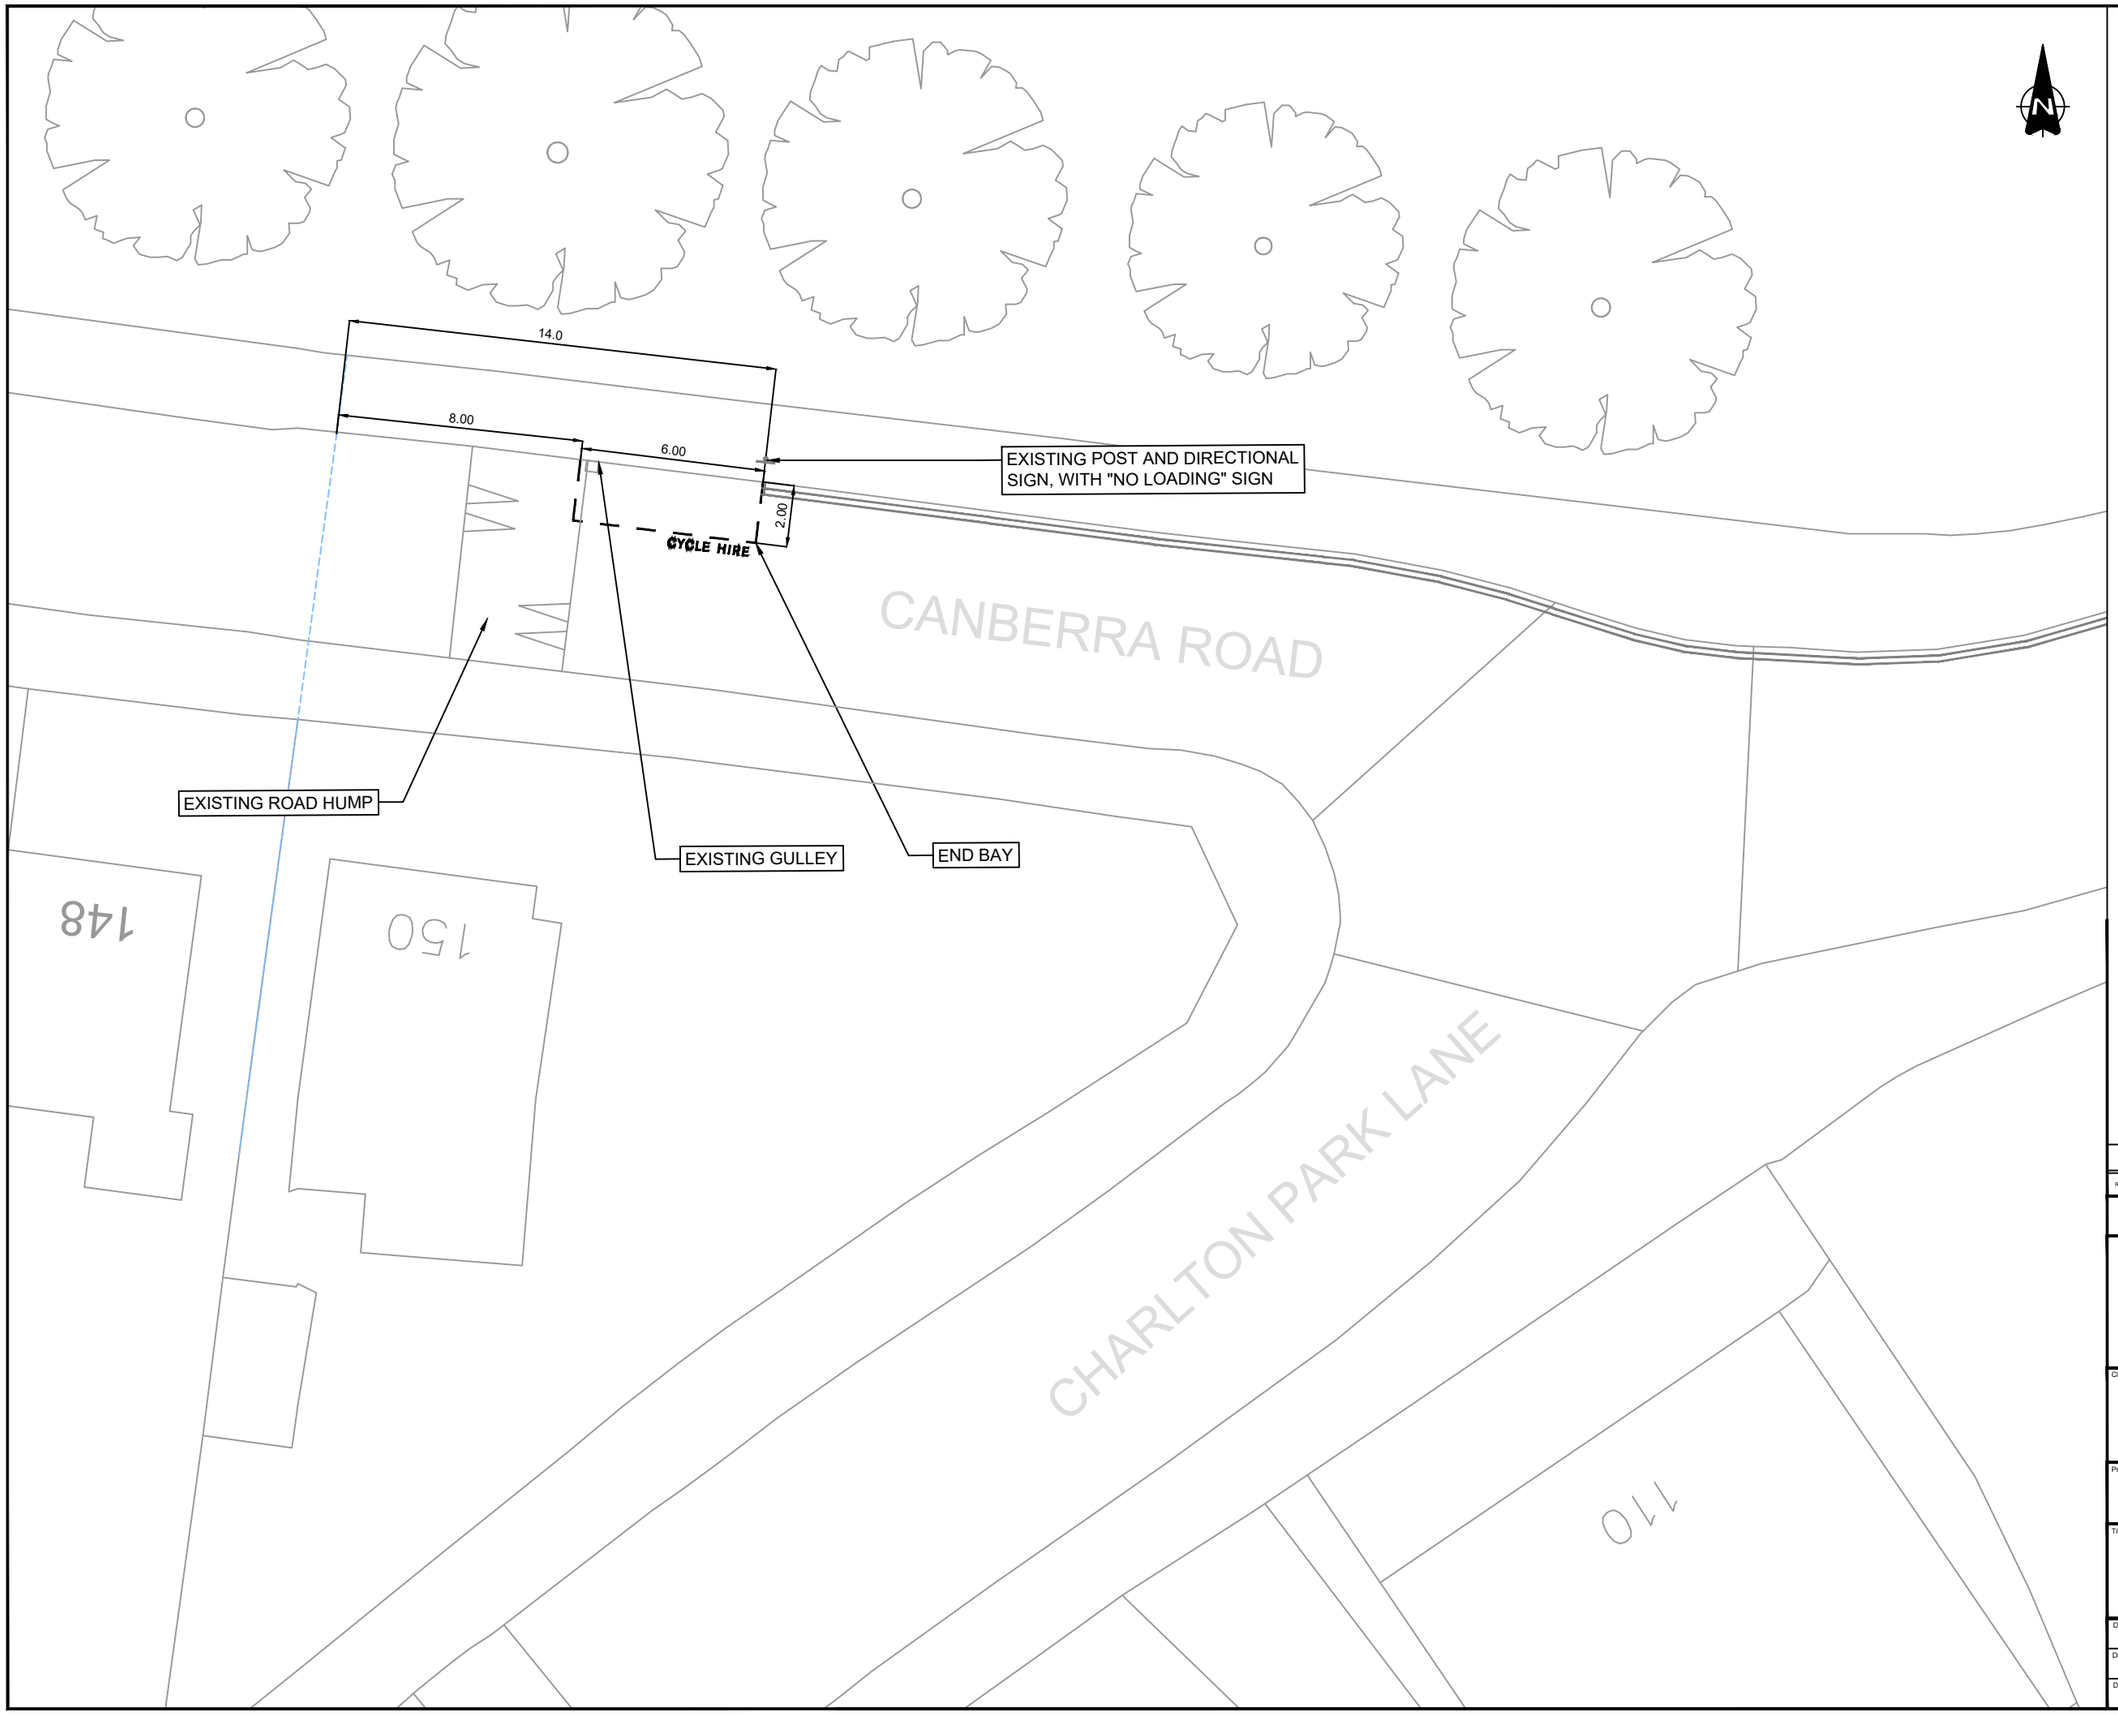

NOTES

1. Do not scale from this drawing.
2. All dimensions are in metres unless otherwise stated.
3. This drawing is based upon Ordnance Survey Mastermap data.© Crown copyright and database rights 2024 Ordnance Survey AC0000819905. Use of this data is subject to terms and conditions.
4. Signs and markings shall be provided in accordance with The Traffic Signs Regulations and General Directions 2016 and as per the Road Marking Schedule.

KEY

- Existing Road Markings to Remain
- Existing Road Markings to be Removed
- Proposed Parking Bay (Diag. 1028.4. 600mm Mark, 600mm Gap, 50mm. Text: 350mm).
- Existing Sign Post to Remain
- Existing Sign Post to be Removed
- Proposed New Sign Post to be Installed
- Driveway crossovers
- Building projection line
- Existing tree

Rev.	Date	Revision details	Drawn	Checked	Approved
-	-	-	-	-	-

© This drawing is the property of SYSTRA Limited and the information can only be reproduced with their prior permission.

SYSTRA
www.systra.com/uk
One Carey Lane,
London,
EC2V 8AE
T 020 3855 0079
E uk_london@systra.com

Client: ROYAL borough of GREENWICH

Project: DOCKLESS E-BIKE PARKING PHASE TWO

Title: LOCATION 032, CANBERRA ROAD GENERAL ARRANGEMENT

Drawn	Checked	Approved	Original drg. size
HJ	BG	DM	A3
Date	Scale	Drawing Status	
18.03.25	1:200	FOR APPROVAL	
Drawing Number			Rev.
23B27-EBK-GA-121			P0

ELTHAM ROAD

Shelter

CEDARHURST DRIVE

150

152

6.20

2.00

2.95

4.60

5.60

1.80

8.20

CYCLE HIRE

TSRGD DIA.1028.4

TSRGD DIA.1018.1

DROPPED KERB

Scale 1:200 (m)

0 2 4 6 8 10

NOTES

1. Do not scale from this drawing.
2. All dimensions are in metres unless otherwise stated.
3. This drawing is based upon Ordnance Survey Mastermap data.© Crown copyright and database rights 2024 Ordnance Survey AC0000819905. Use of this data is subject to terms and conditions.
4. Signs and markings shall be provided in accordance with The Traffic Signs Regulations and General Directions 2016.

KEY

- Existing Road Markings to Remain
- Existing Road Markings to be Removed
- Proposed Parking Bay (Diag. 1028.4. 600mm Mark, 600mm Gap, 50mm. Text: 350mm).
- Existing Sign Post to Remain
- Existing Sign Post to be Removed
- Proposed New Sign Post to be Installed
- Driveway crossovers
- Building projection line
- Existing tree

Rev.	Date	Revision details	Drawn	Checked	Approved
P3	17/09/26	Shortened bay length and increased double yellows	JM	DH	DH
P2	08-09-26	Removed bollards and shifted location of bay text	DH	DH	NL
P1	04/02/26	Amendments following RBG comments	MIE	DH	NL
P0	11/08/25	Initial Issue	HJ	BG	DM

© This drawing is the property of SYSTRA Limited and the information can only be reproduced with their prior permission.

SYSTRA
www.systra.com/uk

One Carey Lane,
London,
EC2V 8AE


T 020 3855 0079
E uk_london@systra.com

Client: ROYAL borough of GREENWICH

Project: DOCKLESS E-BIKE PARKING PHASE TWO

Title: LOCATION 144, CEDARHURST DRIVE GENERAL ARRANGEMENT

Drawn	Checked	Approved	Original drg. size
HJ	-	-	A3
Date	Scale	Drawing Status	
11.08.25	1:200	FOR APPROVAL	
Drawing Number			Rev.
23B27-EBK-GA-233			P3

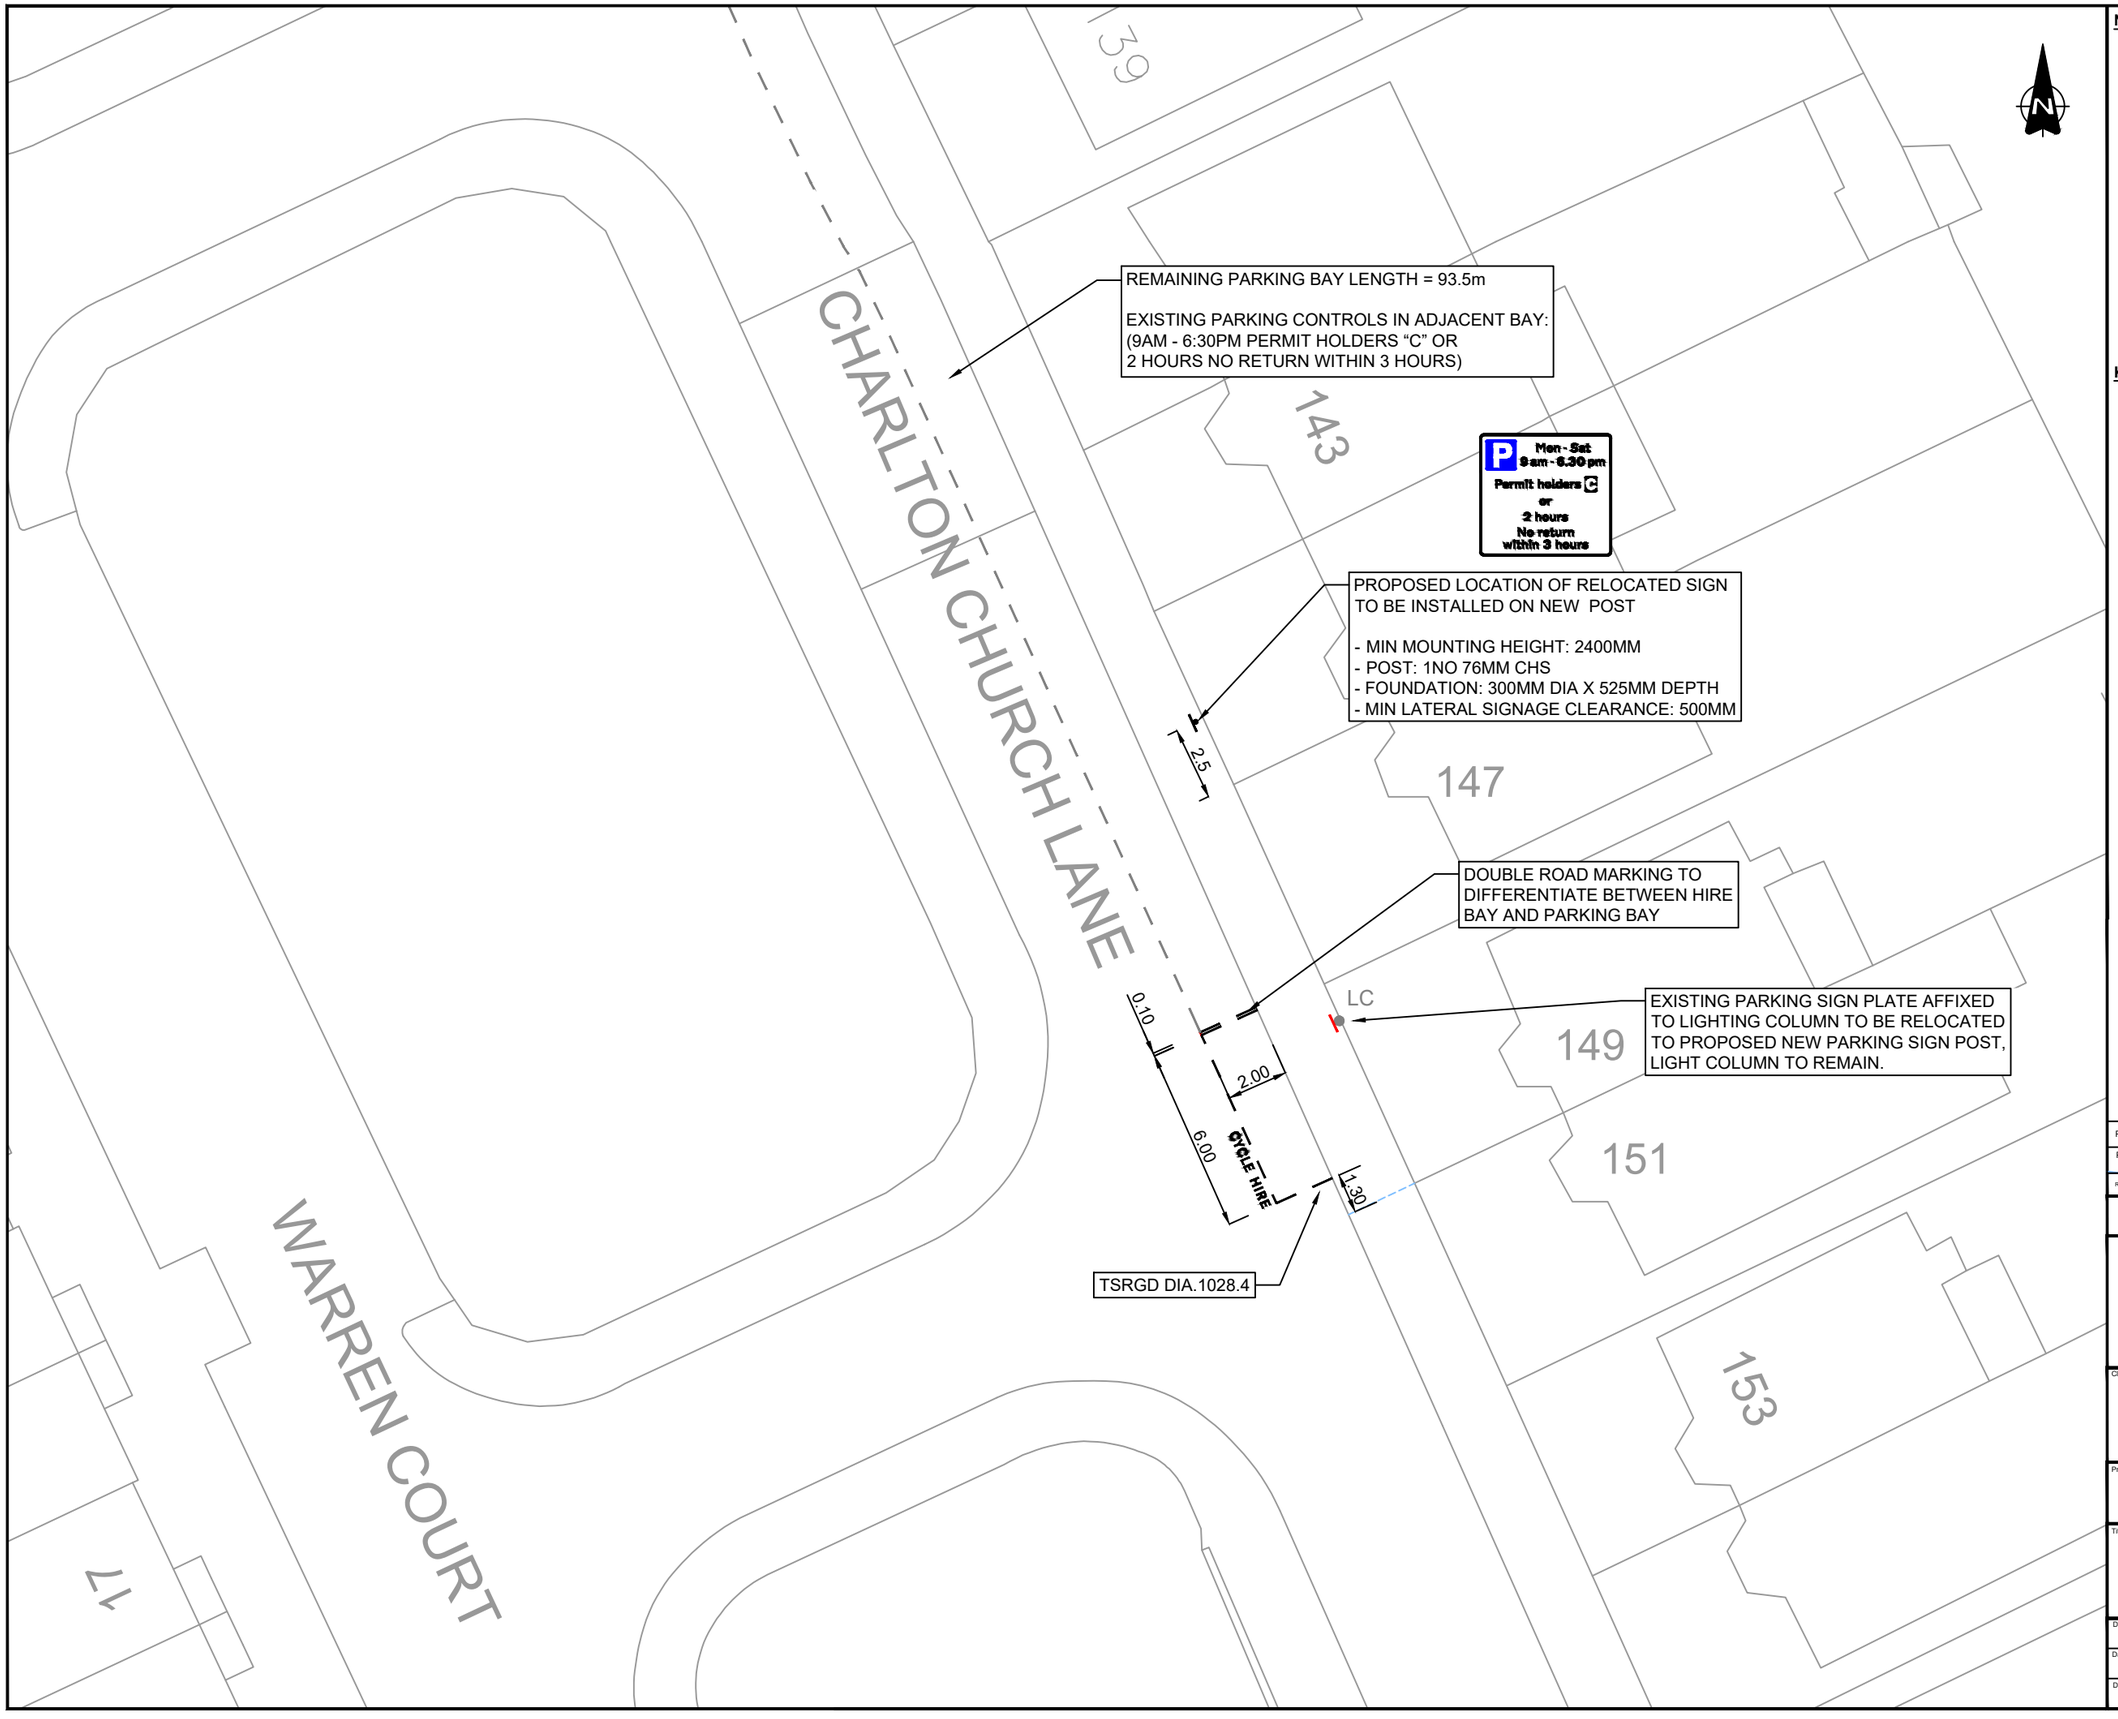

NOTES

1. Do not scale from this drawing.
2. All dimensions are in metres unless otherwise stated.
3. This drawing is based upon Ordnance Survey Mastermap data.© Crown copyright and database rights 2024 Ordnance Survey AC0000819905. Use of this data is subject to terms and conditions.
4. Signs and markings shall be provided in accordance with The Traffic Signs Regulations and General Directions 2016 and as per the Road Marking Schedule.
5. Existing bay dimensions and dimensions from boundary lines determined from on site measurements undertaken on site visit on 13/02/2025

KEY

- Existing Road Markings to Remain
- Existing Road Markings to be Removed
- Proposed Parking Bay (Diag. 1028.4. 600mm Mark, 600mm Gap, 50mm. Text: 350mm).
- Existing Sign Post to Remain
- Existing Sign Post to be Removed
- Proposed New Sign Post to be Installed
- LC — Existing Lighting Column to remain, existing sign plate to be removed
- Driveway crossovers
- Building projection line

Rev.	Date	Revision details	Drawn	Checked	Approved
P2	18/03/25	Amendments following additional site visit	DH	BG	DM
P1	24.10.24	AMENDMENTS FOLLOWING COMMENTS FROM RBG	HJ	CC	CC

© This drawing is the property of SYSTRA Limited and the information can only be reproduced with their prior permission.

SYSTRA
www.systra.com/uk
One Carey Lane,
London,
EC2V 8AE
T 020 3855 0079
E uk_london@systra.com

Client: ROYAL borough of GREENWICH

Project: DOCKLESS E-BIKE PARKING

Title: LOCATION 107, CHARLTON CHURCH LANE
GENERAL ARRANGEMENT

Drawn	Checked	Approved	Original drg. size
OE	JP	CC	A3
Date	Scale	Drawing Status	
26.07.24	1:200	FOR APPROVAL	
Drawing Number			Rev.
23B27-EBK-GA-047			P2

EASTCOMBE AVENUE

CHARLTON ROAD

67

32

30

EXISTING LOW POST

EXISTING BT CHAMBER

GIGLE HIRE

2.00

1.60

6.00

TSRGD DIA.1028.4

N

NOTES

1. Do not scale from this drawing.
2. All dimensions are in metres unless otherwise stated.
3. This drawing is based upon Ordnance Survey Mastermap data.© Crown copyright and database rights 2024 Ordnance Survey AC0000819905. Use of this data is subject to terms and conditions.
4. Signs and markings shall be provided in accordance with The Traffic Signs Regulations and General Directions 2016 and as per the Road Marking Schedule.
5. Existing bay dimensions and dimensions from boundary lines determined from on site measurements undertaken on site visit on 13/02/2025

KEY

- Existing Road Markings to Remain
- Existing Road Markings to be Removed
- Proposed Parking Bay (Diag. 1028.4. 600mm Mark, 600mm Gap, 50mm. Text: 350mm).
- Existing Sign Post to Remain
- Existing Sign Post to be Removed
- Proposed New Sign Post to be Installed
- Driveway crossovers
- Building projection line

Rev.	Date	Revision details	Drawn	Checked	Approved
P2	14/02/25	Amendments following additional site visit	MIE	BG	DM
P1	28.10.24	AMENDMENTS FOLLOWING COMMENTS FROM RBG	HJ	CC	CC

© This drawing is the property of SYSTRA Limited and the information can only be reproduced with their prior permission.

SYSTRA
www.systra.com/uk
One Carey Lane,
London,
EC2V 8AE
T 020 3855 0079
E uk_london@systra.com

Client: ROYAL borough of GREENWICH

Project: DOCKLESS E-BIKE PARKING

Title: LOCATION 116, CHARLTON ROAD
GENERAL ARRANGEMENT

Drawn	Checked	Approved	Original drg. size
HJ	JP	CC	A3
Date	Scale	Drawing Status	
31.07.24	1:200	FOR APPROVAL	
Drawing Number			Rev.
23B27-EBK-GA-053			P2



NOTES

1. Do not scale from this drawing.
2. All dimensions are in metres unless otherwise stated.
3. This drawing is based upon Ordnance Survey Mastermap data.© Crown copyright and database rights 2024 Ordnance Survey AC0000819905. Use of this data is subject to terms and conditions.
4. Signs and markings shall be provided in accordance with The Traffic Signs Regulations and General Directions 2016 and as per the Road Marking Schedule.
5. Existing bay dimensions and dimensions from boundary lines determined from on site measurements undertaken on site visit on 13/02/2025

KEY

- Existing Road Markings to Remain
- Existing Road Markings to be Removed
- Proposed Parking Bay (Diag. 1028.4. 600mm Mark, 600mm Gap, 50mm. Text: 350mm).
- Existing Sign Post to Remain
- Existing Sign Post to be Removed
- Proposed New Sign Post to be Installed
- Driveway crossovers
- Building projection line

Rev.	Date	Revision details	Drawn	Checked	Approved
P2	14/02/25	Amendments following additional site visit	MIE	BG	DM
P1	28.10.24	AMENDMENTS FOLLOWING COMMENTS FROM RBG	HJ	CC	CC

© This drawing is the property of SYSTRA Limited and the information can only be reproduced with their prior permission.


SYSTRA
www.systra.com/uk
One Carey Lane,
London,
EC2V 8AE
T 020 3855 0079
E uk_london@systra.com

Client: ROYAL borough of GREENWICH

Project: DOCKLESS E-BIKE PARKING

Title: LOCATION 111, CHERRY ORCHARD
GENERAL ARRANGEMENT

Drawn	Checked	Approved	Original drg. size
HJ	JP	CC	A3
Date	Scale	Drawing Status	
30.07.24	1:200	FOR APPROVAL	
Drawing Number			Rev.
23B27-EBK-GA-050			P2

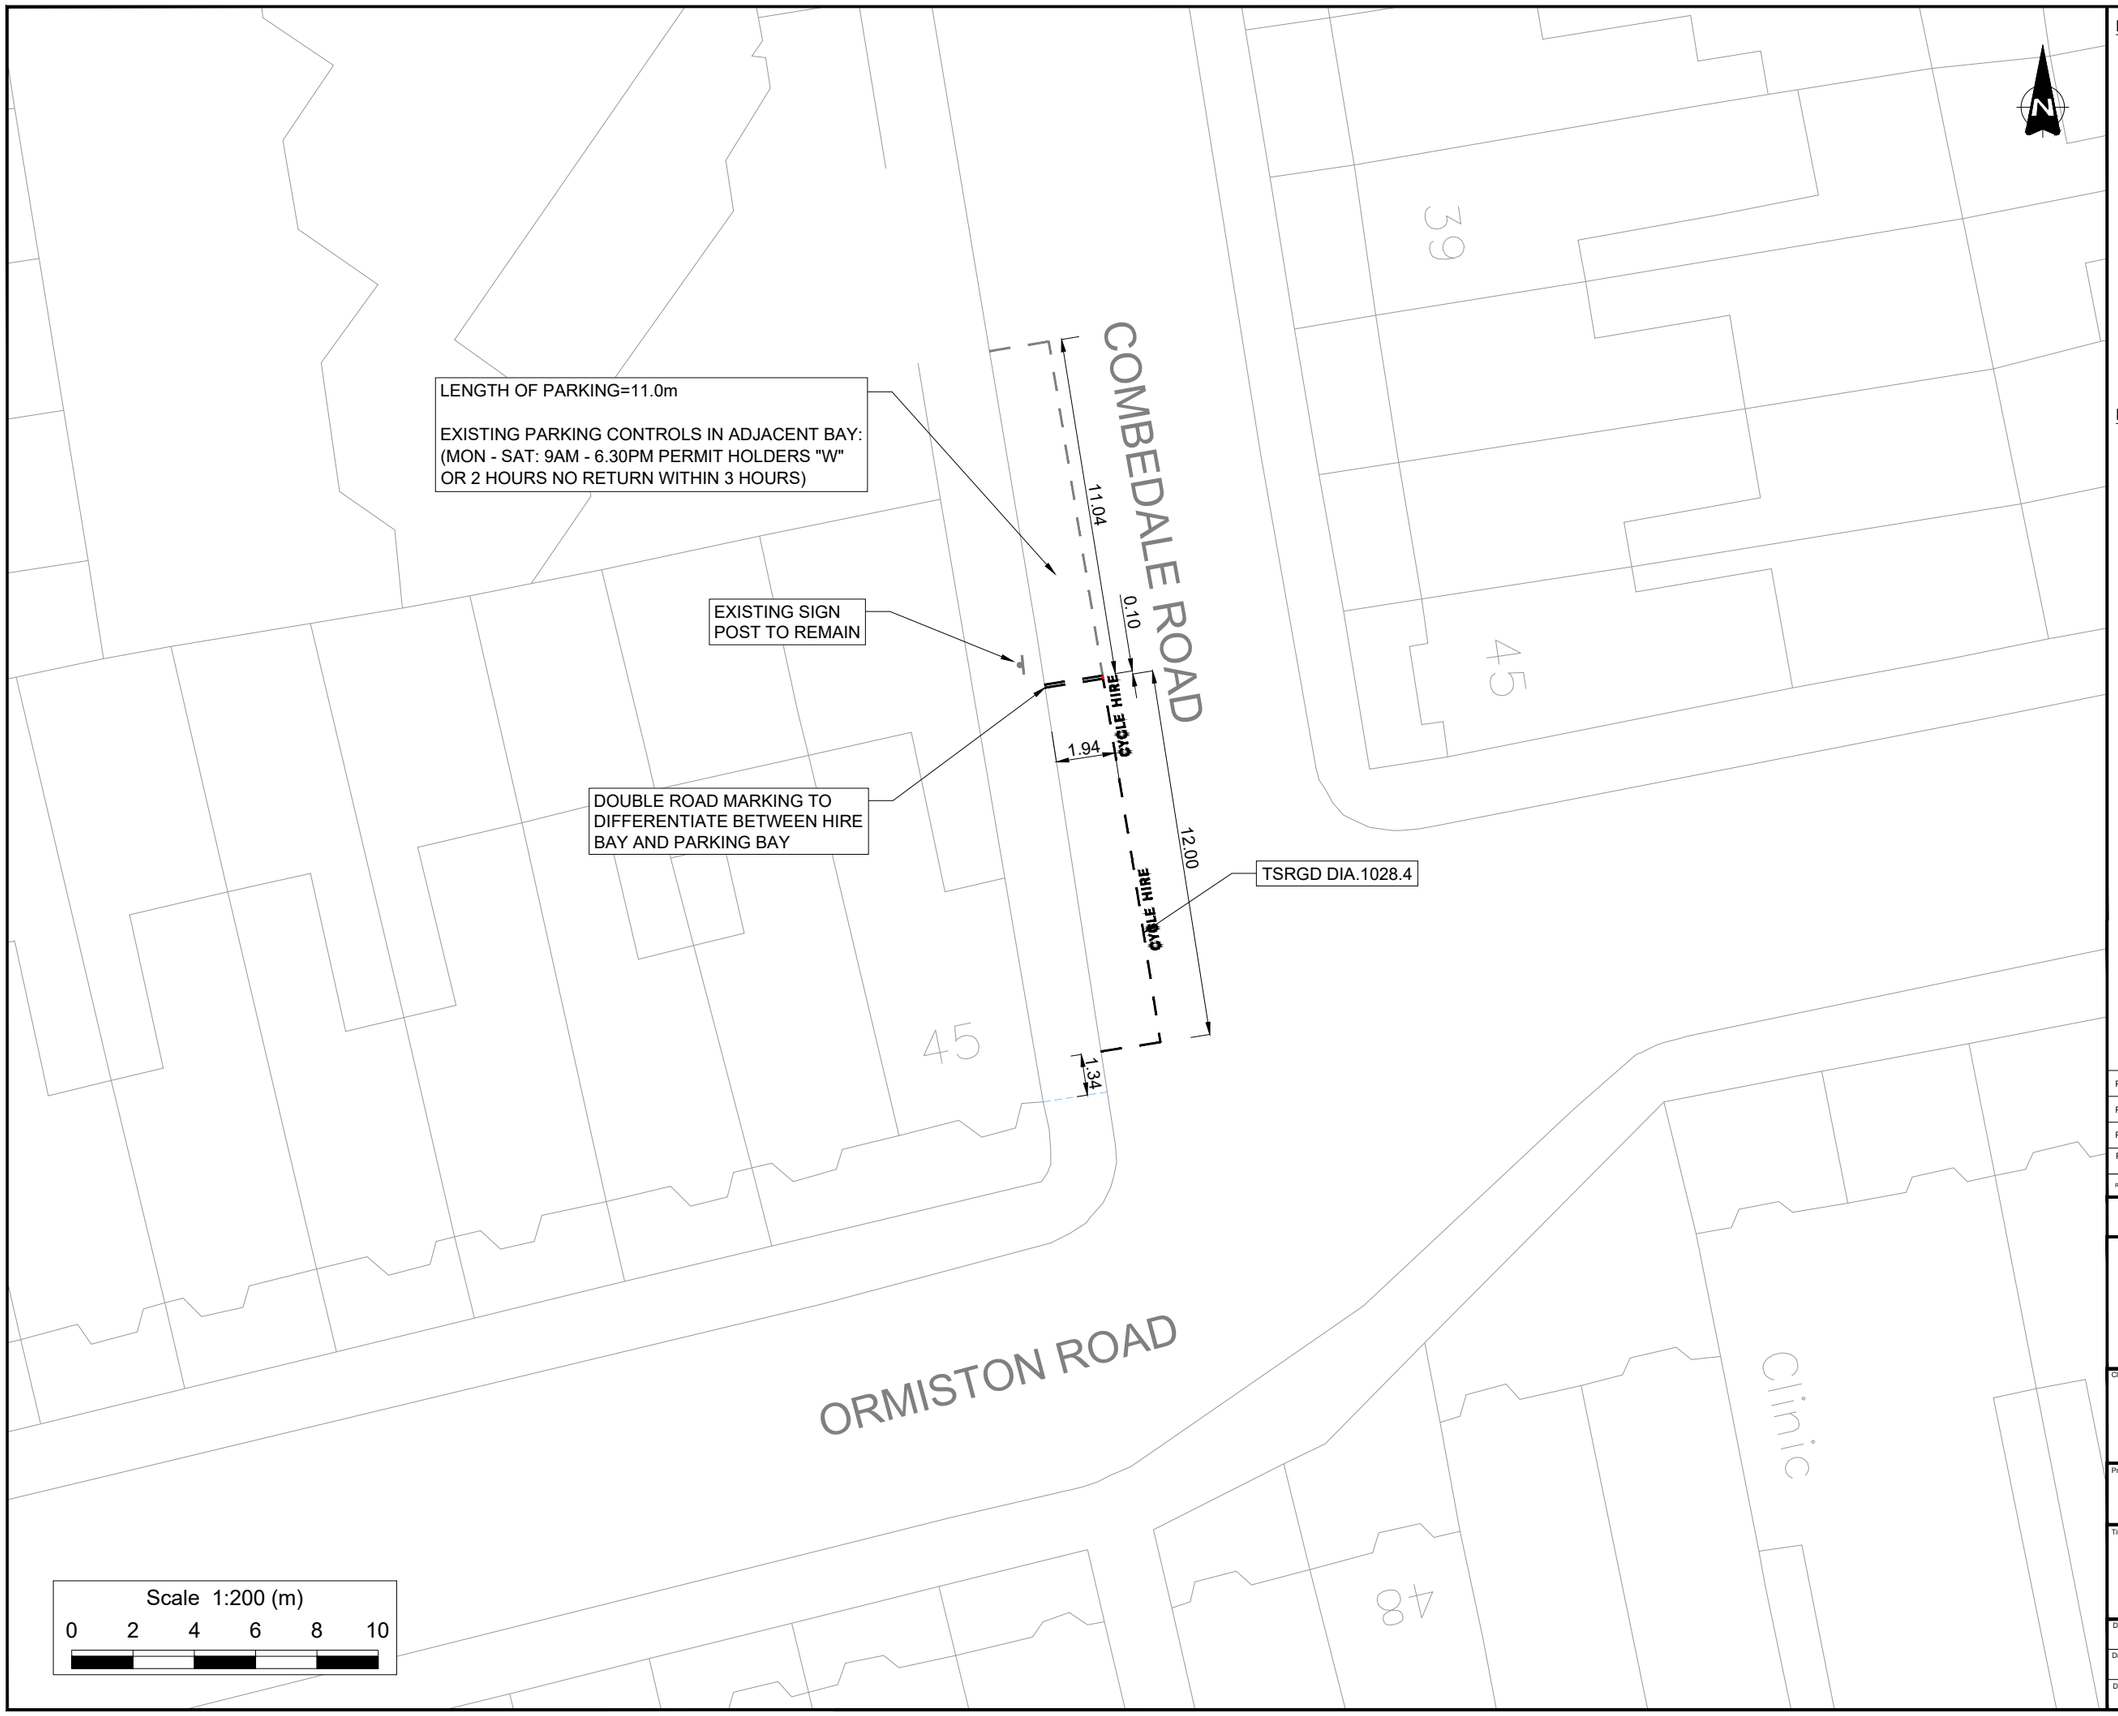

NOTES

1. Do not scale from this drawing.
2. All dimensions are in metres unless otherwise stated.
3. This drawing is based upon Ordnance Survey Mastermap data.© Crown copyright and database rights 2024 Ordnance Survey AC0000819905. Use of this data is subject to terms and conditions.
4. Signs and markings shall be provided in accordance with The Traffic Signs Regulations and General Directions 2016 and as per the Road Marking Schedule.
5. Existing bay dimensions and dimensions from boundary lines determined from on site measurements undertaken on site visit on 13/02/2025.
6. No excavation to be carried out without prior scan for any utilities.

KEY

- Existing Road Markings to Remain
- Existing Road Markings to be Removed
- Proposed Parking Bay (Diag. 1028.4. 600mm Mark, 600mm Gap, 50mm. Text: 350mm).
- Existing Sign Post to Remain
- Existing Sign Post to be Removed
- Proposed New Sign Post to be Installed
- Driveway crossovers
- Building projection line
- LC Existing Lighting Column and sign plate to remain
- LC Existing Lighting Column to remain, existing sign plate to be removed

Rev.	Date	Revision details	Drawn	Checked	Approved
P4	01/06/26	Parking bay markings updated	MIE	DH	DM
P3	21/08/25	E-bike parking bay lengthened	ET	DH	ARM
P2	18/03/25	Amendments following additional site visit	DH	BG	DM
P1	28.10.24	AMENDMENTS FOLLOWING COMMENTS FROM RBG	HJ	CC	CC

© This drawing is the property of SYSTRA Limited and the information can only be reproduced with their prior permission.

SYSTRA
www.systra.com/uk
One Carey Lane,
London,
EC2V 8AE
T 020 3855 0079
E uk_london@systra.com

Client: ROYAL borough of GREENWICH

Project: DOCKLESS E-BIKE PARKING

Title: LOCATION 120, ORMISTON/COMBEDALE ROAD GENERAL ARRANGEMENT

Drawn	Checked	Approved	Original drg. size
HJ	JP	CC	A3
Date	Scale	Drawing Status	
31.07.24	1:200	FOR APPROVAL	
Drawing Number			Rev.
23B27-EBK-GA-057			P4



NOTES

1. Do not scale from this drawing.
2. All dimensions are in metres unless otherwise stated.
3. This drawing is based upon Ordnance Survey Mastermap data.© Crown copyright and database rights 2024 Ordnance Survey AC0000819905. Use of this data is subject to terms and conditions.
4. Signs and markings shall be provided in accordance with The Traffic Signs Regulations and General Directions 2016.

KEY

- Existing Road Markings to Remain
- Existing Road Markings to be Removed
- Proposed Parking Bay (Diag. 1028.4. 600mm Mark, 600mm Gap, 50mm. Text: 350mm).
- Existing Sign Post to Remain
- Existing Sign Post to be Removed
- Proposed New Sign Post to be Installed
- Driveway crossovers
- Building projection line
- Existing tree

Rev.	Date	Revision details	Drawn	Checked	Approved
P1	27/08/26	AMENDMENTS FOLLOWING COMMENTS FROM RBG	JJ	DH	DH

© This drawing is the property of SYSTRA Limited and the information can only be reproduced with their prior permission.


SYSTRA
www.systra.com/uk
One Carey Lane,
London,
EC2V 8AE
T 020 3855 0079
E uk_london@systra.com

Client: ROYAL borough of GREENWICH

Project: DOCKLESS E-BIKE PARKING PHASE TWO

Title: LOCATION 041, CORELLI ROAD GENERAL ARRANGEMENT

Drawn	Checked	Approved	Original drg. size
HJ	BG	DM	A3
Date	Scale	Drawing Status	
18.03.25	1:200	FOR APPROVAL	
Drawing Number			Rev.
23B27-EBK-GA-130			P1

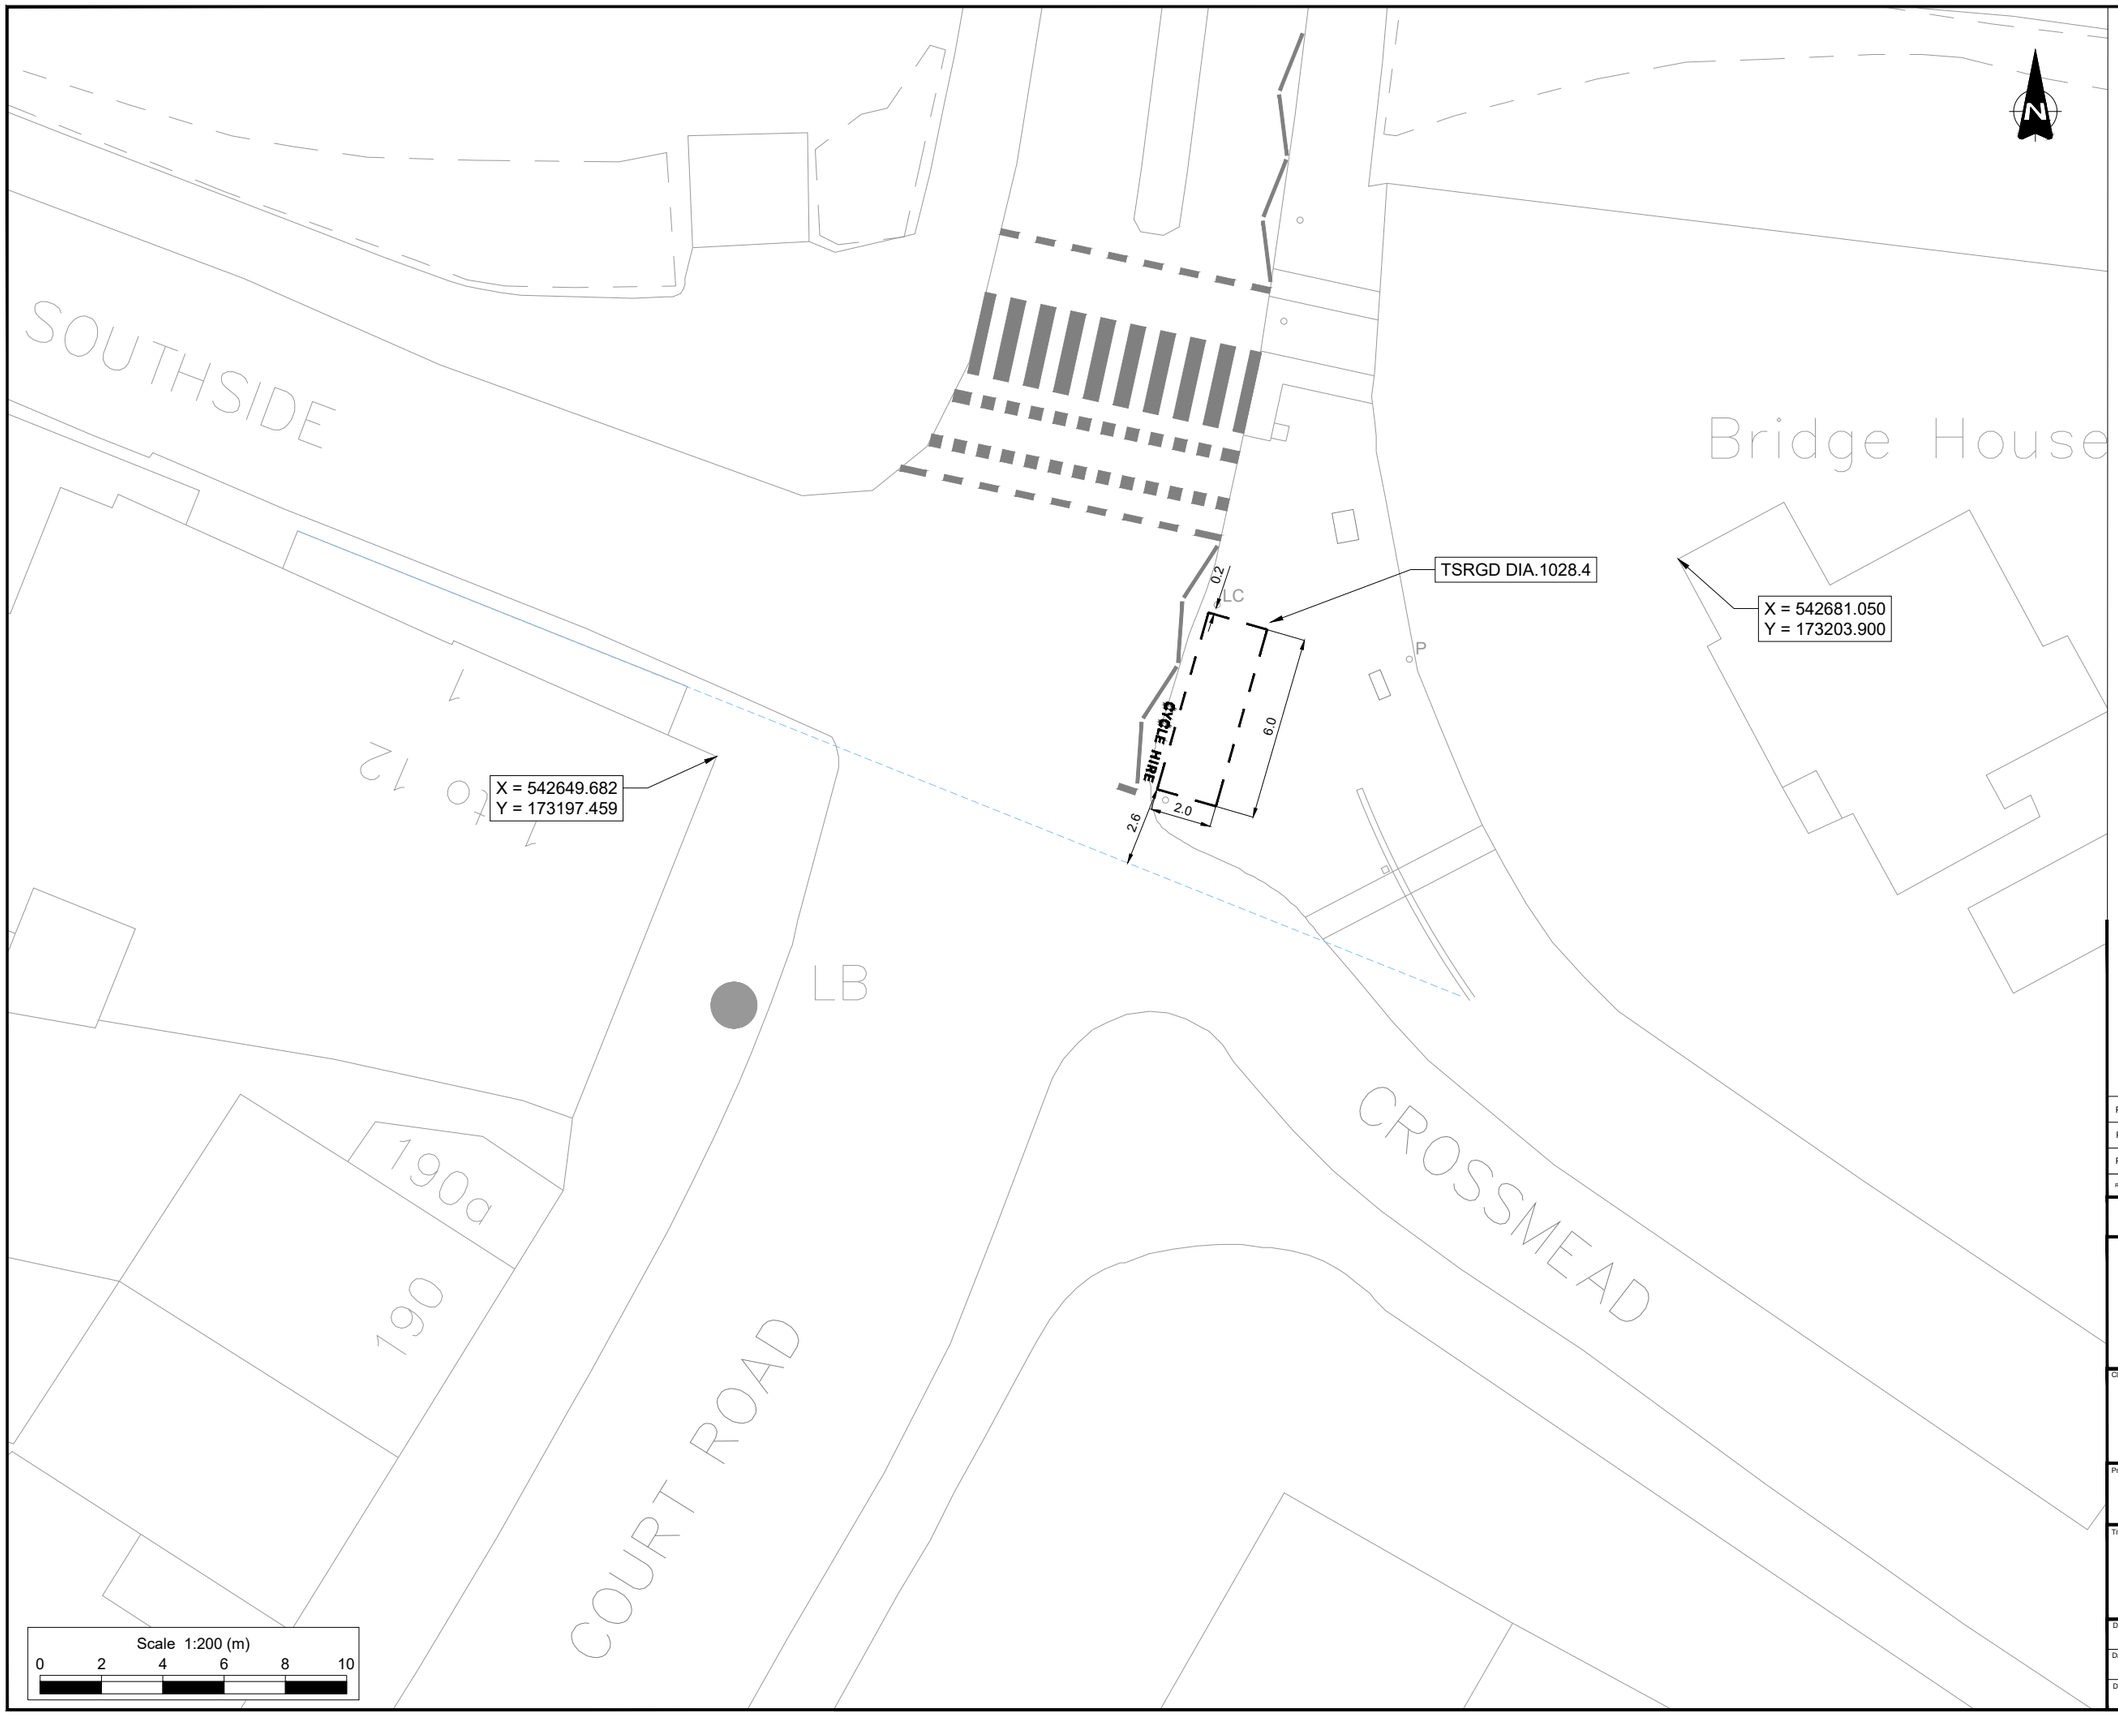

NOTES

1. Do not scale from this drawing.
2. All dimensions are in metres unless otherwise stated.
3. This drawing is based upon Ordnance Survey Mastermap data.© Crown copyright and database rights 2024 Ordnance Survey AC0000819905. Use of this data is subject to terms and conditions.
4. Signs and markings shall be provided in accordance with The Traffic Signs Regulations and General Directions 2016.

KEY

- Existing Road Markings to Remain
- Existing Road Markings to be Removed
- Proposed Parking Bay (Diag. 1028.4. 600mm Mark, 600mm Gap, 50mm. Text: 350mm).
- Existing Sign Post to Remain
- Existing Sign Post to be Removed
- Proposed New Sign Post to be Installed
- Driveway crossovers
- Building projection line
- Existing tree

Rev.	Date	Revision details	Drawn	Checked	Approved
P2	24/04/26	Updated exact location following site measurements	SM	DH	DH
P1	04/02/26	Amendments following RBG comments	MIE	DH	NL
P0	17/04/25	Initial Issue	HJ	BG	DM

© This drawing is the property of SYSTRA Limited and the information can only be reproduced with their prior permission.


SYSTRA
www.systra.com/uk
One Carey Lane,
London,
EC2V 8AE
T 020 3855 0079
E uk_london@systra.com

Client: ROYAL borough of GREENWICH

Project: DOCKLESS E-BIKE PARKING PHASE TWO

Title: LOCATION 113, WEST PARK GENERAL ARRANGEMENT

Drawn	Checked	Approved	Original drg. size
SFM	DH	DM	A3
Date	Scale	Drawing Status	
24.04.25	1:200	FOR APPROVAL	
Drawing Number			Rev.
23B27-EBK-GA-202			P2

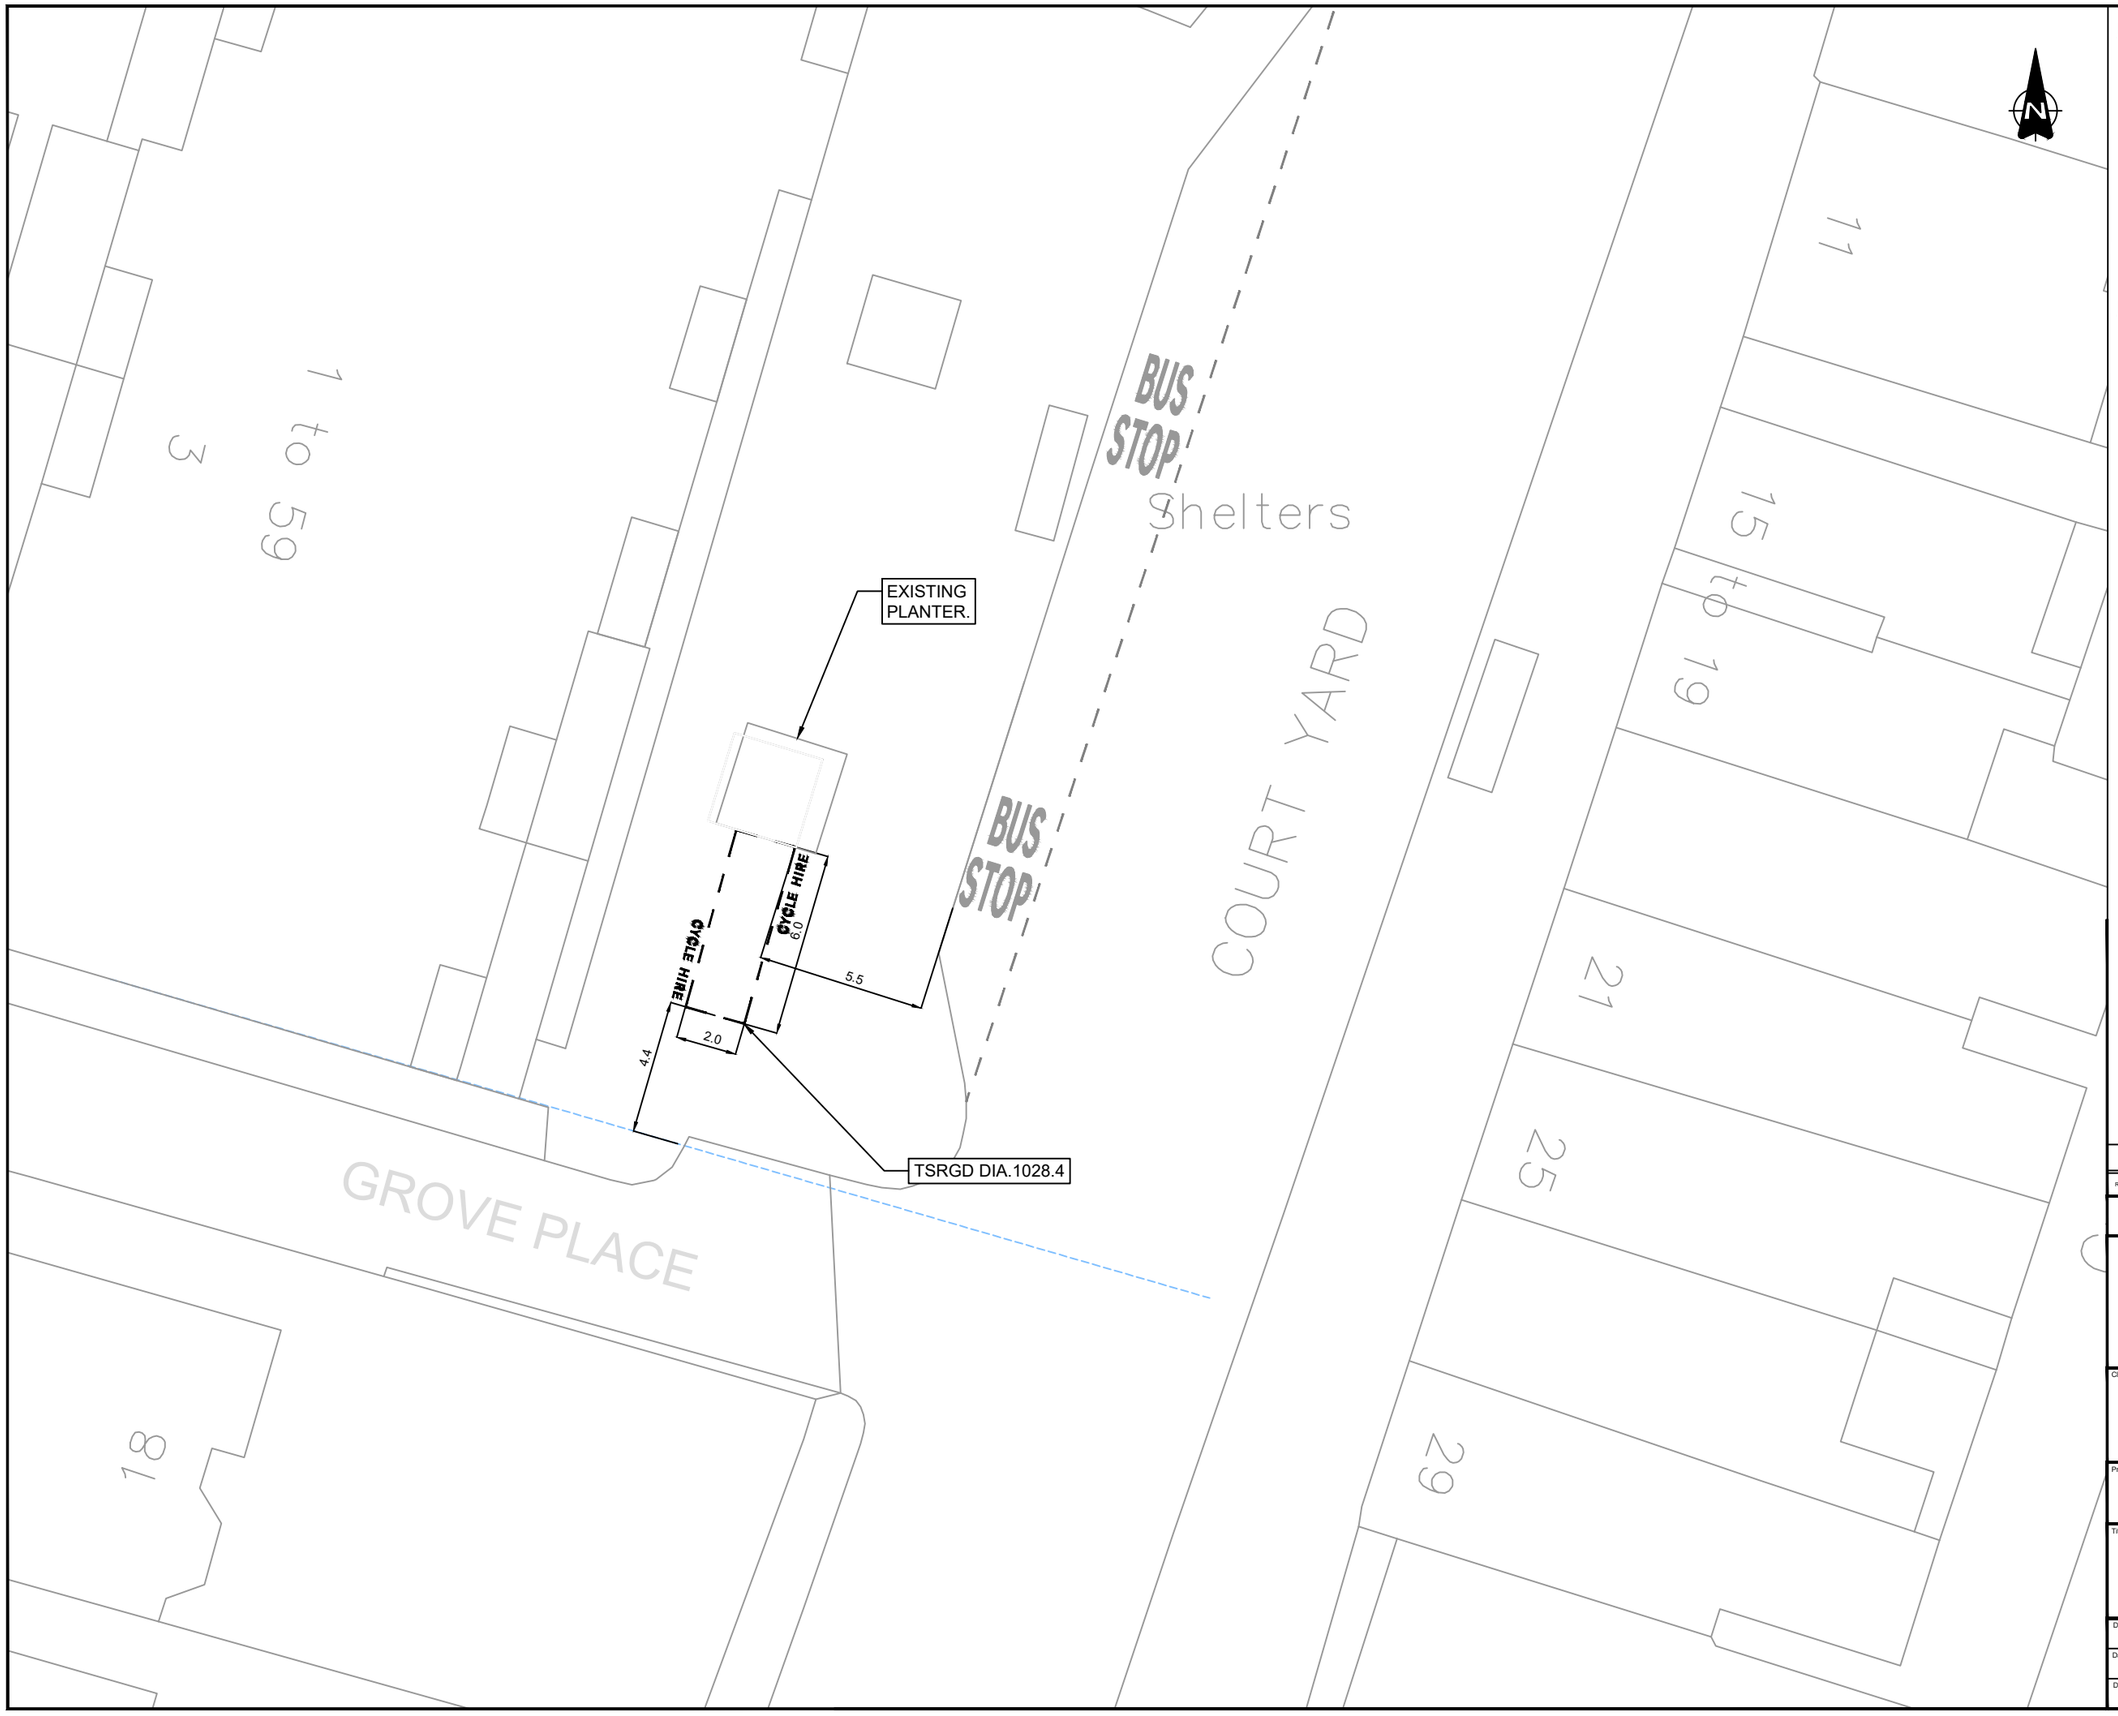

NOTES

1. Do not scale from this drawing.
2. All dimensions are in metres unless otherwise stated.
3. This drawing is based upon Ordnance Survey Mastermap data.© Crown copyright and database rights 2024 Ordnance Survey AC0000819905. Use of this data is subject to terms and conditions.
4. Signs and markings shall be provided in accordance with The Traffic Signs Regulations and General Directions 2016 and as per the Road Marking Schedule.

KEY

- Existing Road Markings to Remain
- Existing Road Markings to be Removed
- Proposed Parking Bay (Diag. 1028.4. 600mm Mark, 600mm Gap, 50mm. Text: 350mm).
- Existing Sign Post to Remain
- Existing Sign Post to be Removed
- Proposed New Sign Post to be Installed
- Driveway crossovers
- Building projection line
- Existing tree

Rev.	Date	Revision details	Drawn	Checked	Approved
-	-	-	-	-	-

© This drawing is the property of SYSTRA Limited and the information can only be reproduced with their prior permission.

SYSTRA
www.systra.com/uk
One Carey Lane,
London,
EC2V 8AE
T 020 3855 0079
E uk_london@systra.com

Client: ROYAL borough of GREENWICH

Project: DOCKLESS E-BIKE PARKING PHASE TWO

Title: LOCATION 107, COURT YARD GENERAL ARRANGEMENT

Drawn	Checked	Approved	Original drg. size
HJ	BG	DM	A3
Date	Scale	Drawing Status	
17.04.25	1:200	FOR APPROVAL	
Drawing Number			Rev.
23B27-EBK-GA-196			P0

CHARLTON ROAD

115

64

68

72

74

78

70

58

55

08

°LC

TSRGD DIA.1028.4

EXISTING GULLEY

2.00

2.10

9.80

CYCLE HIRE

REMOVAL OF EXISTING PARKING SIGN

COUTHURST ROAD

N

NOTES

1. Do not scale from this drawing.
2. All dimensions are in metres unless otherwise stated.
3. This drawing is based upon Ordnance Survey Mastermap data.© Crown copyright and database rights 2024 Ordnance Survey AC0000819905. Use of this data is subject to terms and conditions.
4. Signs and markings shall be provided in accordance with The Traffic Signs Regulations and General Directions 2016.

KEY

- Existing Road Markings to Remain
- Existing Road Markings to be Removed
- Proposed Parking Bay (Diag. 1028.4. 600mm Mark, 600mm Gap, 50mm. Text: 350mm).
- Existing Sign Post to Remain
- Existing Sign Post to be Removed
- Proposed New Sign Post to be Installed
- Driveway crossovers
- Building projection line
- Existing tree

Rev.	Date	Revision details	Drawn	Checked	Approved
P1	27/08/26	AMENDMENTS FOLLOWING COMMENTS FROM RBG	JJ	DH	DH

© This drawing is the property of SYSTRA Limited and the information can only be reproduced with their prior permission.


SYSTRA
www.systra.com/uk
One Carey Lane,
London,
EC2V 8AE
T 020 3855 0079
E uk_london@systra.com

Client: ROYAL borough of GREENWICH

Project: DOCKLESS E-BIKE PARKING PHASE TWO

Title: LOCATION 029, COUTHURST ROAD GENERAL ARRANGEMENT

Drawn	Checked	Approved	Original drg. size
HJ	BG	DM	A3
Date	Scale	Drawing Status	
18.03.25	1:200	FOR APPROVAL	
Drawing Number			Rev.
23B27-EBK-GA-118			P1

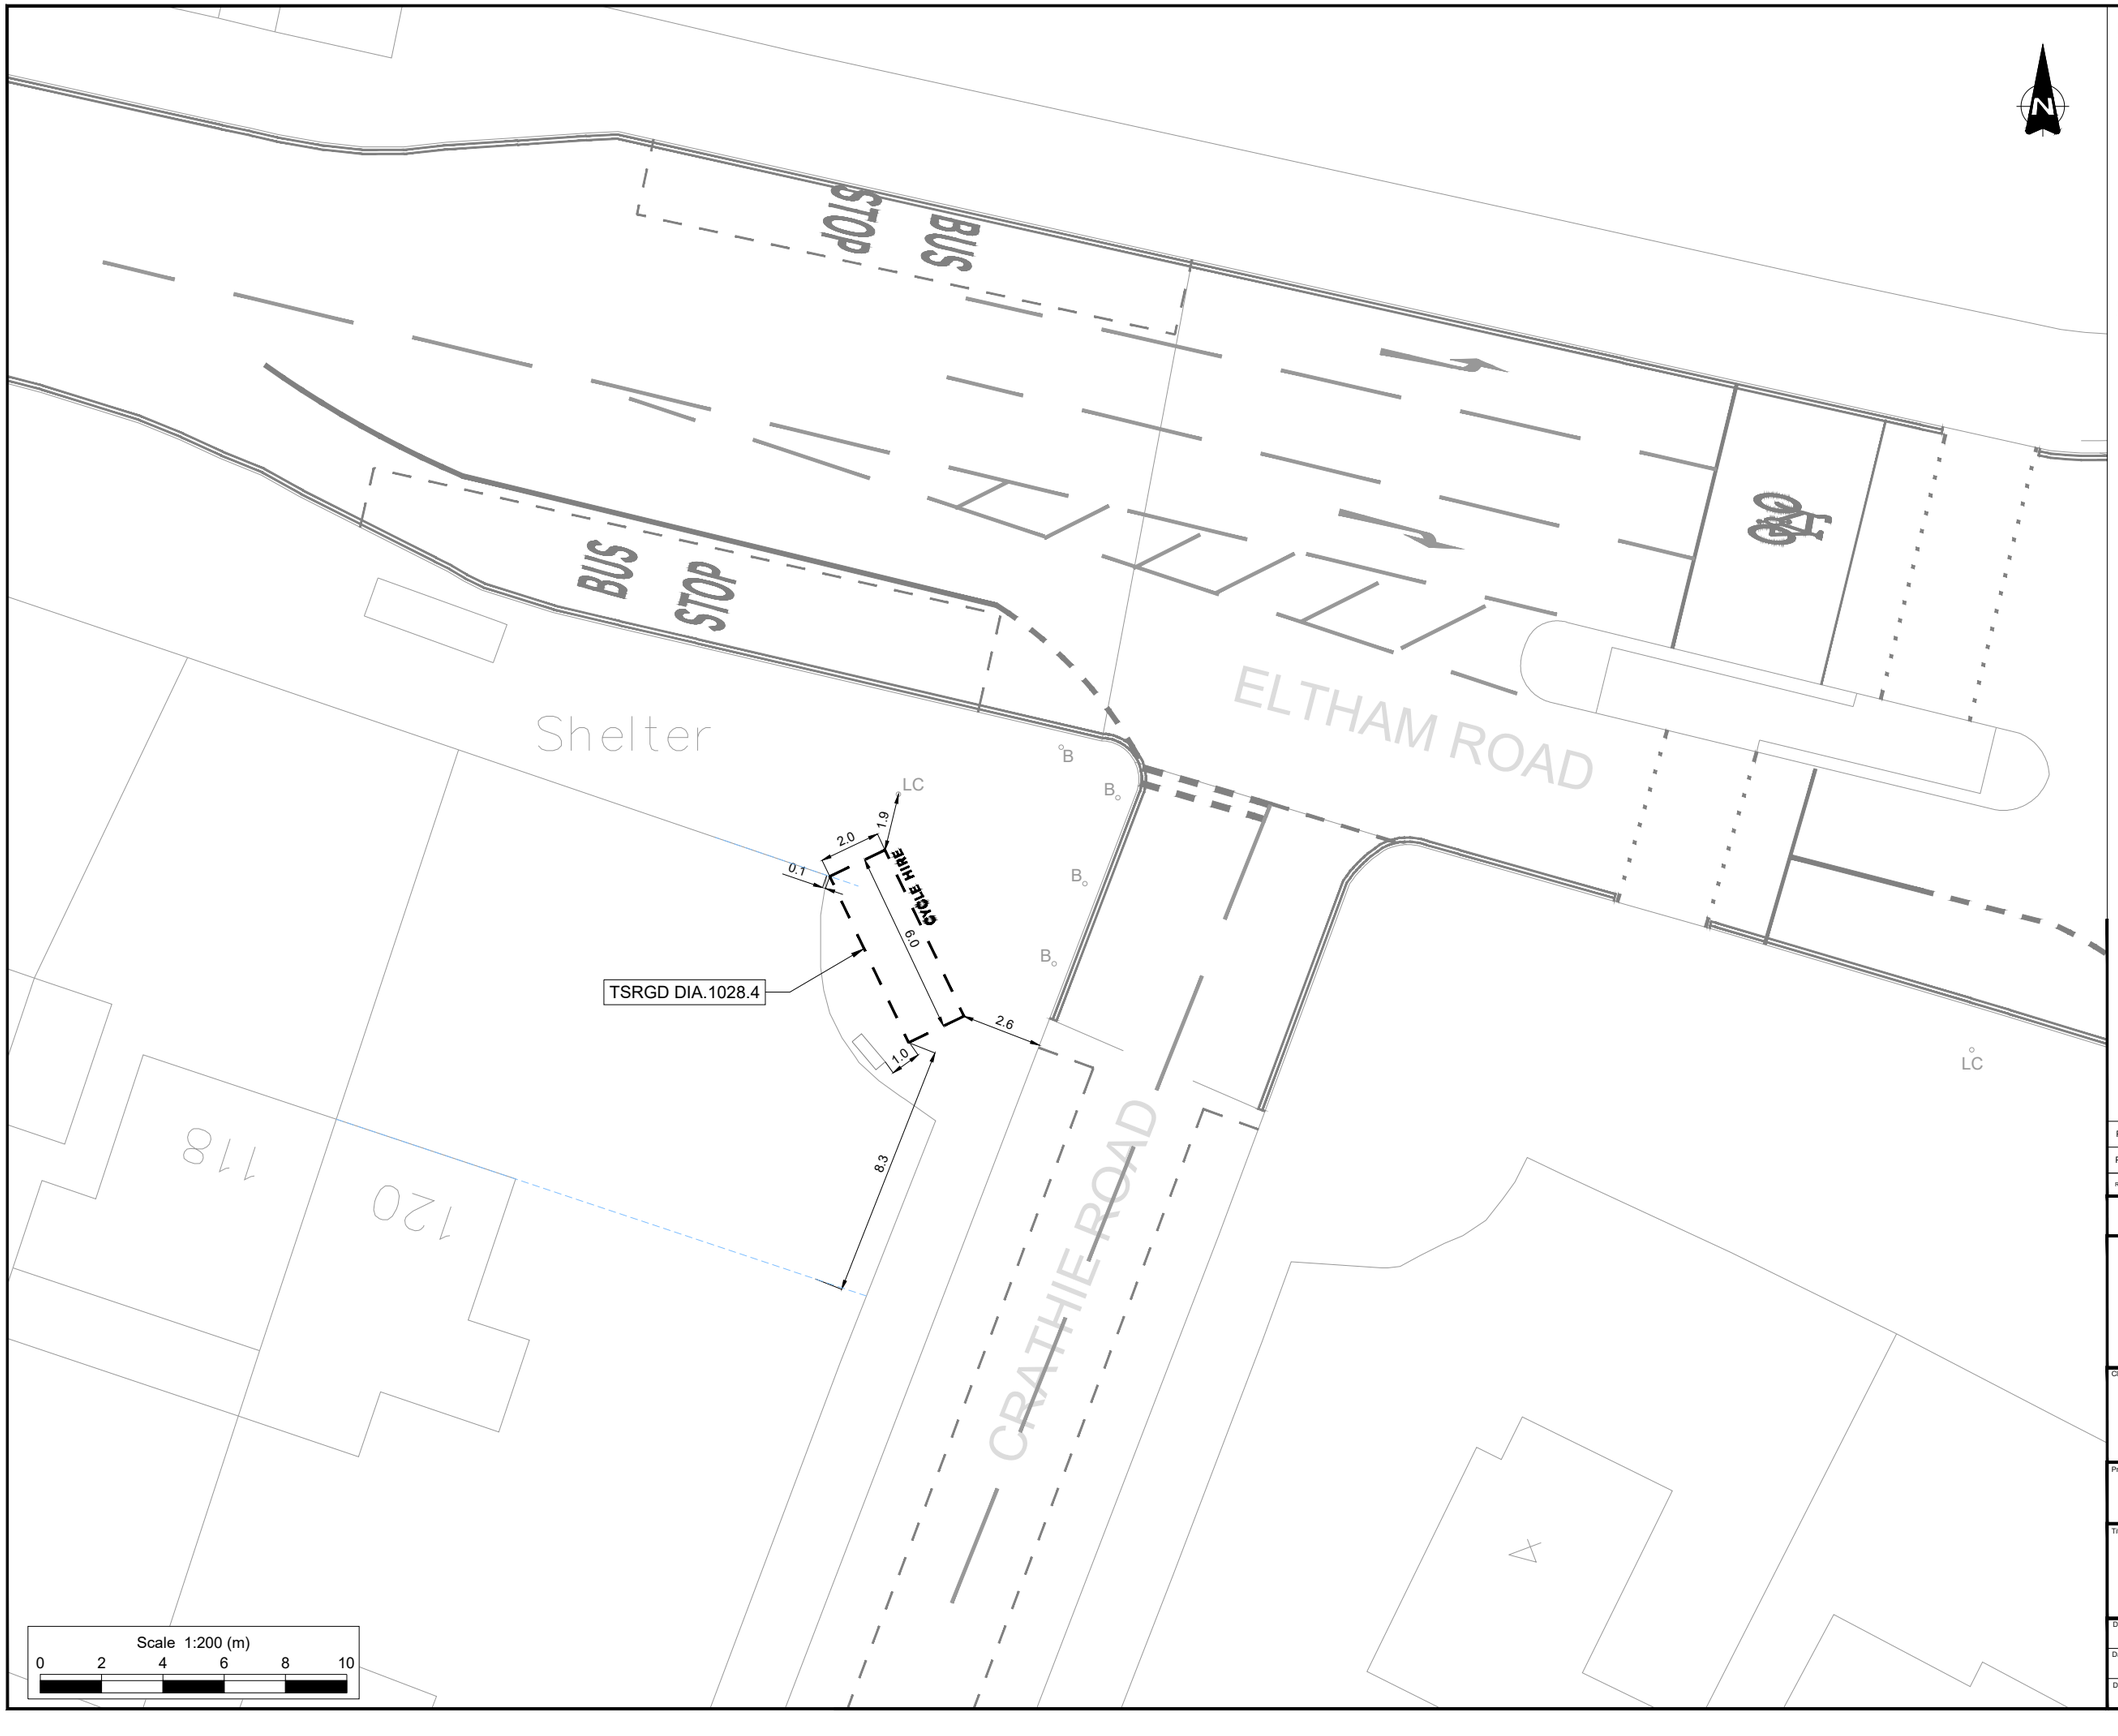

NOTES

1. Do not scale from this drawing.
2. All dimensions are in metres unless otherwise stated.
3. This drawing is based upon Ordnance Survey Mastermap data.© Crown copyright and database rights 2024 Ordnance Survey AC0000819905. Use of this data is subject to terms and conditions.
4. Signs and markings shall be provided in accordance with The Traffic Signs Regulations and General Directions 2016.

KEY

- Existing Road Markings to Remain
- Existing Road Markings to be Removed
- Proposed Parking Bay (Diag. 1028.4. 600mm Mark, 600mm Gap, 50mm. Text: 350mm).
- Existing Sign Post to Remain
- Existing Sign Post to be Removed
- Proposed New Sign Post to be Installed
- Driveway crossovers
- Building projection line
- Existing tree

Rev.	Date	Revision details	Drawn	Checked	Approved
P1	04/02/26	Amendments following RBG comments	MIE	DH	NL
P0	14/04/25	Initial Issue	HJ	BG	DM

© This drawing is the property of SYSTRA Limited and the information can only be reproduced with their prior permission.


SYSTRA
www.systra.com/uk
One Carey Lane,
London,
EC2V 8AE
T 020 3855 0079
E uk_london@systra.com

Client: ROYAL borough of GREENWICH

Project: DOCKLESS E-BIKE PARKING PHASE TWO

Title: LOCATION 048, SIDCUP ROAD GENERAL ARRANGEMENT

Drawn	Checked	Approved	Original drg. size
HJ	BG	DM	A3
Date	Scale	Drawing Status	
14.04.25	1:200	FOR APPROVAL	
Drawing Number			Rev.
23B27-EBK-GA-137			P1

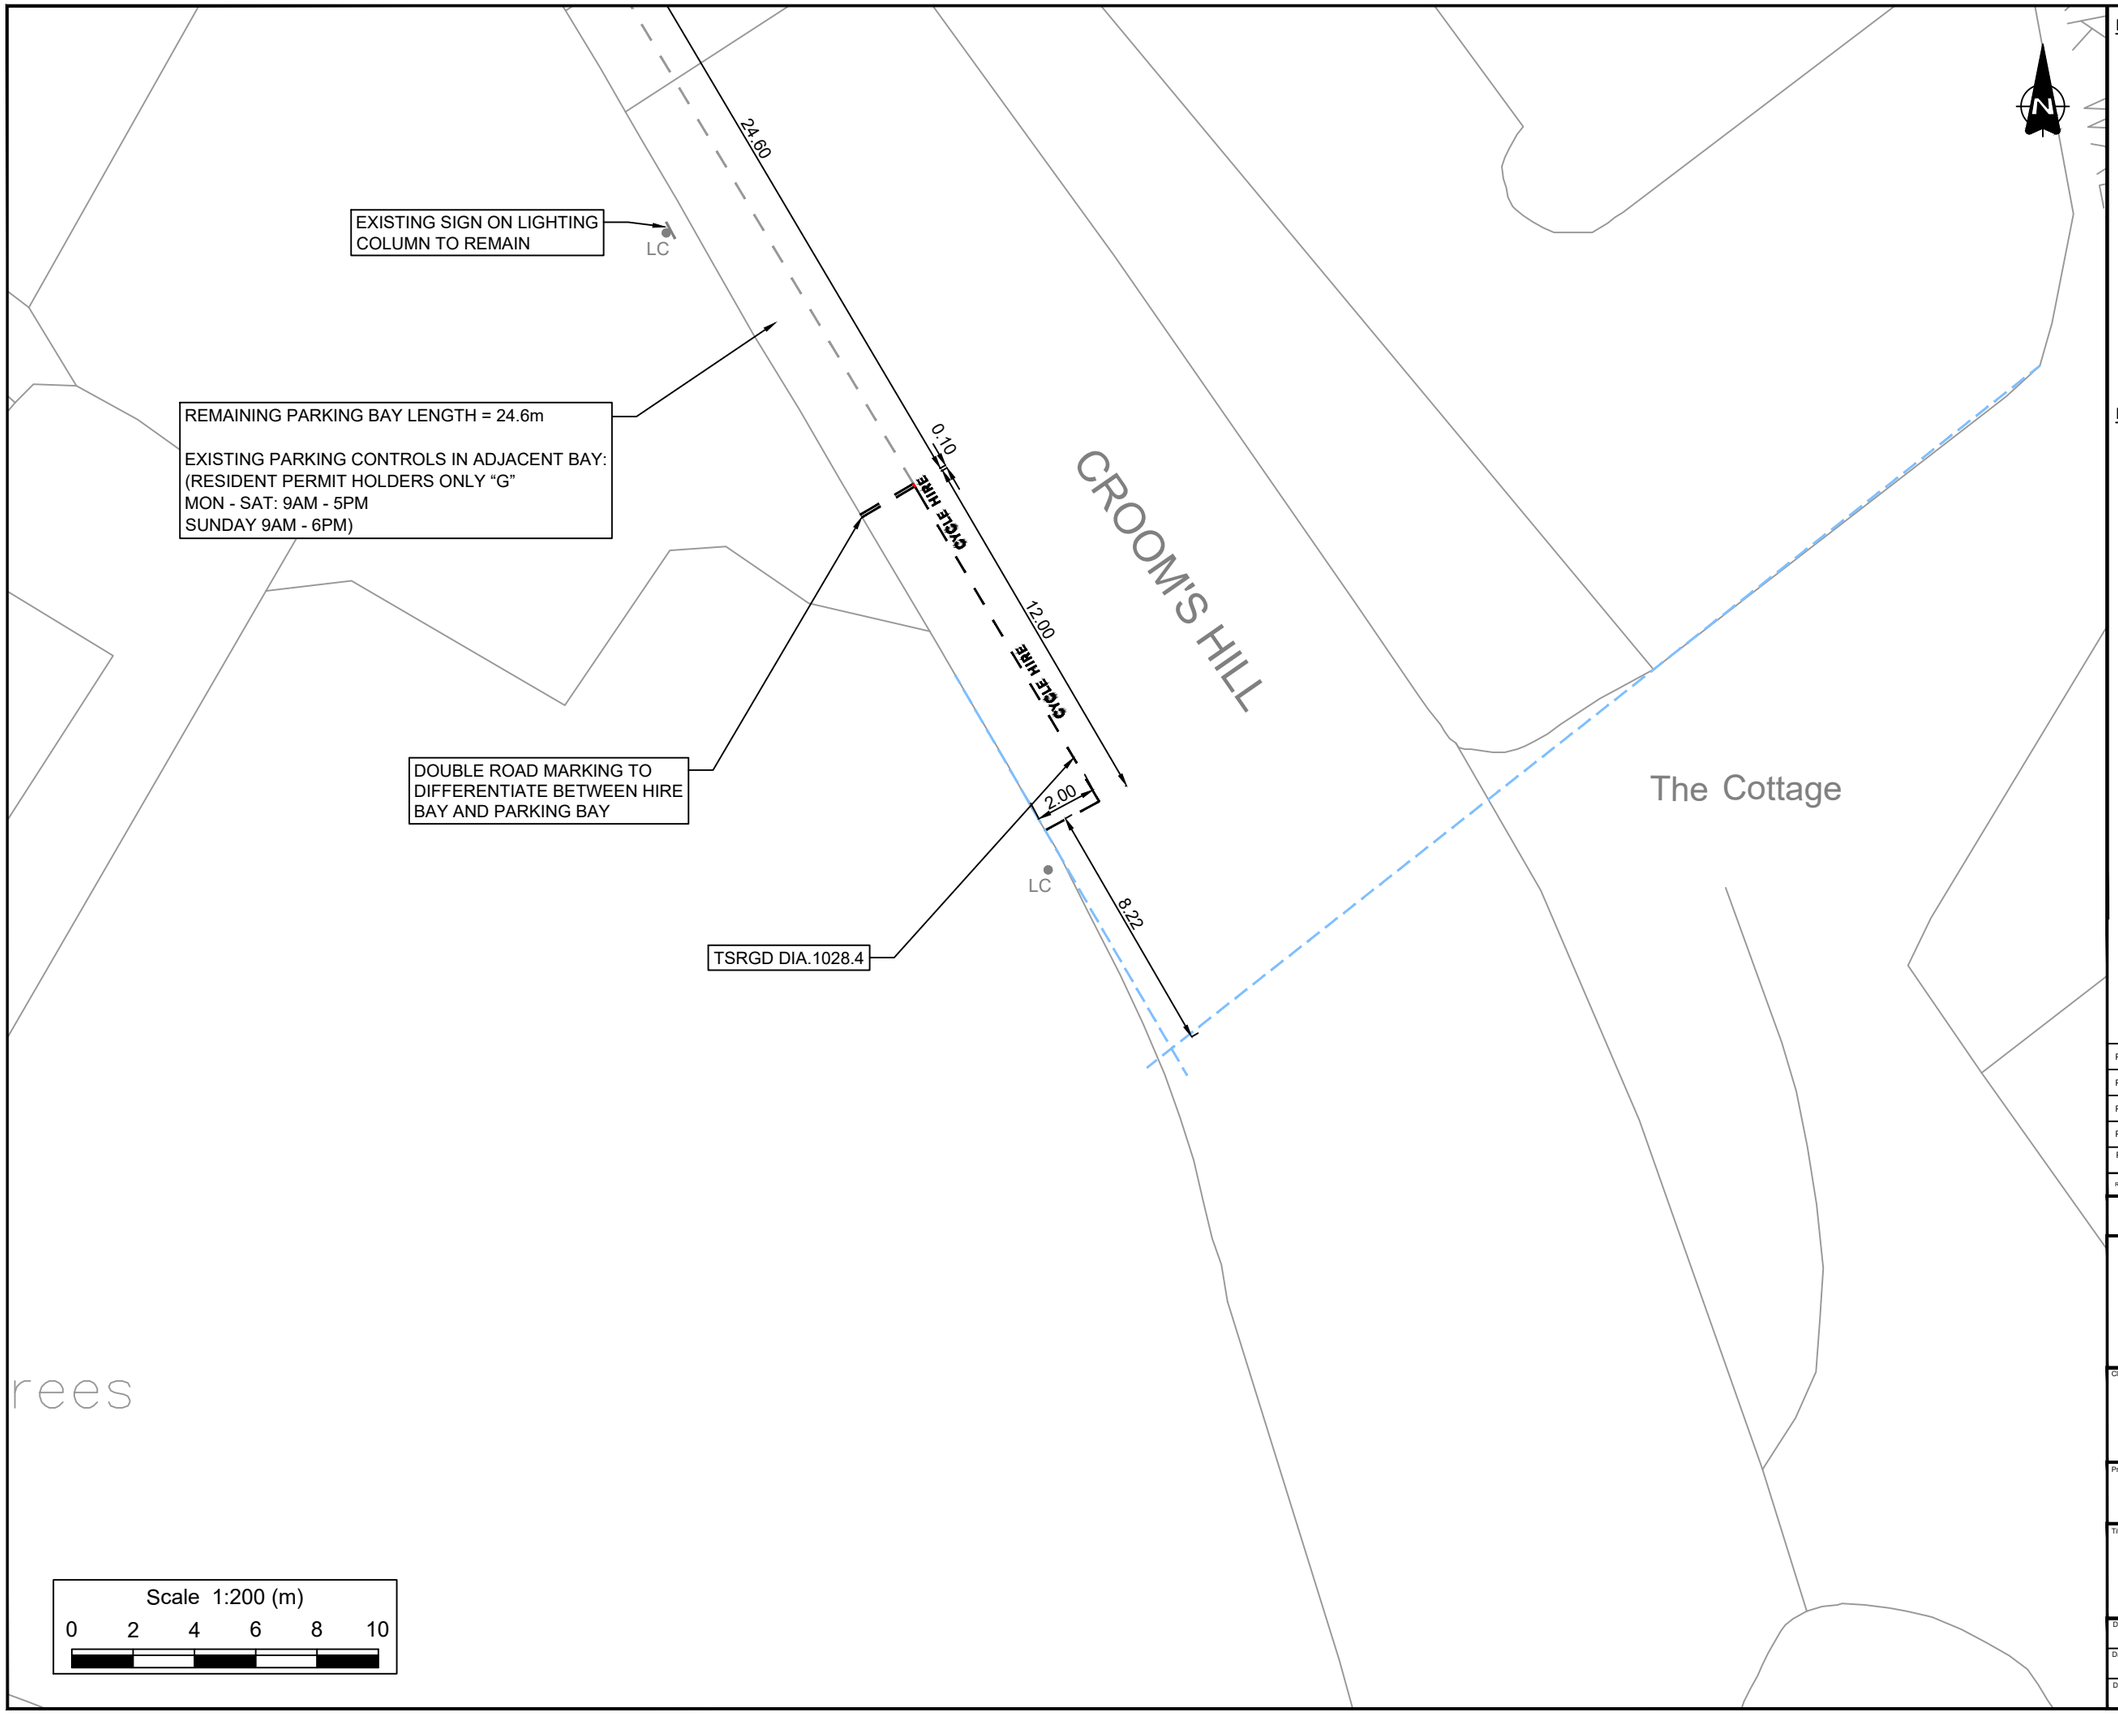

NOTES

1. Do not scale from this drawing.
2. All dimensions are in metres unless otherwise stated.
3. This drawing is based upon Ordnance Survey Mastermap data.© Crown copyright and database rights 2024 Ordnance Survey AC0000819905. Use of this data is subject to terms and conditions.
4. Signs and markings shall be provided in accordance with The Traffic Signs Regulations and General Directions 2016 and as per the Road Marking Schedule.
5. Existing bay dimensions and dimensions from boundary lines determined from on site measurements undertaken on site visit on 13/02/2025.
6. No excavation to be carried out without prior scan for any utilities.

KEY

- Existing Road Markings to Remain
- Existing Road Markings to be Removed
- Proposed Parking Bay (Diag. 1028.4. 600mm Mark, 600mm Gap, 50mm. Text: 350mm).
- Existing Sign Post to Remain
- Existing Sign Post to be Removed
- Proposed New Sign Post to be Installed
- Driveway crossovers
- Building projection line
- LC Existing Lighting Column and sign plate to remain
- LC Existing Lighting Column to remain, existing sign plate to be removed

Rev.	Date	Revision details	Drawn	Checked	Approved
P5	17/09/26	Parking bay adjusted to correct total length	JM	DH	DH
P4	01/06/26	Parking bay markings updated	MIE	DH	DM
P3	20/08/25	E-bike parking bay lengthened	ET	DH	ARM
P2	18/03/25	Amendments following additional site visit	DH	BG	DM
P1	24.10.24	AMENDMENTS FOLLOWING COMMENTS FROM RBG	HJ	CC	CC

© This drawing is the property of SYSTRA Limited and the information can only be reproduced with their prior permission.


SYSTRA
www.systra.com/uk
One Carey Lane,
London,
EC2V 8AE
T 020 3855 0079
E uk_london@systra.com

Client: ROYAL borough of GREENWICH

Project: DOCKLESS E-BIKE PARKING

Title: LOCATION 032, CROOMS HILL
GENERAL ARRANGEMENT

Drawn	Checked	Approved	Original drg. size
FW	JP	CC	A3
Date	Scale	Drawing Status	
30.07.24	DNS	FOR APPROVAL	
Drawing Number			Rev.
23B27-EBK-GA-018			P5

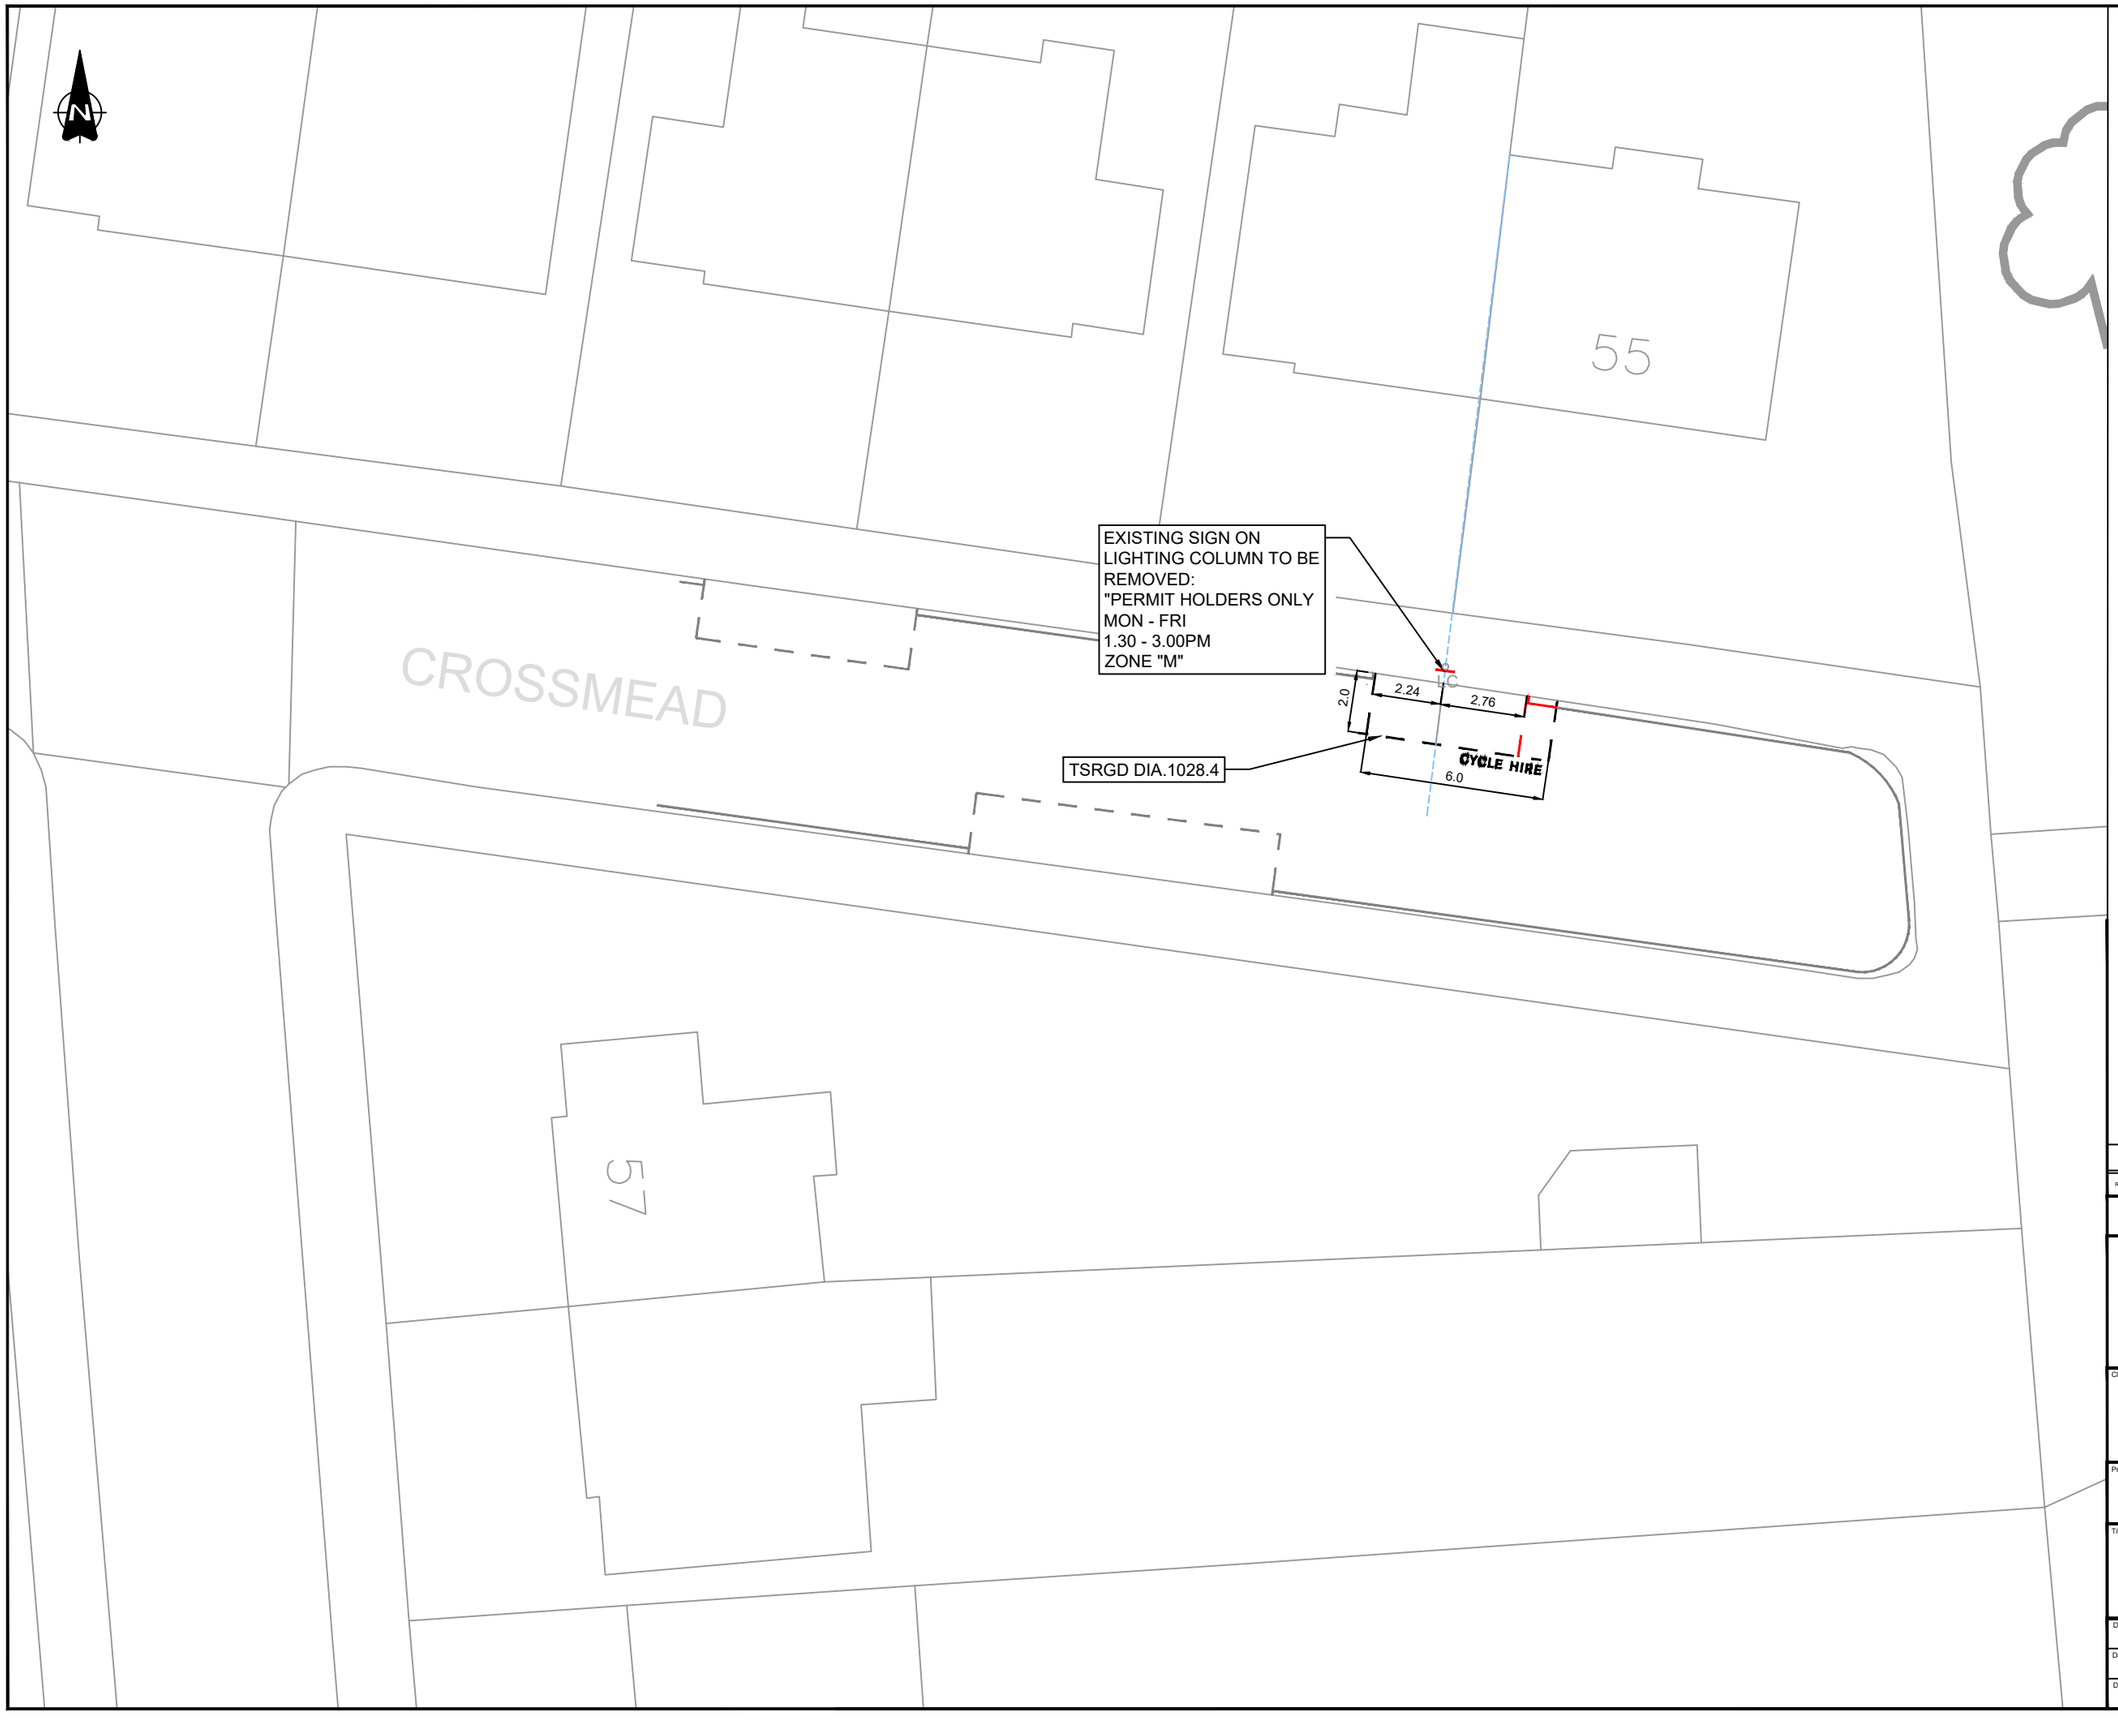

NOTES

1. Do not scale from this drawing.
2. All dimensions are in metres unless otherwise stated.
3. This drawing is based upon Ordnance Survey Mastermap data.© Crown copyright and database rights 2024 Ordnance Survey AC0000819905. Use of this data is subject to terms and conditions.
4. Signs and markings shall be provided in accordance with The Traffic Signs Regulations and General Directions 2016 and as per the Road Marking Schedule.

KEY

- Existing Road Markings to Remain
- Existing Road Markings to be Removed
- Proposed Parking Bay (Diag. 1028.4. 600mm Mark, 600mm Gap, 50mm. Text: 350mm).
- Existing Sign Post to Remain
- Existing Sign Post to be Removed
- Proposed New Sign Post to be Installed
- Driveway crossovers
- Building projection line
- Existing tree

Rev.	Date	Revision details	Drawn	Checked	Approved
-	-	-	-	-	-

© This drawing is the property of SYSTRA Limited and the information can only be reproduced with their prior permission.


SYSTRA
www.systra.com/uk
One Carey Lane,
London,
EC2V 8AE
T 020 3855 0079
E uk_london@systra.com

Client: ROYAL borough of GREENWICH

Project: DOCKLESS E-BIKE PARKING PHASE TWO

Title: LOCATION 071, CROSSMEAD GENERAL ARRANGEMENT

Drawn	Checked	Approved	Original drg. size
HJ	BG	DM	A3
Date	Scale	Drawing Status	
17.04.25	1:200	FOR APPROVAL	
Drawing Number			Rev.
23B27-EBK-GA-160			P0

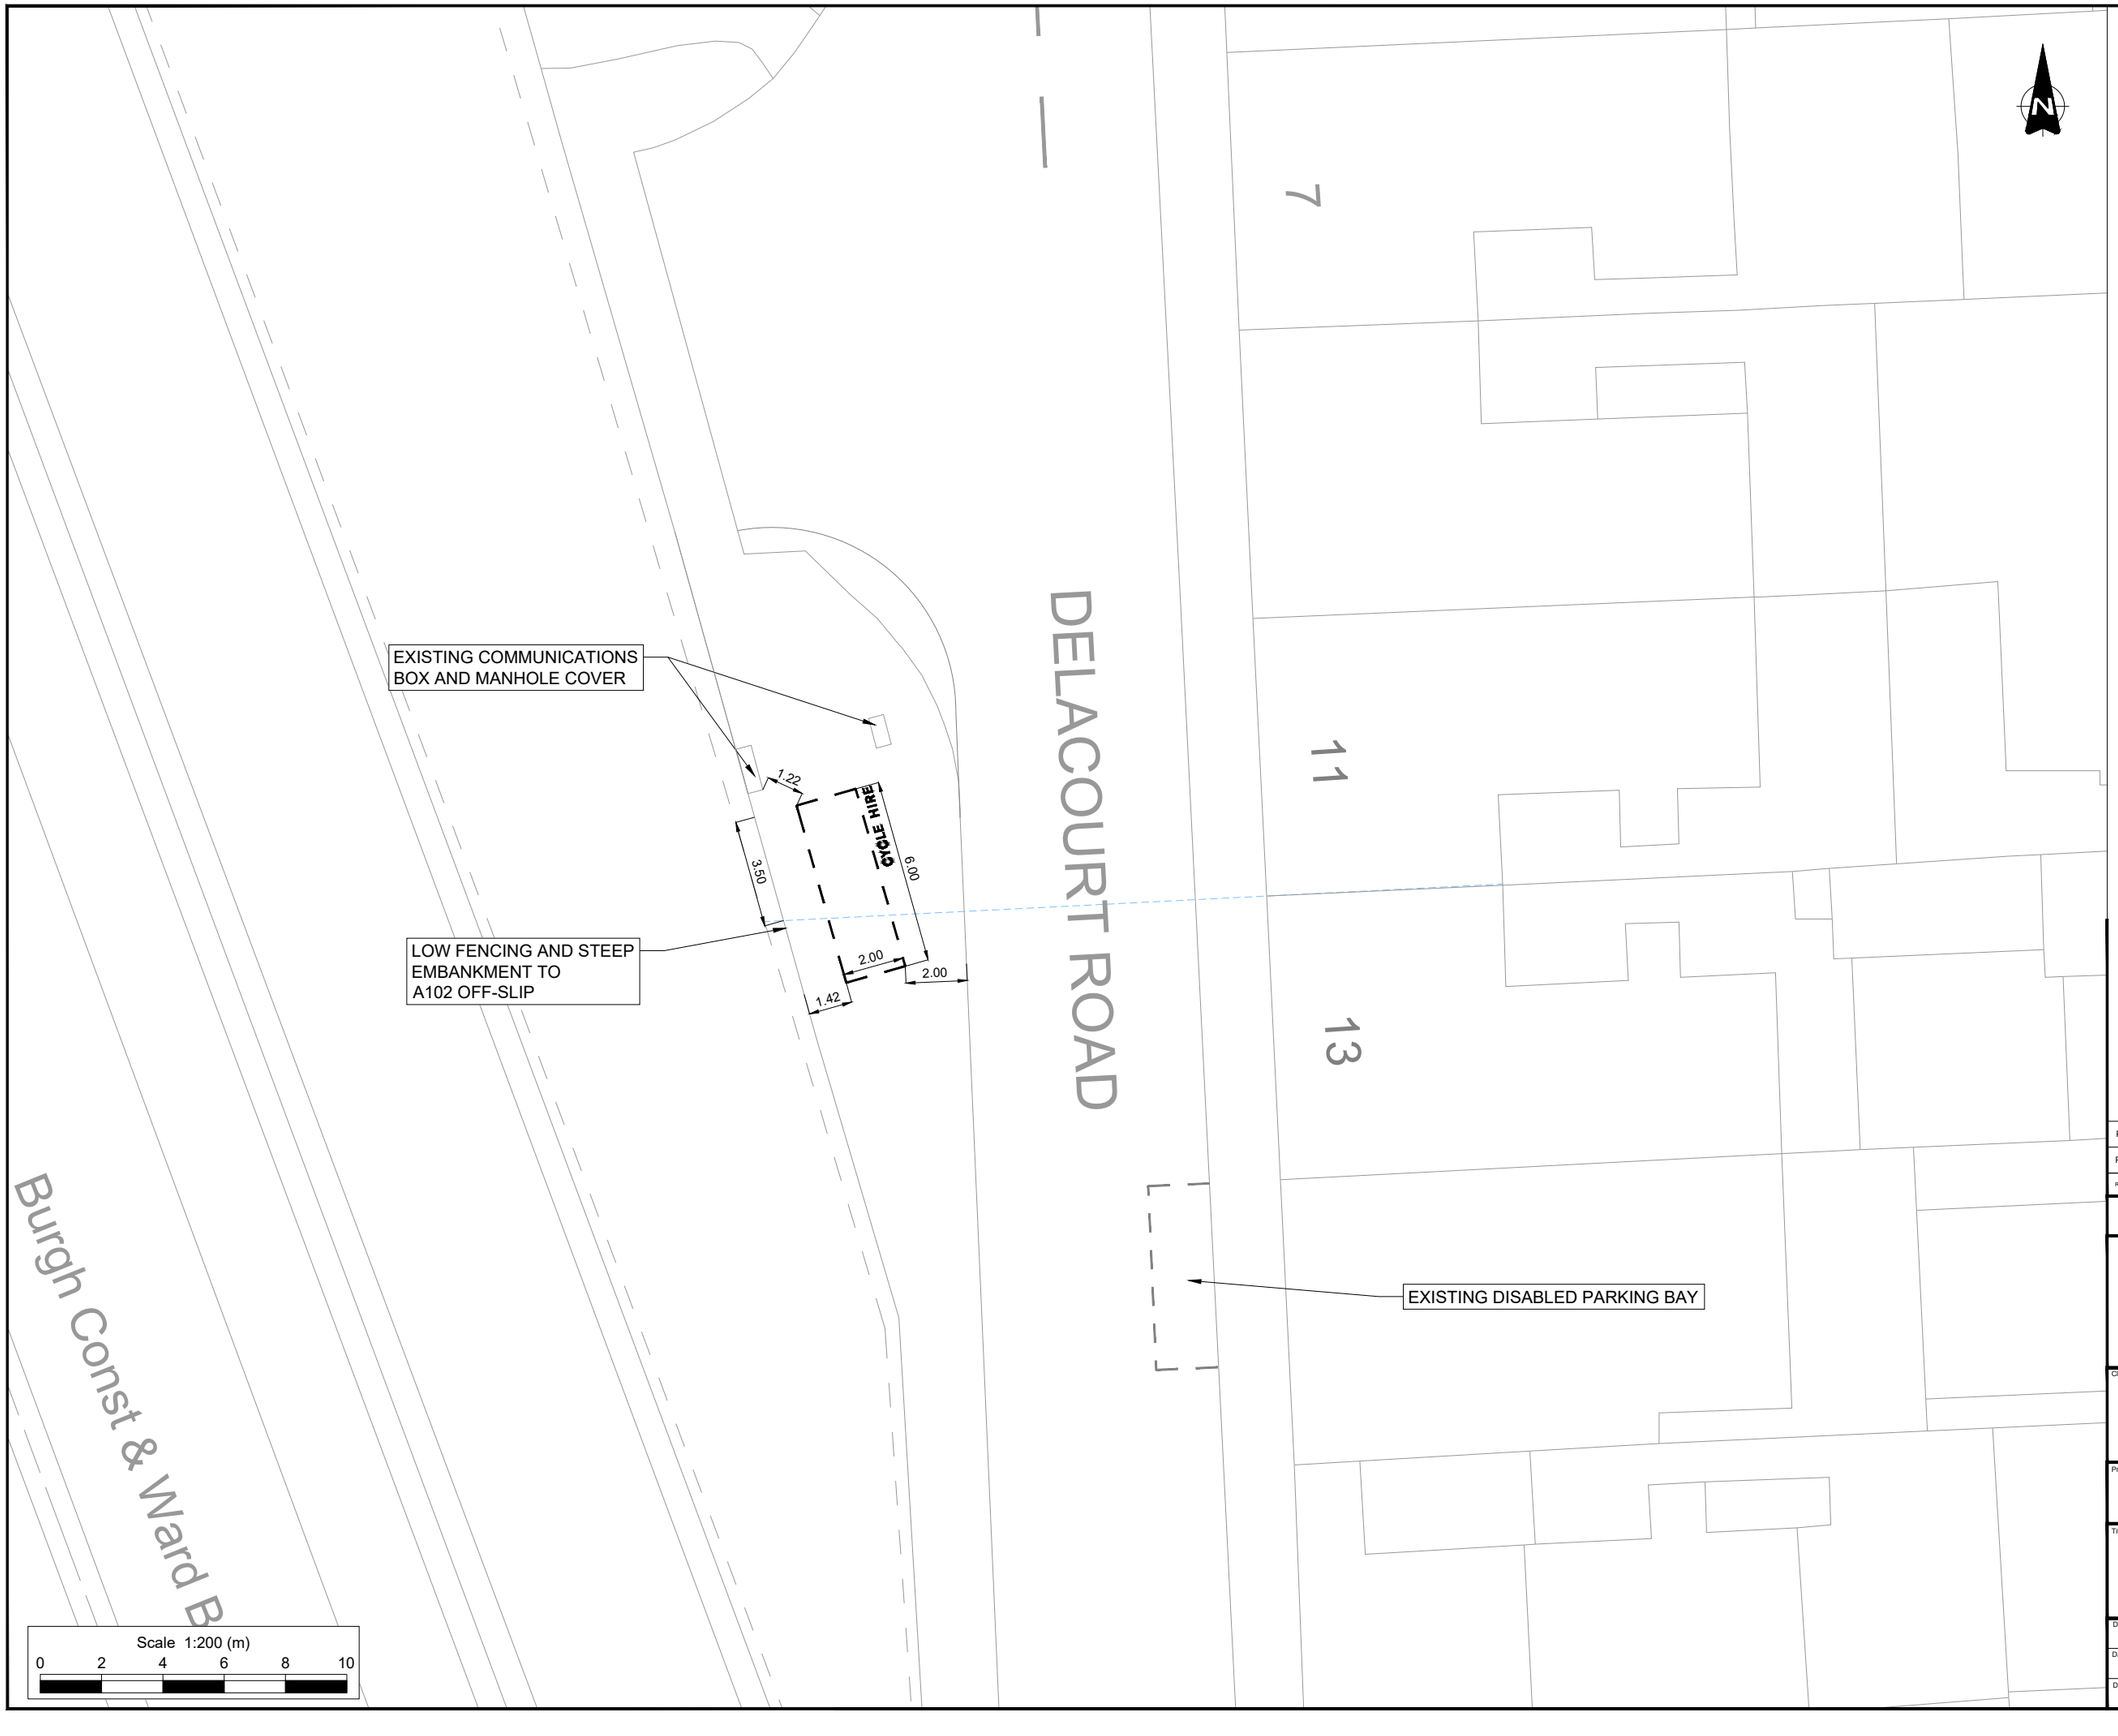

NOTES

1. Do not scale from this drawing.
2. All dimensions are in metres unless otherwise stated.
3. This drawing is based upon Ordnance Survey Mastermap data.© Crown copyright and database rights 2024 Ordnance Survey AC0000819905. Use of this data is subject to terms and conditions.
4. Signs and markings shall be provided in accordance with The Traffic Signs Regulations and General Directions 2016.

KEY

- Existing Road Markings to Remain
- Existing Road Markings to be Removed
- Proposed Parking Bay (Diag. 1028.4. 600mm Mark, 600mm Gap, 50mm. Text: 350mm).
- Existing Sign Post to Remain
- Existing Sign Post to be Removed
- Proposed New Sign Post to be Installed
- Driveway crossovers
- Building projection line
- Existing tree

Rev.	Date	Revision details	Drawn	Checked	Approved
P1	04/02/26	Amendments following RBG comments	MIE	DH	NL
P0	18/03/25	Initial Issue	HJ	BG	DM

© This drawing is the property of SYSTRA Limited and the information can only be reproduced with their prior permission.


SYSTRA
www.systra.com/uk
One Carey Lane,
London,
EC2V 8AE
T 020 3855 0079
E uk_london@systra.com

Client: ROYAL borough of GREENWICH

Project: DOCKLESS E-BIKE PARKING PHASE TWO

Title: LOCATION 030, DELACOURT ROAD GENERAL ARRANGEMENT

Drawn	Checked	Approved	Original drg. size
HJ	BG	DM	A3
Date	Scale	Drawing Status	
18.03.25	1:200	FOR APPROVAL	
Drawing Number			Rev.
23B27-EBK-GA-119			P1

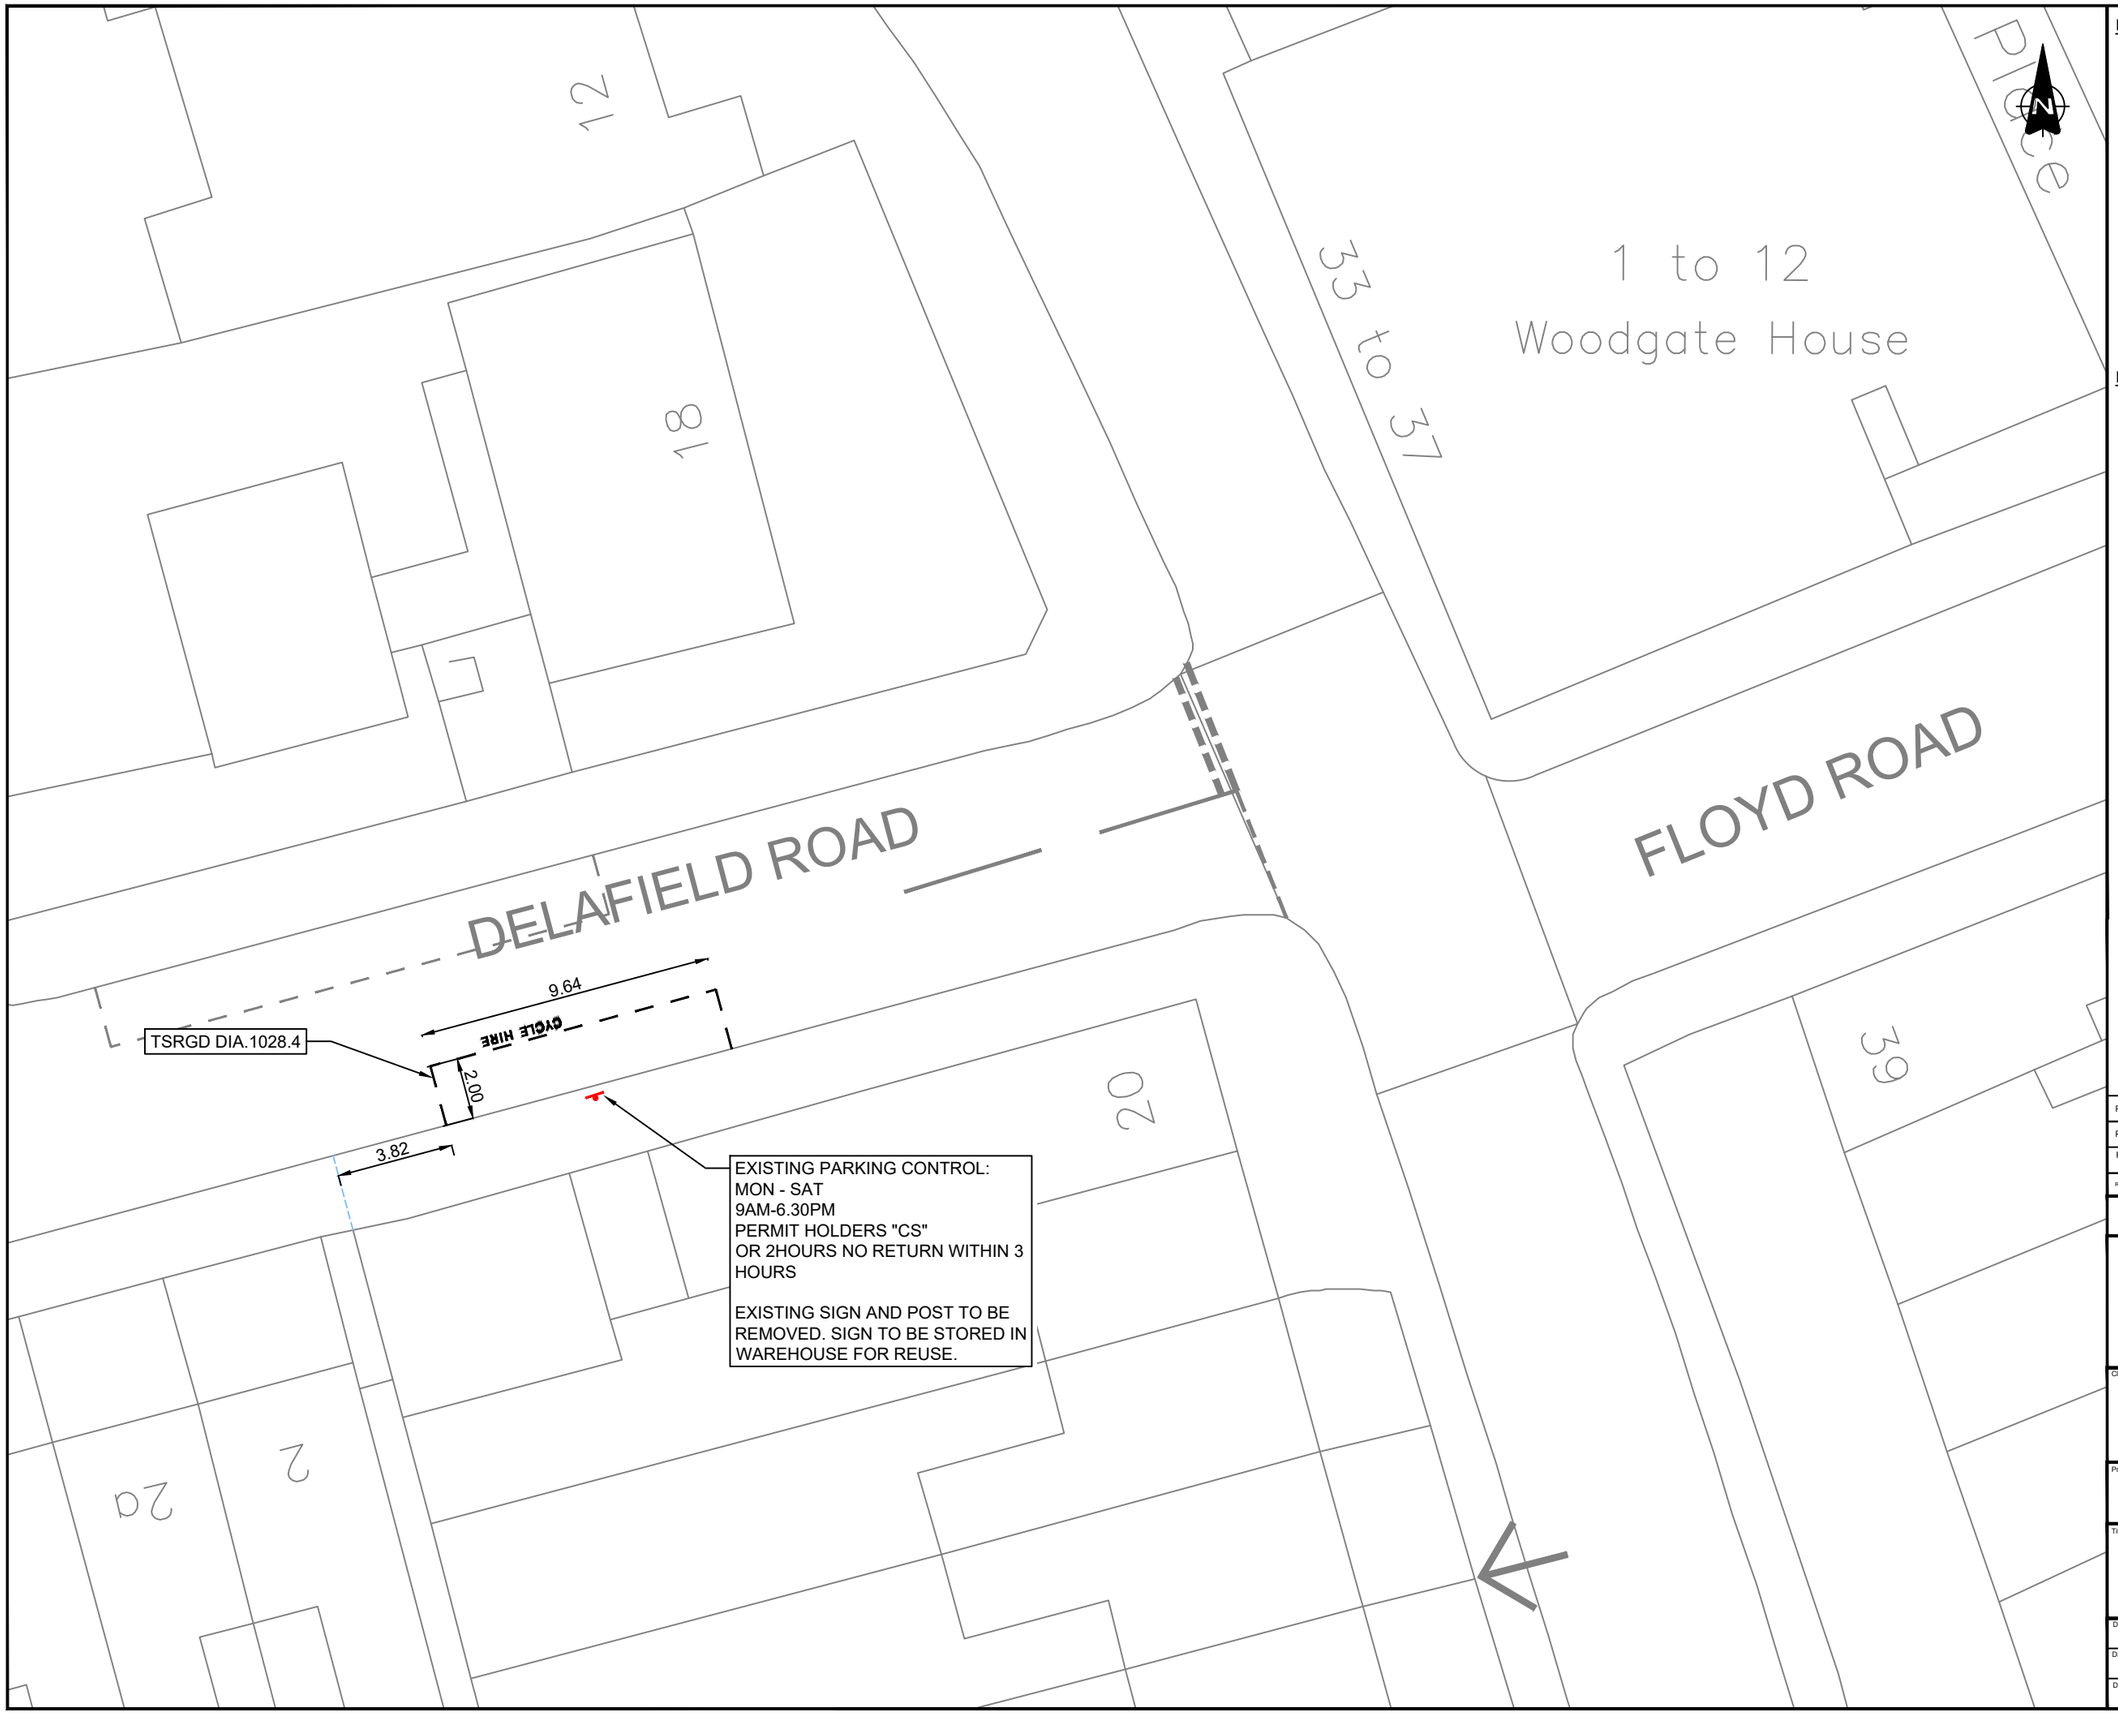

NOTES

1. Do not scale from this drawing.
2. All dimensions are in metres unless otherwise stated.
3. This drawing is based upon Ordnance Survey Mastermap data.© Crown copyright and database rights 2024 Ordnance Survey AC0000819905. Use of this data is subject to terms and conditions.
4. Signs and markings shall be provided in accordance with The Traffic Signs Regulations and General Directions 2016 and as per the Road Marking Schedule.
5. Existing bay dimensions and dimensions from boundary lines determined from on site measurements undertaken on site visit on 13/02/2025

KEY

- Existing Road Markings to Remain
- Existing Road Markings to be Removed
- Proposed Parking Bay (Diag. 1028.4. 600mm Mark, 600mm Gap, 50mm. Text: 350mm).
- Existing Sign Post to Remain
- Existing Sign Post to be Removed
- Proposed New Sign Post to be Installed
- Driveway crossovers
- Building projection line

Rev.	Date	Revision details	Drawn	Checked	Approved
P3	27/08/26	AMENDMENTS FOLLOWING COMMENTS FROM RBG	JJ	DH	DH
P2	18/03/25	Amendments following additional site visit	DH	BG	DM
P1	28.10.24	AMENDMENTS FOLLOWING COMMENTS FROM RBG	HJ	CC	CC

© This drawing is the property of SYSTRA Limited and the information can only be reproduced with their prior permission.


SYSTRA
www.systra.com/uk
One Carey Lane,
London,
EC2V 8AE
T 020 3855 0079
E uk_london@systra.com

Client: ROYAL borough of GREENWICH

Project: DOCKLESS E-BIKE PARKING

Title: LOCATION 06A, DELAFIELD ROAD
GENERAL ARRANGEMENT

Drawn	Checked	Approved	Original drg. size
OE	JP	CC	A3
Date	Scale	Drawing Status	
26.07.24	1:200	FOR APPROVAL	
Drawing Number			Rev.
23B27-EBK-GA-054			P3

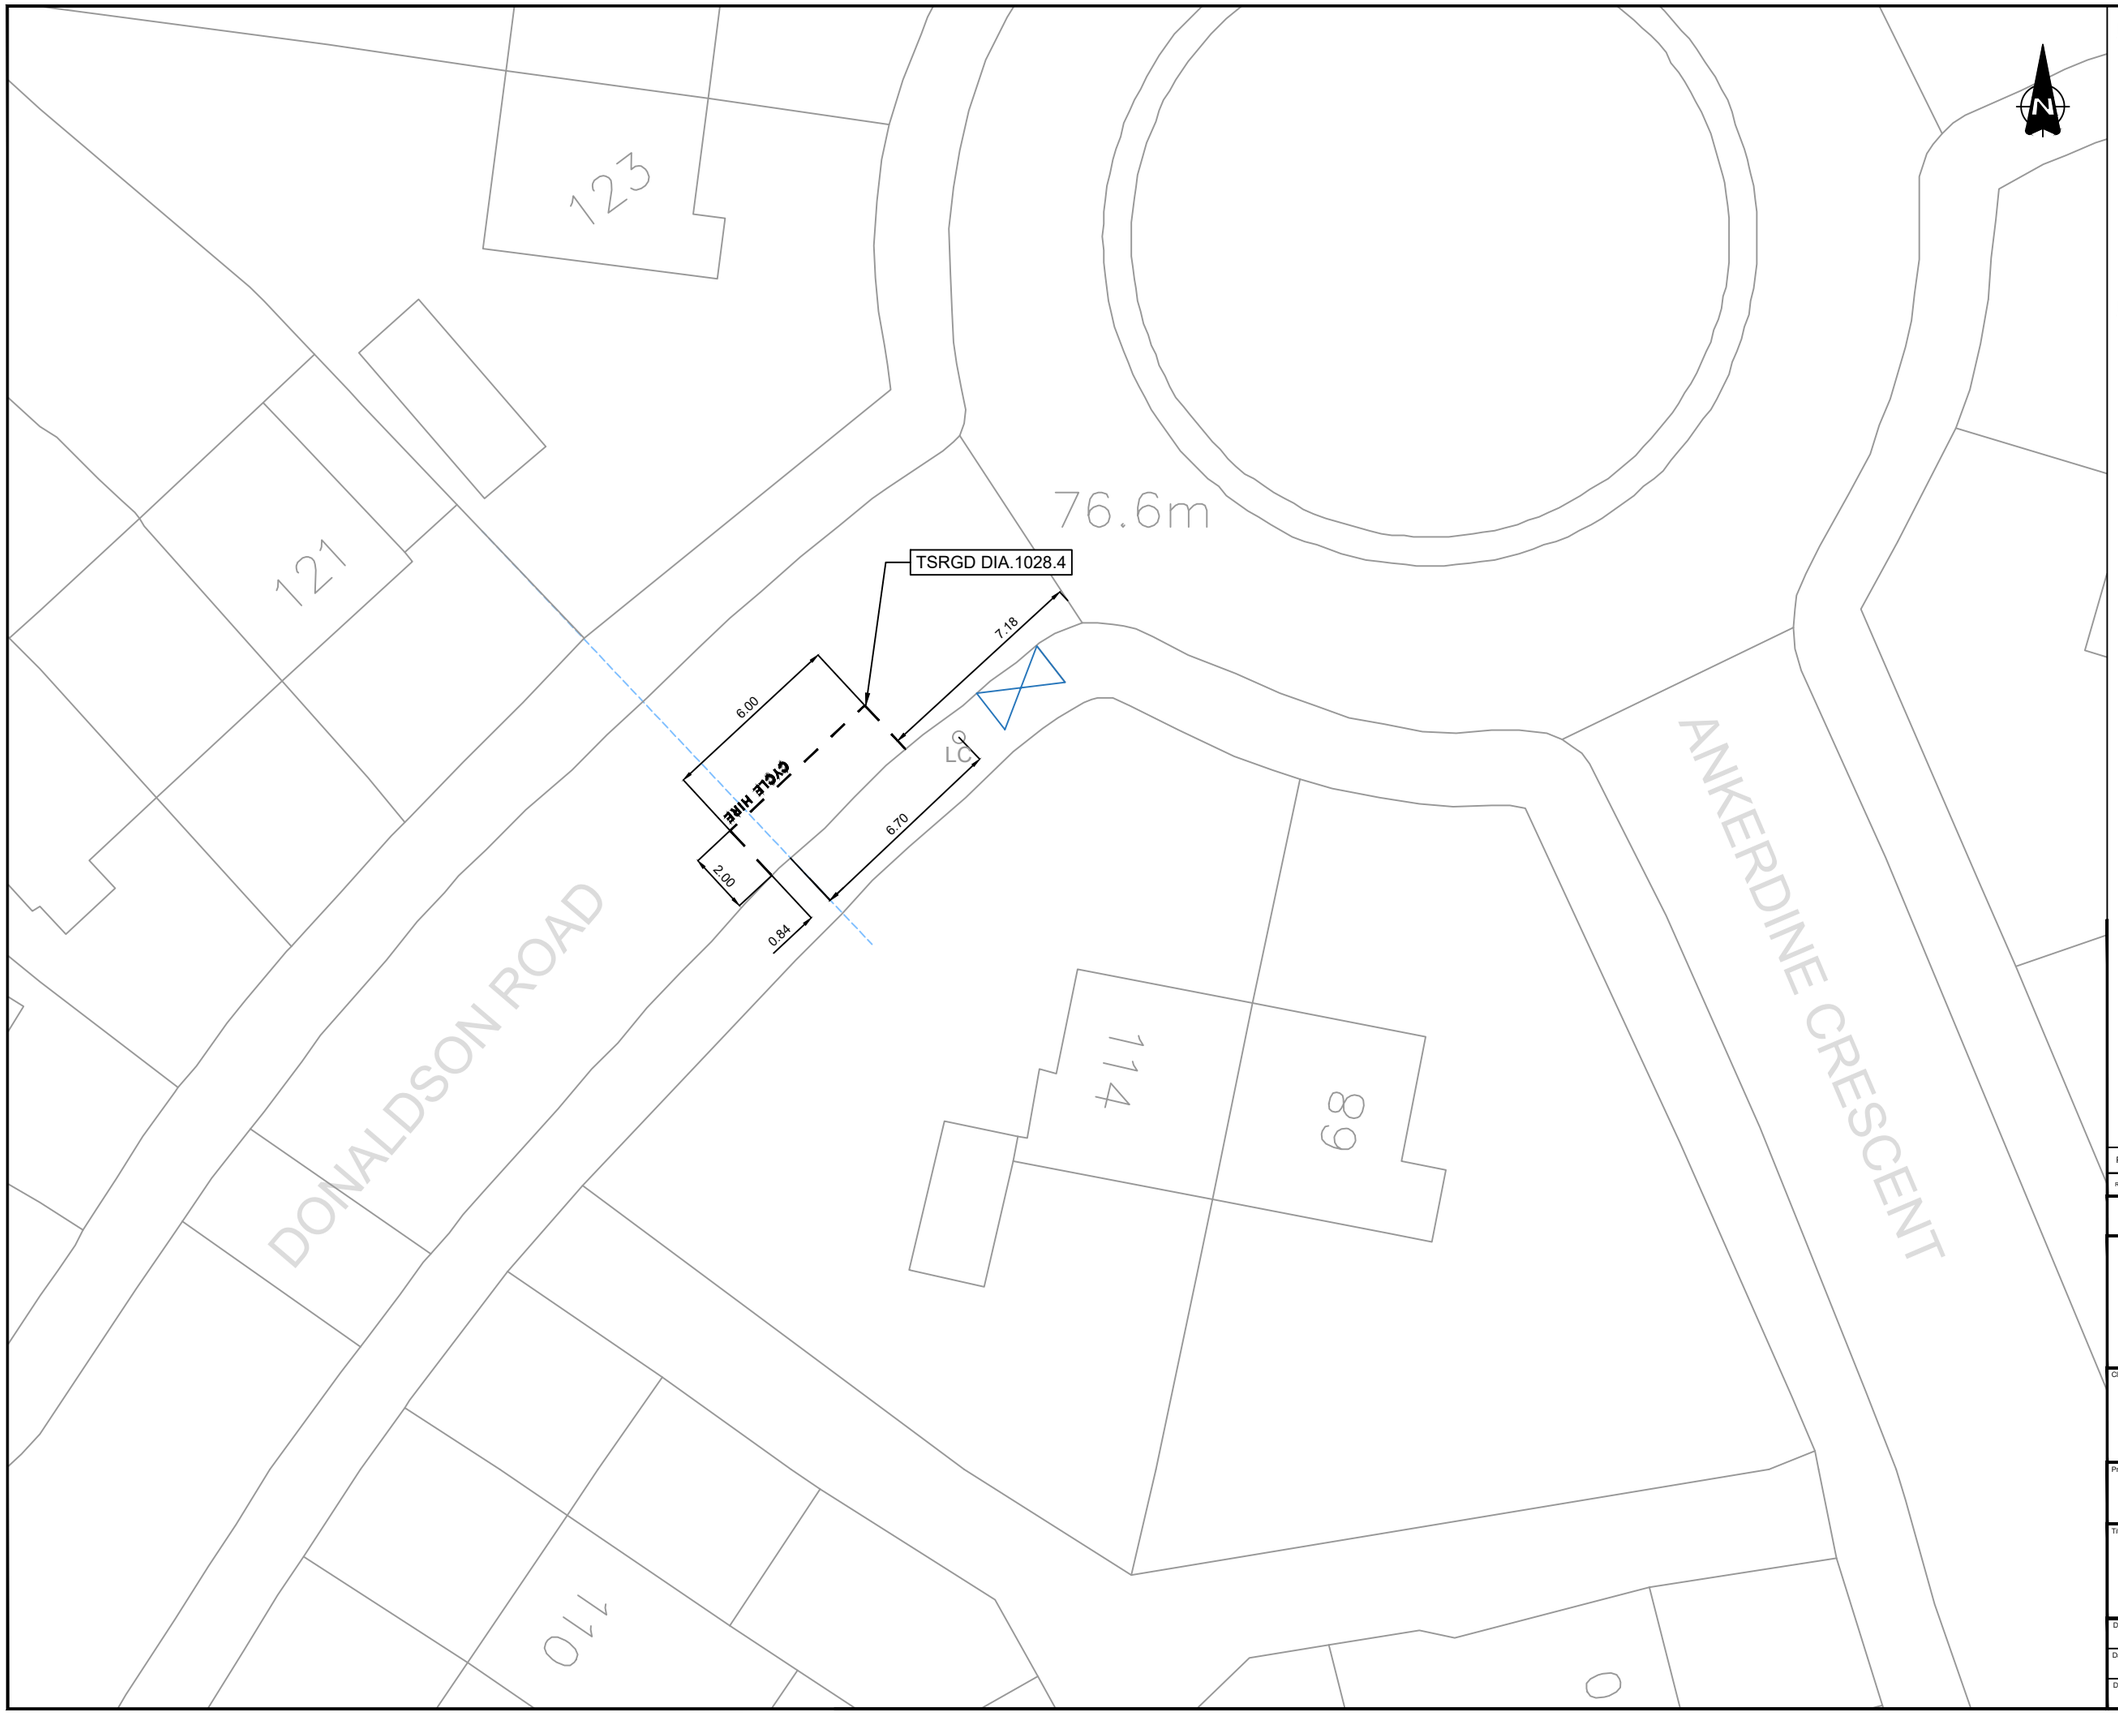

NOTES

1. Do not scale from this drawing.
2. All dimensions are in metres unless otherwise stated.
3. This drawing is based upon Ordnance Survey Mastermap data.© Crown copyright and database rights 2024 Ordnance Survey AC0000819905. Use of this data is subject to terms and conditions.
4. Signs and markings shall be provided in accordance with The Traffic Signs Regulations and General Directions 2016.

KEY

- Existing Road Markings to Remain
- Existing Road Markings to be Removed
- Proposed Parking Bay (Diag. 1028.4. 600mm Mark, 600mm Gap, 50mm. Text: 350mm).
- Existing Sign Post to Remain
- Existing Sign Post to be Removed
- Proposed New Sign Post to be Installed
- Driveway crossovers
- Building projection line
- Existing tree

Rev.	Date	Revision details	Drawn	Checked	Approved
P1	27/08/26	AMENDMENTS FOLLOWING COMMENTS FROM RBG	JJ	DH	DH

© This drawing is the property of SYSTRA Limited and the information can only be reproduced with their prior permission.


SYSTRA
www.systra.com/uk
One Carey Lane,
London,
EC2V 8AE
T 020 3855 0079
E uk_london@systra.com

Client: ROYAL borough of GREENWICH

Project: DOCKLESS E-BIKE PARKING PHASE TWO

Title: LOCATION 121, DONALDSON ROAD GENERAL ARRANGEMENT

Drawn	Checked	Approved	Original drg. size
HJ	BG	DM	A3
Date	Scale	Drawing Status	
24.03.25	1:200	FOR APPROVAL	
Drawing Number			Rev.
23B27-EBK-GA-210			P1

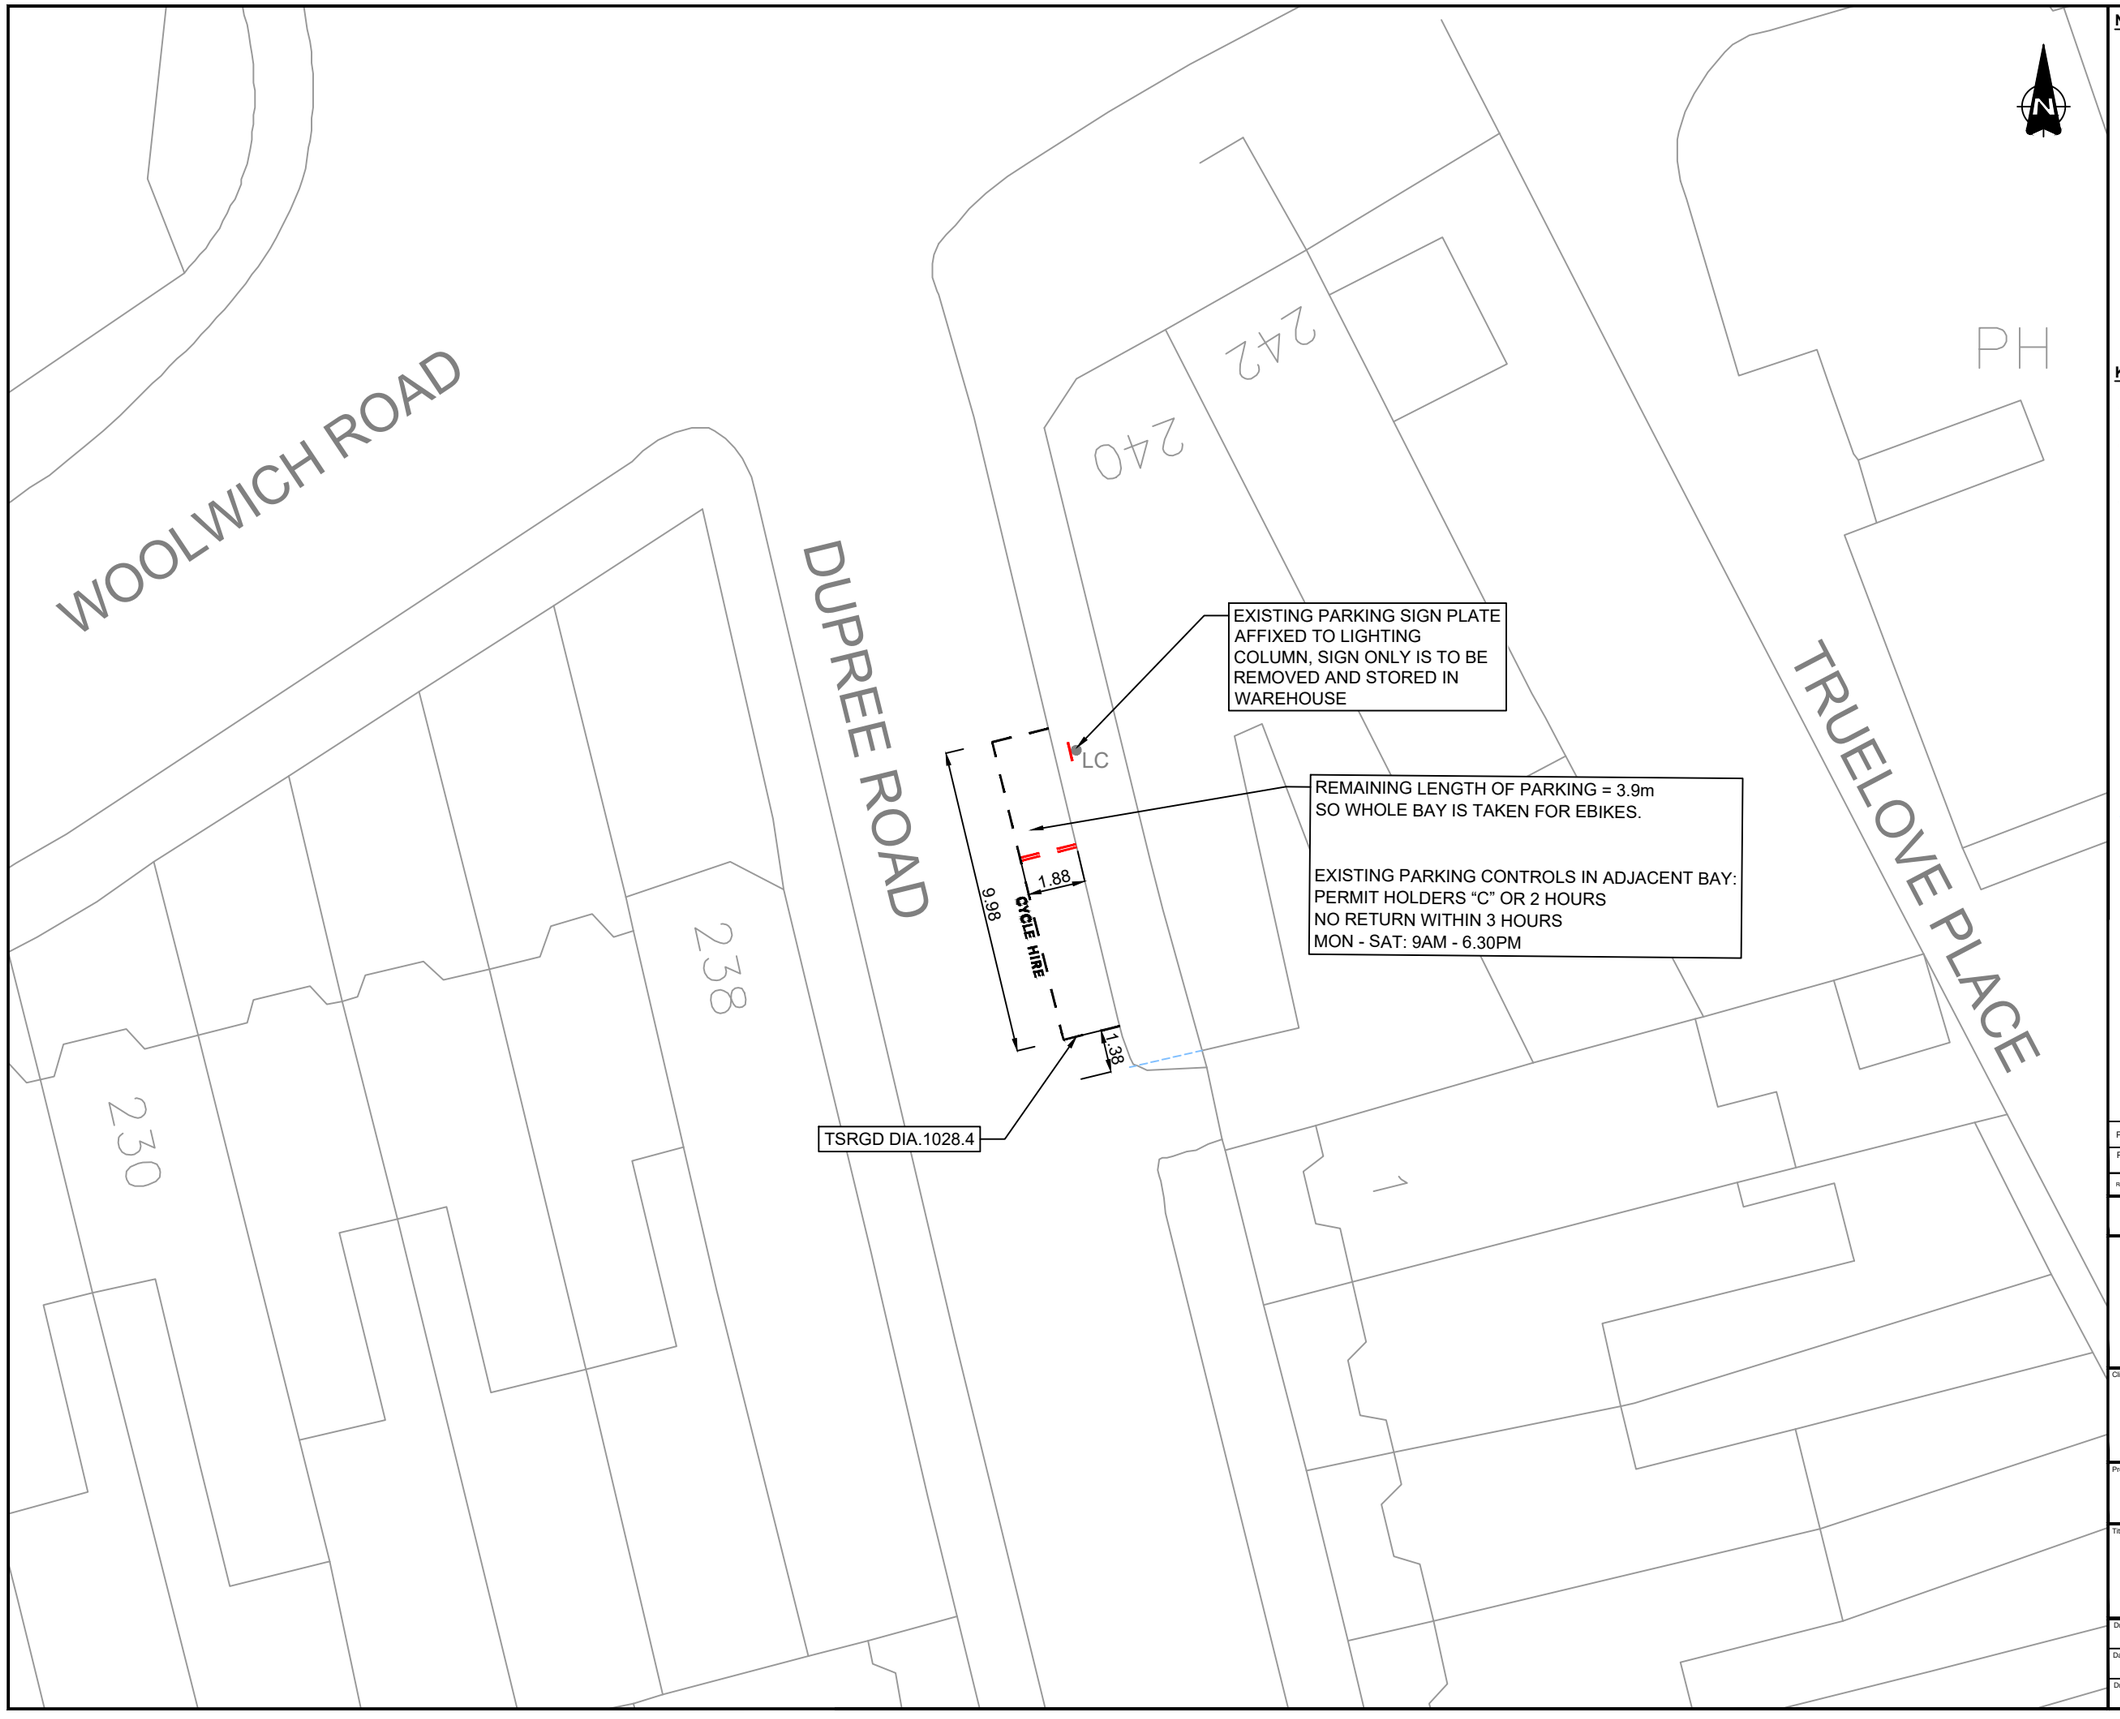

NOTES

1. Do not scale from this drawing.
2. All dimensions are in metres unless otherwise stated.
3. This drawing is based upon Ordnance Survey Mastermap data.© Crown copyright and database rights 2024 Ordnance Survey AC0000819905. Use of this data is subject to terms and conditions.
4. Signs and markings shall be provided in accordance with The Traffic Signs Regulations and General Directions 2016 and as per the Road Marking Schedule.
5. Existing bay dimensions and dimensions from boundary lines determined from on site measurements undertaken on site visit on 13/02/2025

KEY

- Existing Road Markings to Remain
- Existing Road Markings to be Removed
- Proposed Parking Bay (Diag. 1028.4. 600mm Mark, 600mm Gap, 50mm. Text: 350mm).
- Existing Sign Post to Remain
- Existing Sign Post to be Removed
- Proposed New Sign Post to be Installed
- LC Existing Lighting Column to remain, existing sign plate to be removed
- Driveway crossovers
- Building projection line

Rev.	Date	Revision details	Drawn	Checked	Approved
P2	18/03/25	Amendments following additional site visit	DH	BG	DM
P1	24.10.24	AMENDMENTS FOLLOWING COMMENTS FROM RBG	HJ	CC	CC

© This drawing is the property of SYSTRA Limited and the information can only be reproduced with their prior permission.

SYSTRA
www.systra.com/uk
One Carey Lane,
London,
EC2V 8AE
T 020 3855 0079
E uk_london@systra.com

Client: ROYAL borough of GREENWICH

Project: DOCKLESS E-BIKE PARKING

Title: LOCATION 097, DUPREE ROAD
GENERAL ARRANGEMENT

Drawn	Checked	Approved	Original drg. size
OE	JP	CC	A3
Date	Scale	Drawing Status	
26.07.24	1:200	FOR APPROVAL	
Drawing Number			Rev.
23B27-EBK-GA-041			P2



NOTES

1. Do not scale from this drawing.
2. All dimensions are in metres unless otherwise stated.
3. This drawing is based upon Ordnance Survey Mastermap data.© Crown copyright and database rights 2024 Ordnance Survey AC0000819905. Use of this data is subject to terms and conditions.
4. Signs and markings shall be provided in accordance with The Traffic Signs Regulations and General Directions 2016.

KEY

- Existing Road Markings to Remain
- Existing Road Markings to be Removed
- Proposed Parking Bay (Diag. 1028.4. 600mm Mark, 600mm Gap, 50mm. Text: 350mm).
- Existing Sign Post to Remain
- Existing Sign Post to be Removed
- Proposed New Sign Post to be Installed
- Driveway crossovers
- Building projection line
- Existing tree
- Bolt-down retro-reflective bollards
- Proposed Double Yellow Road Markings

Rev.	Date	Revision details	Drawn	Checked	Approved
P1	04/02/26	Amendments following RBG comments	MIE	DH	NL
P0	14/04/25	Initial Issue	HJ	BG	DM

© This drawing is the property of SYSTRA Limited and the information can only be reproduced with their prior permission.


SYSTRA
www.systra.com/uk
One Carey Lane,
London,
EC2V 8AE
T 020 3855 0079
E uk_london@systra.com

Client: ROYAL borough of GREENWICH

Project: DOCKLESS E-BIKE PARKING PHASE TWO

Title: LOCATION 043, DURSLEY ROAD GENERAL ARRANGEMENT

Drawn	Checked	Approved	Original drg. size
HJ	BG	DM	A3
Date	Scale	Drawing Status	
14.04.25	1:200	FOR APPROVAL	
Drawing Number			Rev.
23B27-EBK-GA-132			P1

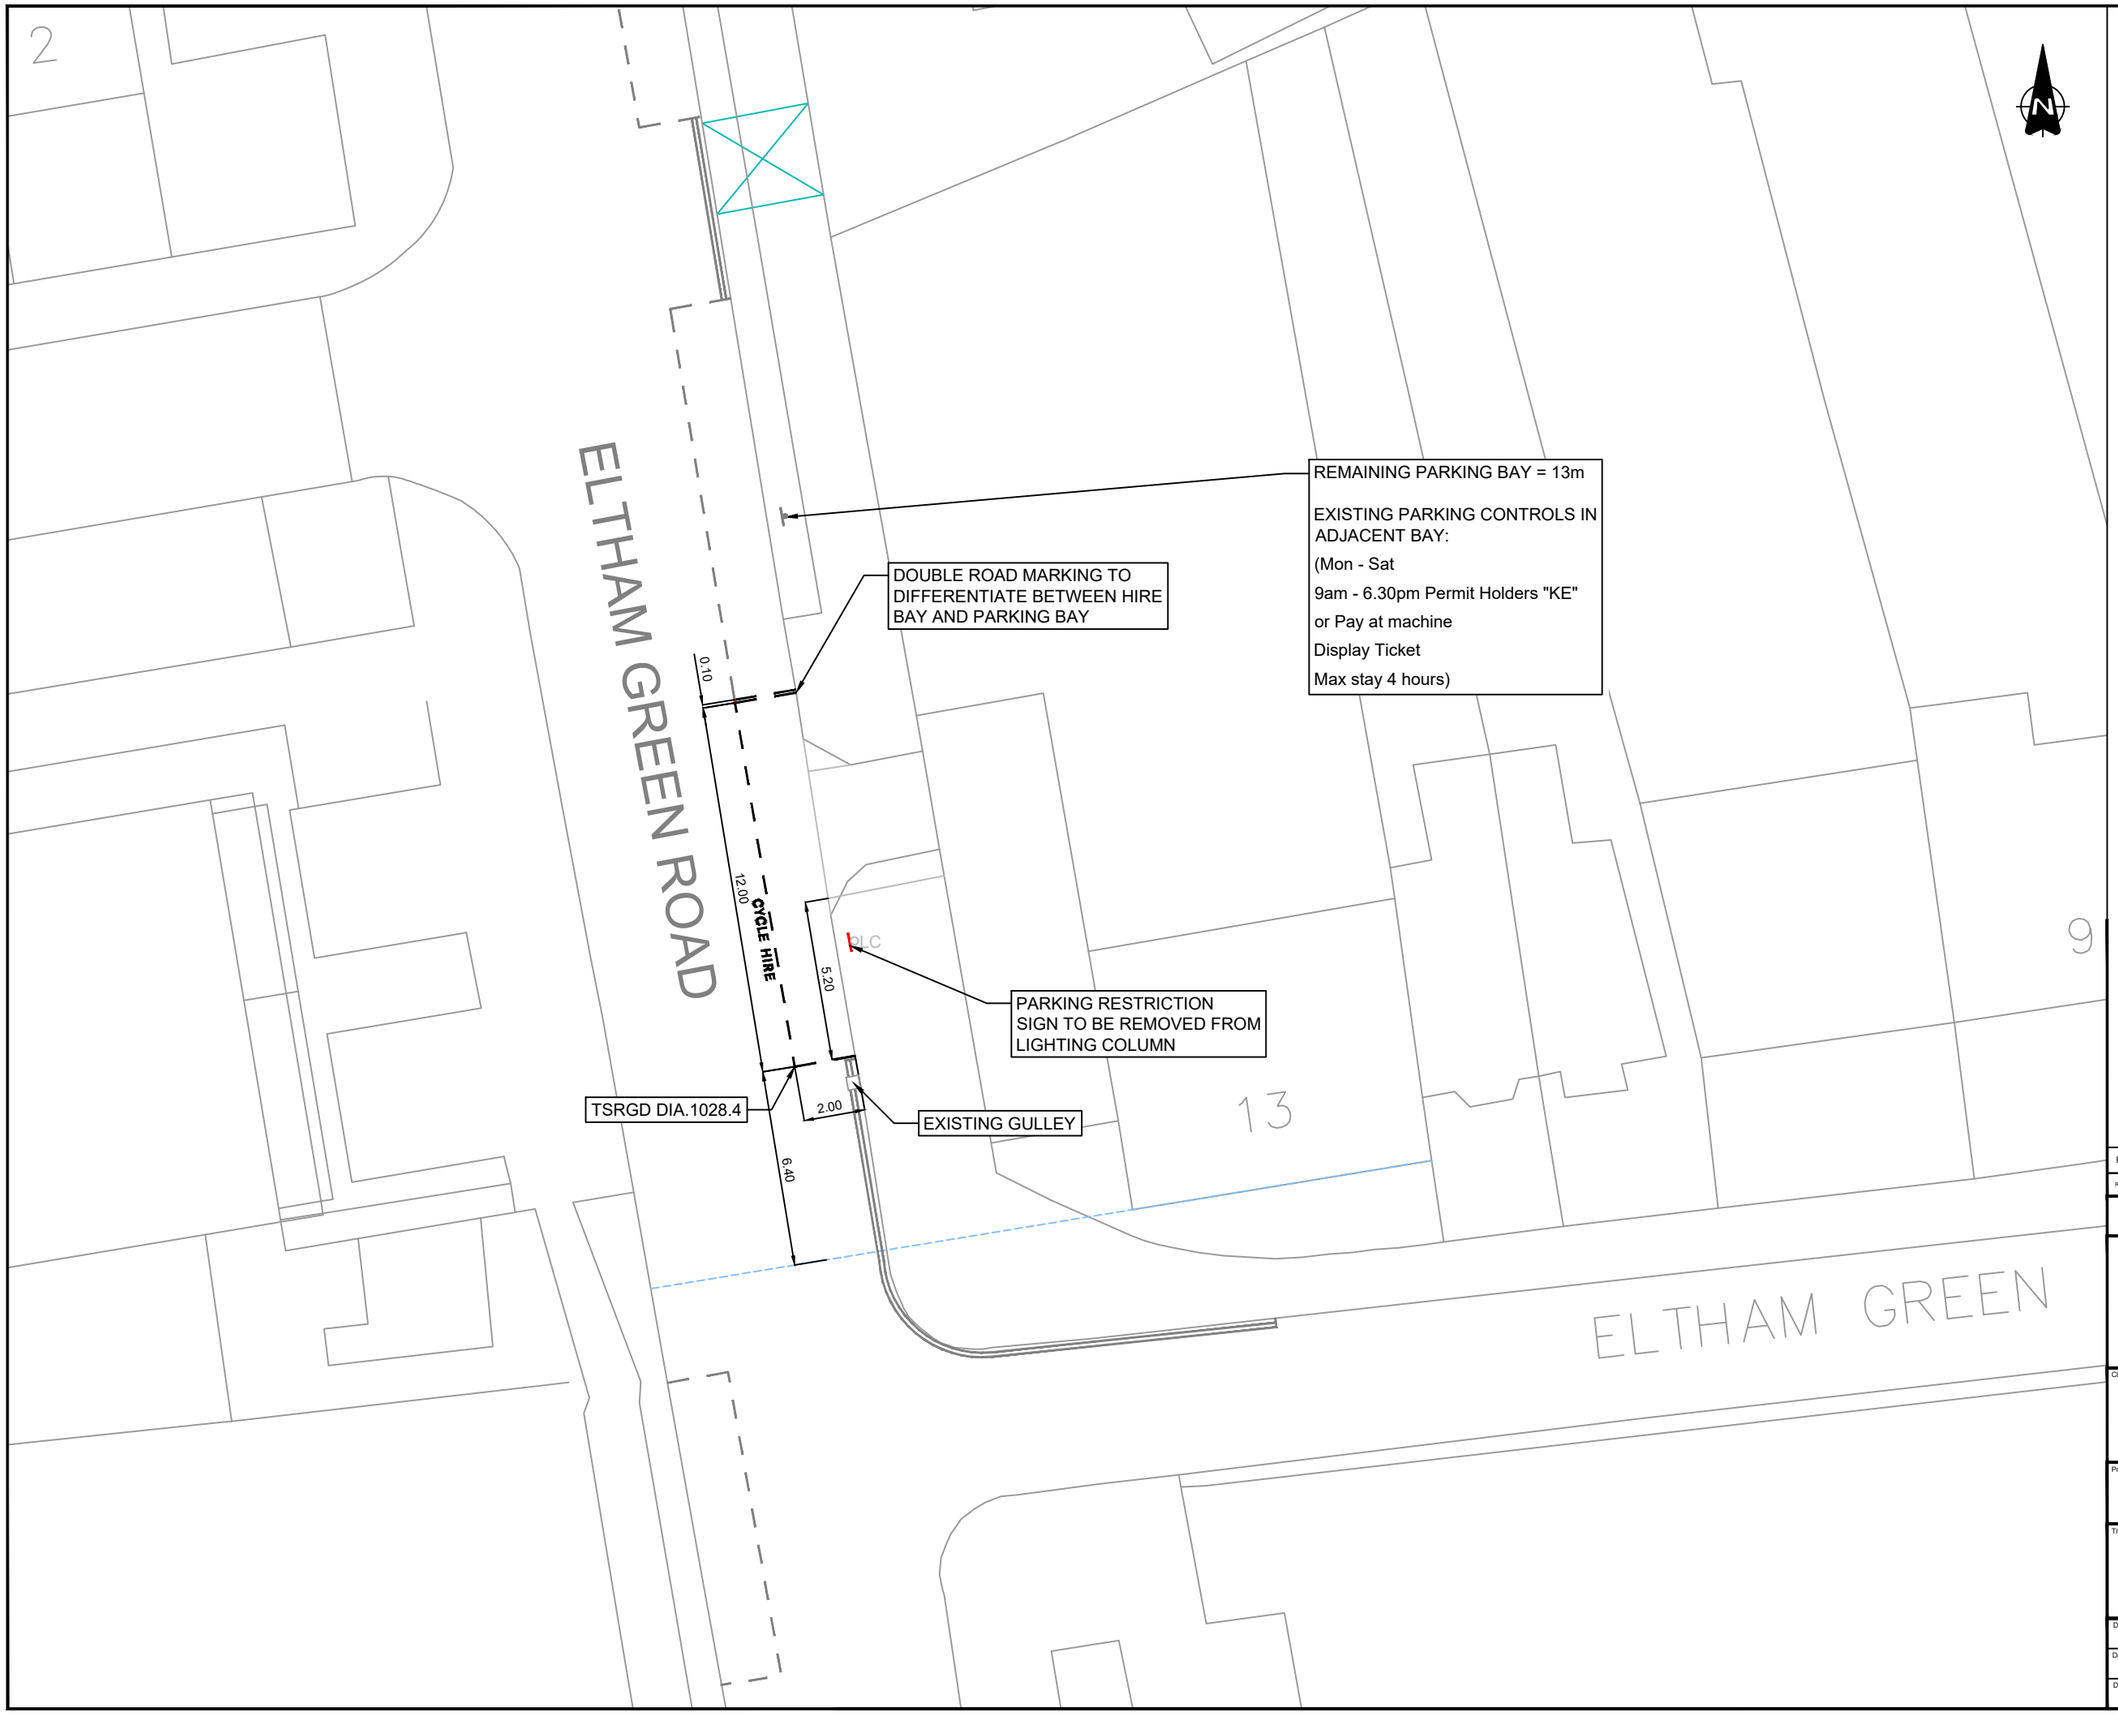

NOTES

1. Do not scale from this drawing.
2. All dimensions are in metres unless otherwise stated.
3. This drawing is based upon Ordnance Survey Mastermap data.© Crown copyright and database rights 2024 Ordnance Survey AC0000819905. Use of this data is subject to terms and conditions.
4. Signs and markings shall be provided in accordance with The Traffic Signs Regulations and General Directions 2016.

KEY

- Existing Road Markings to Remain
- Existing Road Markings to be Removed
- Proposed Parking Bay (Diag. 1028.4. 600mm Mark, 600mm Gap, 50mm. Text: 350mm).
- Existing Sign Post to Remain
- Existing Sign Post to be Removed
- Proposed New Sign Post to be Installed
- Driveway crossovers
- Building projection line
- Existing tree

Rev.	Date	Revision details	Drawn	Checked	Approved
P1	27/08/26	AMENDMENTS FOLLOWING COMMENTS FROM RBG	JJ	DH	DH

© This drawing is the property of SYSTRA Limited and the information can only be reproduced with their prior permission.

SYSTRA
www.systra.com/uk
One Carey Lane,
London,
EC2V 8AE
T 020 3855 0079
E uk_london@systra.com

Client: ROYAL borough of GREENWICH

Project: DOCKLESS E-BIKE PARKING PHASE TWO

Title: LOCATION 145, ELTHAM GREEN ROAD GENERAL ARRANGEMENT

Drawn	Checked	Approved	Original drg. size
HJ	-	-	A3
Date	Scale	Drawing Status	
11.08.25	1:200	FOR APPROVAL	
Drawing Number			Rev.
23B27-EBK-GA-234			P1

Library

ARCHERY ROAD

171

173 to 179

EXISTING RAISED PLANTER.

CYCLE HIRE

TSRGD DIA.1028.4

2.0

CYCLE HIRE

6.0

0.7

6.2

EXISTING CONTROLLED CROSSING LIGHT HEAD.

ELTHAM HIGH STREET

Shelter

190 to 194

196

200

7

2

N

NOTES

1. Do not scale from this drawing.
2. All dimensions are in metres unless otherwise stated.
3. This drawing is based upon Ordnance Survey Mastermap data.© Crown copyright and database rights 2024 Ordnance Survey AC0000819905. Use of this data is subject to terms and conditions.
4. Signs and markings shall be provided in accordance with The Traffic Signs Regulations and General Directions 2016 and as per the Road Marking Schedule.

KEY

- Existing Road Markings to Remain
- Existing Road Markings to be Removed
- Proposed Parking Bay (Diag. 1028.4. 600mm Mark, 600mm Gap, 50mm. Text: 350mm).
- Existing Sign Post to Remain
- Existing Sign Post to be Removed
- Proposed New Sign Post to be Installed
- Driveway crossovers
- Building projection line
- Existing tree

Rev.	Date	Revision details	Drawn	Checked	Approved
-	-	-	-	-	-

© This drawing is the property of SYSTRA Limited and the information can only be reproduced with their prior permission.


SYSTRA
www.systra.com/uk
One Carey Lane,
London,
EC2V 8AE
T 020 3855 0079
E uk_london@systra.com

Client: ROYAL borough of GREENWICH

Project: DOCKLESS E-BIKE PARKING PHASE TWO

Title: LOCATION 101, ELTHAM HIGH STREET GENERAL ARRANGEMENT

Drawn	Checked	Approved	Original drg. size
HJ	BG	DM	A3
Date	Scale	Drawing Status	
17.04.25	1:200	FOR APPROVAL	
Drawing Number			Rev.
23B27-EBK-GA-190			P0

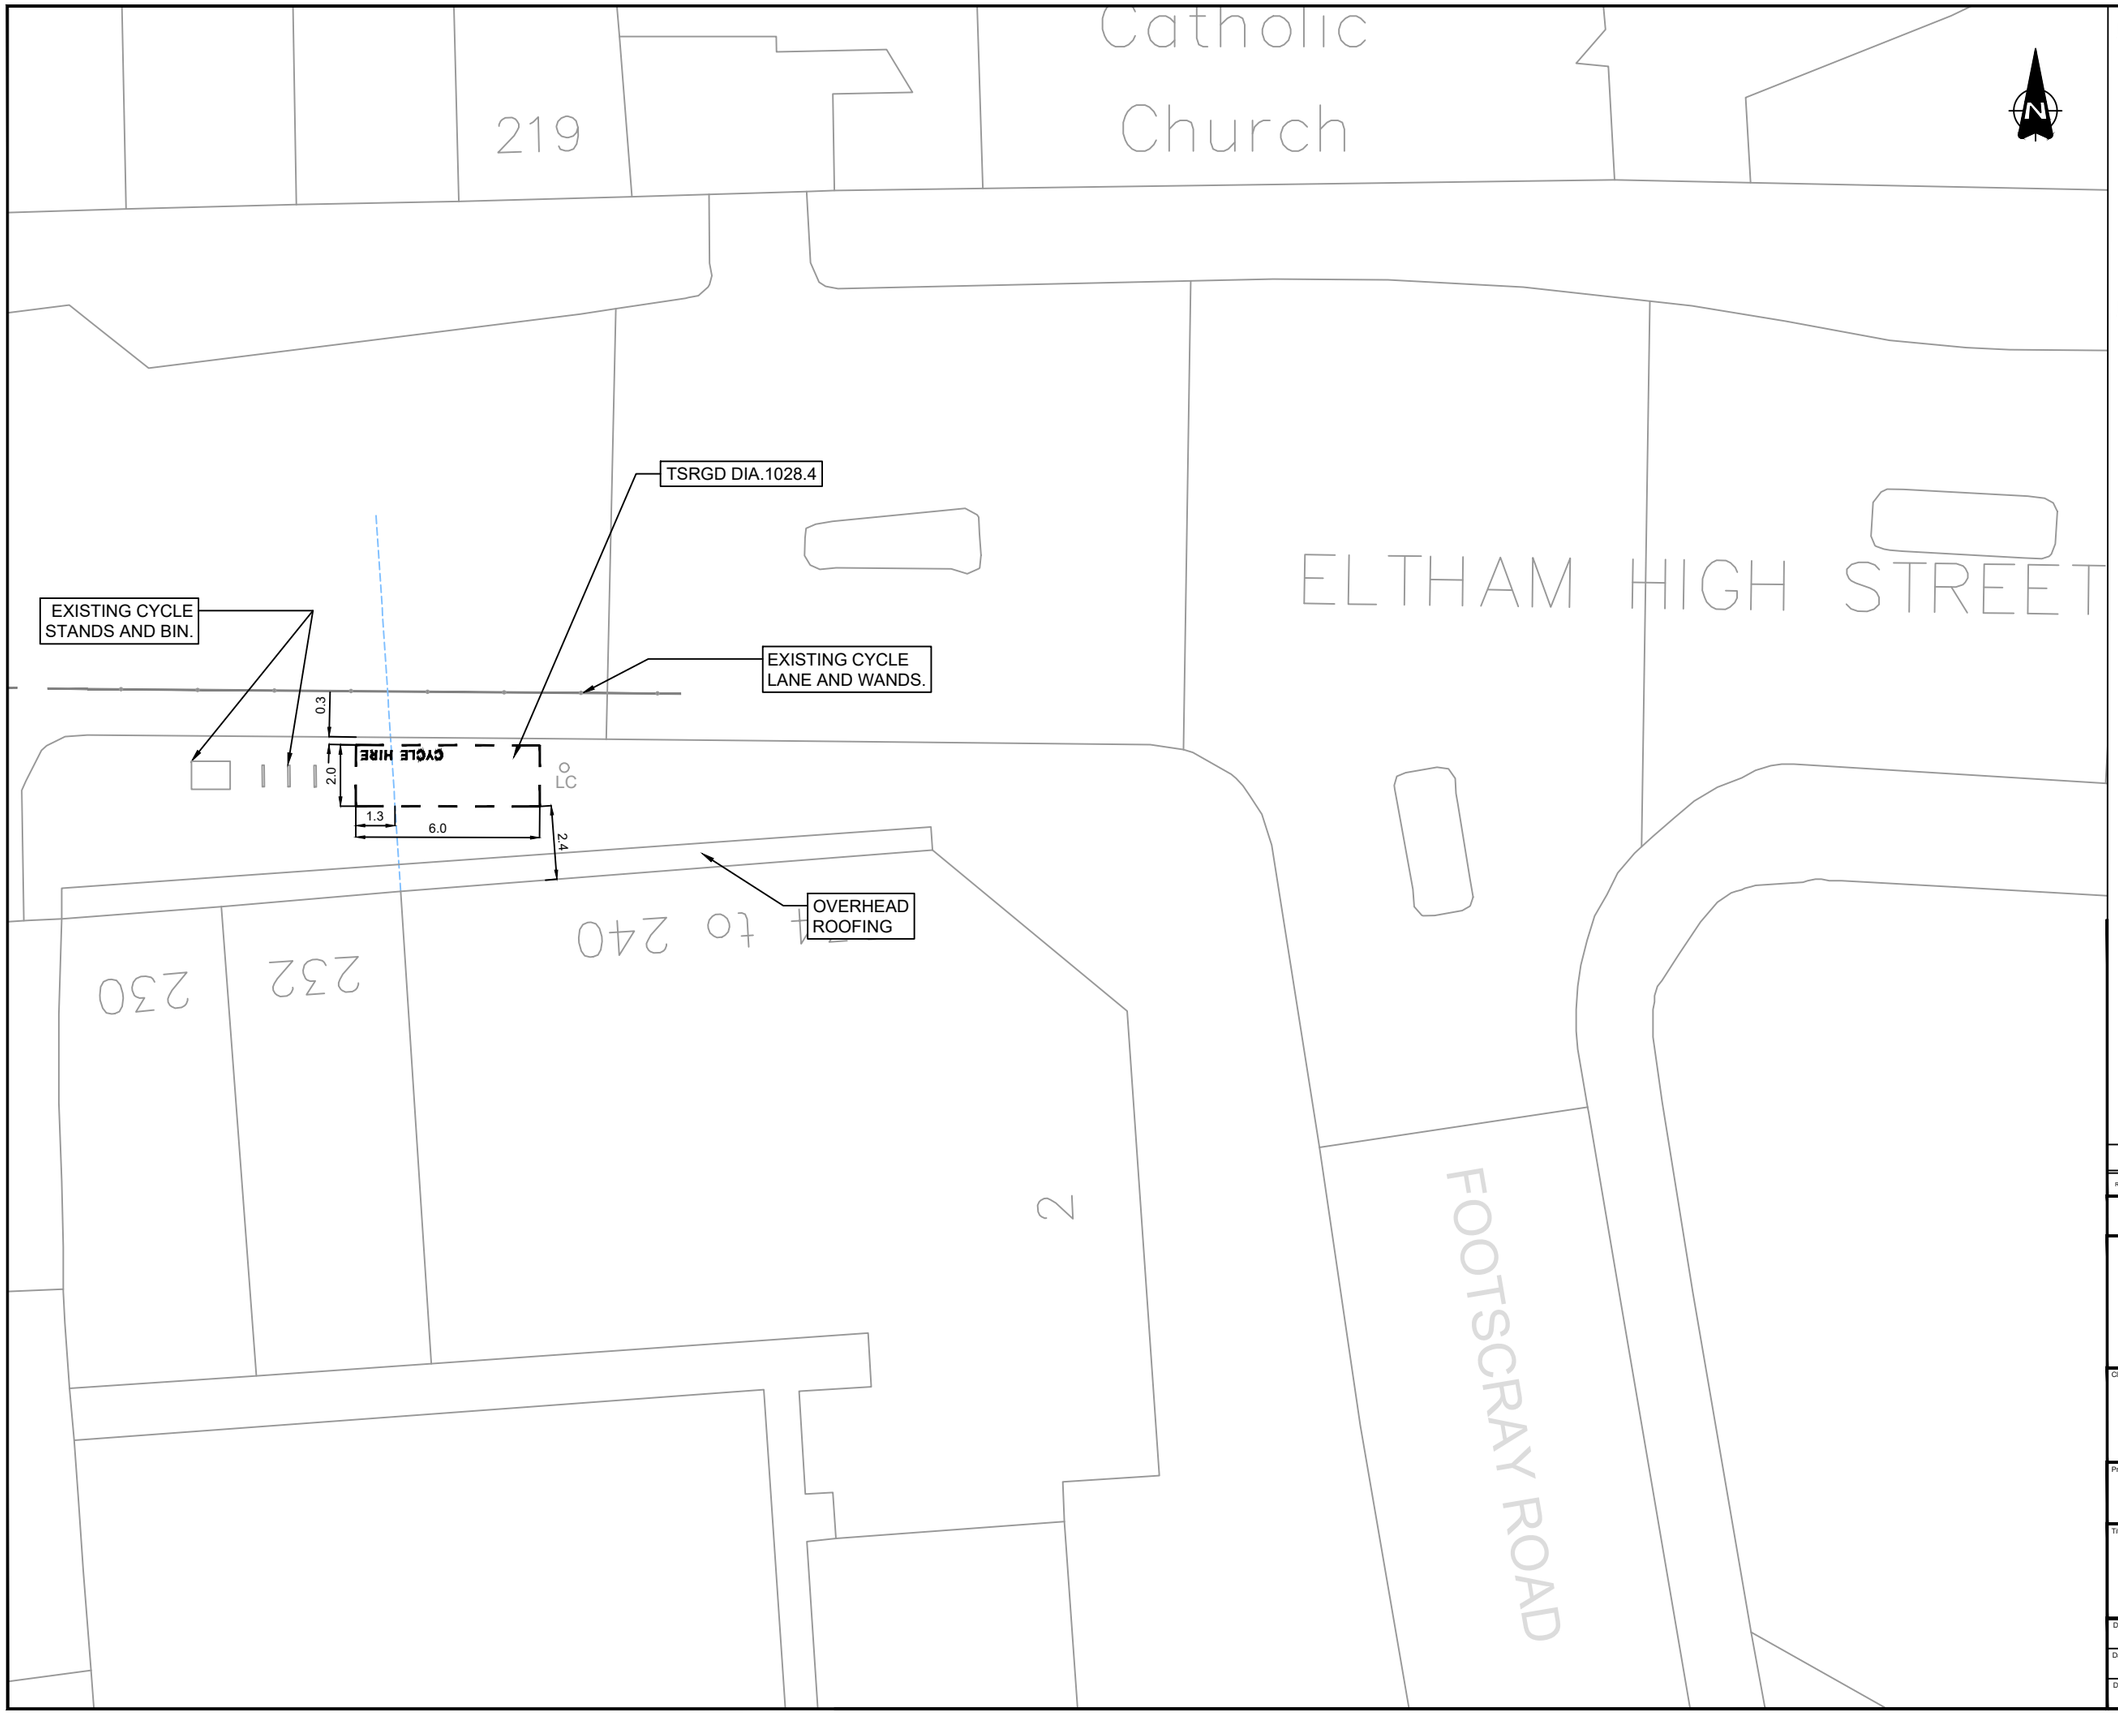

NOTES

1. Do not scale from this drawing.
2. All dimensions are in metres unless otherwise stated.
3. This drawing is based upon Ordnance Survey Mastermap data.© Crown copyright and database rights 2024 Ordnance Survey AC0000819905. Use of this data is subject to terms and conditions.
4. Signs and markings shall be provided in accordance with The Traffic Signs Regulations and General Directions 2016 and as per the Road Marking Schedule.

KEY

- Existing Road Markings to Remain
- Existing Road Markings to be Removed
- Proposed Parking Bay (Diag. 1028.4. 600mm Mark, 600mm Gap, 50mm. Text: 350mm).
- Existing Sign Post to Remain
- Existing Sign Post to be Removed
- Proposed New Sign Post to be Installed
- Driveway crossovers
- Building projection line
- Existing tree

Rev.	Date	Revision details	Drawn	Checked	Approved
-	-	-	-	-	-

© This drawing is the property of SYSTRA Limited and the information can only be reproduced with their prior permission.


SYSTRA
www.systra.com/uk
One Carey Lane,
London,
EC2V 8AE
T 020 3855 0079
E uk_london@systra.com

Client: ROYAL borough of GREENWICH

Project: DOCKLESS E-BIKE PARKING PHASE TWO

Title: LOCATION 103, ELTHAM HIGH STREET GENERAL ARRANGEMENT

Drawn	Checked	Approved	Original drg. size
HJ	BG	DM	A3
Date	Scale	Drawing Status	
17.04.25	1:200	FOR APPROVAL	
Drawing Number			Rev.
23B27-EBK-GA-192			P0

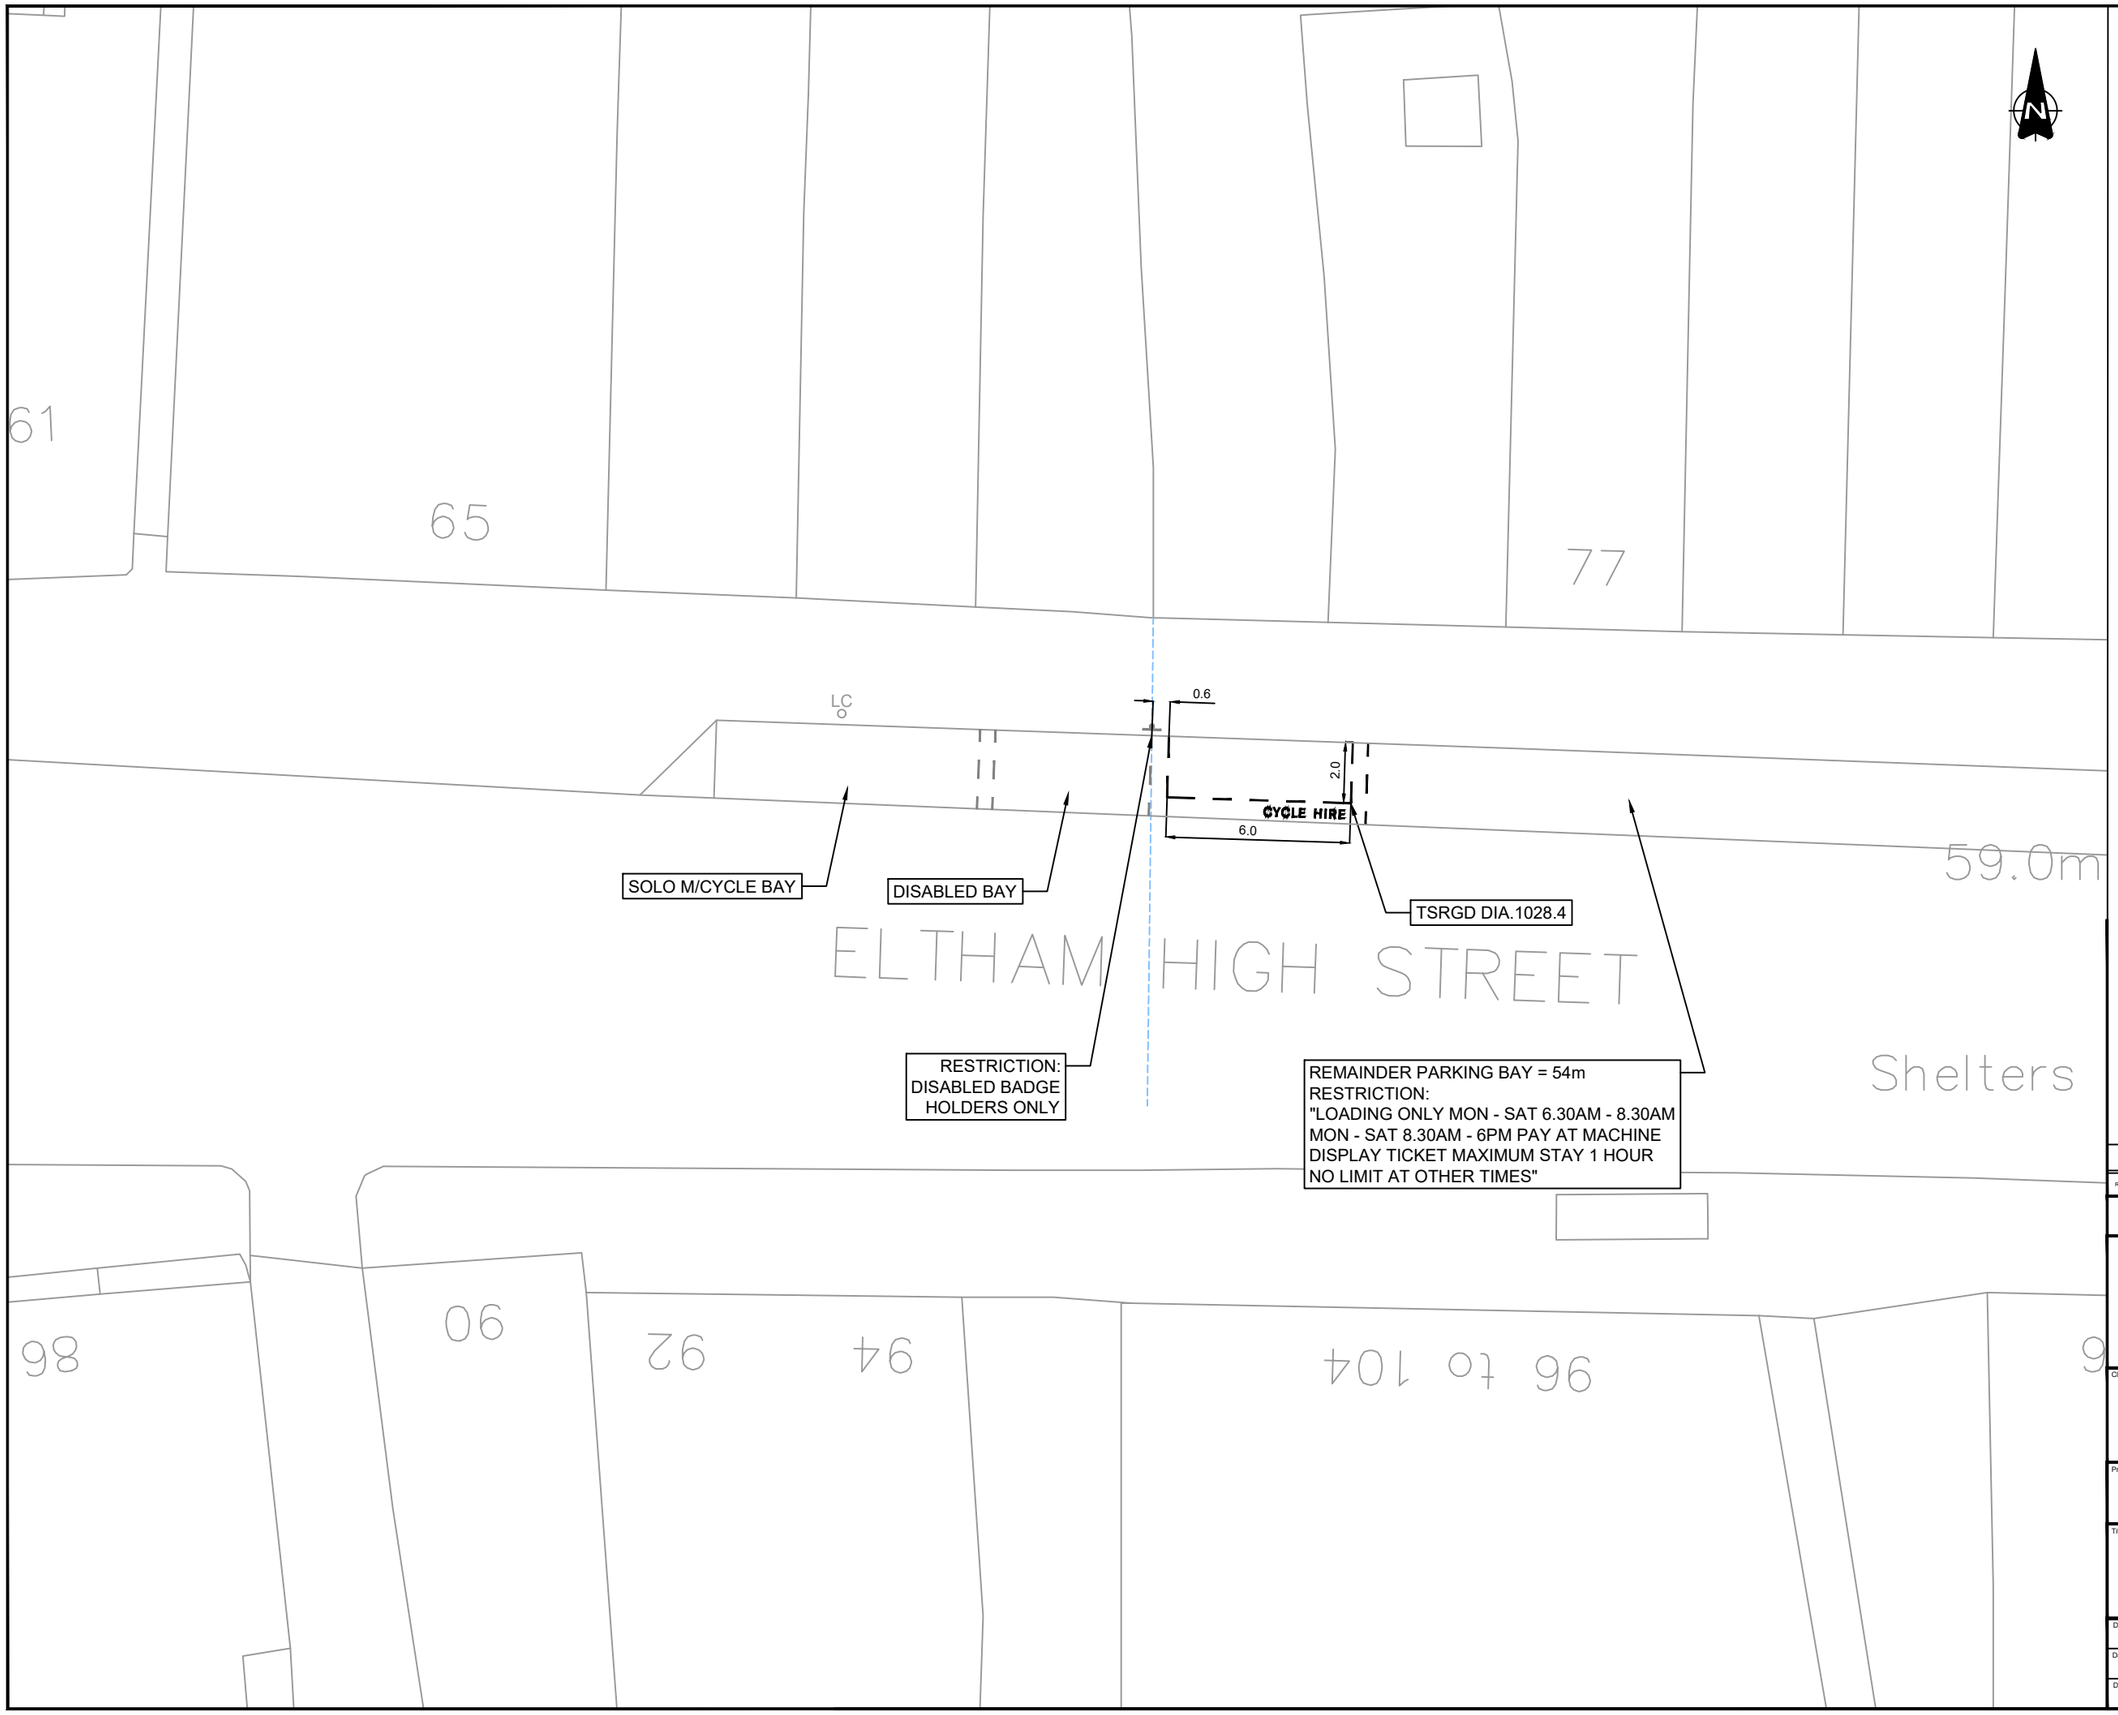

NOTES

1. Do not scale from this drawing.
2. All dimensions are in metres unless otherwise stated.
3. This drawing is based upon Ordnance Survey Mastermap data.© Crown copyright and database rights 2024 Ordnance Survey AC0000819905. Use of this data is subject to terms and conditions.
4. Signs and markings shall be provided in accordance with The Traffic Signs Regulations and General Directions 2016 and as per the Road Marking Schedule.

KEY

- Existing Road Markings to Remain
- Existing Road Markings to be Removed
- Proposed Parking Bay (Diag. 1028.4. 600mm Mark, 600mm Gap, 50mm. Text: 350mm).
- Existing Sign Post to Remain
- Existing Sign Post to be Removed
- Proposed New Sign Post to be Installed
- Driveway crossovers
- Building projection line
- Existing tree

Rev.	Date	Revision details	Drawn	Checked	Approved
-	-	-	-	-	-

© This drawing is the property of SYSTRA Limited and the information can only be reproduced with their prior permission.


SYSTRA
www.systra.com/uk
One Carey Lane,
London,
EC2V 8AE
T 020 3855 0079
E uk_london@systra.com

Client: ROYAL borough of GREENWICH

Project: DOCKLESS E-BIKE PARKING PHASE TWO

Title: LOCATION 097, ELTHAM HIGH STREET GENERAL ARRANGEMENT

Drawn	Checked	Approved	Original drg. size
HJ	BG	DM	A3
Date	Scale	Drawing Status	
17.04.25	1:200	FOR APPROVAL	
Drawing Number			Rev.
23B27-EBK-GA-186			P0

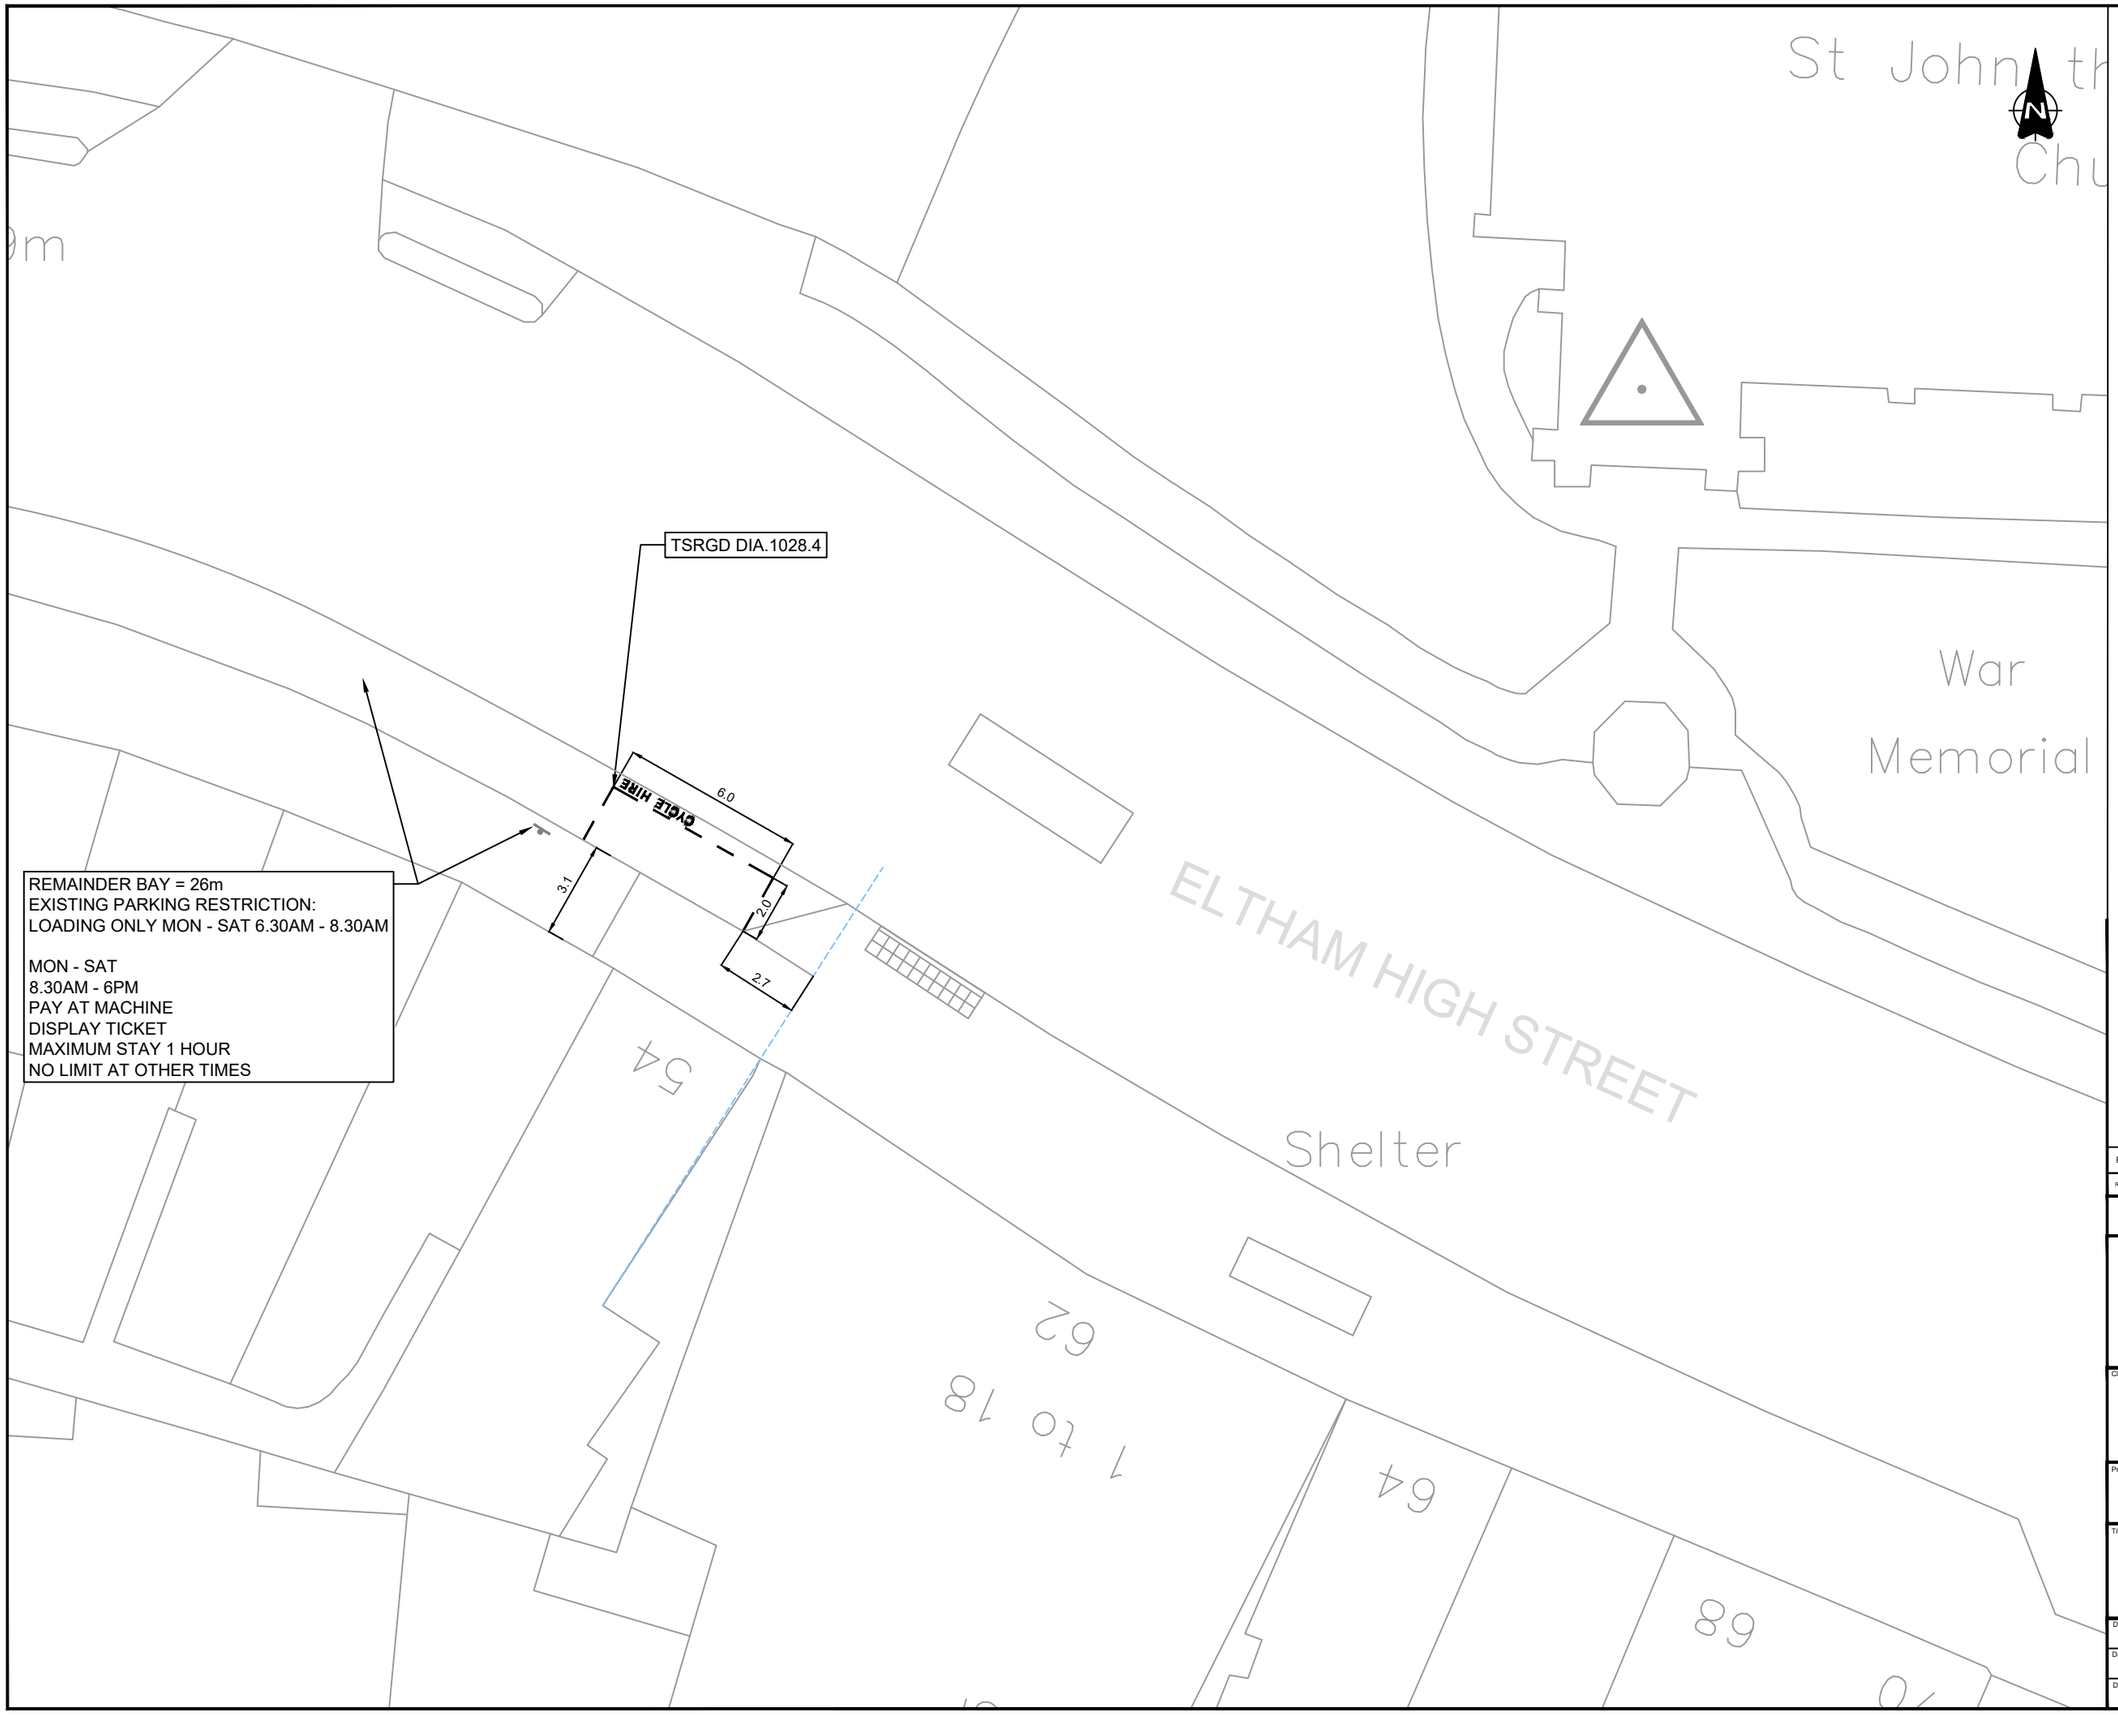

NOTES

1. Do not scale from this drawing.
2. All dimensions are in metres unless otherwise stated.
3. This drawing is based upon Ordnance Survey Mastermap data.© Crown copyright and database rights 2024 Ordnance Survey AC0000819905. Use of this data is subject to terms and conditions.
4. Signs and markings shall be provided in accordance with The Traffic Signs Regulations and General Directions 2016.

KEY

- Existing Road Markings to Remain
- Existing Road Markings to be Removed
- Proposed Parking Bay (Diag. 1028.4. 600mm Mark, 600mm Gap, 50mm. Text: 350mm).
- Existing Sign Post to Remain
- Existing Sign Post to be Removed
- Proposed New Sign Post to be Installed
- Driveway crossovers
- Building projection line
- Existing tree
- Existing tactile crossing

Rev.	Date	Revision details	Drawn	Checked	Approved
P1	27/08/26	AMENDMENTS FOLLOWING COMMENTS FROM RBG	JJ	DH	DH

© This drawing is the property of SYSTRA Limited and the information can only be reproduced with their prior permission.


SYSTRA
www.systra.com/uk
One Carey Lane,
London,
EC2V 8AE
T 020 3855 0079
E uk_london@systra.com

Client: ROYAL borough of GREENWICH

Project: DOCKLESS E-BIKE PARKING PHASE TWO

Title: LOCATION 096, ELTHAM HIGH STREET GENERAL ARRANGEMENT

Drawn	Checked	Approved	Original drg. size
HJ	BG	DM	A3
Date	Scale	Drawing Status	
17.04.25	1:200	FOR APPROVAL	
Drawing Number			Rev.
23B27-EBK-GA-185			P1

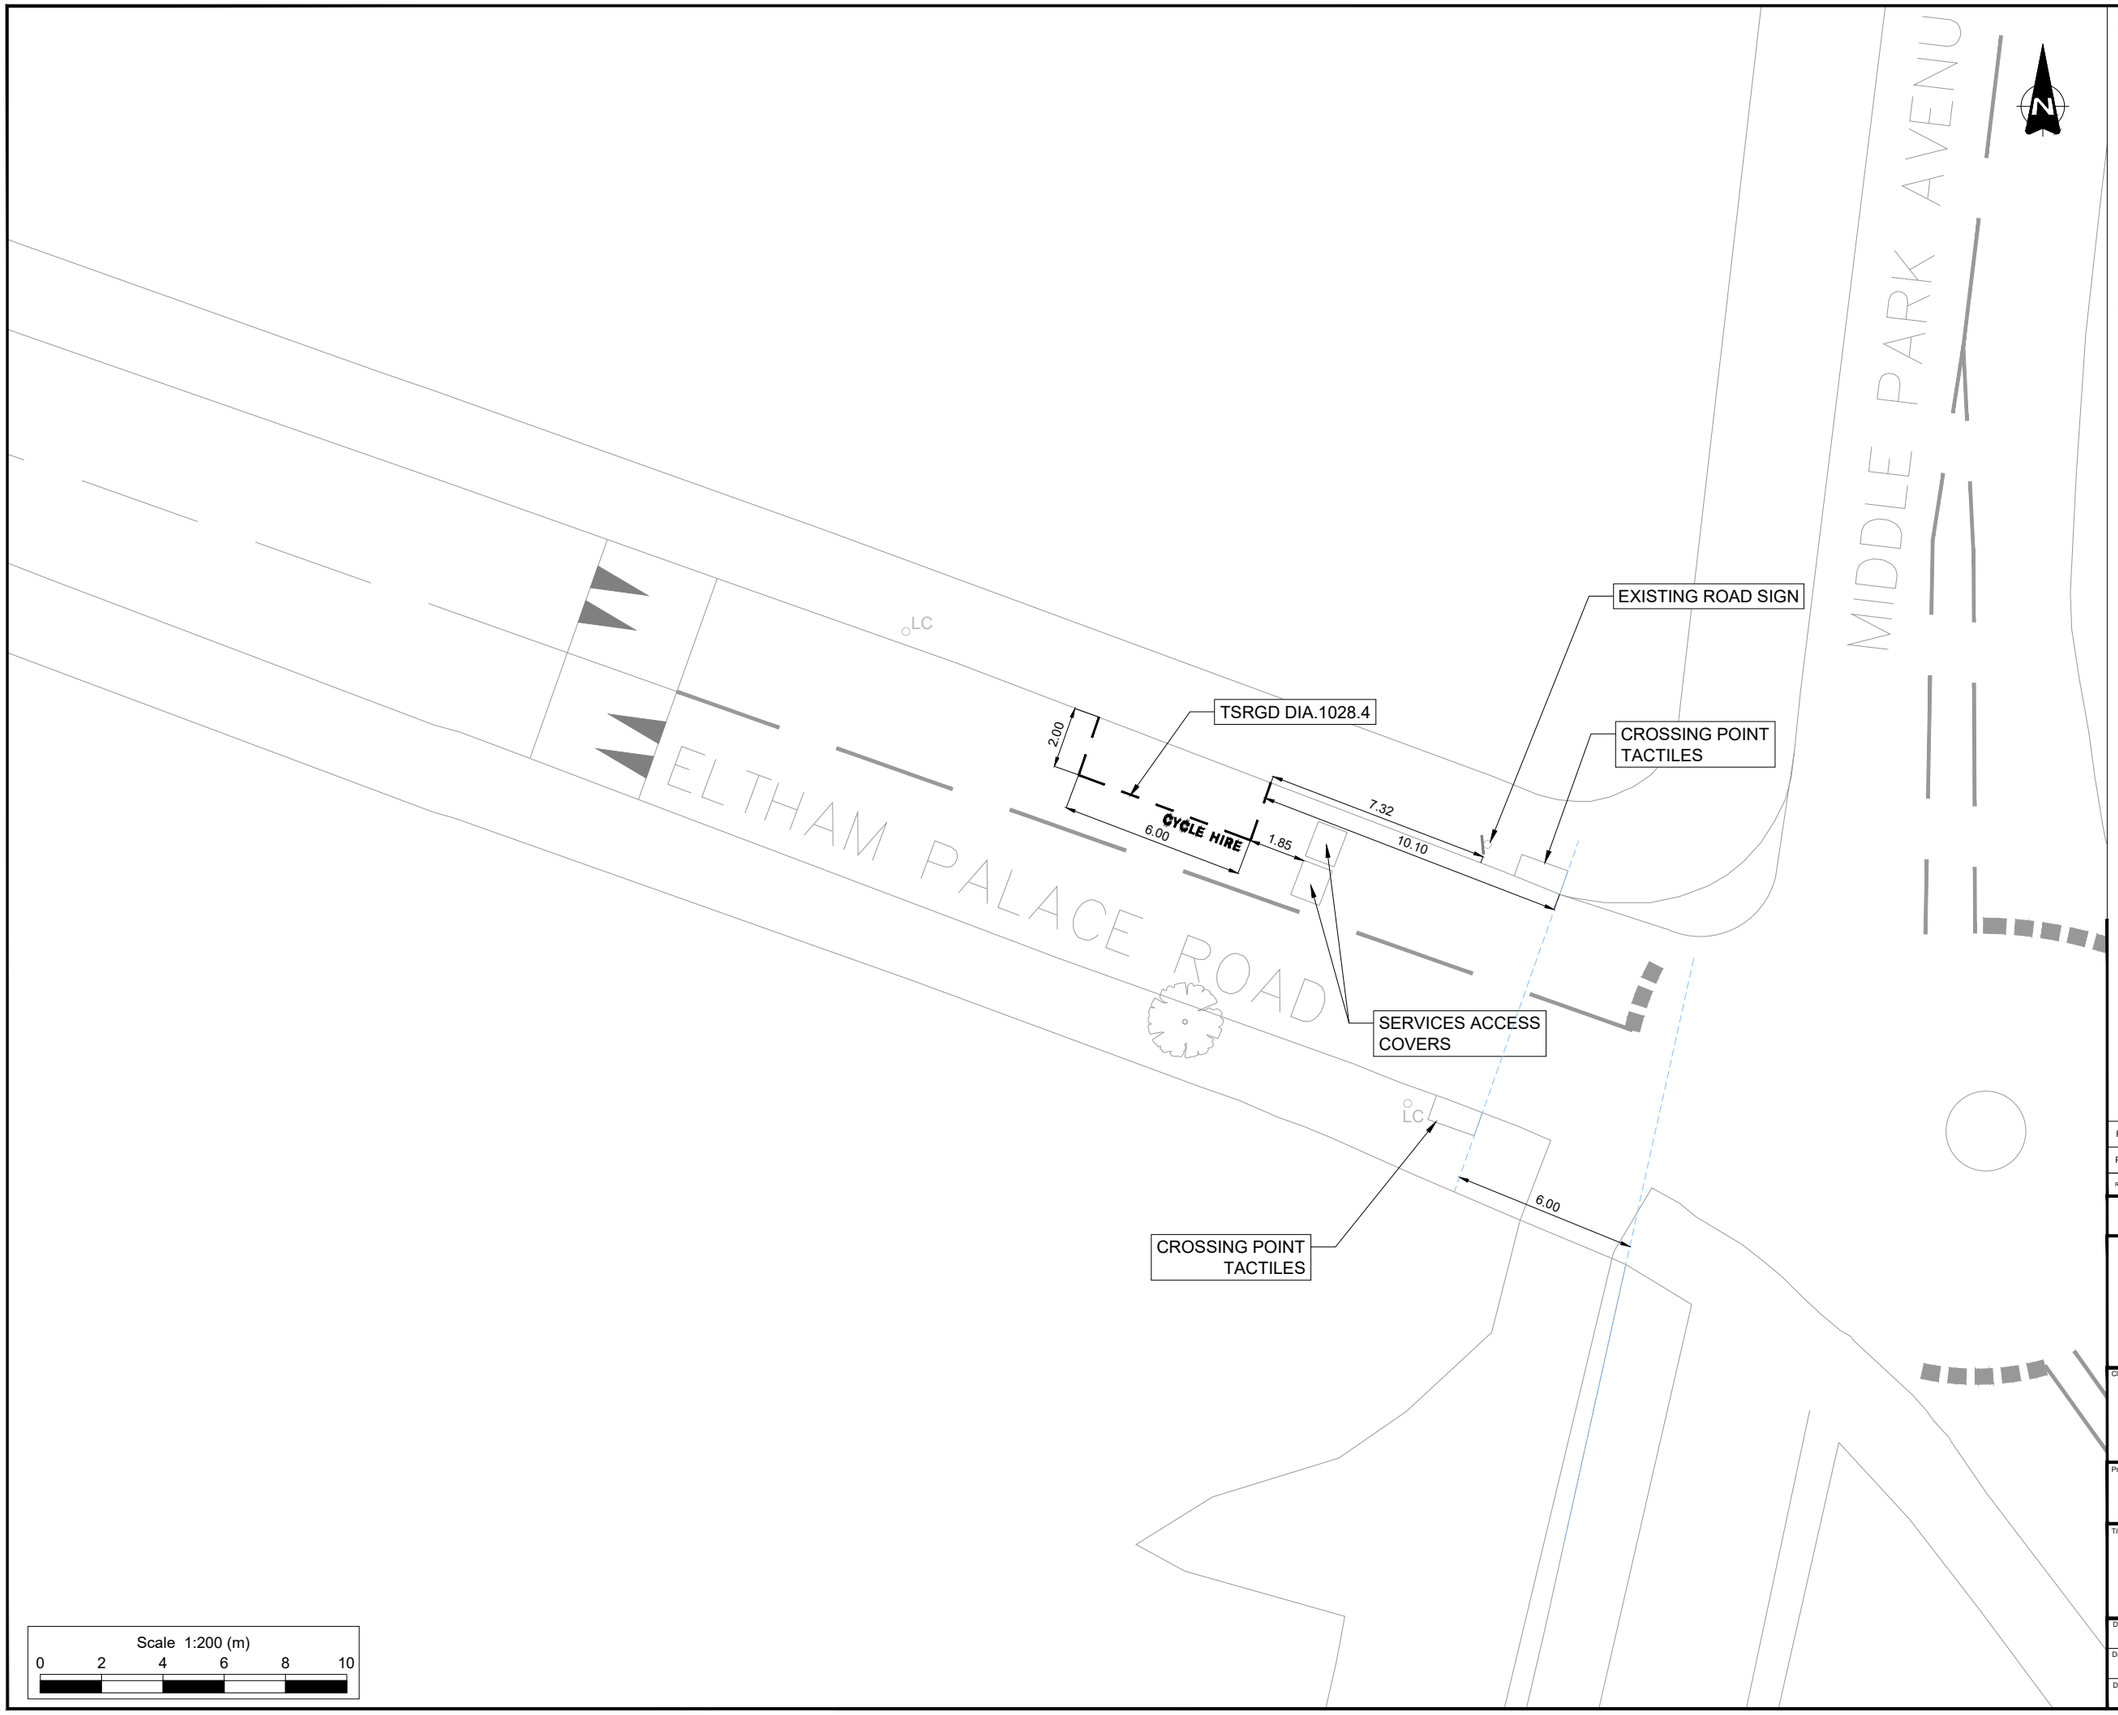

Scale 1:200 (m)

0 2 4 6 8 10

NOTES

1. Do not scale from this drawing.
2. All dimensions are in metres unless otherwise stated.
3. This drawing is based upon Ordnance Survey Mastermap data.© Crown copyright and database rights 2024 Ordnance Survey AC0000819905. Use of this data is subject to terms and conditions.
4. Signs and markings shall be provided in accordance with The Traffic Signs Regulations and General Directions 2016.

KEY

- Existing Road Markings to Remain
- Existing Road Markings to be Removed
- Proposed Parking Bay (Diag. 1028.4. 600mm Mark, 600mm Gap, 50mm. Text: 350mm).
- Existing Sign Post to Remain
- Existing Sign Post to be Removed
- Proposed New Sign Post to be Installed
- Driveway crossovers
- Building projection line
- Existing tree

Rev.	Date	Revision details	Drawn	Checked	Approved
P1	04/02/26	Amendments following RBG comments	MIE	DH	NL
P0	11/08/25	Initial Issue	HJ	BG	DM

© This drawing is the property of SYSTRA Limited and the information can only be reproduced with their prior permission.

SYSTRA
www.systra.com/uk
One Carey Lane,
London,
EC2V 8AE
T 020 3855 0079
E uk_london@systra.com

Client: ROYAL borough of GREENWICH

Project: DOCKLESS E-BIKE PARKING PHASE TWO

Title: LOCATION 149, ELTHAM PALACE ROAD

GENERAL ARRANGEMENT

Drawn	Checked	Approved	Original drg. size
HJ	-	-	A3
Date	Scale	Drawing Status	
11.08.25	1:200	FOR APPROVAL	
Drawing Number			Rev.
23B27-EBK-GA-238			P1