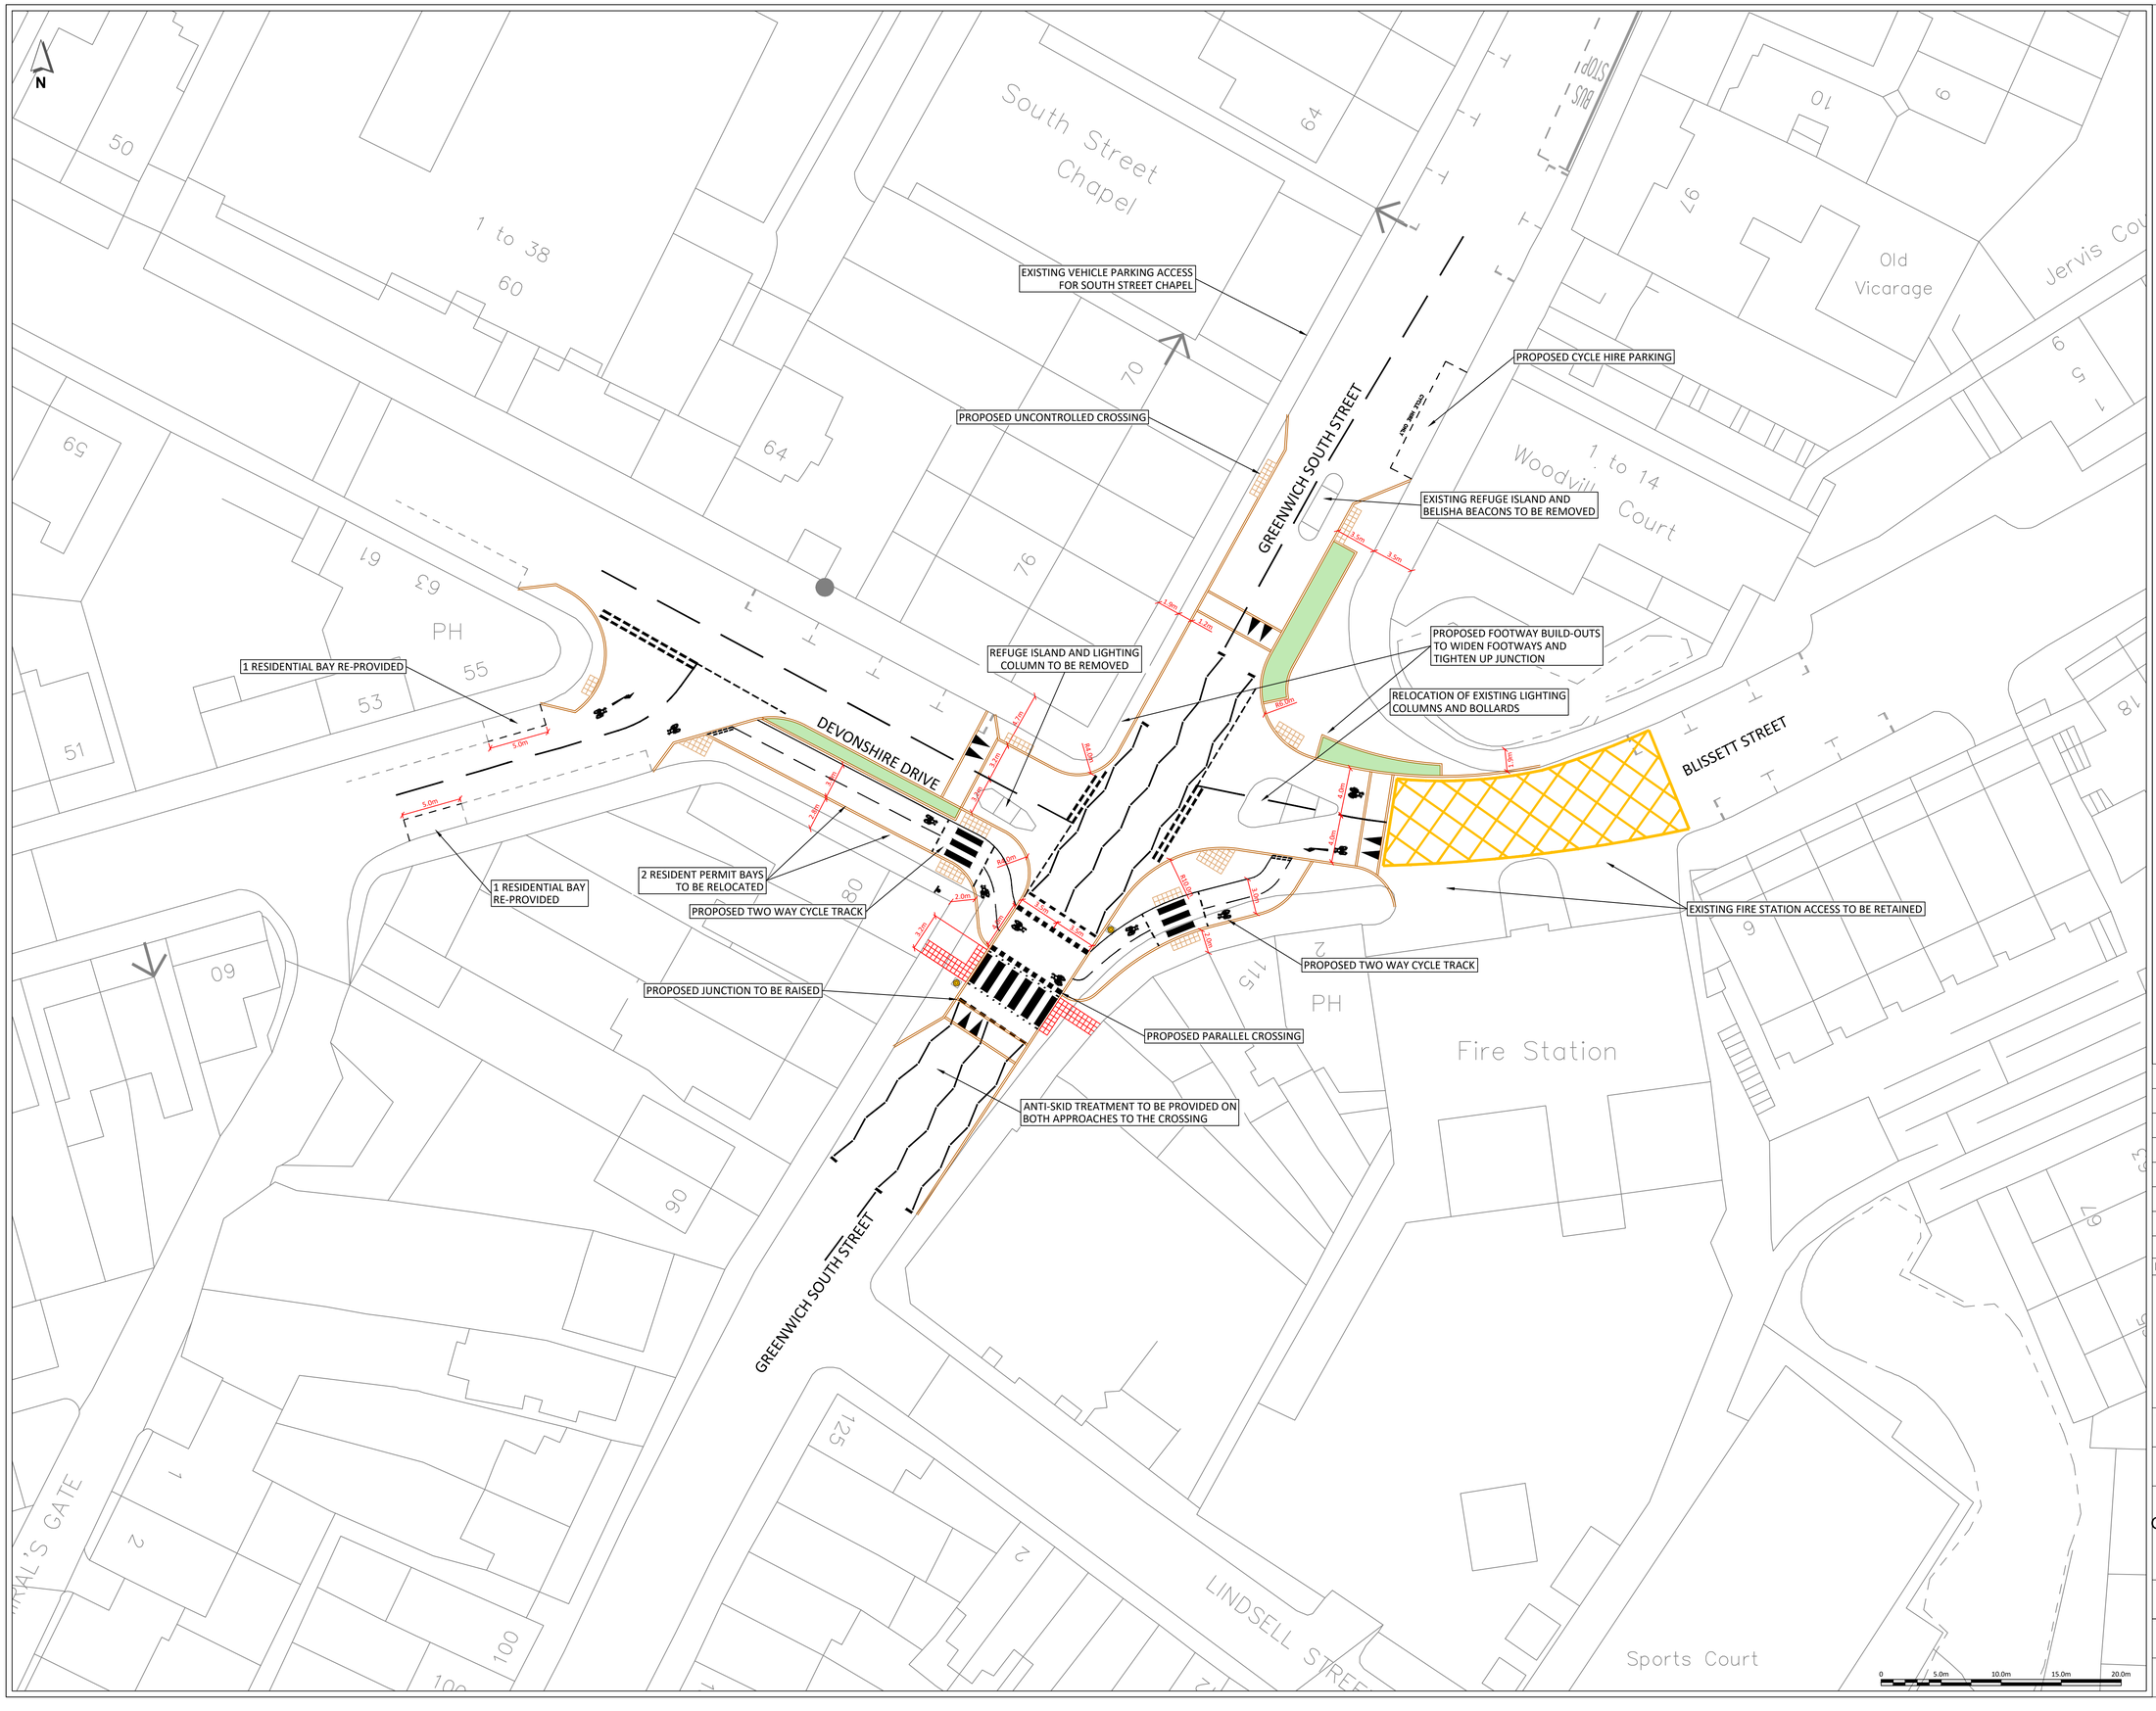


NOTES:

1. THIS DRAWING IS BASED ON:
   OS BASEMAP AND ROYAL BOROUGH OF GREENWICH BOUNDARY:
   'Cycleway Mapping - STR' PROVIDED BY ROYAL BOROUGH OF GREENWICH, DATED MARCH 2024.
2. ALL DIMENSIONS SHOWN IN METRES UNLESS OTHERWISE SPECIFIED.
3. DO NOT SCALE FROM THIS DRAWING.

KEY:

- EXISTING OS
- EXISTING ROAD MARKING
- PROPOSED KERBS
- PROPOSED WHITE ROAD MARKING
- PROPOSED YELLOW ROAD MARKING
- PROPOSED RED TACTILE PAVING
- PROPOSED BUFF TACTILE PAVING
- PROPOSED CORDUROY TACTILE PAVING
- PROPOSED BELISHA BEACON
- PROPOSED SIGN POST AND SIGN

REV	DATE	DESCRIPTION	DES	CHK	APP
P3	24DEC25	UPDATED LAYOUT	IVT	CJM	
P2	10OCT25	UPDATED LAYOUT	IVT	CJM	
P1	05AUG25	UPDATED LAYOUT	IVT	CJM	
P0	08MAY25	ORIGINAL ISSUE	IVT	CJM	

steer
www.steergroup.com

Client: ROYAL BOROUGH OF GREENWICH

Project Title: CYCLEWAY 64 STAGE 3 DESIGN

Drawing Title: BLISSETT STREET AND GREENWICH SOUTH STREET JUNCTION GENERAL ARRANGEMENT OPTION 2

Status: WORK IN PROGRESS

Size:	Scale:	Suitability	Rev.
A1	1:250	S0	P3

Drawing No. 24886301-STR-HGN-100-DR-D-00302

CAD REFERENCE: \\ukgwor1d.net\Data\London\Projects\248863\01\CAD\Drawings\248863-STR-HGN-100-DR-D-003 - 00302

DATE: 24/12/2025