


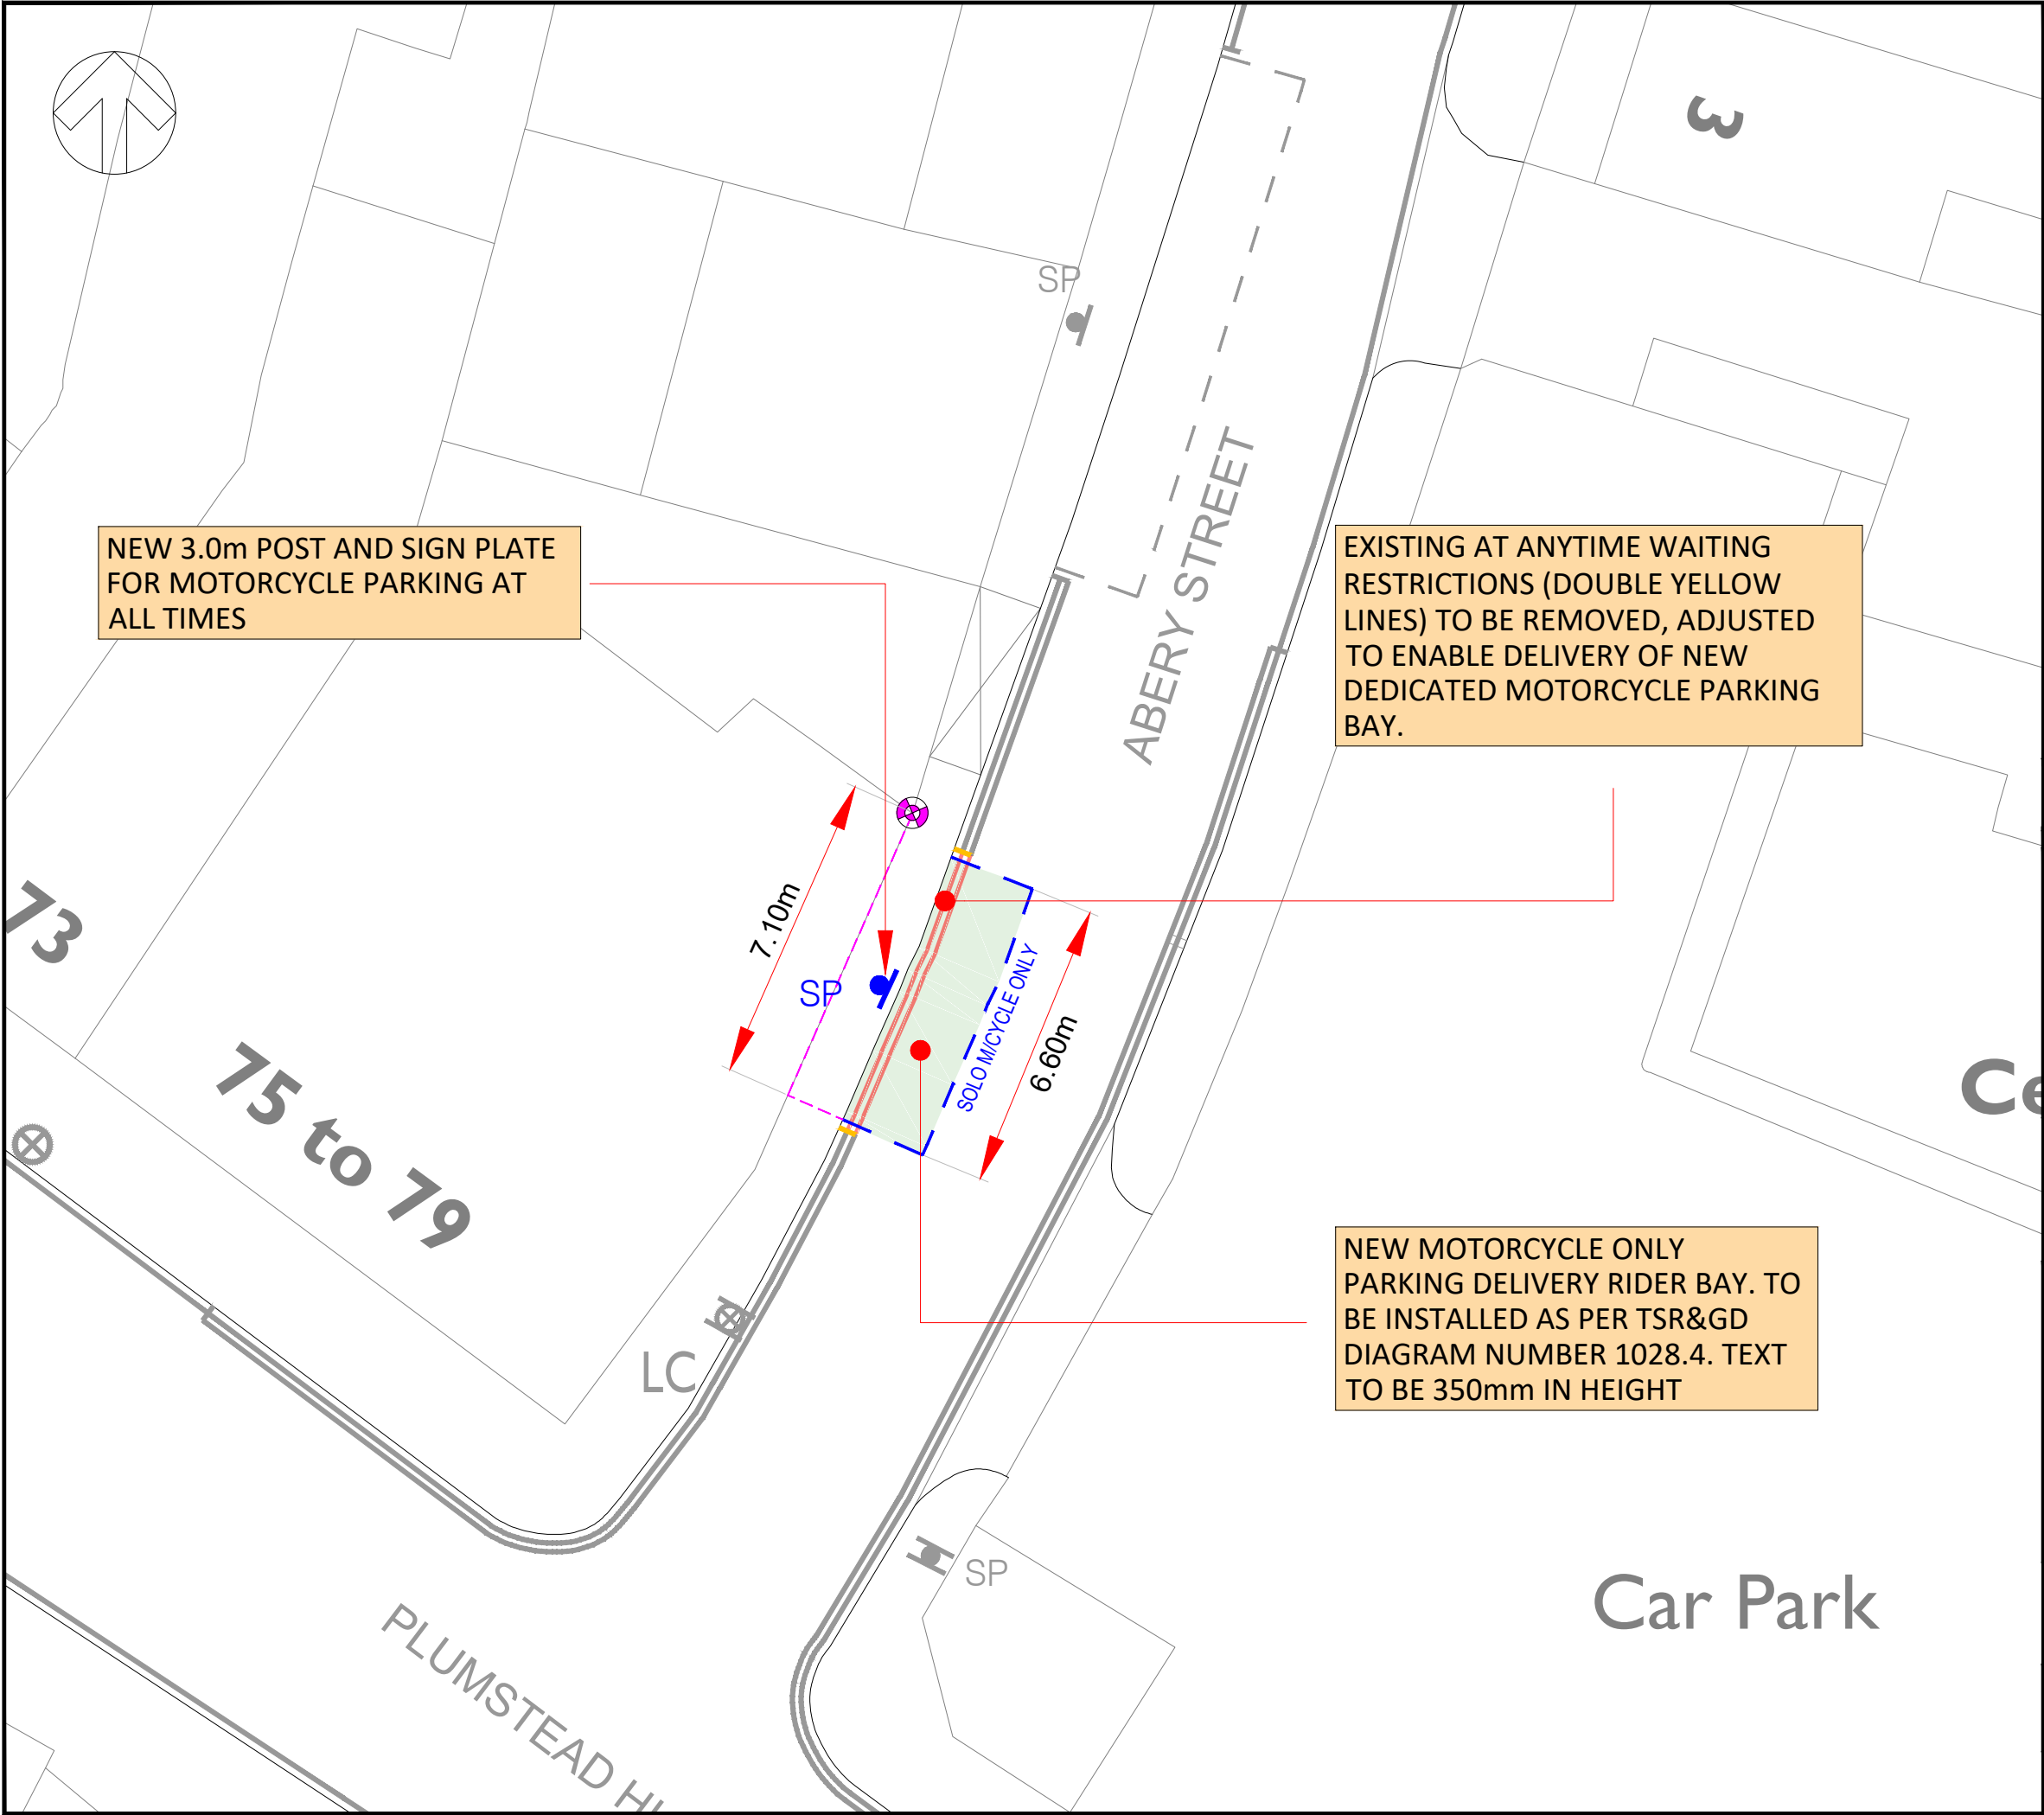

KEY / LEGEND

EXISTING - PARKING BAYS	---
EXISTING - WAITING RESTRICTIONS	==
EXISTING - LOADING RESTRICTIONS	
NEW - WAITING RESTRICTIONS TO BE APPLIED AS PER TSR&GD 2016 DIAG 1018.1	==
NEW - LOADING RESTRICTIONS TO BE APPLIED AS PER TSR&GD 2016 DIAG 1020.1	
NEW - SOLO MOTOR CYCLE PARKING BAY ROAD MARKING TO BE APPLIED AS PER TSR&GD 2016 DIAG 1028.4	- - -
NEW 3.0m POST AND MOTORCYCLE ONLY PARKING BAY SIGN PLATE AS PER TSR&GD	SP
ROAD MARKING REMOVAL	---
SETTING OUT POINT	⊕

P01	05/05/2026	RJB	FIRST ISSUE	FF	OM
REV	DATE	BY	DESCRIPTION	CHK	APP

DRAWING STATUS: A - FIT FOR CONSTRUCTION

First Floor, 3 Wellington Place, Leeds, LS1 4AP, UK
T+ 44 (0) 113 395 6200, F+ 44 (0) 113 395 6201
wsp.com

CLIENT: ROYAL BOROUGH OF GREENWICH

ARCHITECT: N/A

PROJECT: MOTORCYCLE PARKING BAYS

TITLE: GENERAL ARRANGEMENT / TMO DRAWING
PROPOSED MOTORCYCLE/DELIVERY RIDER PARKING
ABERY STREET - SHEET 14

SCALE @ A3:	CHECKED:	APPROVED:		
1:150	FF	OM		
PROJECT No:	DESIGNED:	DRAWN:	DATE:	
1302	RBJ	BLB	27/04/2026	
DRAWING No:				REV:
127-1302_RBG_M/C_BAYS				A

© WSP UK Ltd