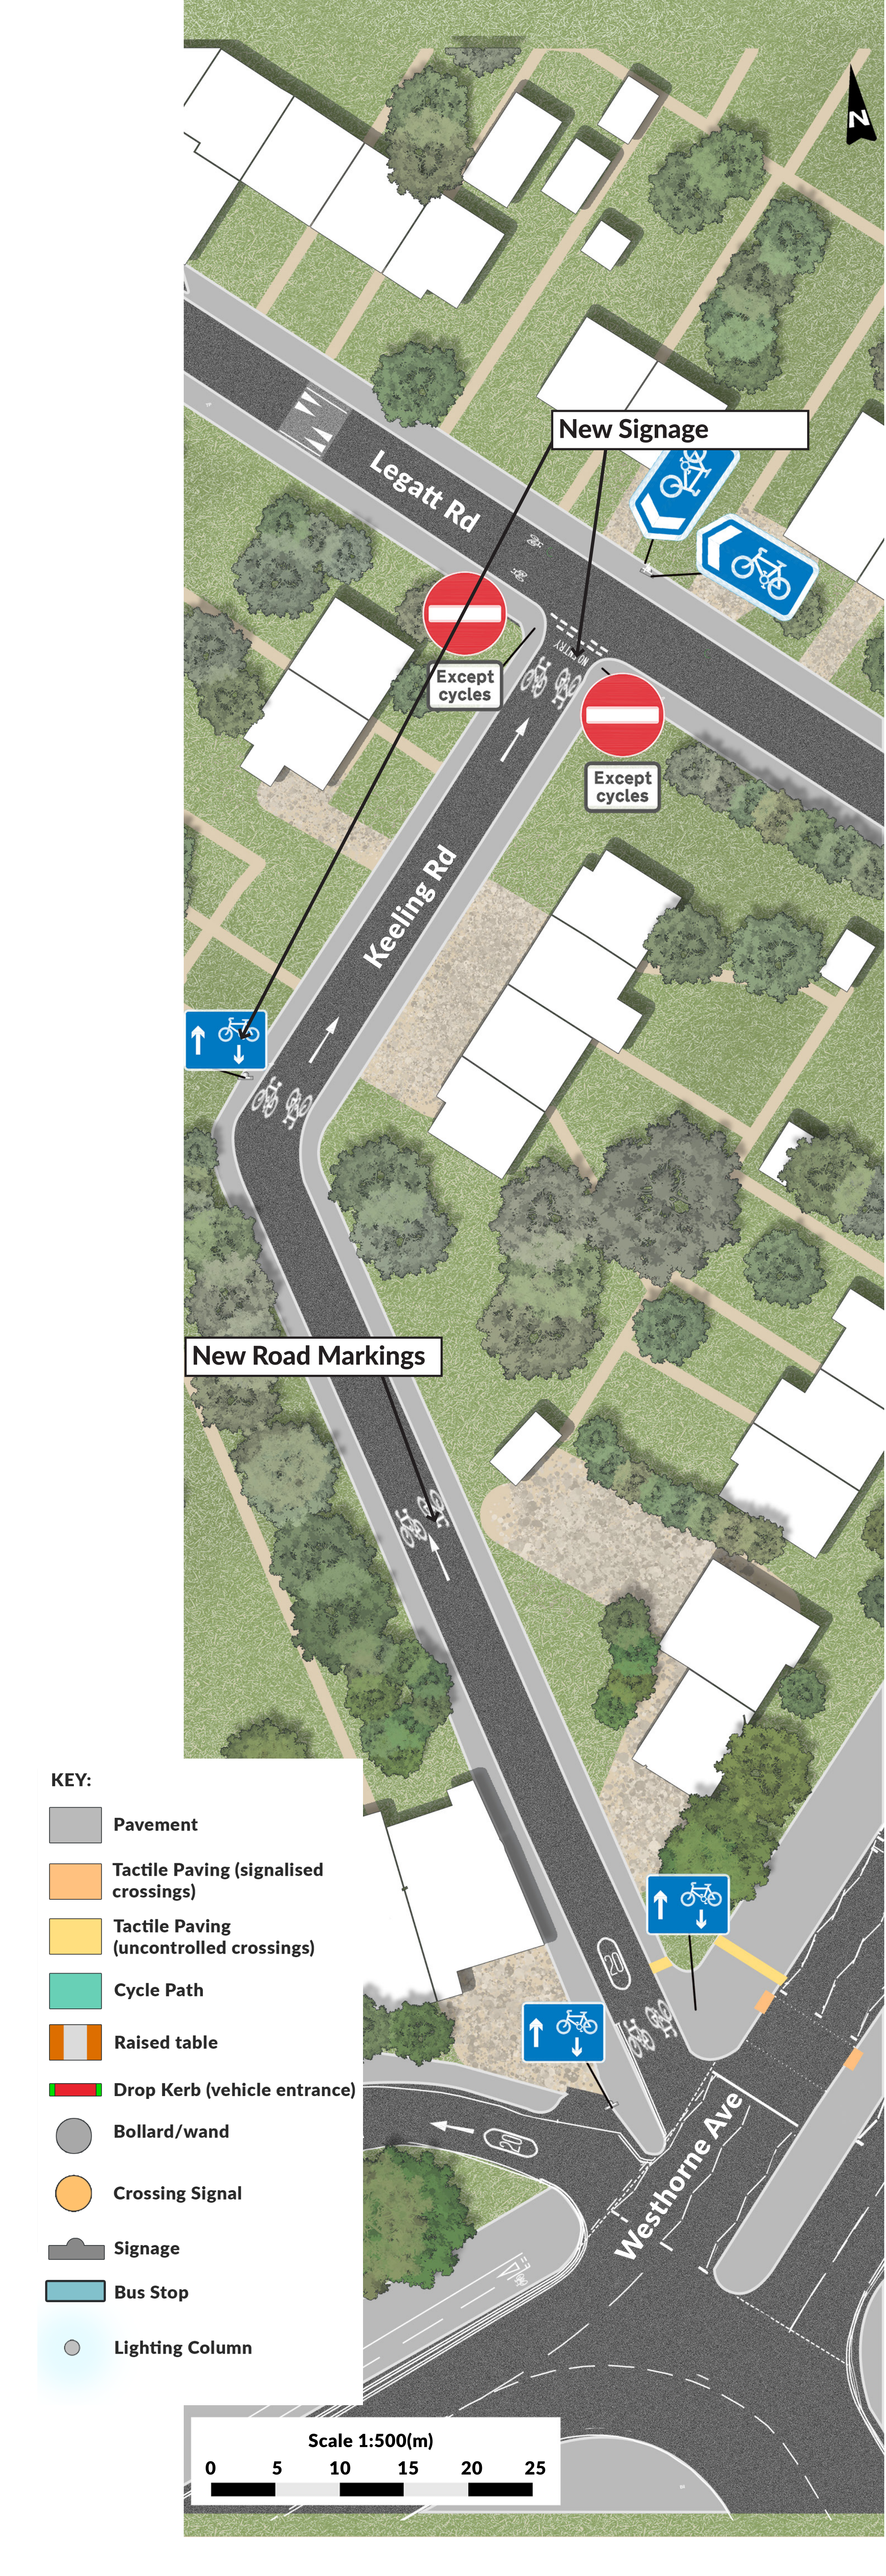

N
Legatt Rd
New Signage
Except cycles
Except cycles
Keeling Rd
New Road Markings
Westhorne Ave
20
KEY:
Pavement
Tactile Paving (signalised crossings)
Tactile Paving (uncontrolled crossings)
Cycle Path
Raised table
Drop Kerb (vehicle entrance)
Bollard/wand
Crossing Signal
Signage
Bus Stop
Lighting Column
Scale 1:500(m)
0 5 10 15 20 25