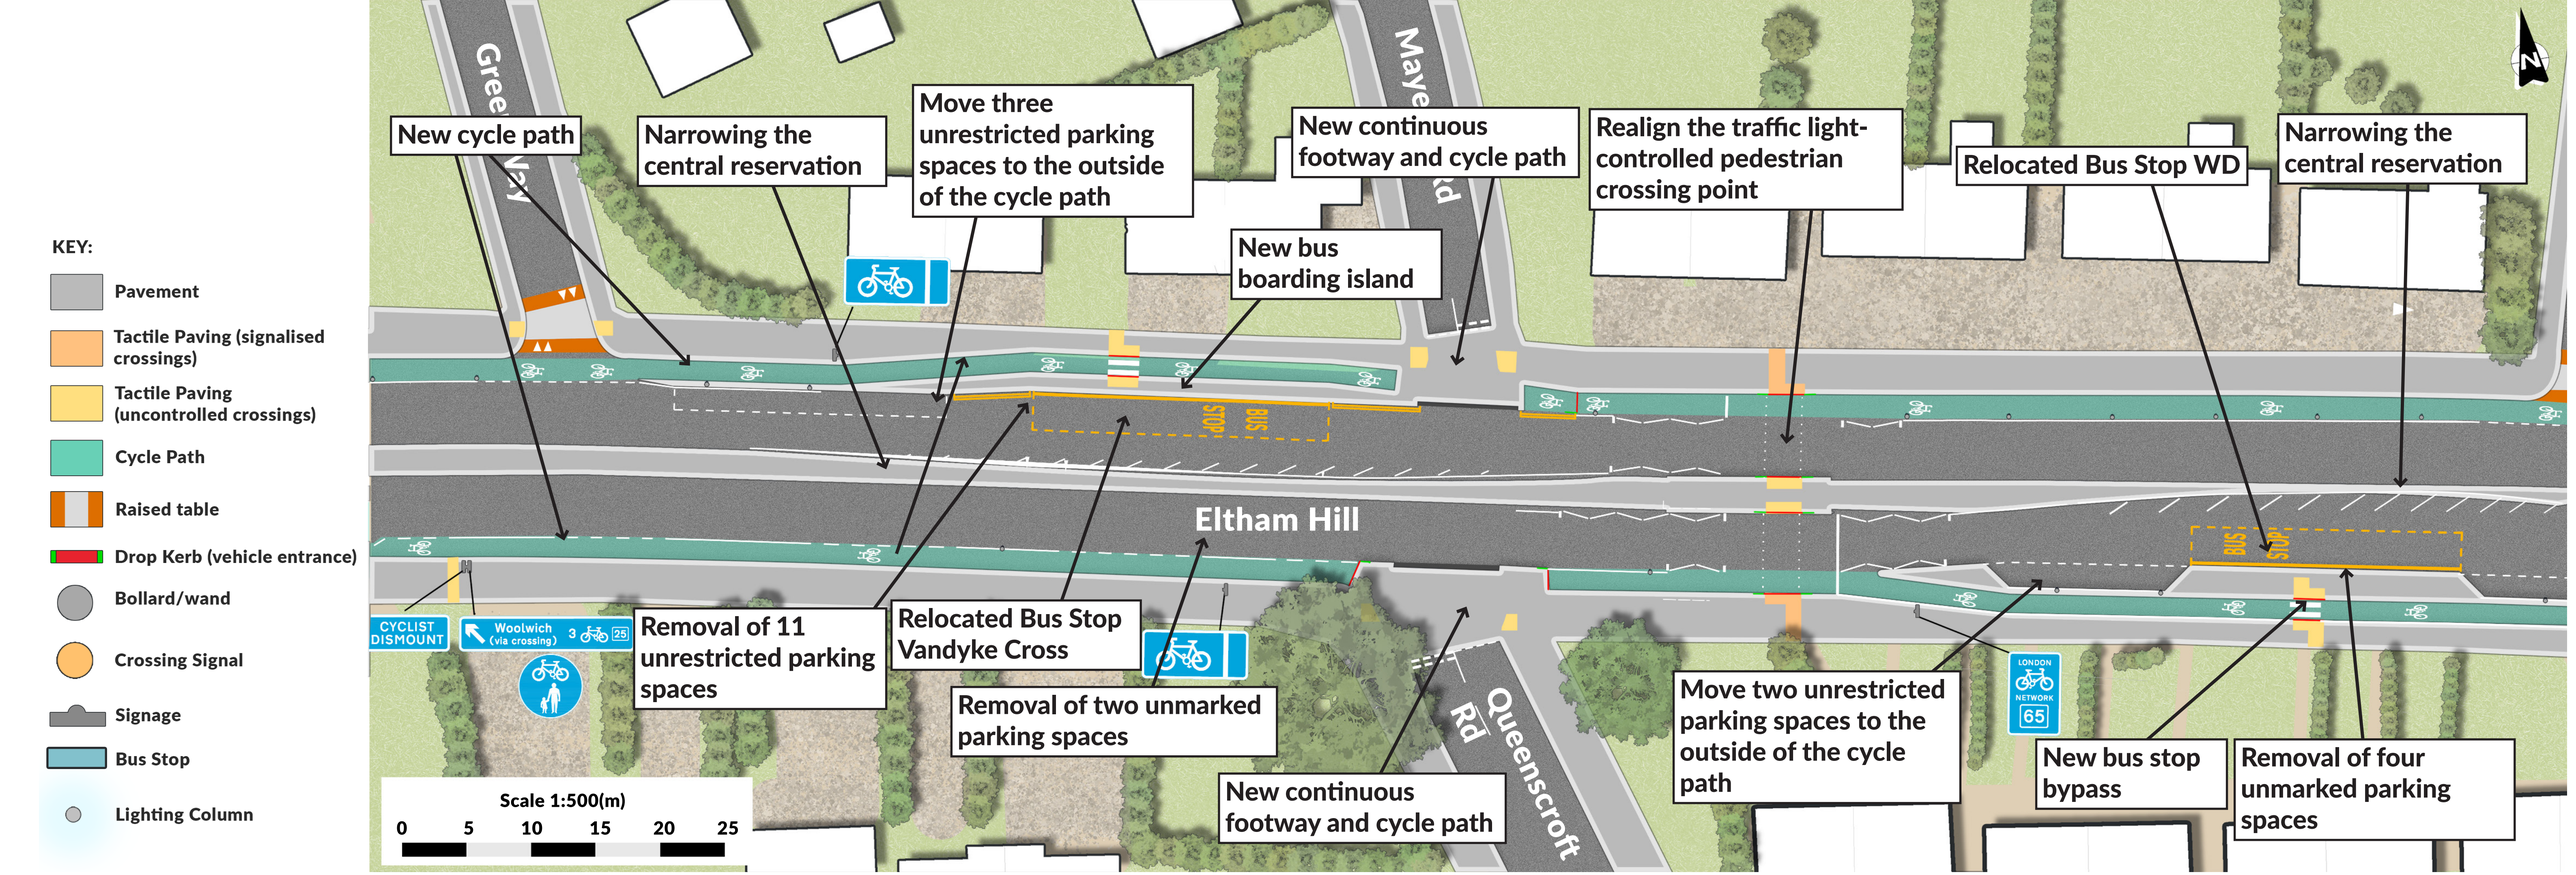

KEY:
Pavement
Tactile Paving (signalised crossings)
Tactile Paving (uncontrolled crossings)
Cycle Path
Raised table
Drop Kerb (vehicle entrance)
Bollard/wand
Crossing Signal
Signage
Bus Stop
Lighting Column
New cycle path
Narrowing the central reservation
Move three unrestricted parking spaces to the outside of the cycle path
New continuous footway and cycle path
Realign the traffic light-controlled pedestrian crossing point
Relocated Bus Stop WD
Narrowing the central reservation
New bus boarding island
Eltham Hill
BUS STOP
CYCLIST DISMOUNT
Woolwich (via crossing) 3 25
Removal of 11 unrestricted parking spaces
Relocated Bus Stop Vandyke Cross
Removal of two unmarked parking spaces
New continuous footway and cycle path
Queenscroft Rd
Move two unrestricted parking spaces to the outside of the cycle path
LONDON NETWORK 65
New bus stop bypass
Removal of four unmarked parking spaces
Scale 1:500(m)
0 5 10 15 20 25
N