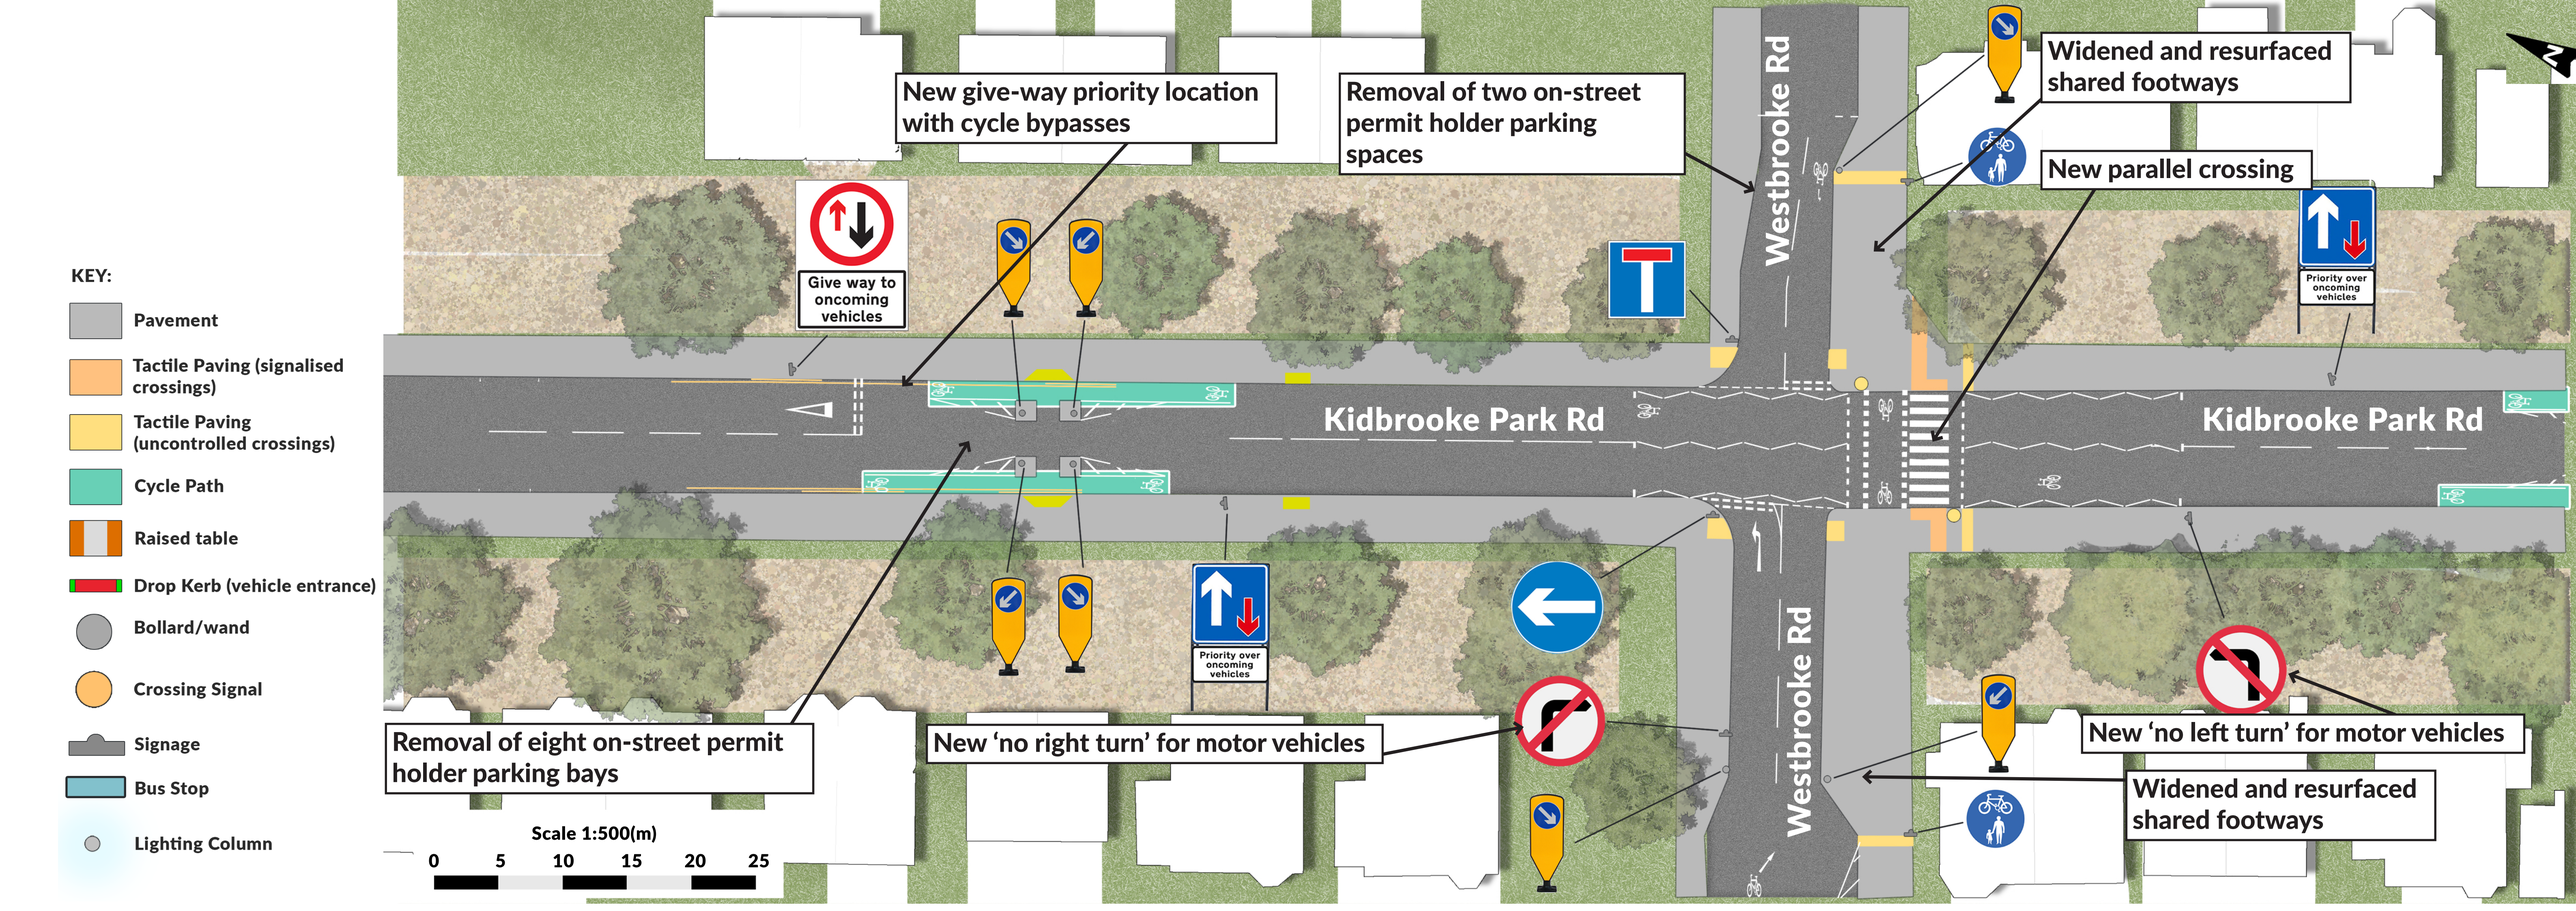

KEY:
Pavement
Tactile Paving (signalised crossings)
Tactile Paving (uncontrolled crossings)
Cycle Path
Raised table
Drop Kerb (vehicle entrance)
Bollard/wand
Crossing Signal
Signage
Bus Stop
Lighting Column
Scale 1:500(m)
0 5 10 15 20 25
New give-way priority location with cycle bypasses
Removal of two on-street permit holder parking spaces
Widened and resurfaced shared footways
New parallel crossing
Give way to oncoming vehicles
Priority over oncoming vehicles
Kidbrooke Park Rd
Kidbrooke Park Rd
Westbrooke Rd
Westbrooke Rd
Priority over oncoming vehicles
Removal of eight on-street permit holder parking bays
New 'no right turn' for motor vehicles
New 'no left turn' for motor vehicles
Widened and resurfaced shared footways