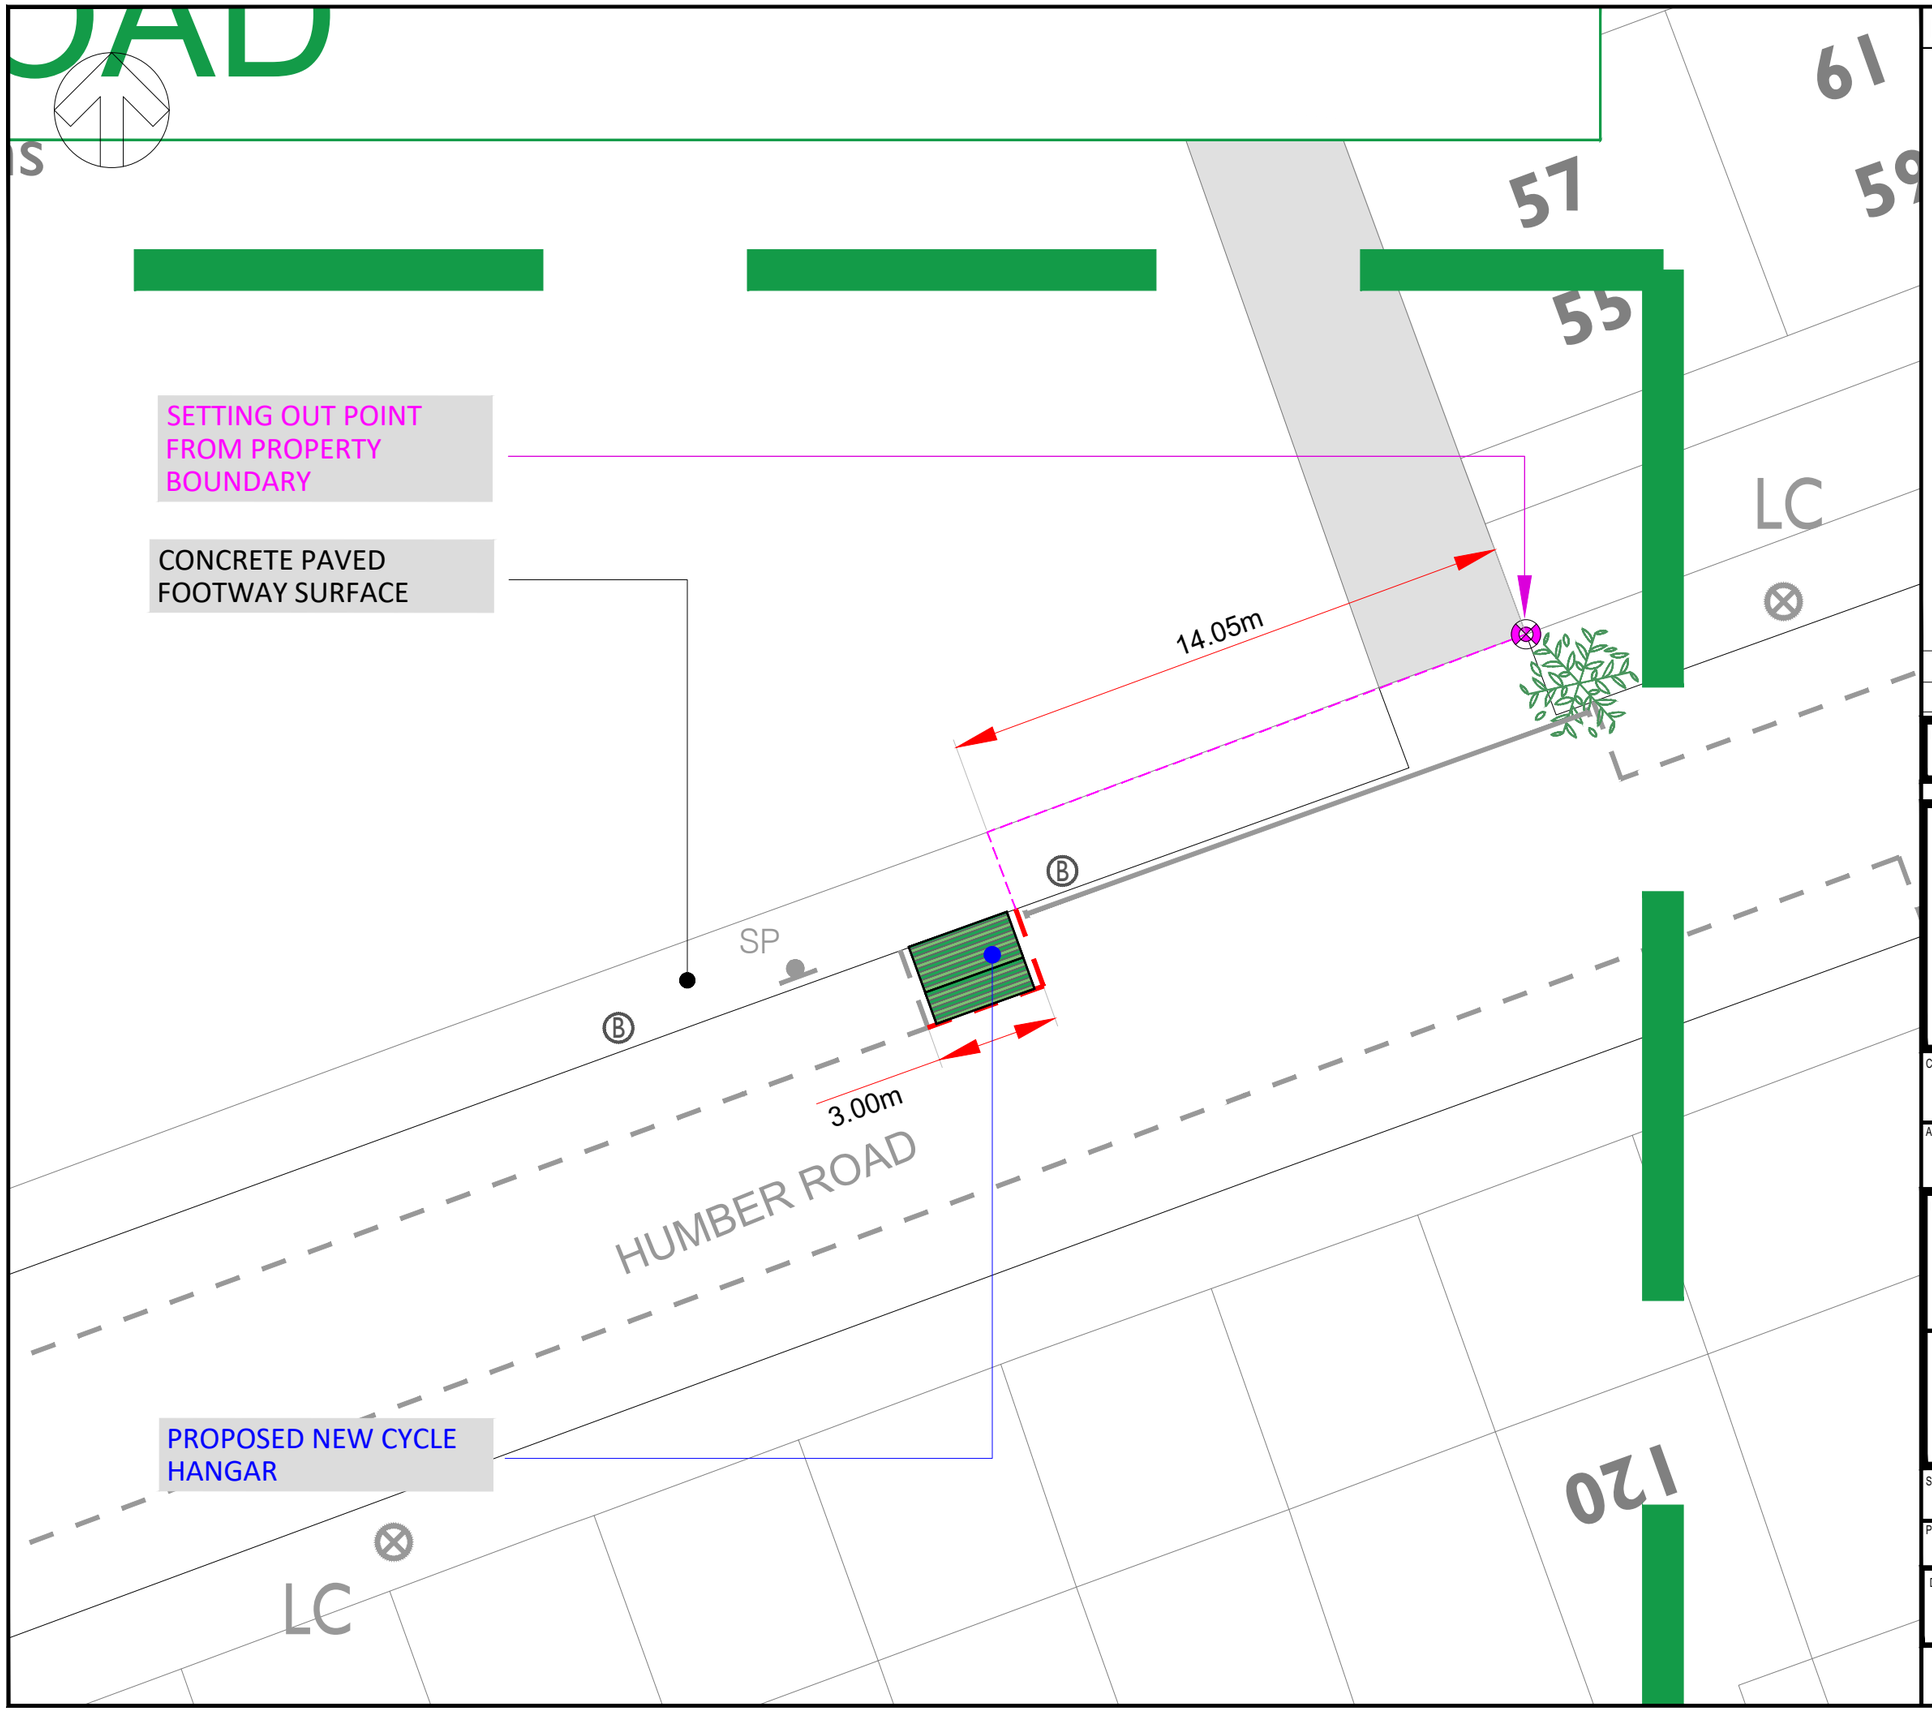


KEY / LEGEND

- EXISTING - PARKING BAYS
- EXISTING - WAITING RESTRICTIONS
- EXISTING - LOADING RESTRICTIONS
- NEW - WAITING RESTRICTIONS TO BE APPLIED AS PER TSR&GD 2016 DIAG 1018.1
- NEW - LOADING RESTRICTIONS TO BE APPLIED AS PER TSR&GD 2016 DIAG 1020.1
- NEW - PARKING BAY ROAD MARKING TO BE APPLIED AS PER TSR&GD 2016 DIAG 1028.4
- NEW 3.0m POST PARKING BAY SIGN PLATE — SP
- ROAD MARKING REMOVAL
- SETTING OUT POINT

REV	DATE	BY	DESCRIPTION	CHK	APP
P01	05/05/2026	RJB	FIRST ISSUE	FF	OM

DRAWING STATUS: A - FIT FOR CONSTRUCTION

wsp
First Floor, 3 Wellington Place, Leeds, LS1 4AP, UK
T+ 44 (0) 113 395 6200, F+ 44 (0) 113 395 6201
wsp.com

CLIENT: ROYAL BOROUGH OF GREENWICH

ARCHITECT: N/A

PROJECT: PROPOSED CYCLE HANGARS


TITLE: GENERAL ARRANGEMENT / TMO DRAWING
HUMBER ROAD - SHEET 04
EASTINGS: 539913
NORTHINGS: 177939

SCALE @ A3:	CHECKED:	APPROVED:
1:150	AS	OM

PROJECT No:	DESIGNED:	DRAWN:	DATE:
1302	JD	JD	14/06/2026

DRAWING No: 127-1302-CYCLE-HANGARS
REV: A

© WSP UK Ltd

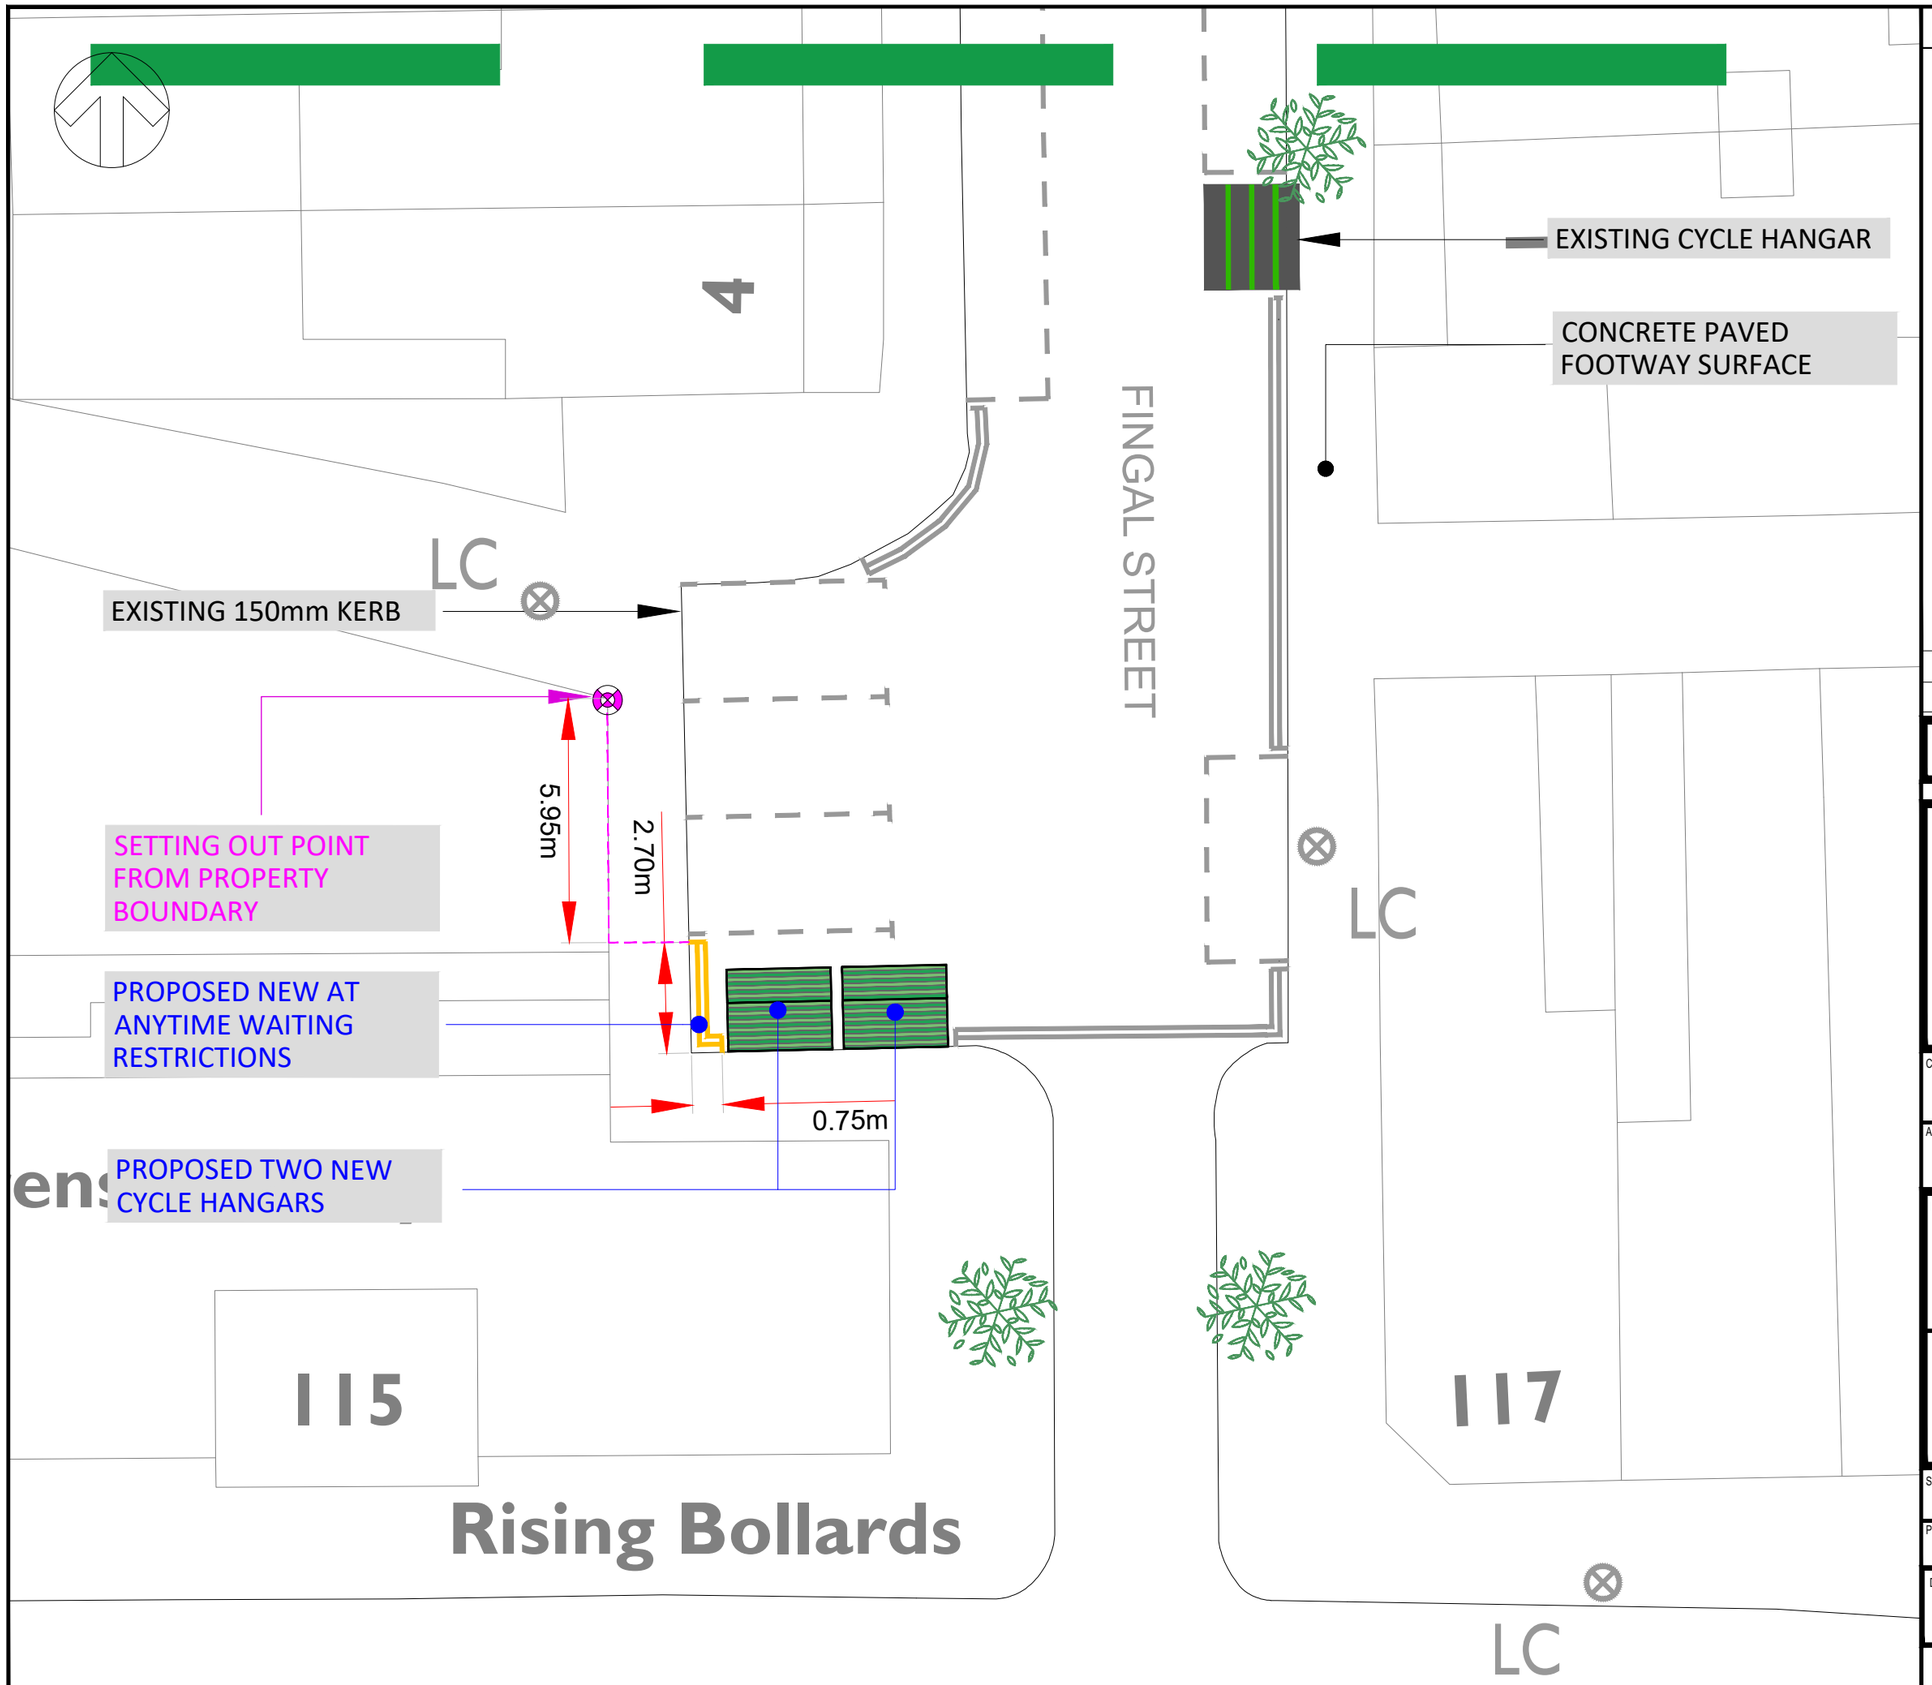

KEY / LEGEND

- EXISTING - PARKING BAYS
- EXISTING - WAITING RESTRICTIONS
- EXISTING - LOADING RESTRICTIONS
- NEW - WAITING RESTRICTIONS TO BE APPLIED AS PER TSR&GD 2016 DIAG 1018.1
- NEW - LOADING RESTRICTIONS TO BE APPLIED AS PER TSR&GD 2016 DIAG 1020.1
- NEW - PARKING BAY ROAD MARKING TO BE APPLIED AS PER TSR&GD 2016 DIAG 1028.4
- NEW 3.0m POST PARKING BAY SIGN PLATE — SP
- ROAD MARKING REMOVAL
- SETTING OUT POINT

REV	DATE	BY	DESCRIPTION	CHK	APP
P01	05/05/2026	RJB	FIRST ISSUE	FF	OM

DRAWING STATUS: A - FIT FOR CONSTRUCTION

wsp
First Floor, 3 Wellington Place, Leeds, LS1 4AP, UK
T+ 44 (0) 113 395 6200, F+ 44 (0) 113 395 6201
wsp.com

CLIENT: ROYAL BOROUGH OF GREENWICH

ARCHITECT: N/A

PROJECT: PROPOSED CYCLE HANGARS


TITLE: GENERAL ARRANGEMENT / TMO DRAWING
FINGAL STREET - SHEET 03
EASTING: 539832
NORTHING: 178296

SCALE @ A3:	CHECKED:	APPROVED:
1:150	AS	OM

PROJECT No:	DESIGNED:	DRAWN:	DATE:
1302	JD	JD	14/06/2026

DRAWING No: 127-1302-CYCLE-HANGARS — REV: A

© WSP UK Ltd

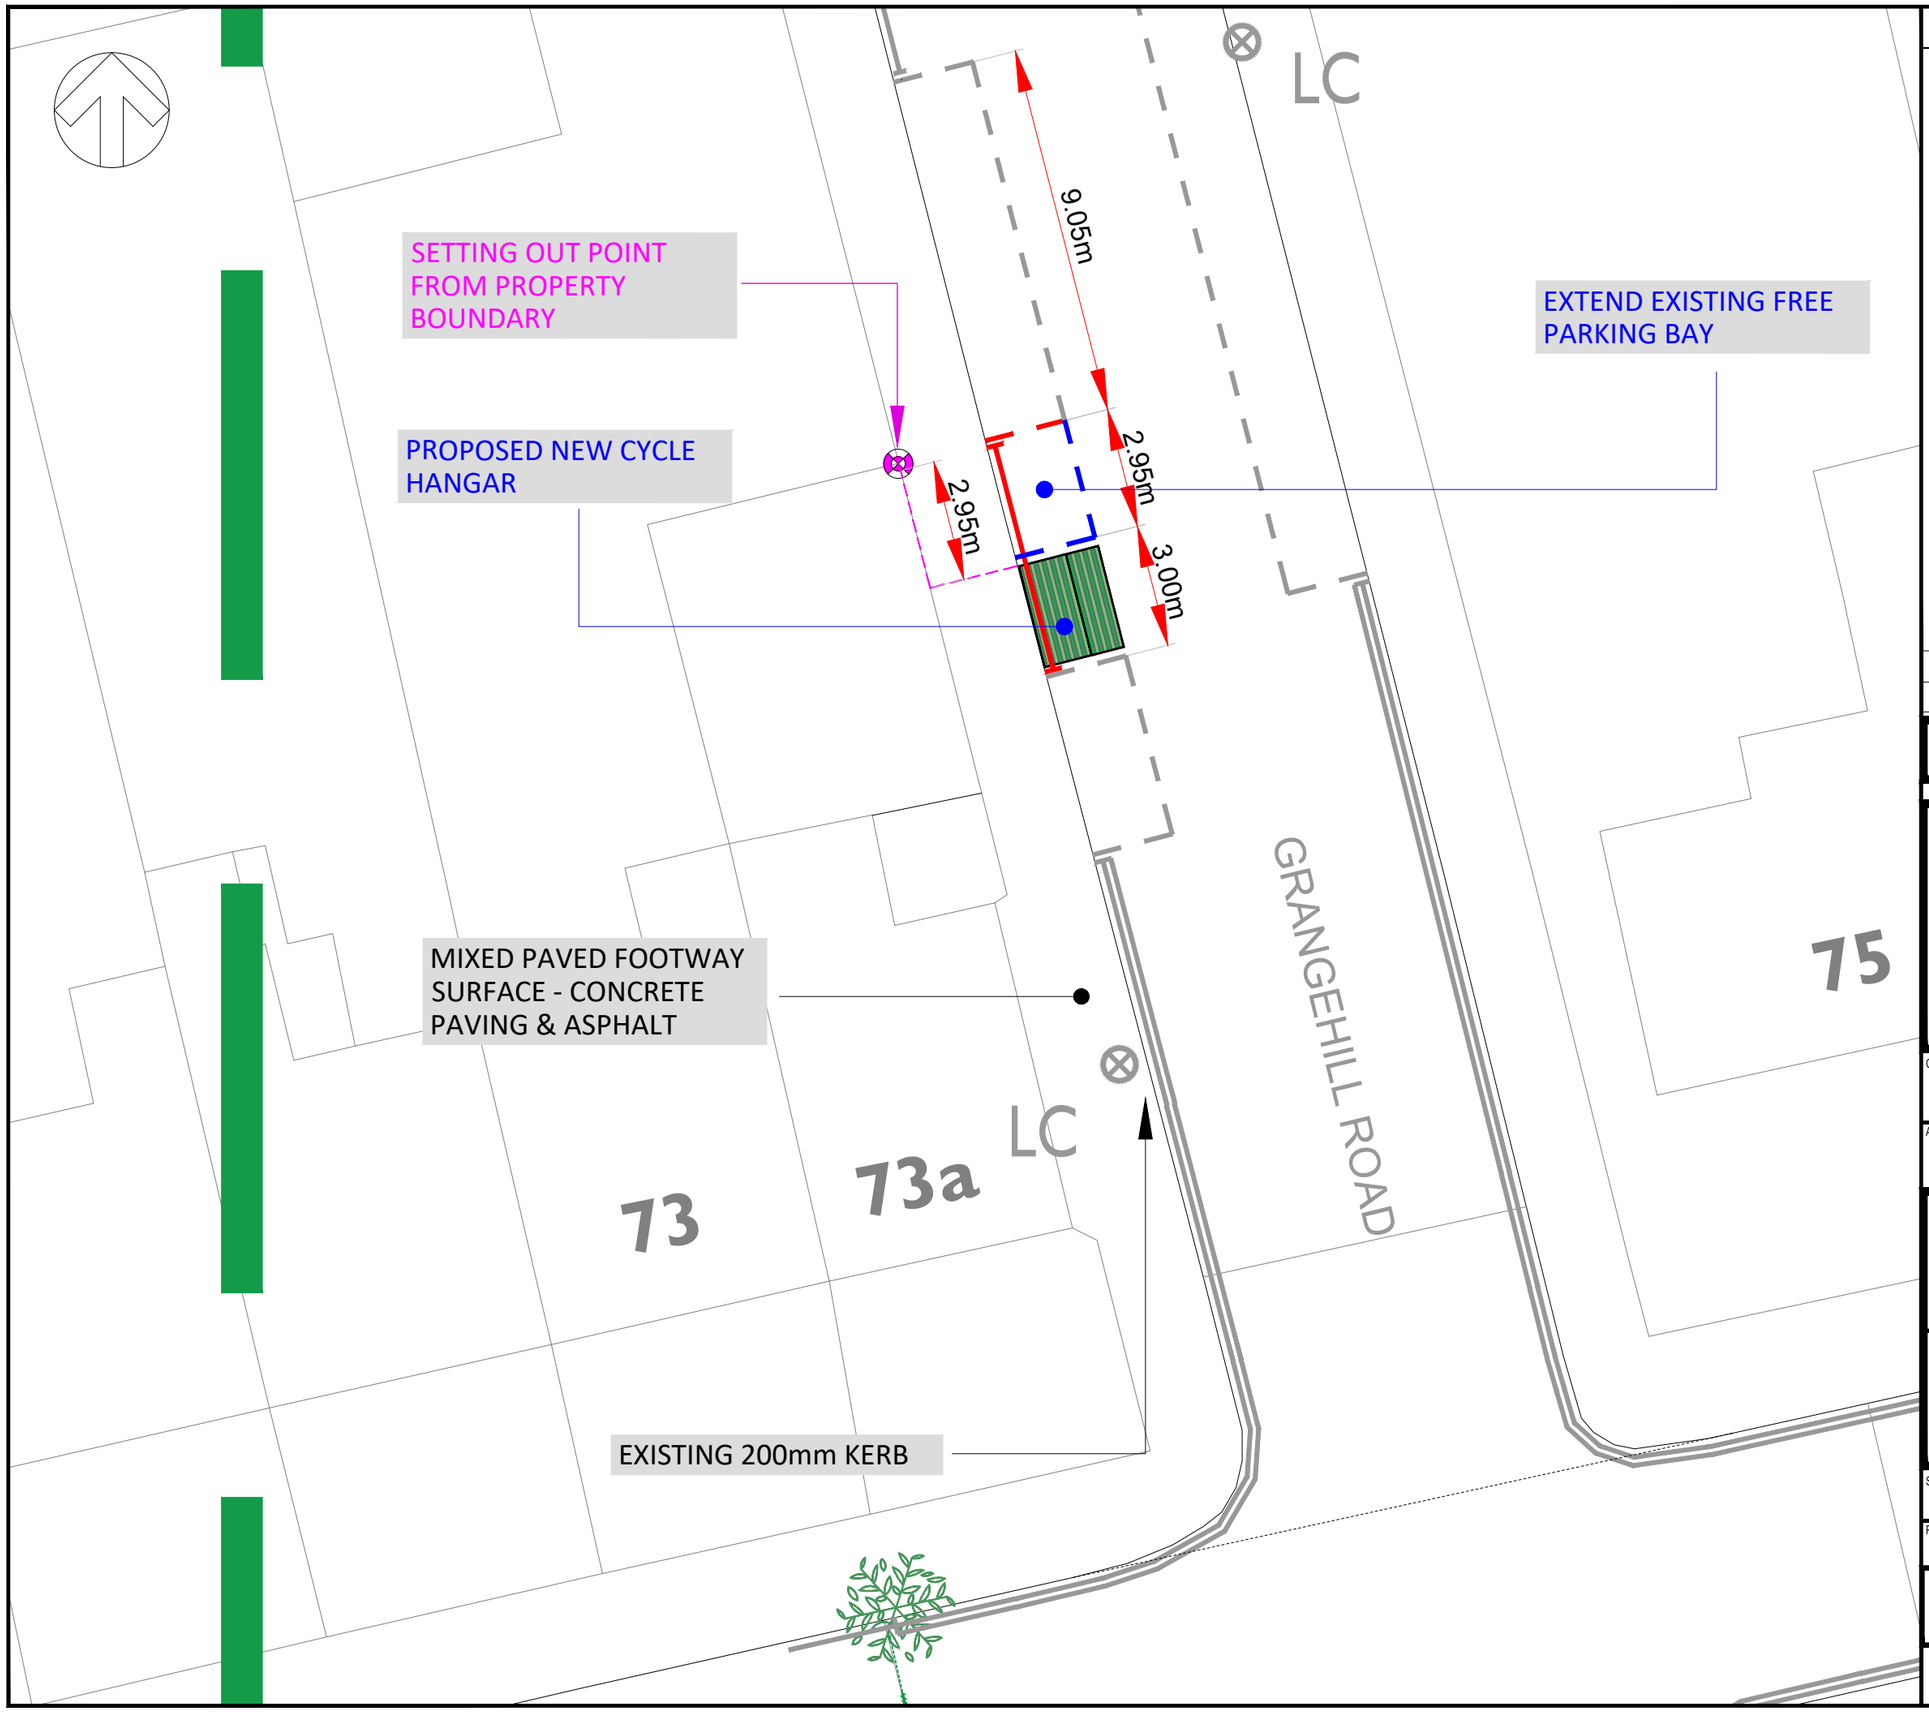

KEY / LEGEND

- EXISTING - PARKING BAYS
- EXISTING - WAITING RESTRICTIONS
- EXISTING - LOADING RESTRICTIONS
- NEW - WAITING RESTRICTIONS TO BE APPLIED AS PER TSR&GD 2016 DIAG 1018.1
- NEW - LOADING RESTRICTIONS TO BE APPLIED AS PER TSR&GD 2016 DIAG 1020.1
- NEW - PARKING BAY ROAD MARKING TO BE APPLIED AS PER TSR&GD 2016 DIAG 1028.4
- NEW 3.0m POST PARKING BAY SIGN PLATE — SP
- ROAD MARKING REMOVAL
- SETTING OUT POINT

REV	DATE	BY	DESCRIPTION	CHK	APP
P01	16/06/2026	JD	FIRST ISSUE	AS	OM

DRAWING STATUS: A - FIT FOR CONSTRUCTION

wsp
First Floor, 3 Wellington Place, Leeds, LS1 4AP, UK
T+ 44 (0) 113 395 6200, F+ 44 (0) 113 395 6201
wsp.com

CLIENT: ROYAL BOROUGH OF GREENWICH

ARCHITECT: N/A

PROJECT: PRPOSED CYCLE HANGARS

TITLE: GENERAL ARRANGEMENT / TMO DRAWING
GRANGEHILL ROAD - SHEET 15
EASTING: 542897
NORTHING: 175189


SCALE @ A3:	CHECKED:	APPROVED:
1:150	AS	OM

PROJECT No:	DESIGNED:	DRAWN:	DATE:
1302	JD	JD	16/06/2026

DRAWING No: 127-1302-CYCLE-HANGARS

REV: A

© WSP UK Ltd

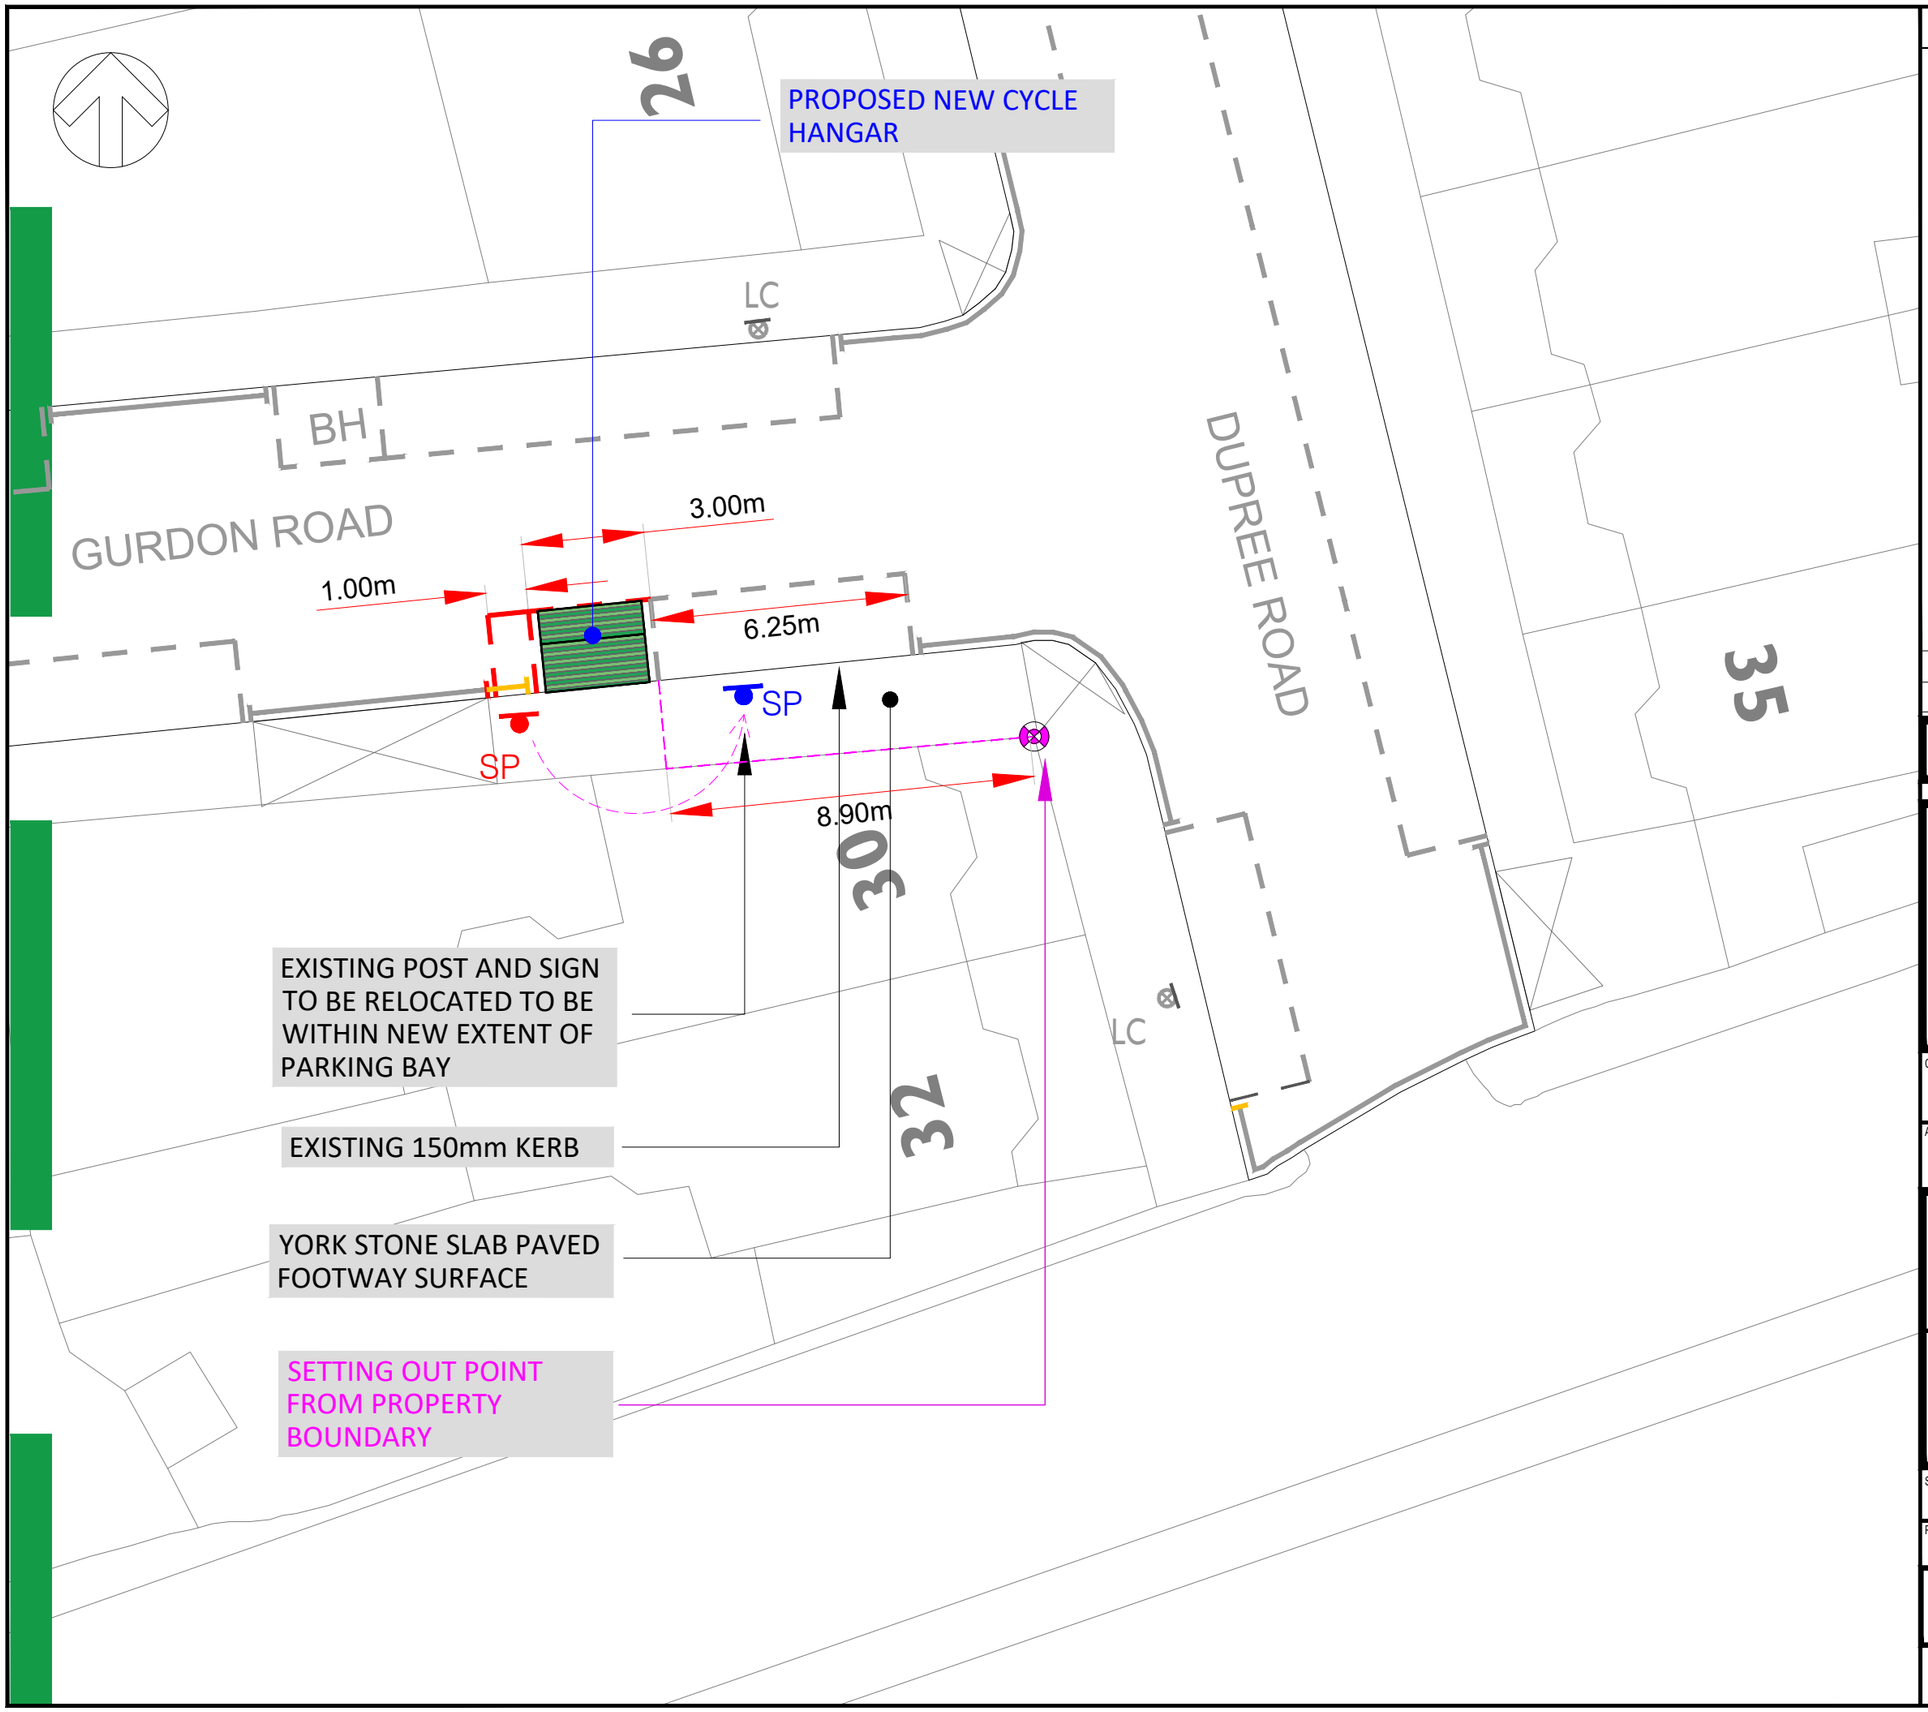

KEY / LEGEND

- EXISTING - PARKING BAYS
- EXISTING - WAITING RESTRICTIONS
- EXISTING - LOADING RESTRICTIONS
- NEW - WAITING RESTRICTIONS TO BE APPLIED AS PER TSR&GD 2016 DIAG 1018.1
- NEW - LOADING RESTRICTIONS TO BE APPLIED AS PER TSR&GD 2016 DIAG 1020.1
- NEW - PARKING BAY ROAD MARKING TO BE APPLIED AS PER TSR&GD 2016 DIAG 1028.4
- NEW 3.0m POST PARKING BAY SIGN PLATE — SP
- ROAD MARKING REMOVAL
- SETTING OUT POINT

REV	DATE	BY	DESCRIPTION	CHK	APP
P01	16/06/2026	JD	FIRST ISSUE	AS	OM

DRAWING STATUS: A - FIT FOR CONSTRUCTION

wsp
First Floor, 3 Wellington Place, Leeds, LS1 4AP, UK
T+ 44 (0) 113 395 6200, F+ 44 (0) 113 395 6201
wsp.com

CLIENT: ROYAL BOROUGH OF GREENWICH

ARCHITECT: N/A

PROJECT: PROPOSED CYCLE HANGARS

TITLE: GENERAL ARRANGEMENT / TMO DRAWING
DUPREE ROAD - SHEET 19
EASTING: 540607
NORTHING: 178246

SCALE @ A3:	CHECKED:	APPROVED:
1:150	AS	OM

PROJECT No:	DESIGNED:	DRAWN:	DATE:
1302	JD	JD	16/06/2026

DRAWING No: 127-1302-CYCLE-HANGARS

REV: A

© WSP UK Ltd