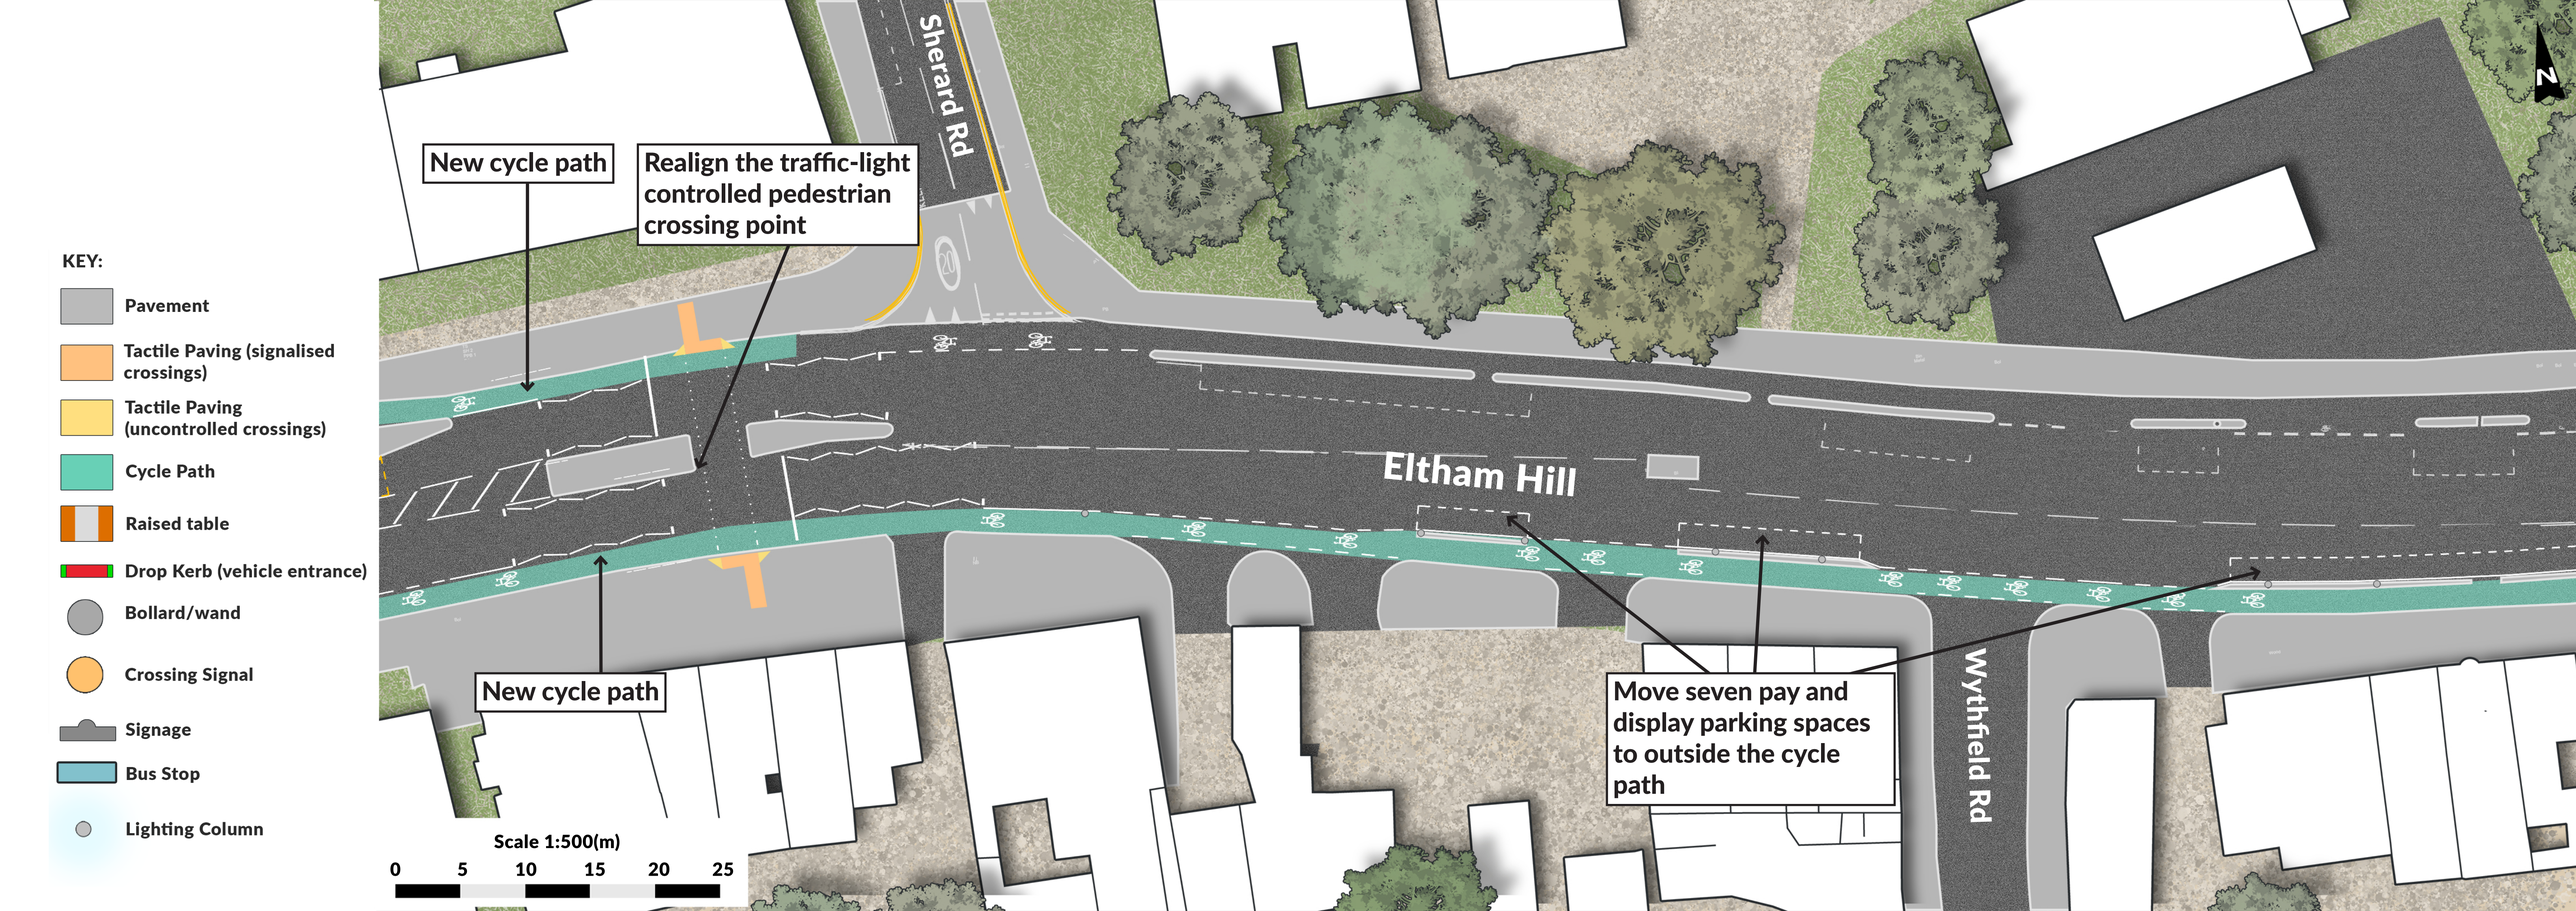

KEY:
Pavement
Tactile Paving (signalised crossings)
Tactile Paving (uncontrolled crossings)
Cycle Path
Raised table
Drop Kerb (vehicle entrance)
Bollard/wand
Crossing Signal
Signage
Bus Stop
Lighting Column
Scale 1:500(m)
0 5 10 15 20 25
New cycle path
Realign the traffic-light controlled pedestrian crossing point
Sherard Rd
Eltham Hill
New cycle path
Move seven pay and display parking spaces to outside the cycle path
Wythfield Rd
N