REMAINING PARKING BAY = 20m

EXISTING PARKING CONTROLS IN ADJACENT BAY: (FREE)

DOUBLE ROAD MARKING TO DIFFERENTIATE BETWEEN HIRE BAY AND PARKING BAY

EXISTING PARKING SIGN (FREE) ON LIGHTING COLUMN

CYCLE HIRE 0.10

CYCLE HIRE 6.00

CYCLE HIRE 1.90

CYCLE HIRE 6.00

11.90

2.00

TSRGD DIA.1028.4

Budd House

8 Q 1

6

12

VALLEY GROVE

8 O

Scale 1:200 (m)

0 2 4 6 8 10

NOTES

1. Do not scale from this drawing.
2. All dimensions are in metres unless otherwise stated.
3. This drawing is based upon Ordnance Survey Mastermap data.© Crown copyright and database rights 2024 Ordnance Survey AC0000819905. Use of this data is subject to terms and conditions.
4. Signs and markings shall be provided in accordance with The Traffic Signs Regulations and General Directions 2016.

KEY

- Existing Road Markings to Remain
- Existing Road Markings to be Removed
- Proposed Parking Bay (Diag. 1028.4. 600mm Mark, 600mm Gap, 50mm. Text: 350mm).
- Existing Sign Post to Remain
- Existing Sign Post to be Removed
- Proposed New Sign Post to be Installed
- Driveway crossovers
- Building projection line
- Existing tree

Rev.	Date	Revision details	Drawn	Checked	Approved
P1	06.02.26	Updated following RBG comments	OE	BG	DM

© This drawing is the property of SYSTRA Limited and the information can only be reproduced with their prior permission.

SYSTRA
www.systra.com/uk

One Carey Lane,
London,
EC2V 8AE

T 020 3855 0079
E uk_london@systra.com

Client

ROYAL borough of GREENWICH


Project

DOCKLESS E-BIKE PARKING
PHASE TWO

Title

LOCATION 002, VALLEY GROVE
GENERAL ARRANGEMENT

Drawn	Checked	Approved	Original drg. size
HJ	BG	DM	A3
Date	Scale	Drawing Status	
18.03.25	1:200	FOR APPROVAL	
Drawing Number			Rev.
23B27-EBK-GA-091			P1

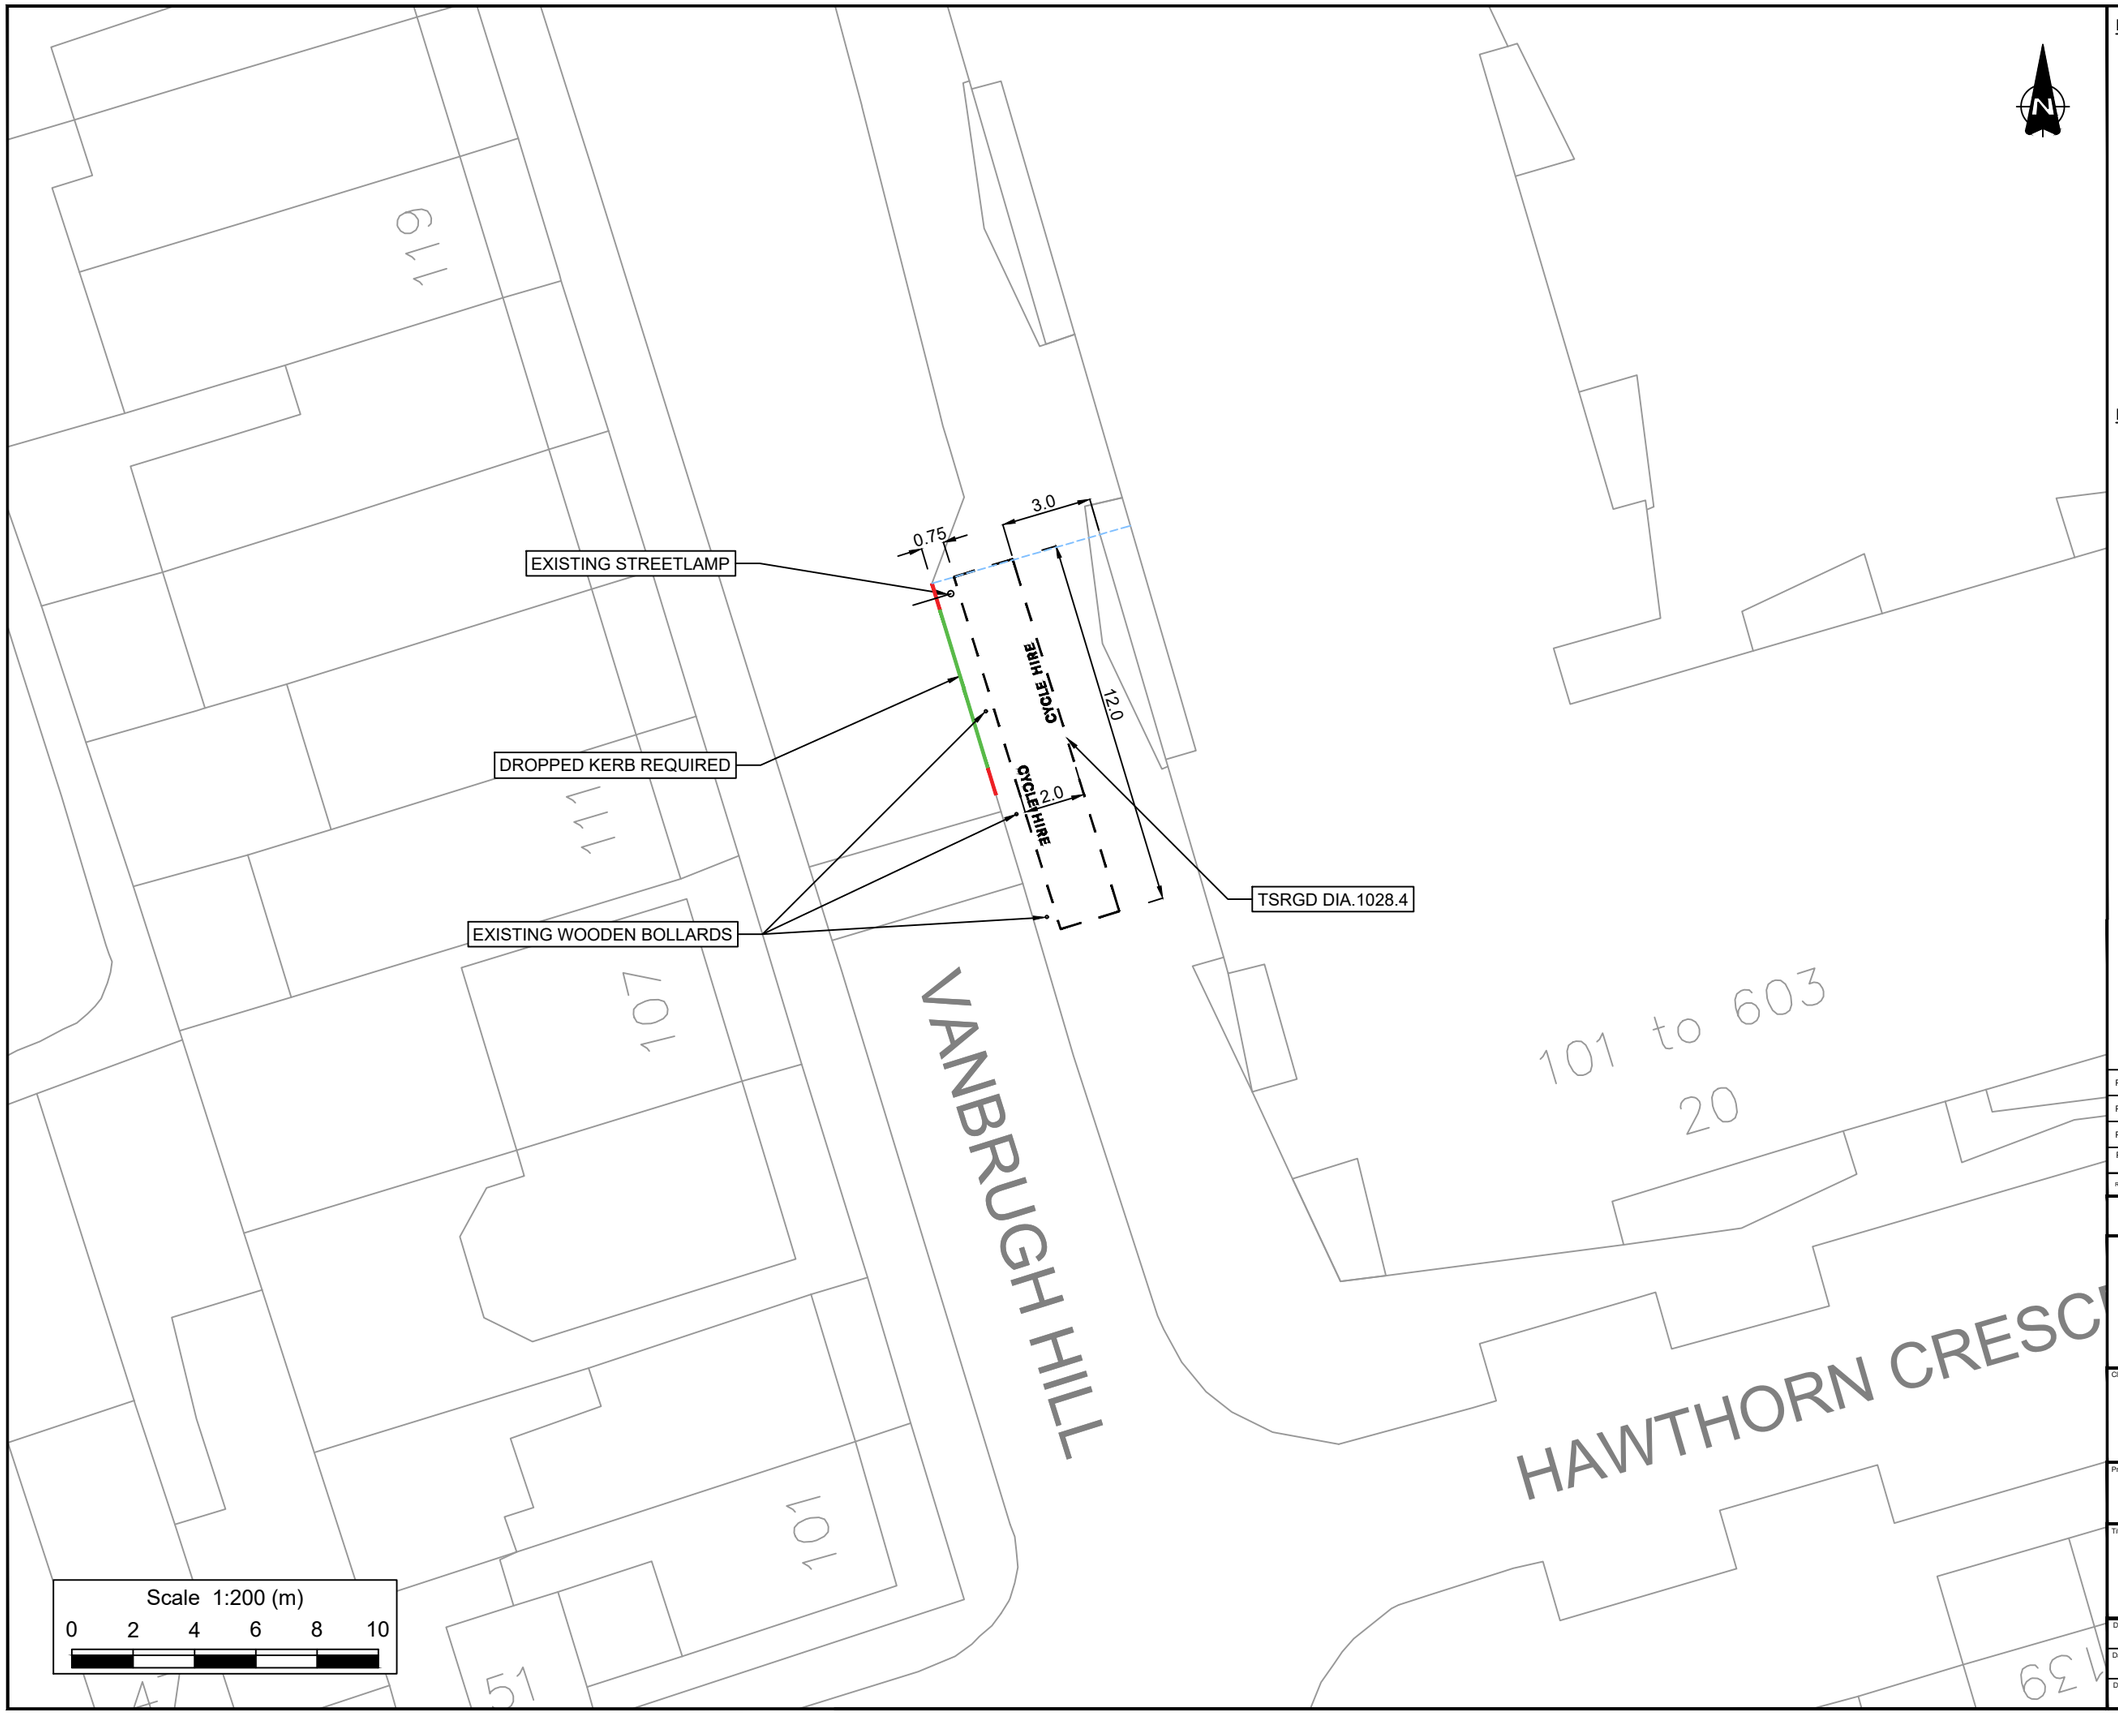

NOTES

1. Do not scale from this drawing.
2. All dimensions are in metres unless otherwise stated.
3. This drawing is based upon Ordnance Survey Mastermap data.© Crown copyright and database rights 2024 Ordnance Survey AC0000819905. Use of this data is subject to terms and conditions.
4. Signs and markings shall be provided in accordance with The Traffic Signs Regulations and General Directions 2016 and as per the Road Marking Schedule.
5. Existing bay dimensions and dimensions from boundary lines determined from on site measurements undertaken on site visit on 13/02/2025.
6. No excavation to be carried out without prior scan for any utilities.

KEY

- Existing Road Markings to Remain
- Existing Road Markings to be Removed
- Proposed Parking Bay (Diag. 1028.4. 600mm Mark, 600mm Gap, 50mm. Text: 350mm).
- Existing Sign Post to Remain
- Existing Sign Post to be Removed
- Proposed New Sign Post to be Installed
- Driveway crossovers
- Building projection line
- LC Existing Lighting Column and sign plate to remain
- LC Existing Lighting Column to remain, existing sign plate to be removed
- Proposed drop kerb
- Proposed transition kerb

Rev.	Date	Revision details	Drawn	Checked	Approved
P4	27/08/26	AMENDMENTS FOLLOWING COMMENTS FROM RBG	JJ	DH	DH
P3	20/08/25	E-bike parking bay lengthened	ET	DH	ARM
P2	17/03/25	Amendments following additional site visit	KS	BG	DM
P1	28.10.24	AMENDMENTS FOLLOWING COMMENTS FROM RBG	HJ	CC	CC

© This drawing is the property of SYSTRA Limited and the information can only be reproduced with their prior permission.


SYSTRA
www.systra.com/uk
One Carey Lane,
London,
EC2V 8AE
T 020 3855 0079
E uk_london@systra.com

Client: ROYAL borough of GREENWICH

Project: DOCKLESS E-BIKE PARKING

Title: LOCATION 119, VANBRUGH HILL
GENERAL ARRANGEMENT

Drawn	Checked	Approved	Original drg. size
HJ	JP	CC	A3
Date	Scale	Drawing Status	
31.07.24	1:200	FOR APPROVAL	
Drawing Number			Rev.
23B27-EBK-GA-056			P4

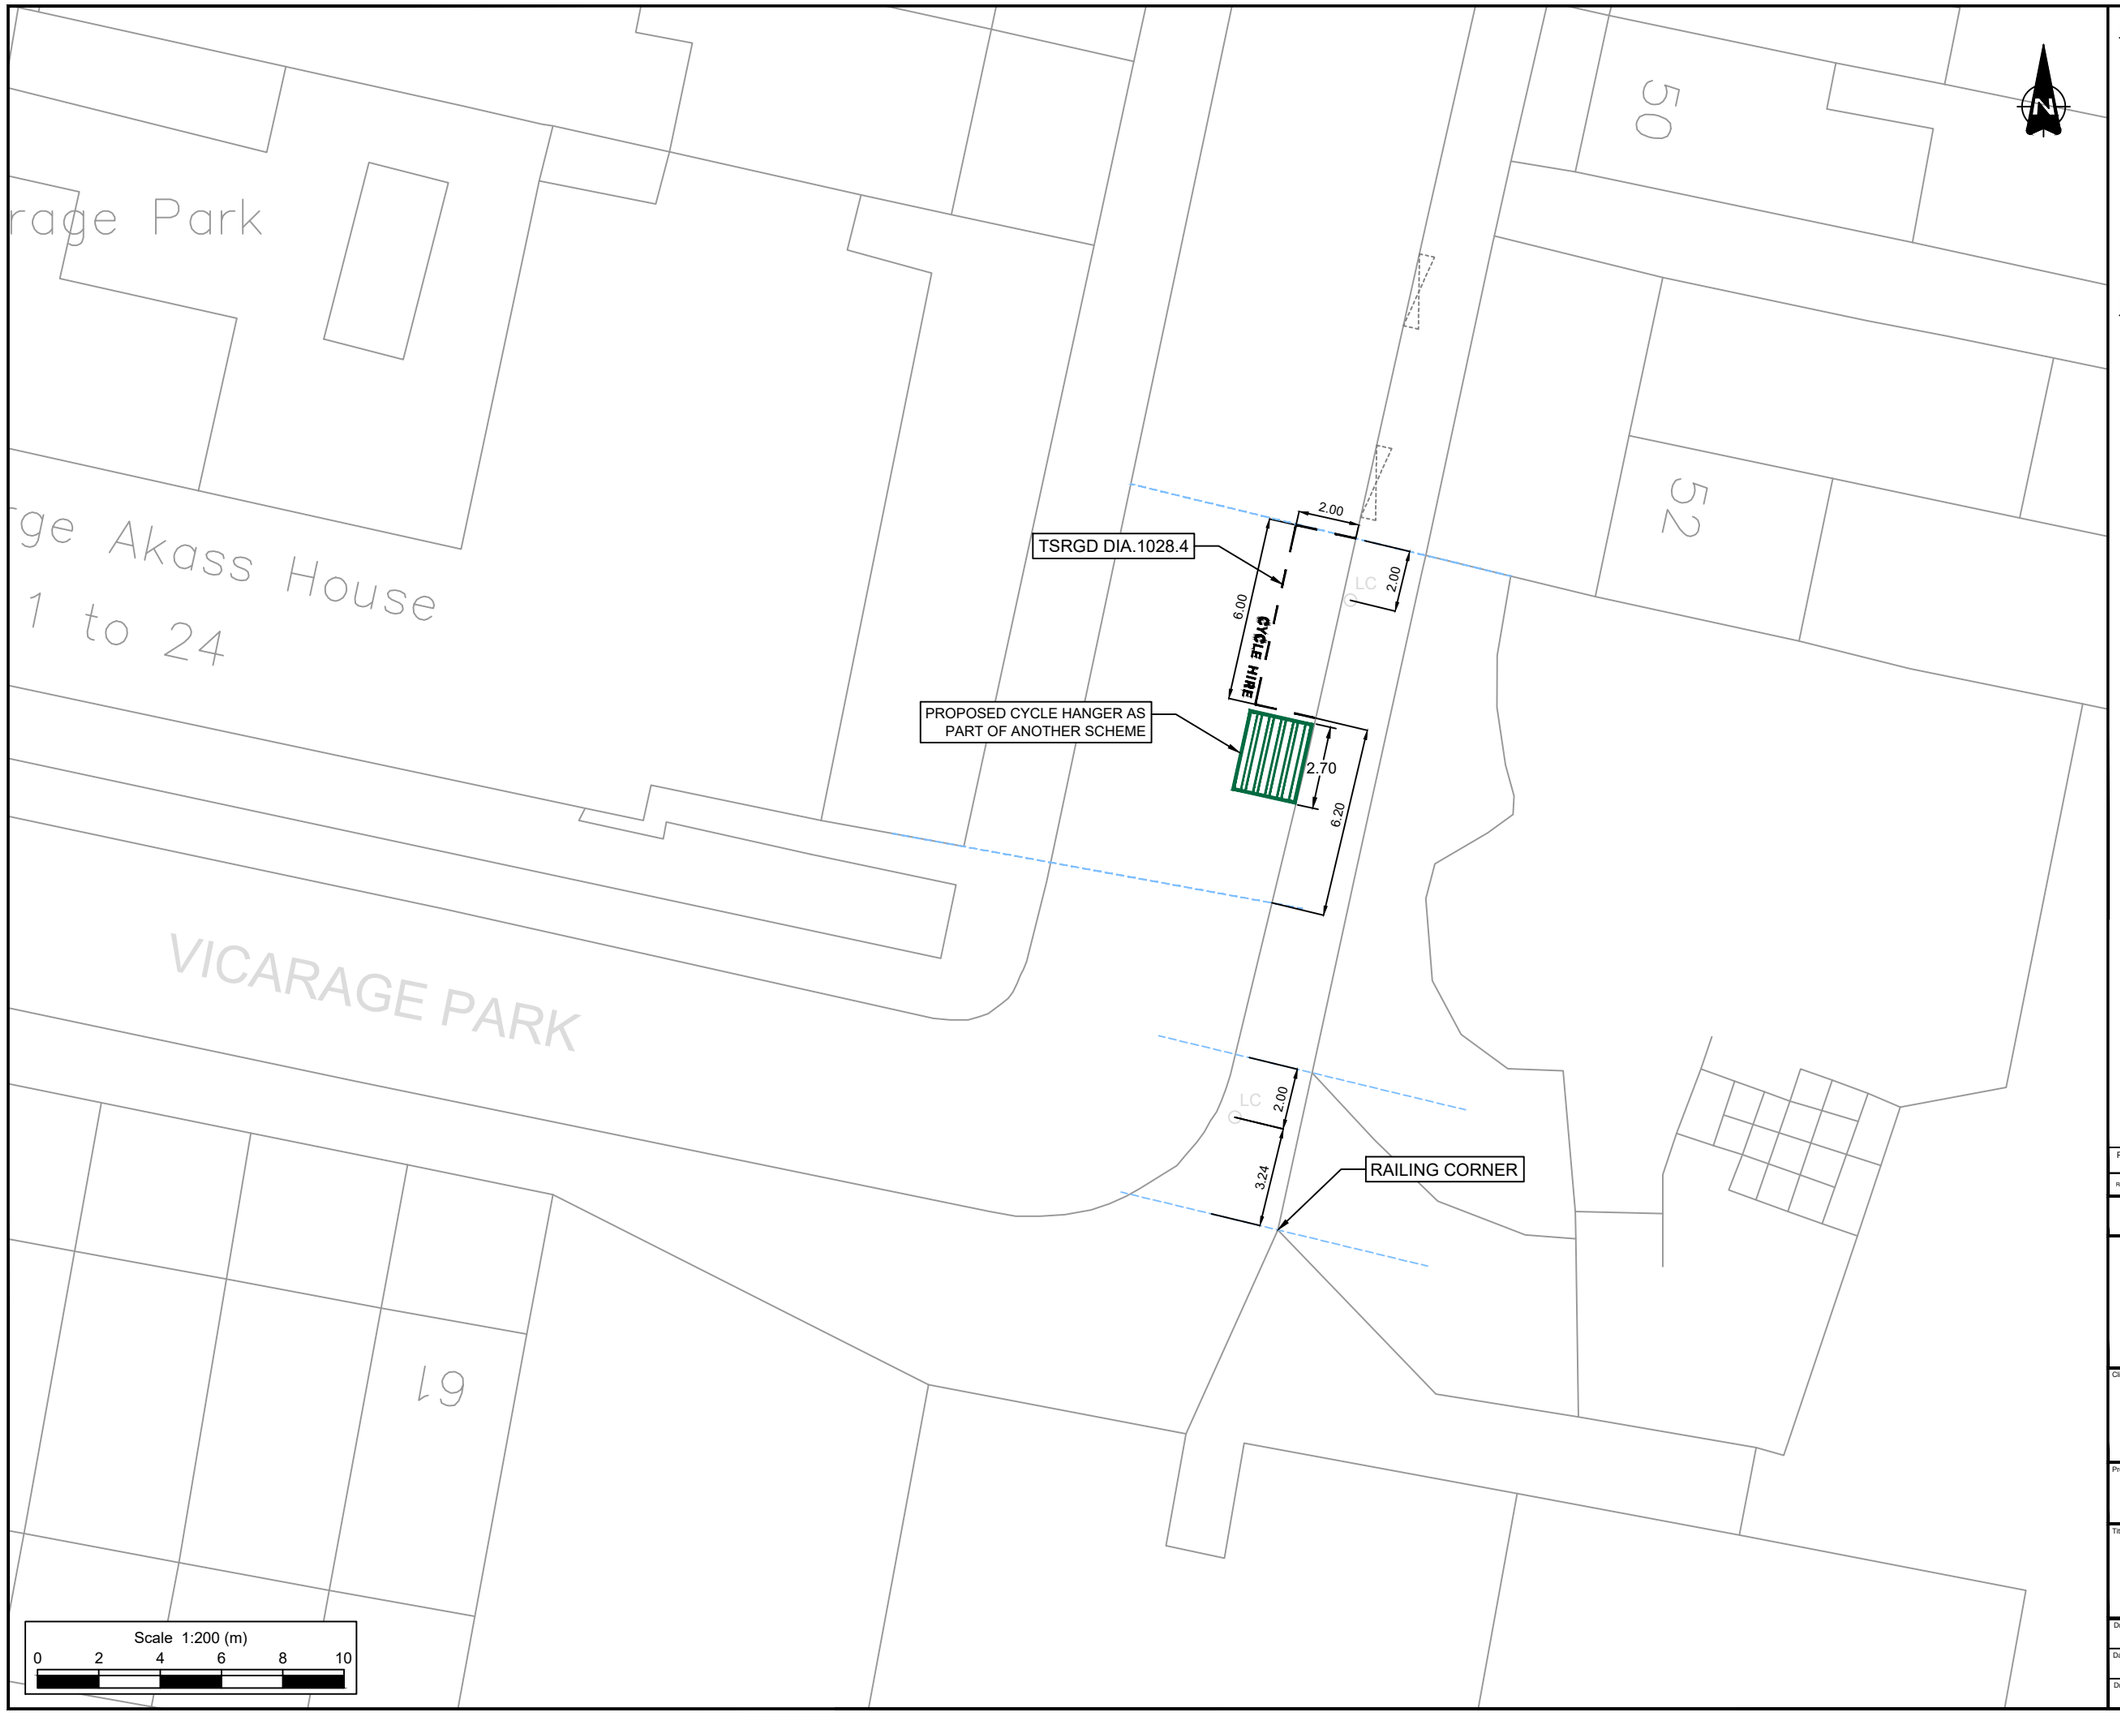

NOTES

1. Do not scale from this drawing.
2. All dimensions are in metres unless otherwise stated.
3. This drawing is based upon Ordnance Survey Mastermap data.© Crown copyright and database rights 2024 Ordnance Survey AC0000819905. Use of this data is subject to terms and conditions.
4. Signs and markings shall be provided in accordance with The Traffic Signs Regulations and General Directions 2016.

KEY

- Existing Road Markings to Remain
- Existing Road Markings to be Removed
- Proposed Parking Bay (Diag. 1028.4. 600mm Mark, 600mm Gap, 50mm. Text: 350mm).
- Existing Sign Post to Remain
- Existing Sign Post to be Removed
- Proposed New Sign Post to be Installed
- Driveway crossovers
- Building projection line
- Existing tree

Rev.	Date	Revision details	Drawn	Checked	Approved
P1	06.02.26	Updated following RBG comments	OE	BG	DM

© This drawing is the property of SYSTRA Limited and the information can only be reproduced with their prior permission.


SYSTRA
www.systra.com/uk
One Carey Lane,
London,
EC2V 8AE
T 020 3855 0079
E uk_london@systra.com

Client: ROYAL borough of GREENWICH

Project: DOCKLESS E-BIKE PARKING PHASE TWO

Title: LOCATION 022, VICARGAE PARK GENERAL ARRANGEMENT

Drawn	Checked	Approved	Original drg. size
HJ	BG	DM	A3
Date	Scale	Drawing Status	
18.03.25	1:200	FOR APPROVAL	
Drawing Number			Rev.
23B27-EBK-GA-111			P1

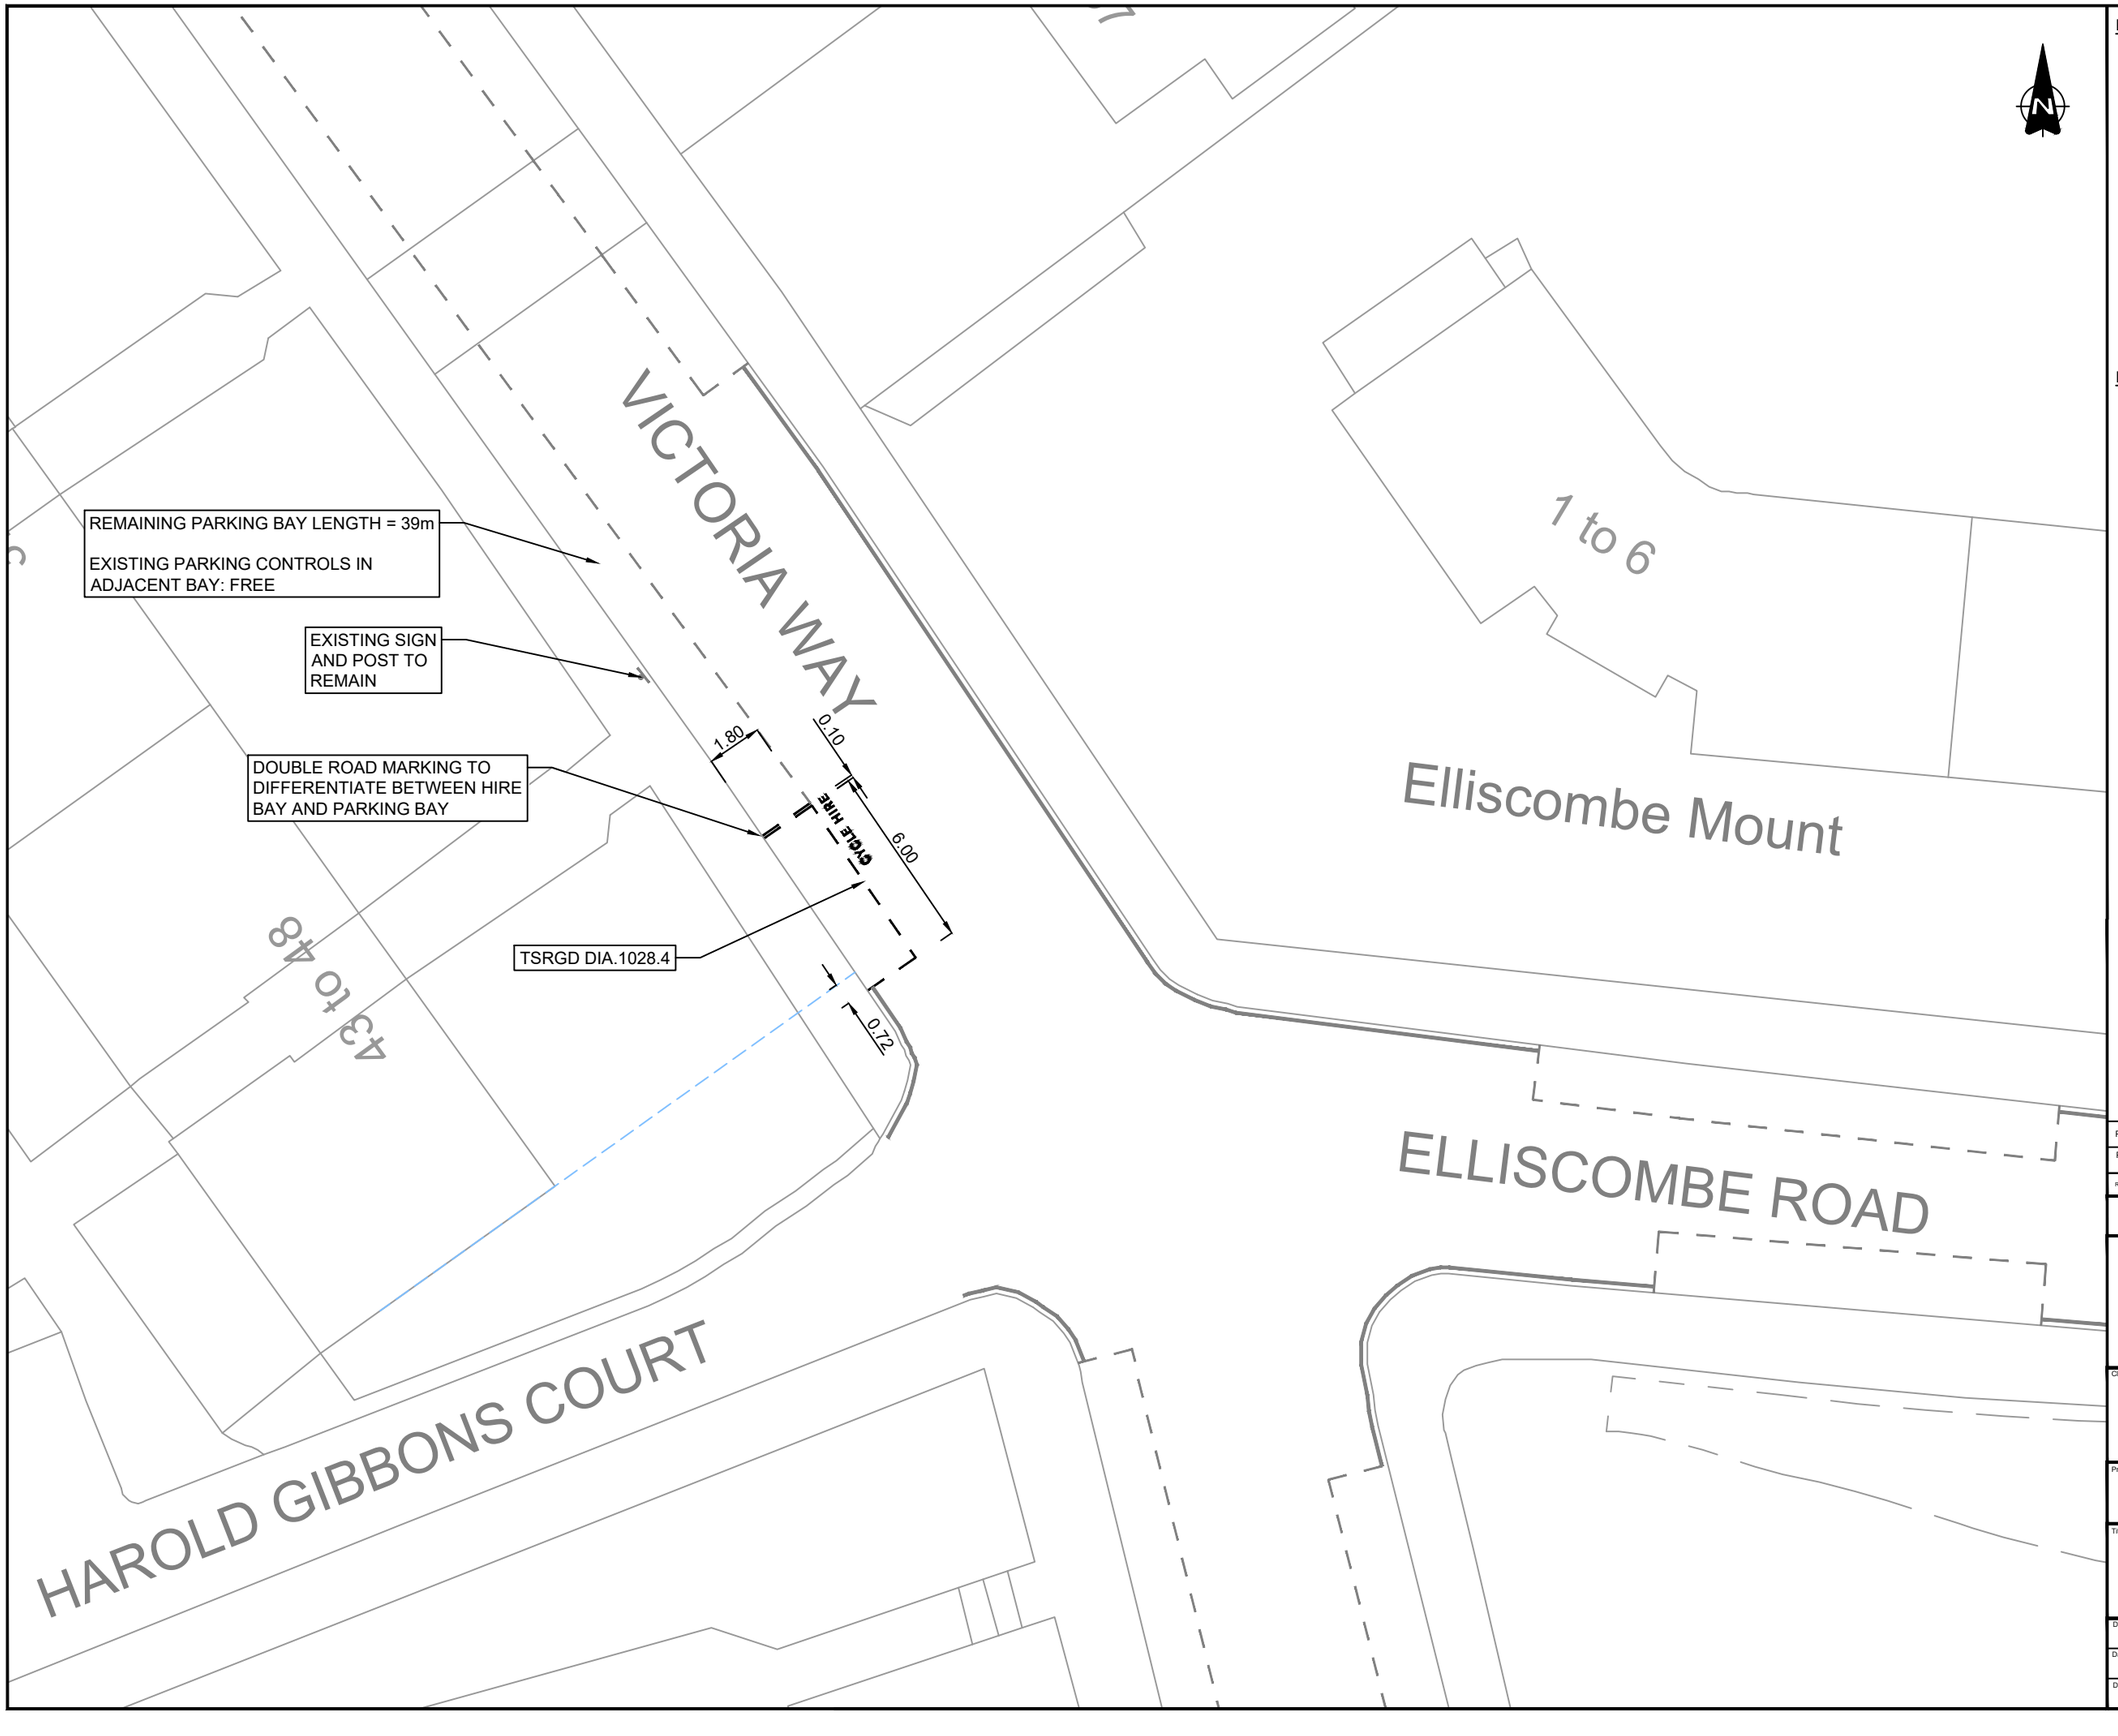

NOTES

1. Do not scale from this drawing.
2. All dimensions are in metres unless otherwise stated.
3. This drawing is based upon Ordnance Survey Mastermap data.© Crown copyright and database rights 2024 Ordnance Survey AC0000819905. Use of this data is subject to terms and conditions.
4. Signs and markings shall be provided in accordance with The Traffic Signs Regulations and General Directions 2016 and as per the Road Marking Schedule.
5. Existing bay dimensions and dimensions from boundary lines determined from on site measurements undertaken on site visit on 13/02/2025

KEY

- Existing Road Markings to Remain
- Existing Road Markings to be Removed
- Proposed Parking Bay (Diag. 1028.4. 600mm Mark, 600mm Gap, 50mm. Text: 350mm).
- Existing Sign Post to Remain
- Existing Sign Post to be Removed
- Proposed New Sign Post to be Installed
- Driveway crossovers
- Building projection line

Rev.	Date	Revision details	Drawn	Checked	Approved
P2	14/02/25	Amendments following additional site visit	MIE	BG	DM
P1	28.10.24	AMENDMENTS FOLLOWING COMMENTS FROM RBG	HJ	CC	CC

© This drawing is the property of SYSTRA Limited and the information can only be reproduced with their prior permission.


SYSTRA
www.systra.com/uk
One Carey Lane,
London,
EC2V 8AE
T 020 3855 0079
E uk_london@systra.com

Client: ROYAL borough of GREENWICH

Project: DOCKLESS E-BIKE PARKING

Title: LOCATION 109, VICTORIA WAY
GENERAL ARRANGEMENT

Drawn	Checked	Approved	Original drg. size
HJ	JP	CC	A3
Date	Scale	Drawing Status	
30.07.24	1:200	FOR APPROVAL	
Drawing Number			Rev.
23B27-EBK-GA-048			P2

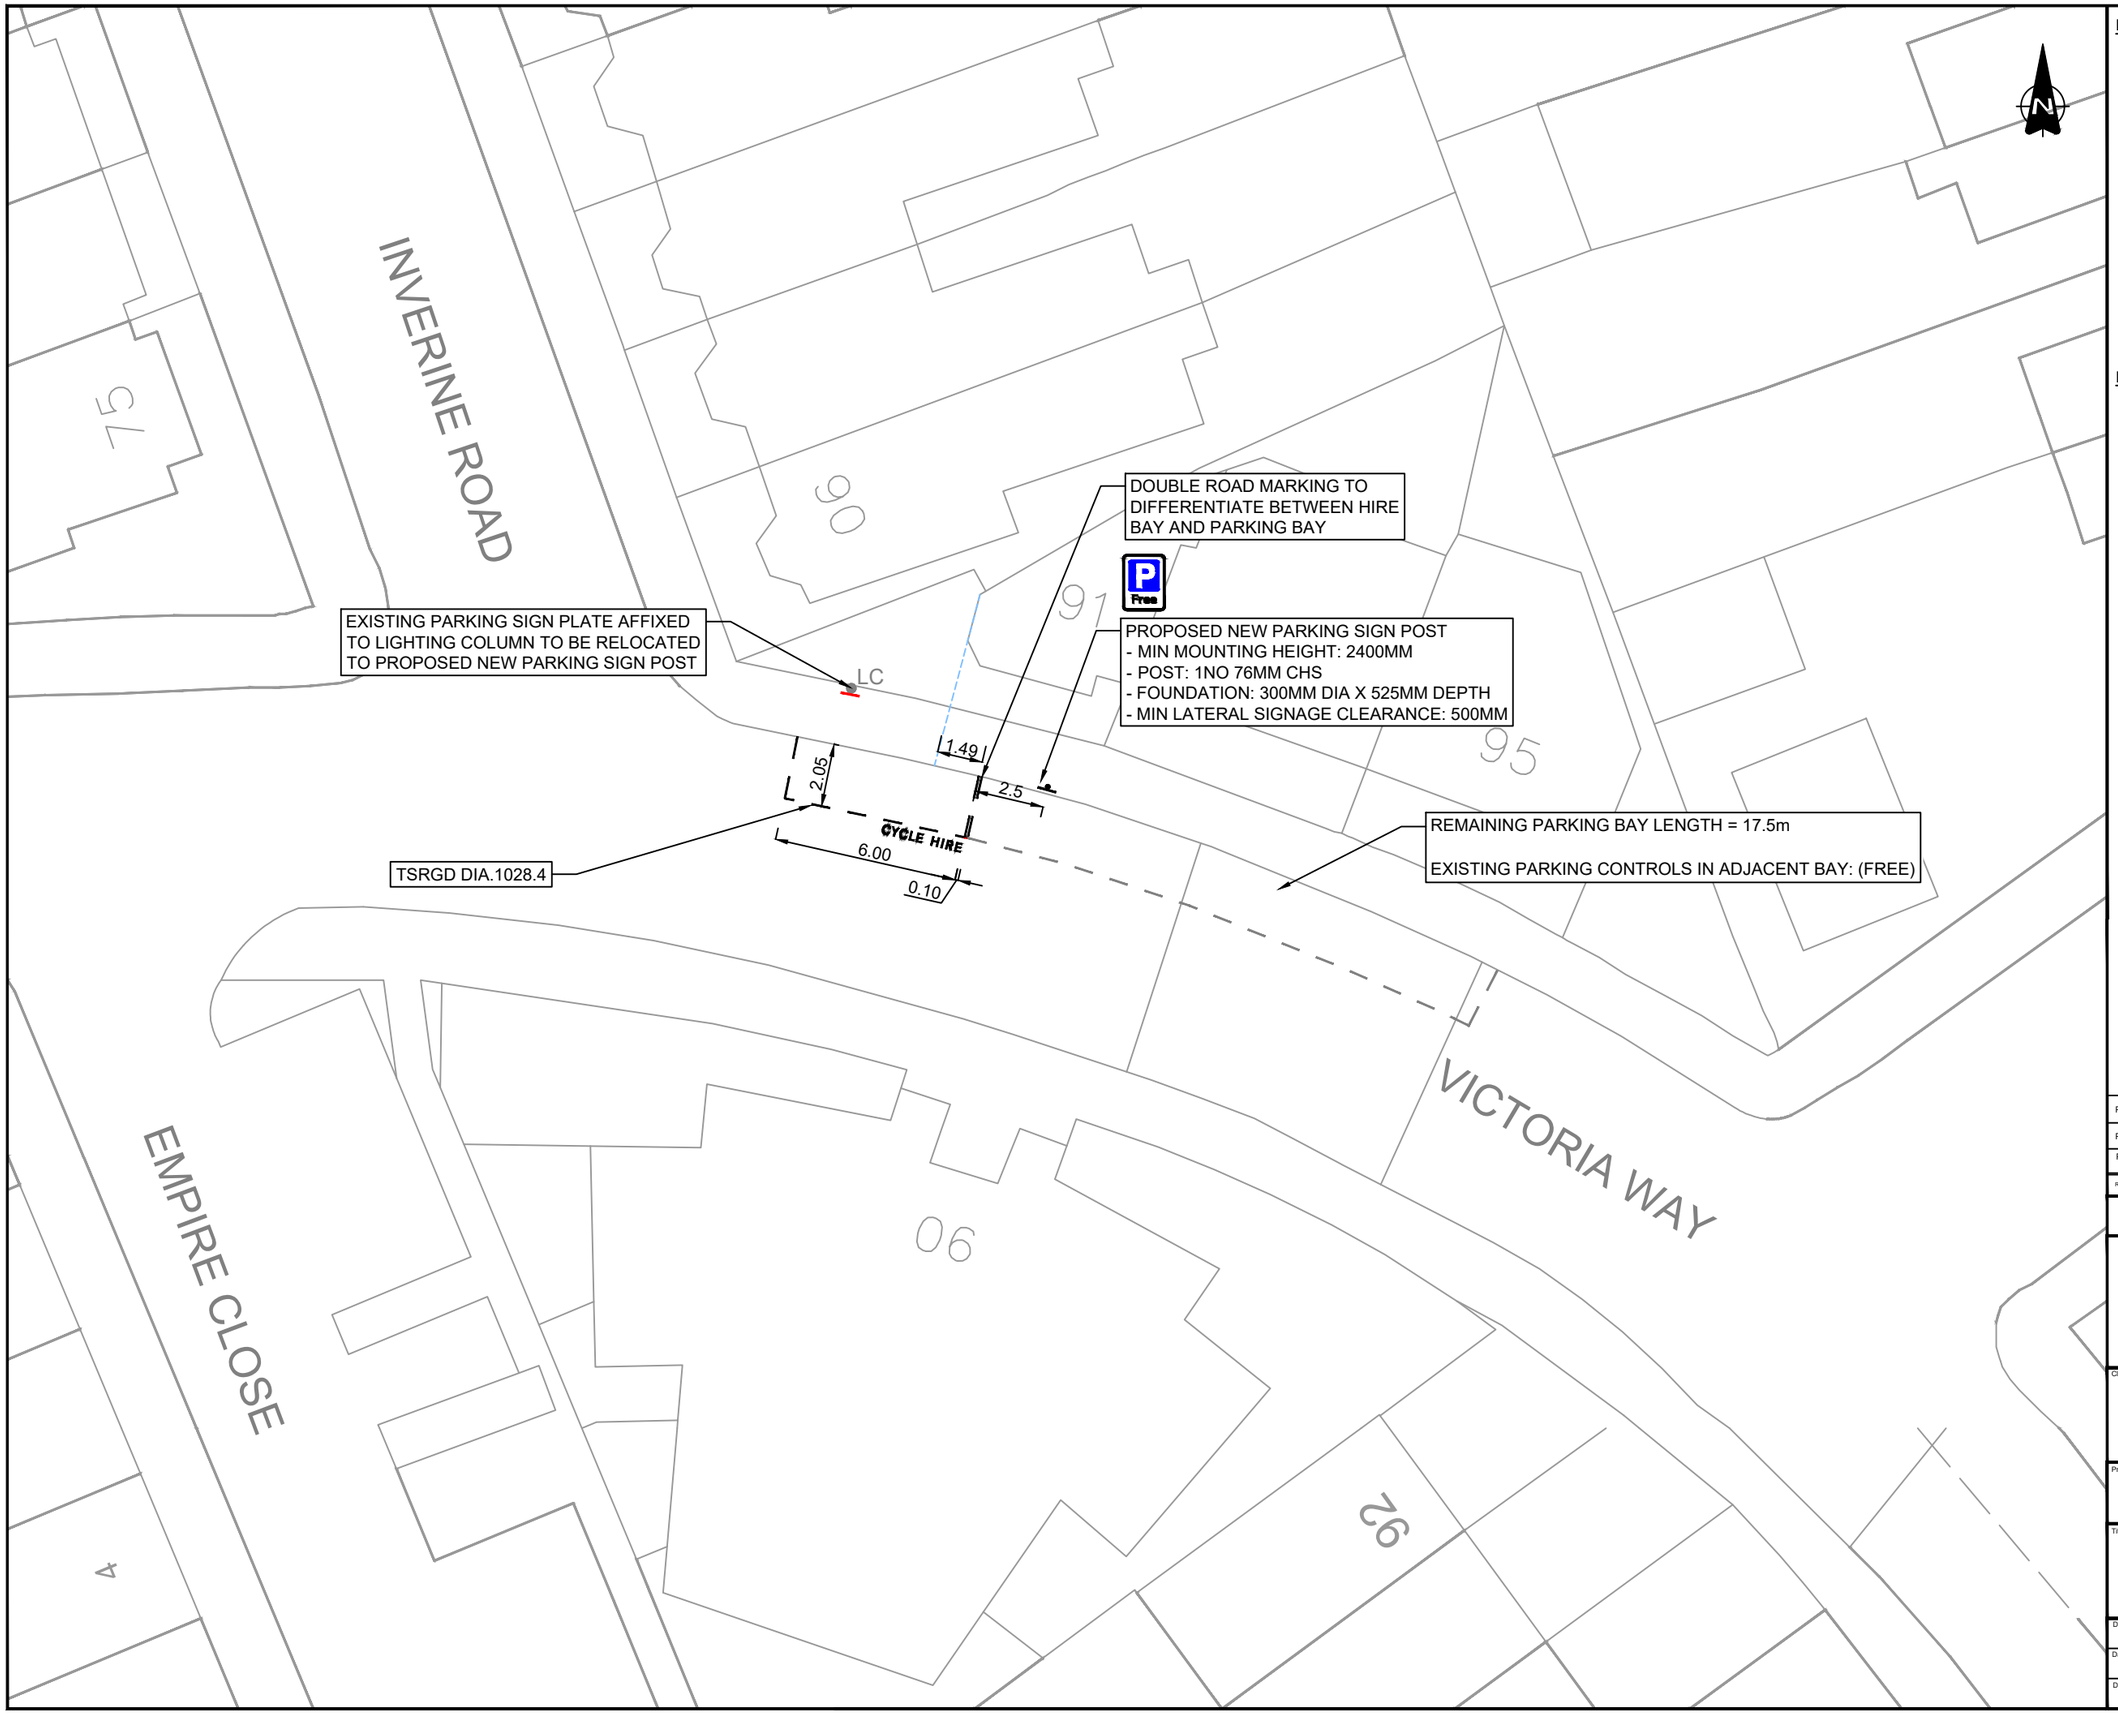

NOTES

1. Do not scale from this drawing.
2. All dimensions are in metres unless otherwise stated.
3. This drawing is based upon Ordnance Survey Mastermap data.© Crown copyright and database rights 2024 Ordnance Survey AC0000819905. Use of this data is subject to terms and conditions.
4. Signs and markings shall be provided in accordance with The Traffic Signs Regulations and General Directions 2016 and as per the Road Marking Schedule.
5. Existing bay dimensions and dimensions from boundary lines determined from on site measurements undertaken on site visit on 13/02/2025

KEY

- Existing Road Markings to Remain
- Existing Road Markings to be Removed
- Proposed Parking Bay (Diag. 1028.4. 600mm Mark, 600mm Gap, 50mm. Text: 350mm).
- Existing Sign Post to Remain
- Existing Sign Post to be Removed
- Proposed New Sign Post to be Installed
- Driveway crossovers
- Building projection line
- LC — Existing Lighting Column to remain, existing sign plate to be removed

Rev.	Date	Revision details	Drawn	Checked	Approved
P3	17/09/26	Updated bay length annotation & boundary line of bay	JM	DH	DH
P2	18/03/25	Amendments following additional site visit	DH	BG	DM
P1	24.10.24	AMENDMENTS FOLLOWING COMMENTS FROM RBG	HJ	CC	CC

© This drawing is the property of SYSTRA Limited and the information can only be reproduced with their prior permission.

SYSTRA
www.systra.com/uk
One Carey Lane,
London,
EC2V 8AE
T 020 3855 0079
E uk_london@systra.com


Client: ROYAL borough of GREENWICH

Project: DOCKLESS E-BIKE PARKING

Title: LOCATION 102, VICTORIA WAY
GENERAL ARRANGEMENT

Drawn	Checked	Approved	Original drg. size
OE	JP	CC	A3
Date	Scale	Drawing Status	
26.07.24	1:200	FOR APPROVAL	

Drawing Number: 23B27-EBK-GA-045
Rev.: P3

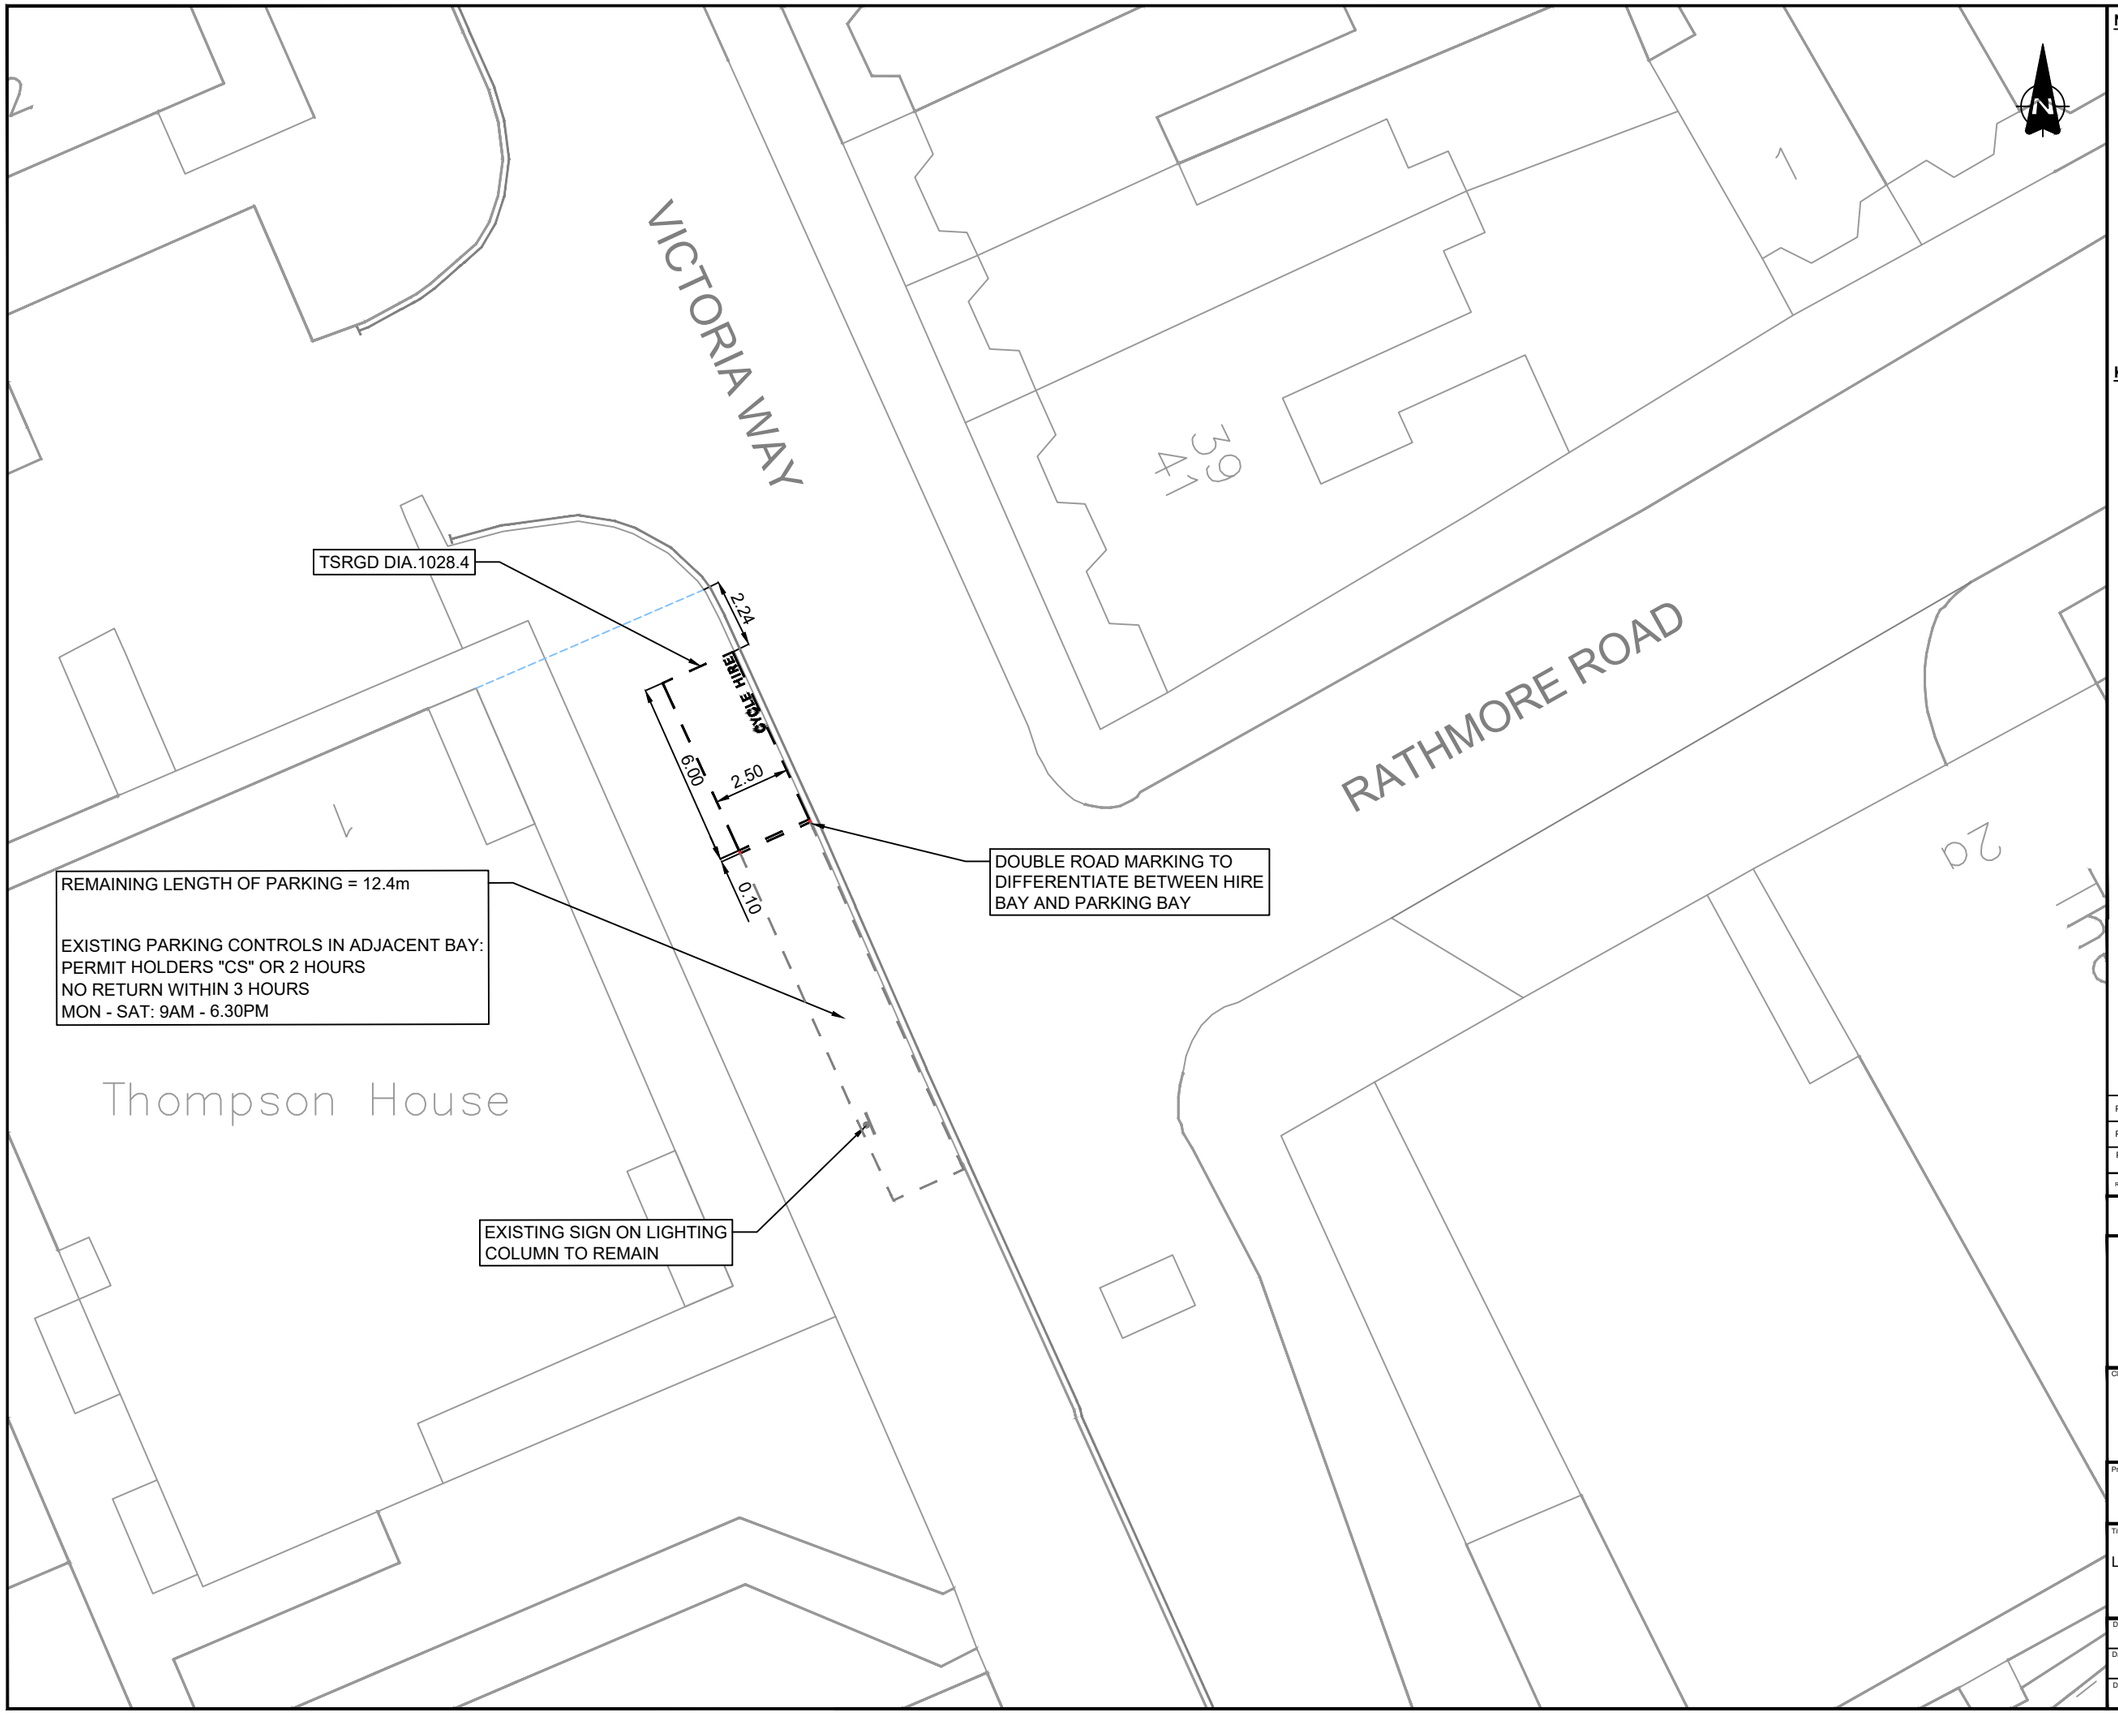

NOTES

1. Do not scale from this drawing.
2. All dimensions are in metres unless otherwise stated.
3. This drawing is based upon Ordnance Survey Mastermap data.© Crown copyright and database rights 2024 Ordnance Survey AC0000819905. Use of this data is subject to terms and conditions.
4. Signs and markings shall be provided in accordance with The Traffic Signs Regulations and General Directions 2016 and as per the Road Marking Schedule.
5. Existing bay dimensions and dimensions from boundary lines determined from on site measurements undertaken on site visit on 13/02/2025

KEY

- Existing Road Markings to Remain
- Existing Road Markings to be Removed
- Proposed Parking Bay (Diag. 1028.4. 600mm Mark, 600mm Gap, 50mm. Text: 350mm).
- Existing Sign Post to Remain
- Existing Sign Post to be Removed
- Proposed New Sign Post to be Installed
- Driveway crossovers
- Building projection line

Rev.	Date	Revision details	Drawn	Checked	Approved
P3	17/09/26	Annotation for parking zone updated	JM	DH	DH
P2	18/03/25	Amendments following additional site visit	DH	BG	DM
P1	24.10.24	AMENDMENTS FOLLOWING COMMENTS FROM RBG	HJ	CC	CC

© This drawing is the property of SYSTRA Limited and the information can only be reproduced with their prior permission.

SYSTRA
www.systra.com/uk
One Carey Lane,
London,
EC2V 8AE
T 020 3855 0079
E uk_london@systra.com

Client: ROYAL borough of GREENWICH

Project: DOCKLESS E-BIKE PARKING

Title: LOCATION 096, VICTORIA WAY/RATHMORE ROAD GENERAL ARRANGEMENT

Drawn	Checked	Approved	Original drg. size
HJ	JP	CC	A3
Date	Scale	Drawing Status	
30.07.24	1:200	FOR APPROVAL	
Drawing Number			Rev.
23B27-EBK-GA-040			P3

ANN STREET

TCBs

177 - 185

BREWERY ROAD

LC

TSRGD DIA.1028.4

6.00

2.00

1.24

3.05

CYCLE HIRE

H

10

12

20

22

24

26

25

25a

WAVERLEY ROAD

N

Scale 1:200 (m)

0 2 4 6 8 10

NOTES

1. Do not scale from this drawing.
2. All dimensions are in metres unless otherwise stated.
3. This drawing is based upon Ordnance Survey Mastermap data.© Crown copyright and database rights 2024 Ordnance Survey AC0000819905. Use of this data is subject to terms and conditions.
4. Signs and markings shall be provided in accordance with The Traffic Signs Regulations and General Directions 2016.

KEY

- Existing Road Markings to Remain
- Existing Road Markings to be Removed
- Proposed Parking Bay (Diag. 1028.4. 600mm Mark, 600mm Gap, 50mm. Text: 350mm).
- Existing Sign Post to Remain
- Existing Sign Post to be Removed
- Proposed New Sign Post to be Installed
- Driveway crossovers
- Building projection line
- Existing tree

Rev.	Date	Revision details	Drawn	Checked	Approved
P1	06.02.26	Updated following RBG comments	OE	BG	DM

© This drawing is the property of SYSTRA Limited and the information can only be reproduced with their prior permission.

SYSTRA
www.systra.com/uk

One Carey Lane,
London,
EC2V 8AE

T 020 3855 0079
E uk_london@systra.com

Client

ROYAL borough of GREENWICH


Project

DOCKLESS E-BIKE PARKING
PHASE TWO

Title

LOCATION 019, WAVERLEY ROAD
GENERAL ARRANGEMENT

Drawn	Checked	Approved	Original drg. size
HJ	BG	DM	A3
Date	**Scale**	**Drawing Status**	
18.03.25	1:200	FOR APPROVAL	
Drawing Number			**Rev.**
23B27-EBK-GA-108			P1

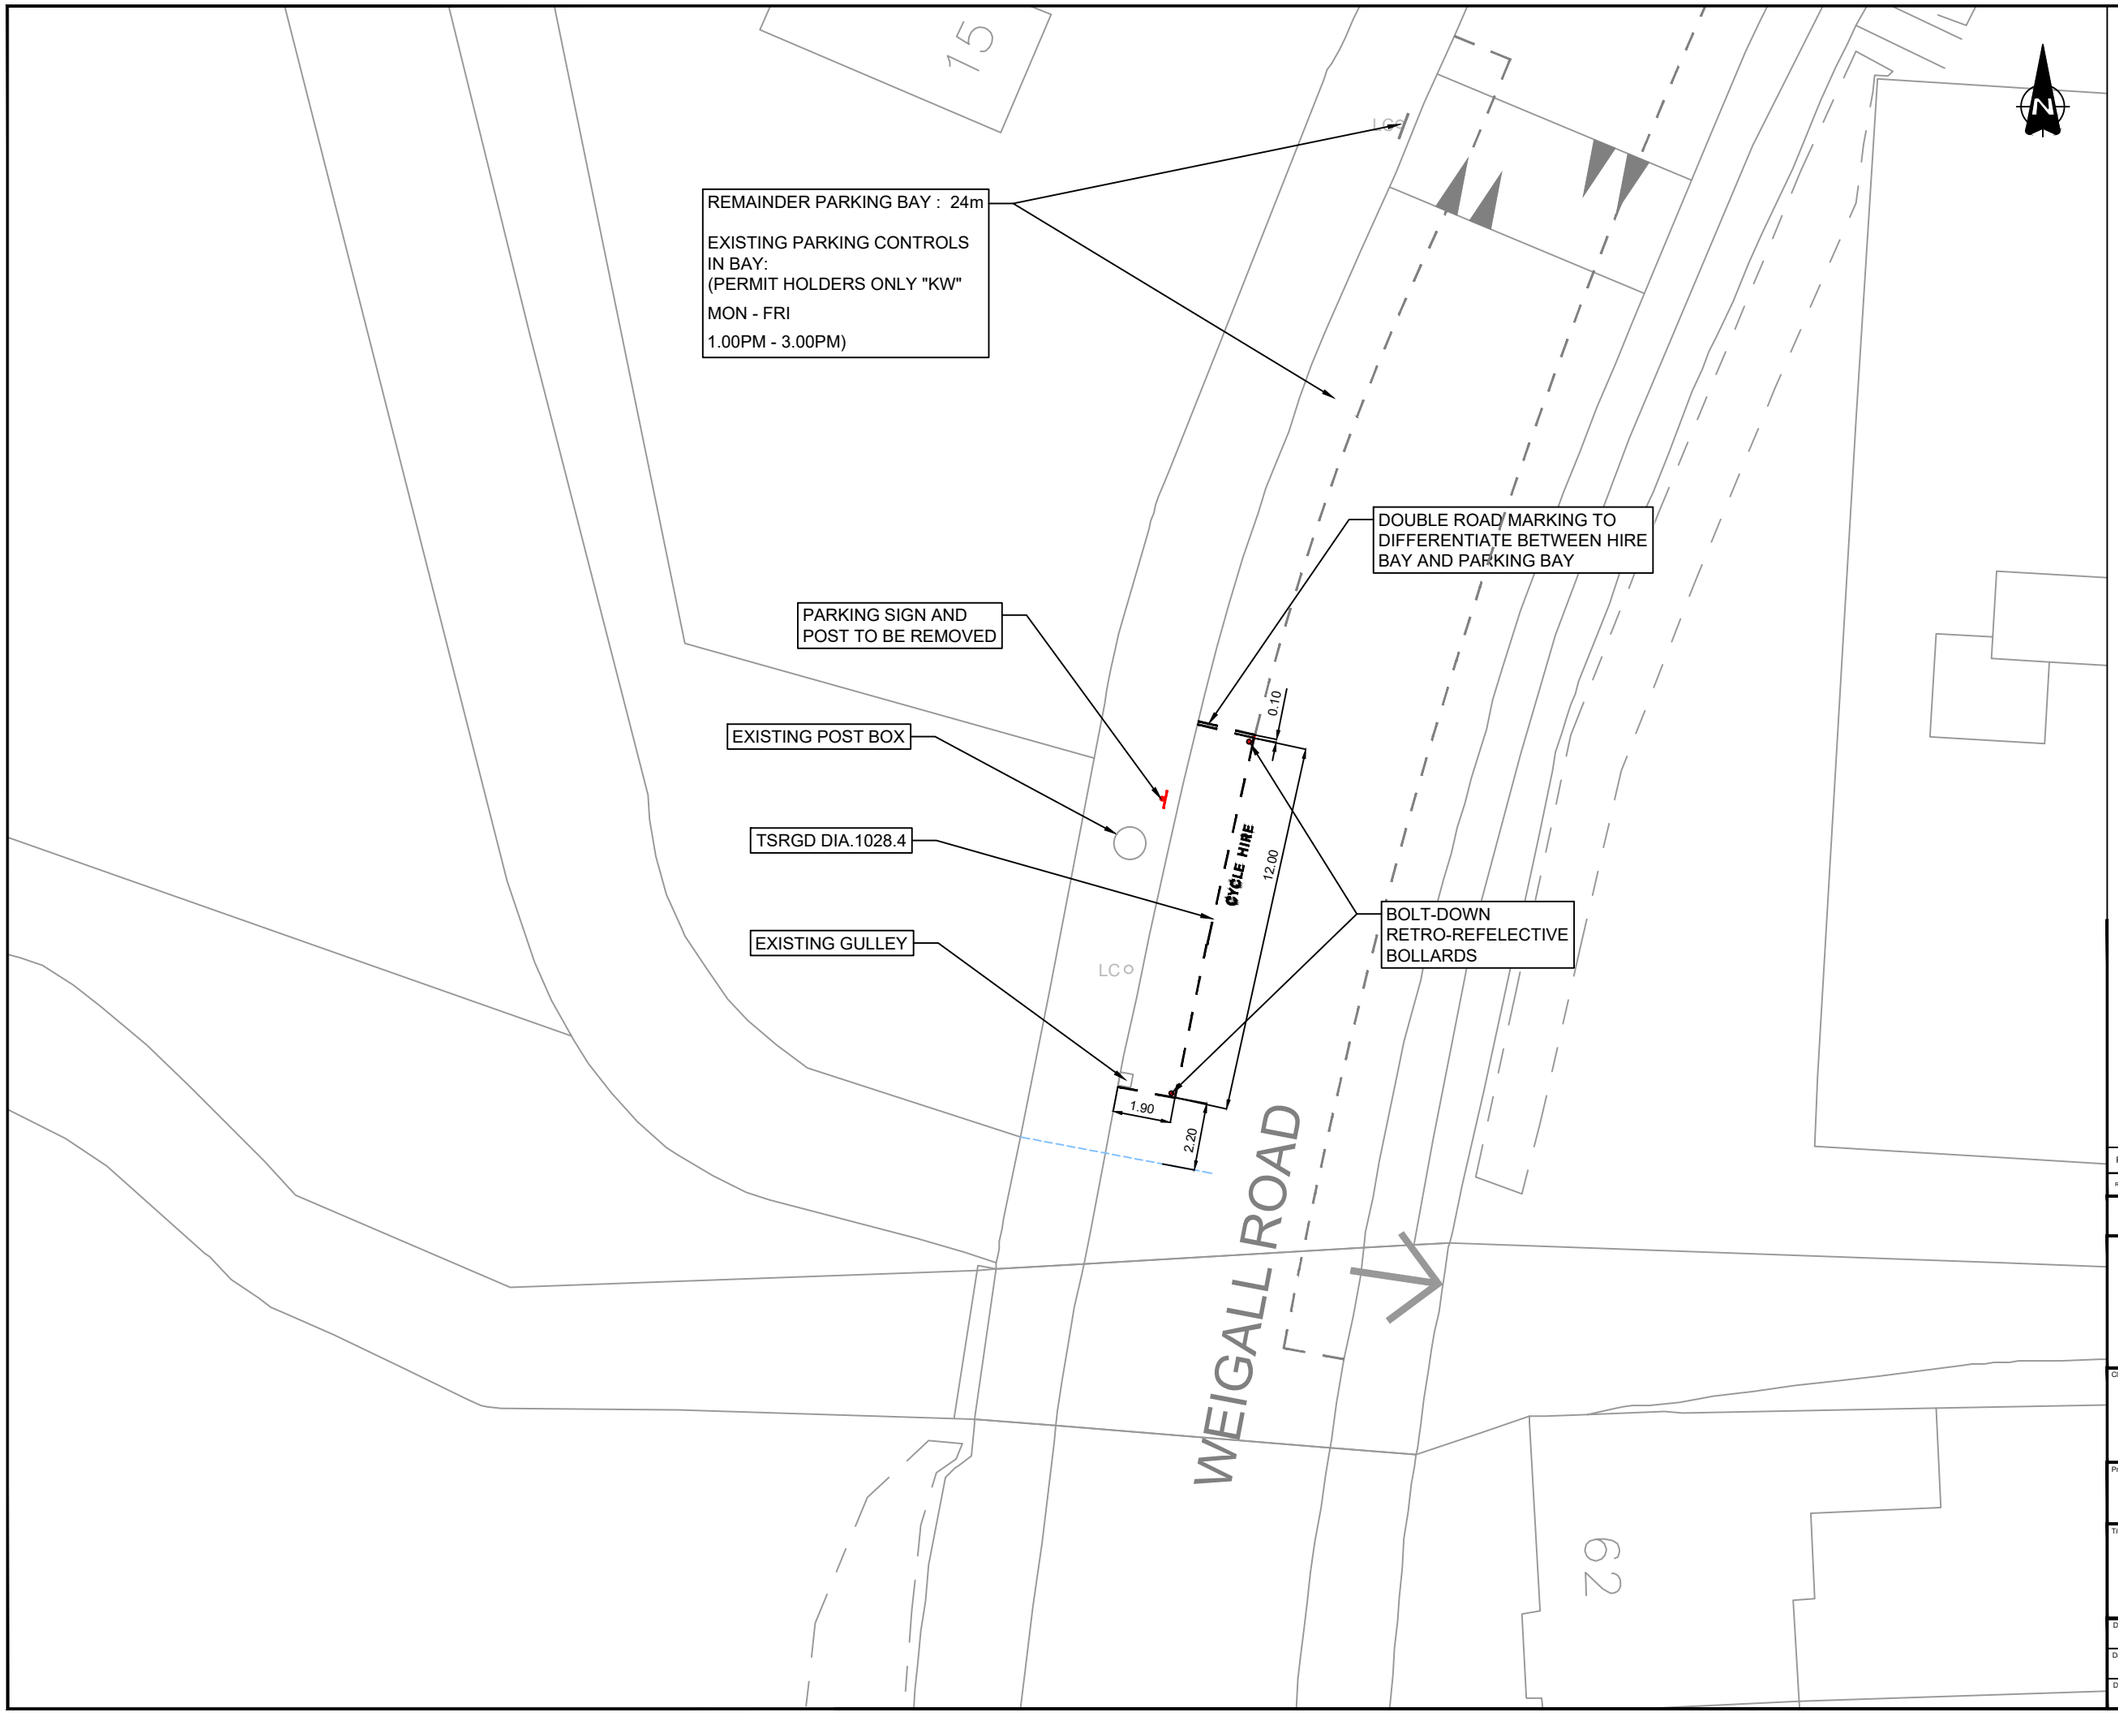

NOTES

1. Do not scale from this drawing.
2. All dimensions are in metres unless otherwise stated.
3. This drawing is based upon Ordnance Survey Mastermap data.© Crown copyright and database rights 2024 Ordnance Survey AC0000819905. Use of this data is subject to terms and conditions.
4. Signs and markings shall be provided in accordance with The Traffic Signs Regulations and General Directions 2016.

KEY

- Existing Road Markings to Remain
- Existing Road Markings to be Removed
- Proposed Parking Bay (Diag. 1028.4. 600mm Mark, 600mm Gap, 50mm. Text: 350mm).
- Existing Sign Post to Remain
- Existing Sign Post to be Removed
- Proposed New Sign Post to be Installed
- Driveway crossovers
- Building projection line
- Existing tree
- Bolt down retro-reflective bollard

Rev.	Date	Revision details	Drawn	Checked	Approved
P1	27/08/26	AMENDMENTS FOLLOWING COMMENTS FROM RBG	JJ	DH	DH

© This drawing is the property of SYSTRA Limited and the information can only be reproduced with their prior permission.


SYSTRA
www.systra.com/uk
One Carey Lane,
London,
EC2V 8AE
T 020 3855 0079
E uk_london@systra.com

Client: ROYAL borough of GREENWICH

Project: DOCKLESS E-BIKE PARKING PHASE TWO

Title: LOCATION 150, WEIGALL ROAD (CROFTON SPORTS CLUB) GENERAL ARRANGEMENT

Drawn	Checked	Approved	Original drg. size
HJ	-	-	A3
Date	Scale	Drawing Status	
11.08.25	1:200	FOR APPROVAL	
Drawing Number			Rev.
23B27-EBK-GA-239			P1

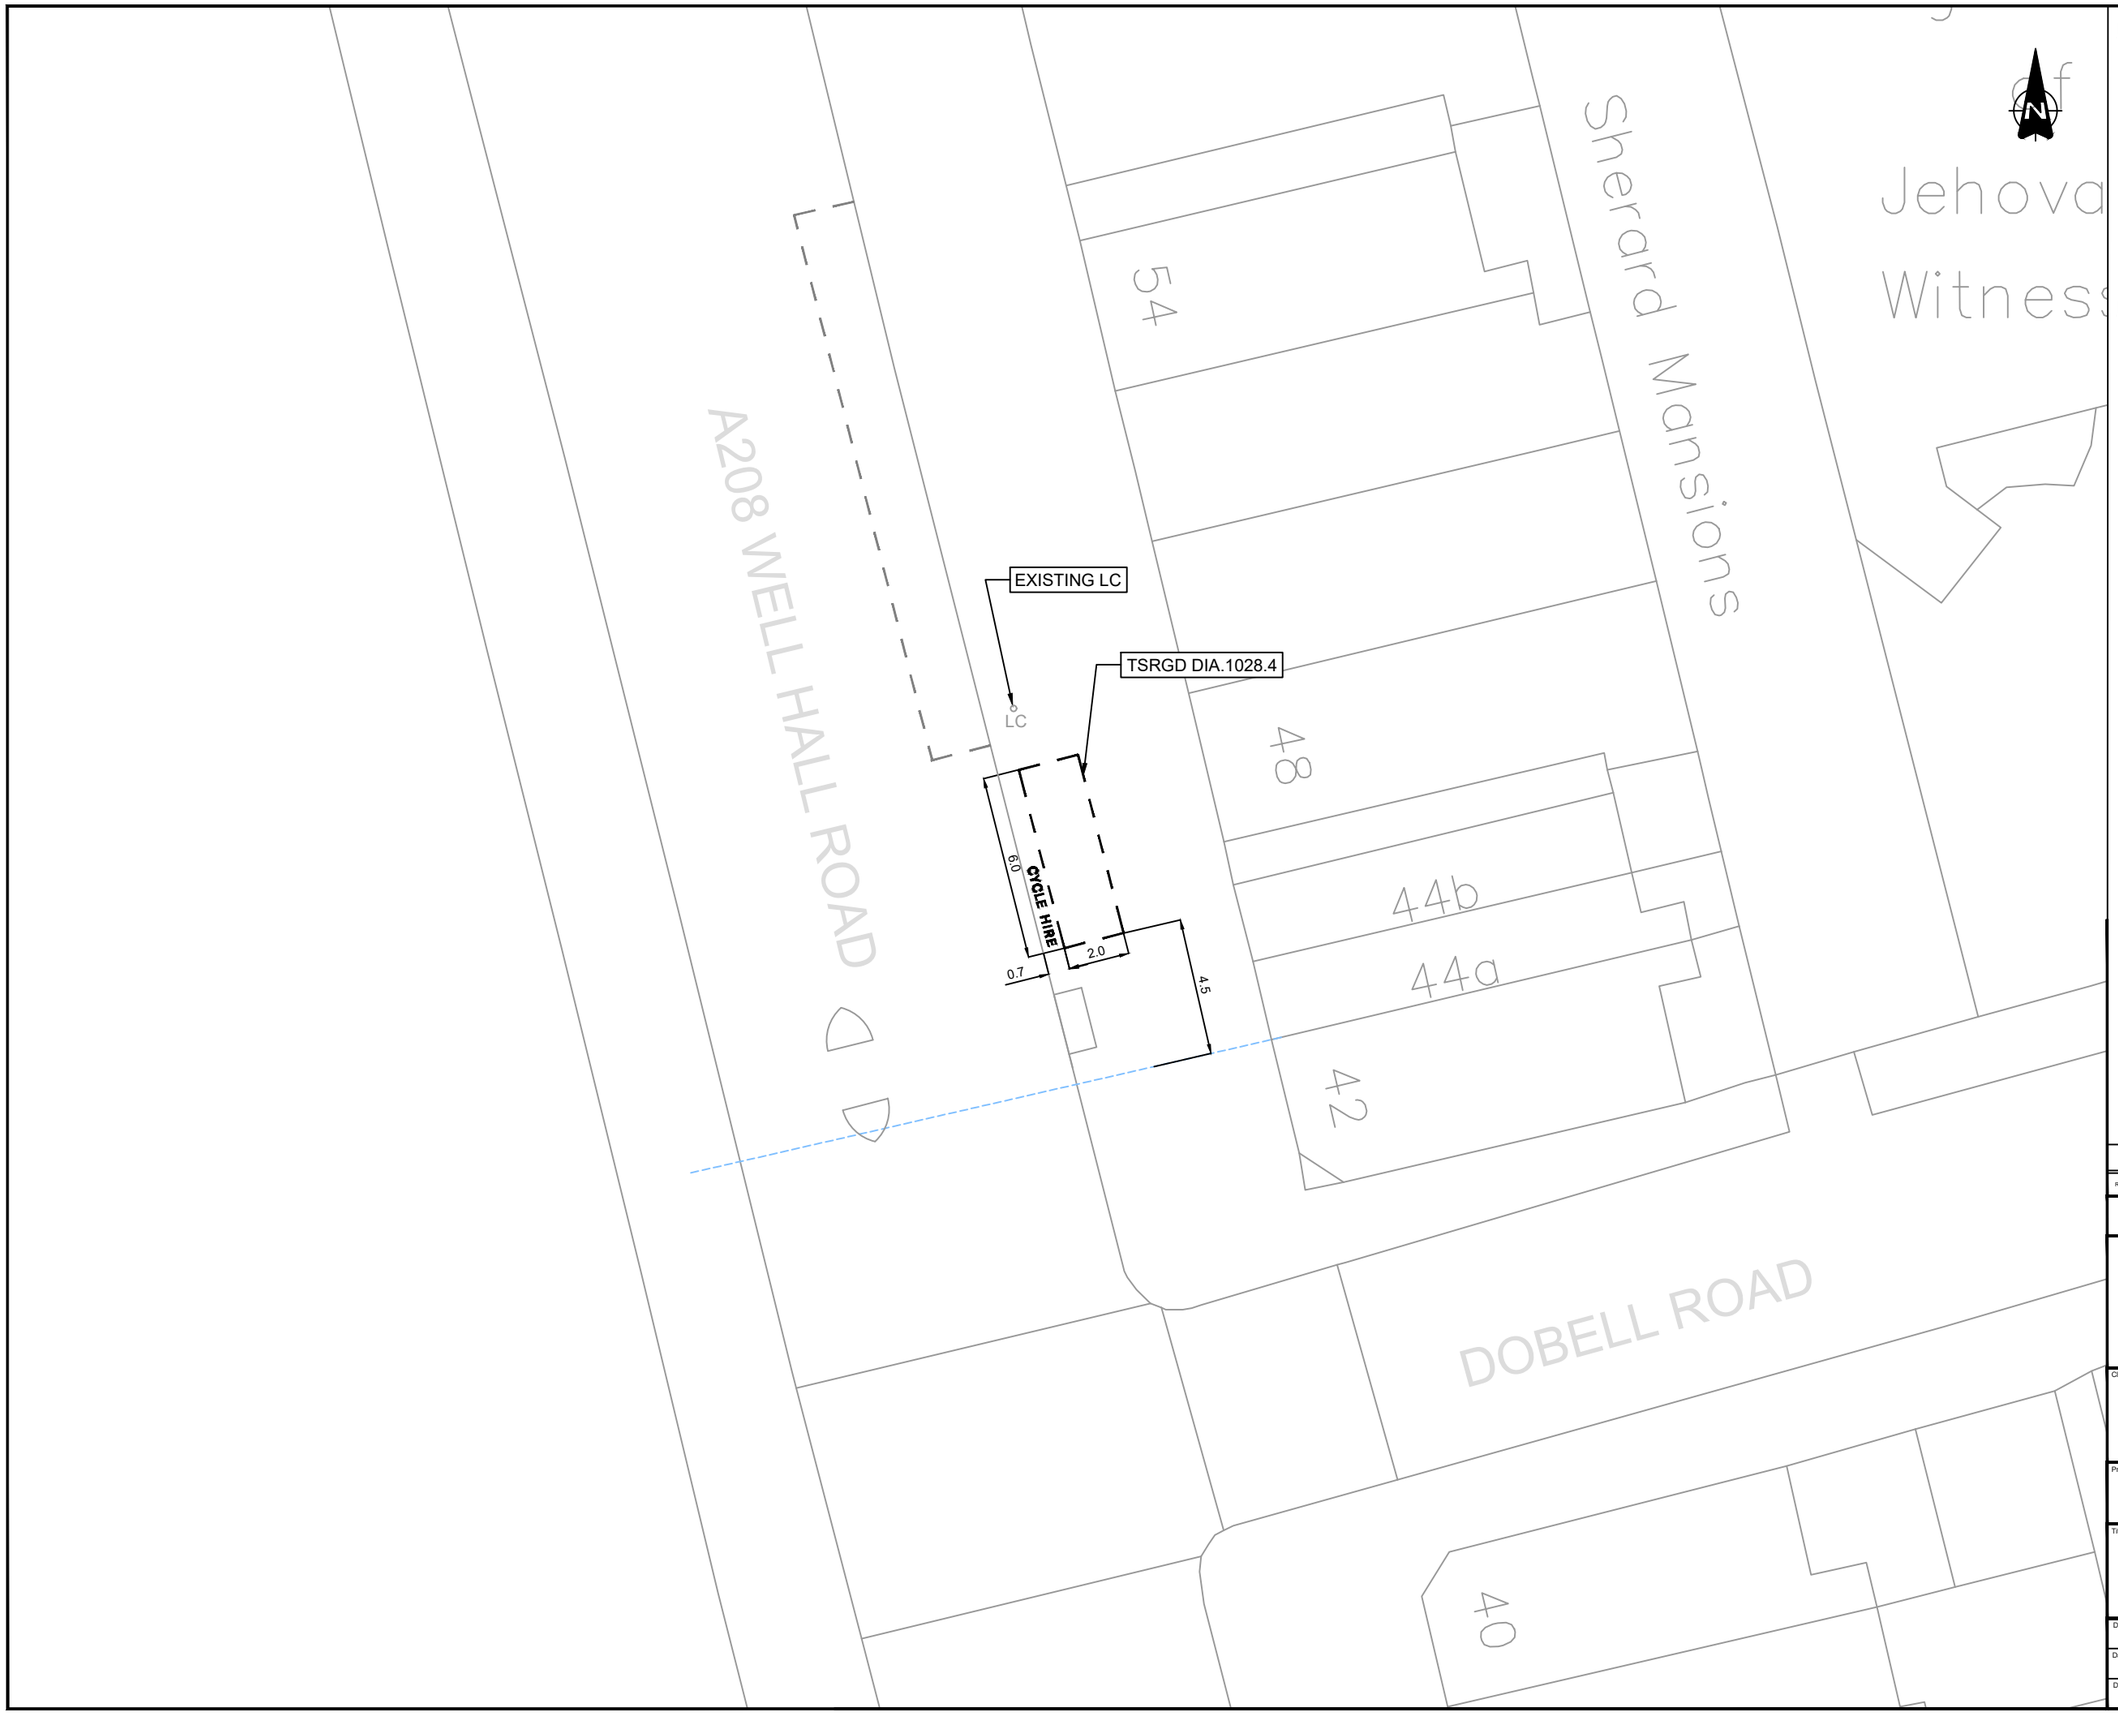

NOTES

1. Do not scale from this drawing.
2. All dimensions are in metres unless otherwise stated.
3. This drawing is based upon Ordnance Survey Mastermap data.© Crown copyright and database rights 2024 Ordnance Survey AC0000819905. Use of this data is subject to terms and conditions.
4. Signs and markings shall be provided in accordance with The Traffic Signs Regulations and General Directions 2016 and as per the Road Marking Schedule.

KEY

- Existing Road Markings to Remain
- Existing Road Markings to be Removed
- Proposed Parking Bay (Diag. 1028.4. 600mm Mark, 600mm Gap, 50mm. Text: 350mm).
- Existing Sign Post to Remain
- Existing Sign Post to be Removed
- Proposed New Sign Post to be Installed
- Driveway crossovers
- Building projection line
- Existing tree

Rev.	Date	Revision details	Drawn	Checked	Approved
-	-	-	-	-	-

© This drawing is the property of SYSTRA Limited and the information can only be reproduced with their prior permission.


SYSTRA
www.systra.com/uk
One Carey Lane,
London,
EC2V 8AE
T 020 3855 0079
E uk_london@systra.com

Client: ROYAL borough of GREENWICH

Project: DOCKLESS E-BIKE PARKING PHASE TWO

Title: LOCATION 109, WELL HALL ROAD GENERAL ARRANGEMENT

Drawn	Checked	Approved	Original drg. size
HJ	BG	DM	A3
Date	Scale	Drawing Status	
17.04.25	1:200	FOR APPROVAL	
Drawing Number			Rev.
23B27-EBK-GA-198			P0

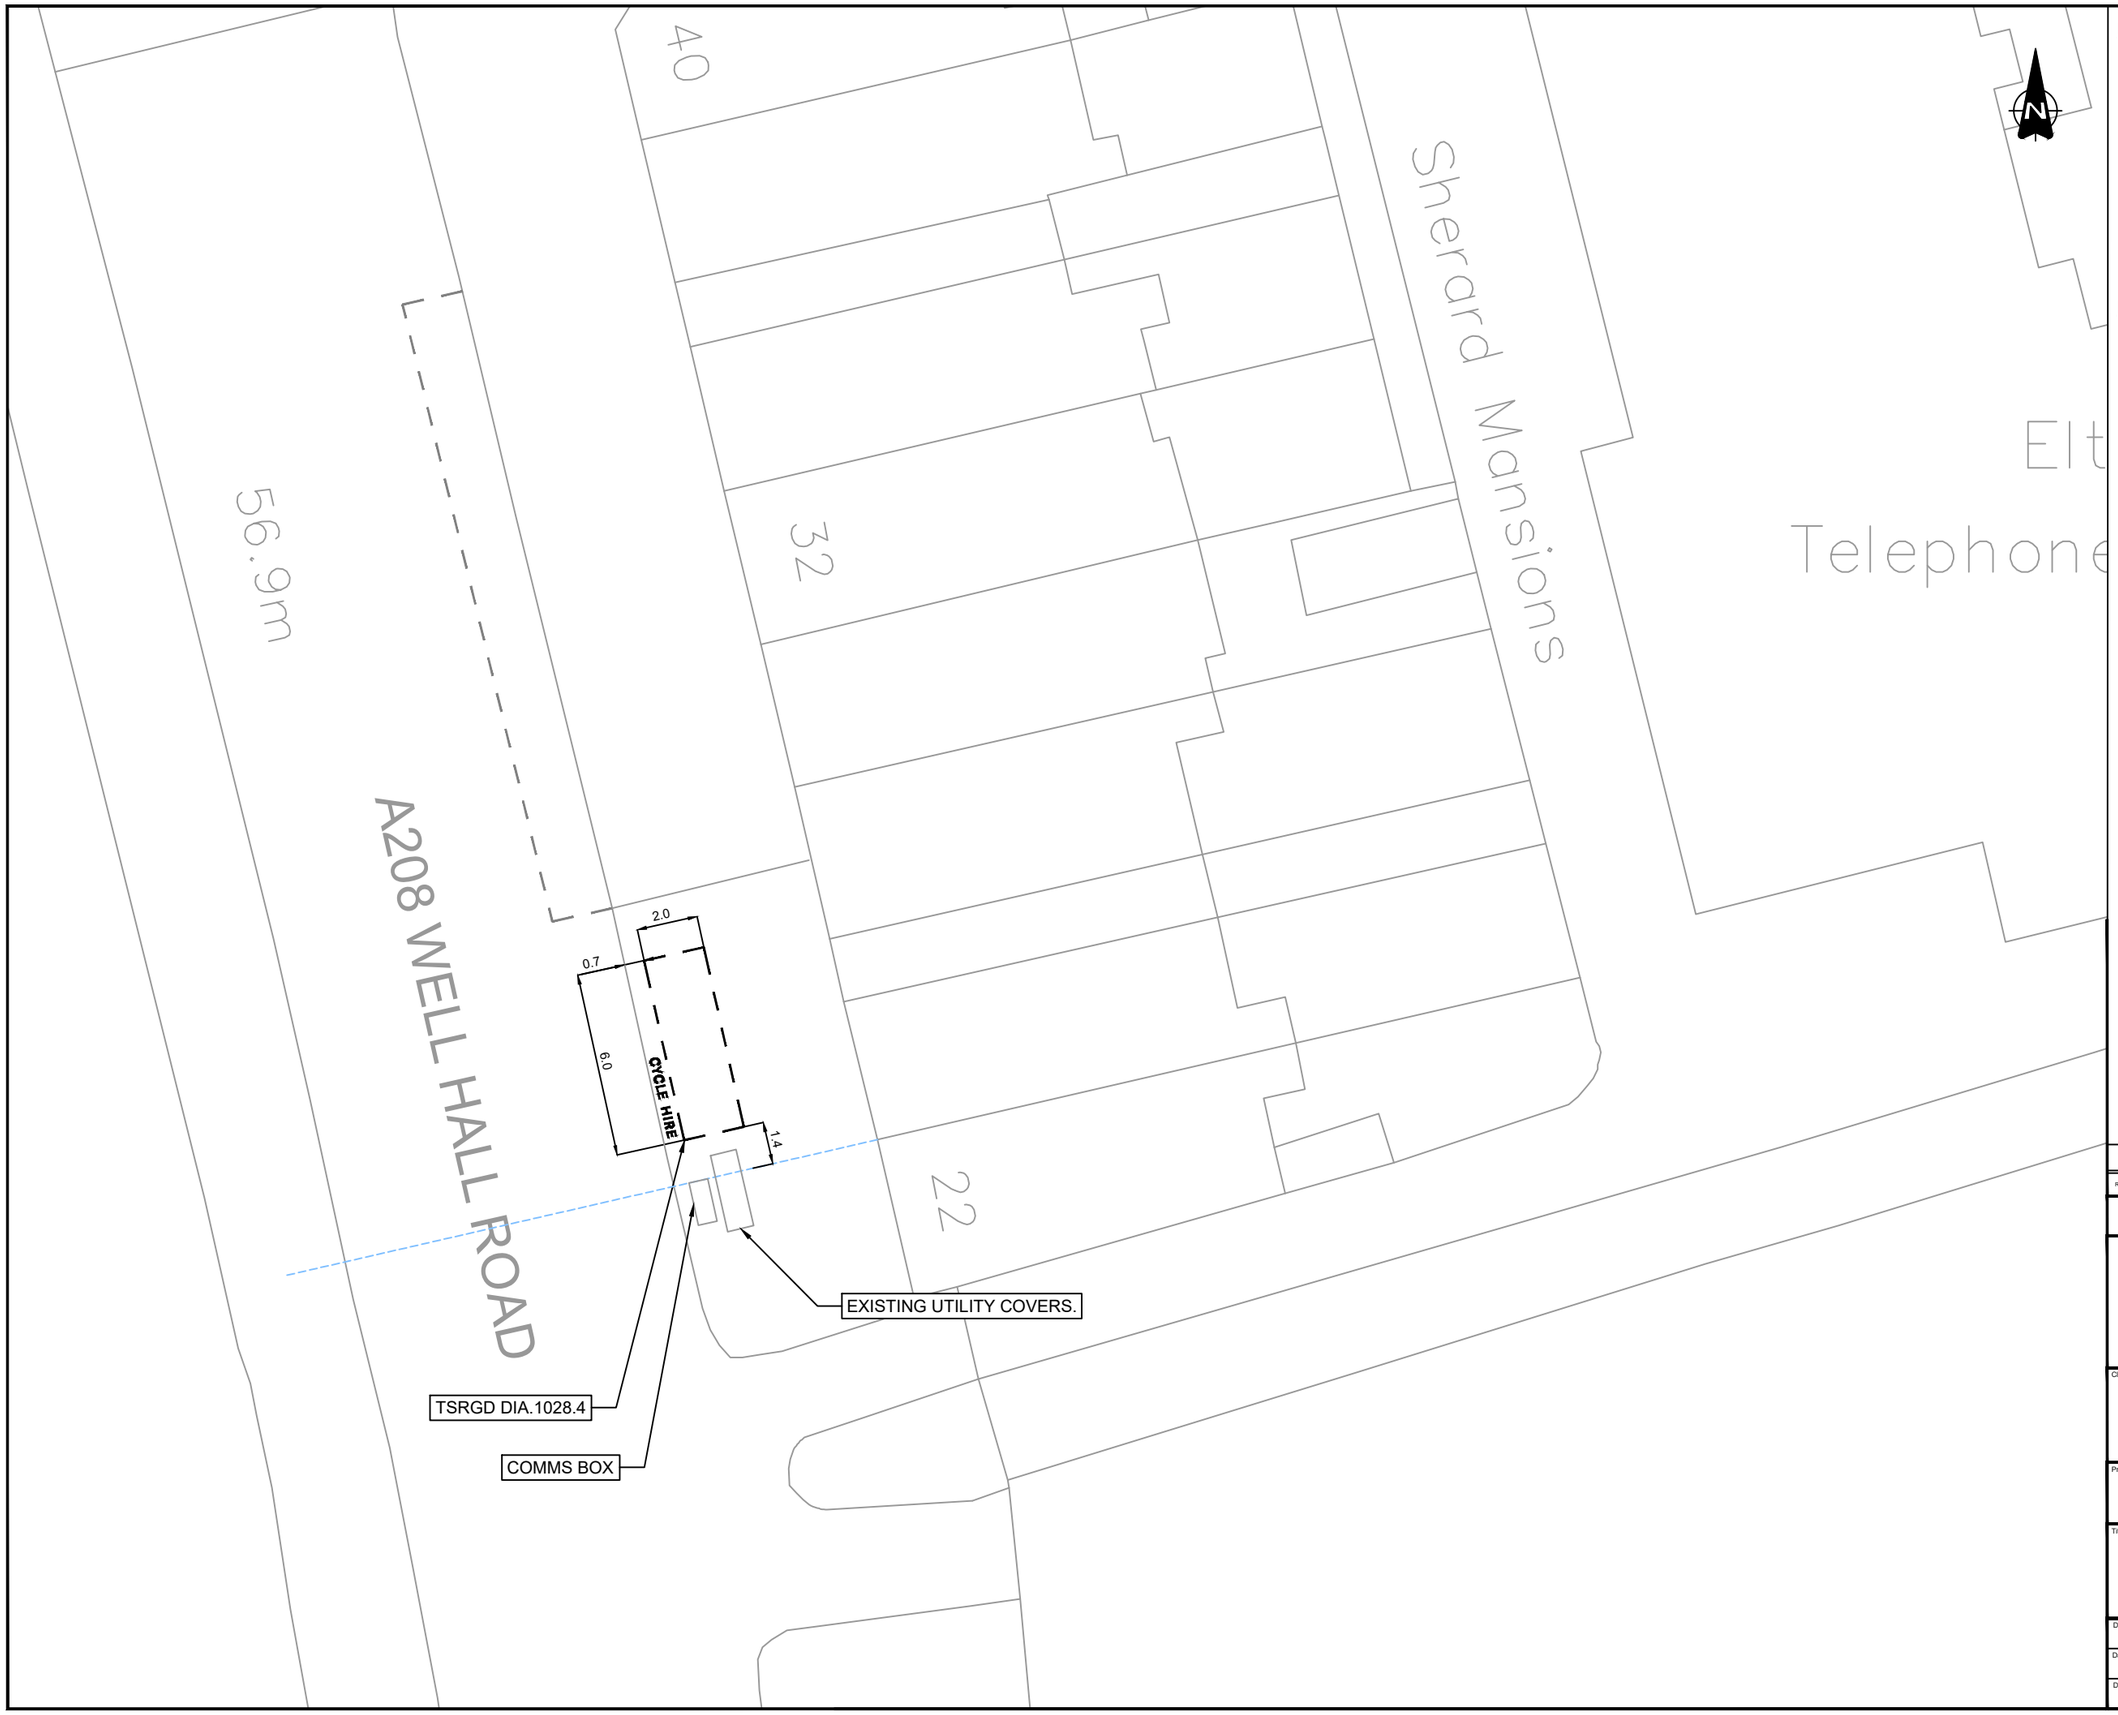

NOTES

1. Do not scale from this drawing.
2. All dimensions are in metres unless otherwise stated.
3. This drawing is based upon Ordnance Survey Mastermap data.© Crown copyright and database rights 2024 Ordnance Survey AC0000819905. Use of this data is subject to terms and conditions.
4. Signs and markings shall be provided in accordance with The Traffic Signs Regulations and General Directions 2016 and as per the Road Marking Schedule.

KEY

- Existing Road Markings to Remain
- Existing Road Markings to be Removed
- Proposed Parking Bay (Diag. 1028.4. 600mm Mark, 600mm Gap, 50mm. Text: 350mm).
- Existing Sign Post to Remain
- Existing Sign Post to be Removed
- Proposed New Sign Post to be Installed
- Driveway crossovers
- Building projection line
- Existing tree

Rev.	Date	Revision details	Drawn	Checked	Approved
-	-	-	-	-	-

© This drawing is the property of SYSTRA Limited and the information can only be reproduced with their prior permission.


SYSTRA
www.systra.com/uk
One Carey Lane,
London,
EC2V 8AE
T 020 3855 0079
E uk_london@systra.com

Client: ROYAL borough of GREENWICH

Project: DOCKLESS E-BIKE PARKING PHASE TWO

Title: LOCATION 108, WELL HALL ROAD GENERAL ARRANGEMENT

Drawn	Checked	Approved	Original drg. size
HJ	BG	DM	A3
Date	Scale	Drawing Status	
17.04.25	1:200	FOR APPROVAL	
Drawing Number			Rev.
23B27-EBK-GA-197			P0

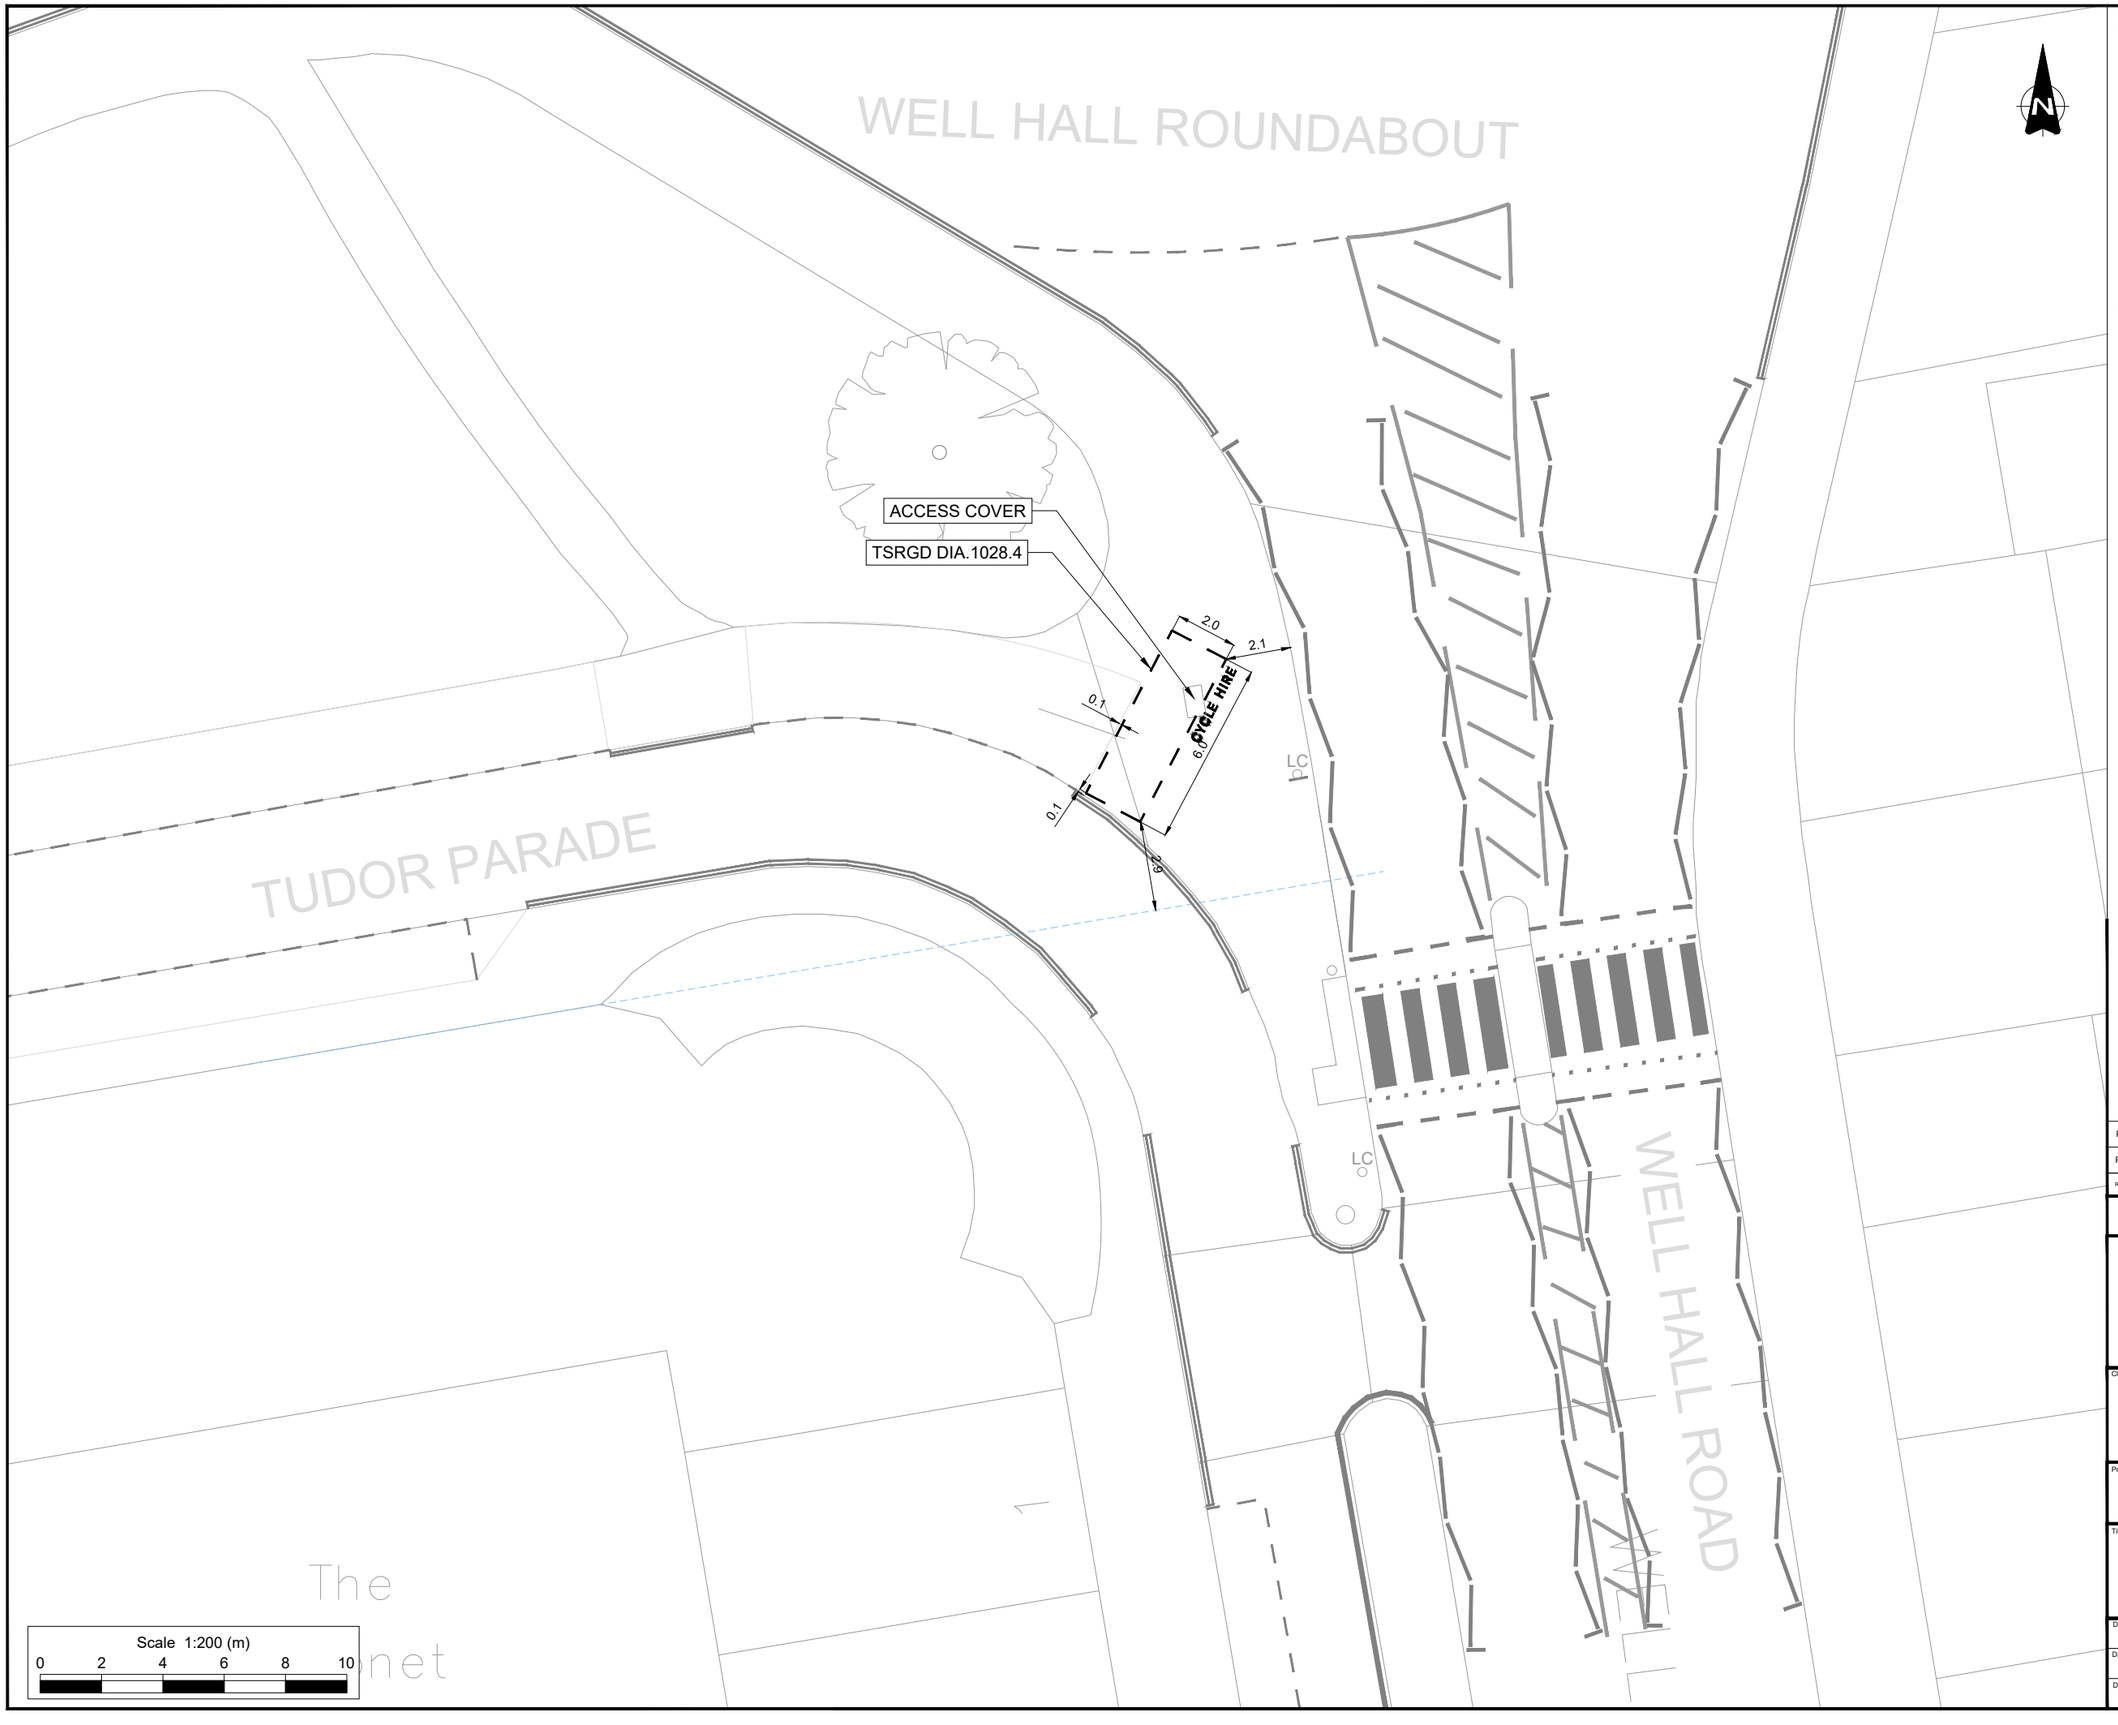

NOTES

1. Do not scale from this drawing.
2. All dimensions are in metres unless otherwise stated.
3. This drawing is based upon Ordnance Survey Mastermap data.© Crown copyright and database rights 2024 Ordnance Survey AC0000819905. Use of this data is subject to terms and conditions.
4. Signs and markings shall be provided in accordance with The Traffic Signs Regulations and General Directions 2016.

KEY

- Existing Road Markings to Remain
- Existing Road Markings to be Removed
- Proposed Parking Bay (Diag. 1028.4. 600mm Mark, 600mm Gap, 50mm. Text: 350mm).
- Existing Sign Post to Remain
- Existing Sign Post to be Removed
- Proposed New Sign Post to be Installed
- Driveway crossovers
- Building projection line
- Existing tree

Rev.	Date	Revision details	Drawn	Checked	Approved
P1	04/02/26	Amendments following RBG comments	MIE	DH	NL
P0	14/04/25	Initial Issue	HJ	BG	DM

© This drawing is the property of SYSTRA Limited and the information can only be reproduced with their prior permission.

SYSTRA
www.systra.com/uk
One Carey Lane,
London,
EC2V 8AE
T 020 3855 0079
E uk_london@systra.com

Client

ROYAL borough of GREENWICH


Project

DOCKLESS E-BIKE PARKING
PHASE TWO

Title

LOCATION 052, WELL HALL ROAD
GENERAL ARRANGEMENT

Drawn	Checked	Approved	Original drg. size
HJ	BG	DM	A3
Date	Scale	Drawing Status	
14.04.25	1:200	FOR APPROVAL	
Drawing Number			Rev.
23B27-EBK-GA-141			P1

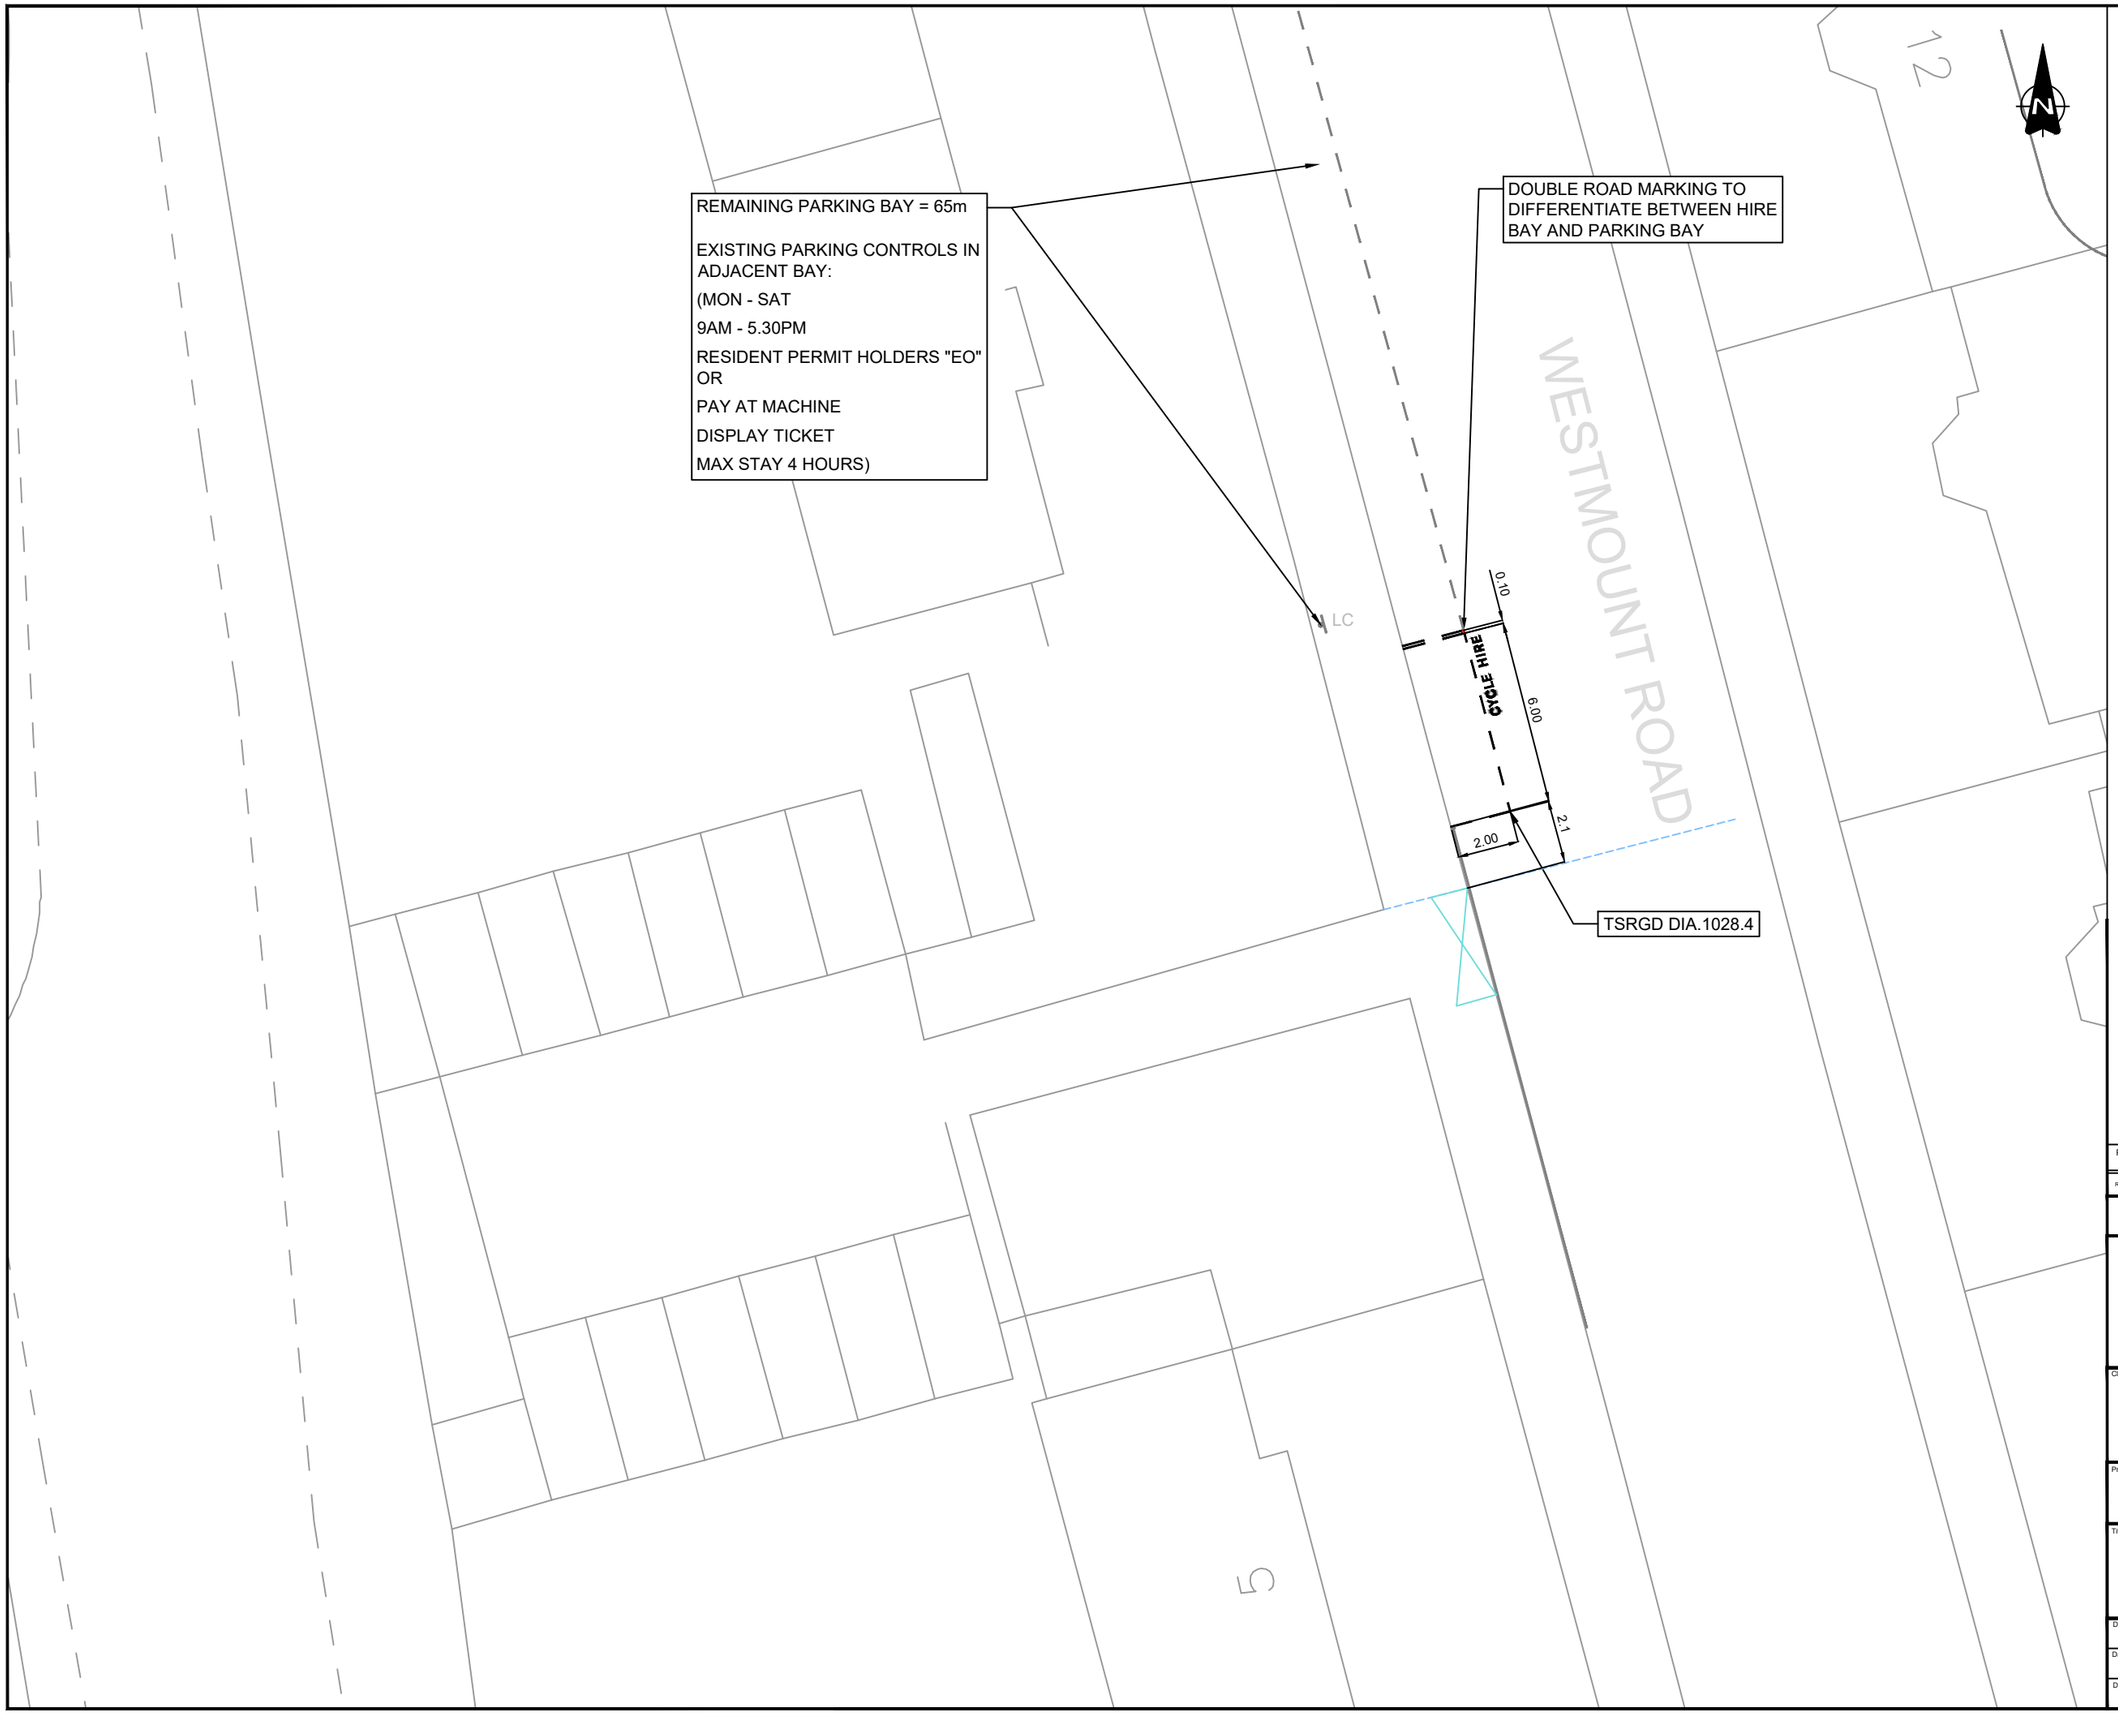

NOTES

1. Do not scale from this drawing.
2. All dimensions are in metres unless otherwise stated.
3. This drawing is based upon Ordnance Survey Mastermap data.© Crown copyright and database rights 2024 Ordnance Survey AC0000819905. Use of this data is subject to terms and conditions.
4. Signs and markings shall be provided in accordance with The Traffic Signs Regulations and General Directions 2016.

KEY

- Existing Road Markings to Remain
- Existing Road Markings to be Removed
- Proposed Parking Bay (Diag. 1028.4. 600mm Mark, 600mm Gap, 50mm. Text: 350mm).
- Existing Sign Post to Remain
- Existing Sign Post to be Removed
- Proposed New Sign Post to be Installed
- Driveway crossovers
- Building projection line
- Existing tree

Rev.	Date	Revision details	Drawn	Checked	Approved
P1	17/09/26	Annotation for parking updated	JM	DH	DH

© This drawing is the property of SYSTRA Limited and the information can only be reproduced with their prior permission.


SYSTRA
www.systra.com/uk
One Carey Lane,
London,
EC2V 8AE
T 020 3855 0079
E uk_london@systra.com

Client: ROYAL borough of GREENWICH

Project: DOCKLESS E-BIKE PARKING PHASE TWO

Title: LOCATION 137, WESTMOUNT ROAD GENERAL ARRANGEMENT

Drawn	Checked	Approved	Original drg. size
HJ	-	-	A3
Date	Scale	Drawing Status	
08.08.25	1:200	FOR APPROVAL	
Drawing Number			Rev.
23B27-EBK-GA-226			P1

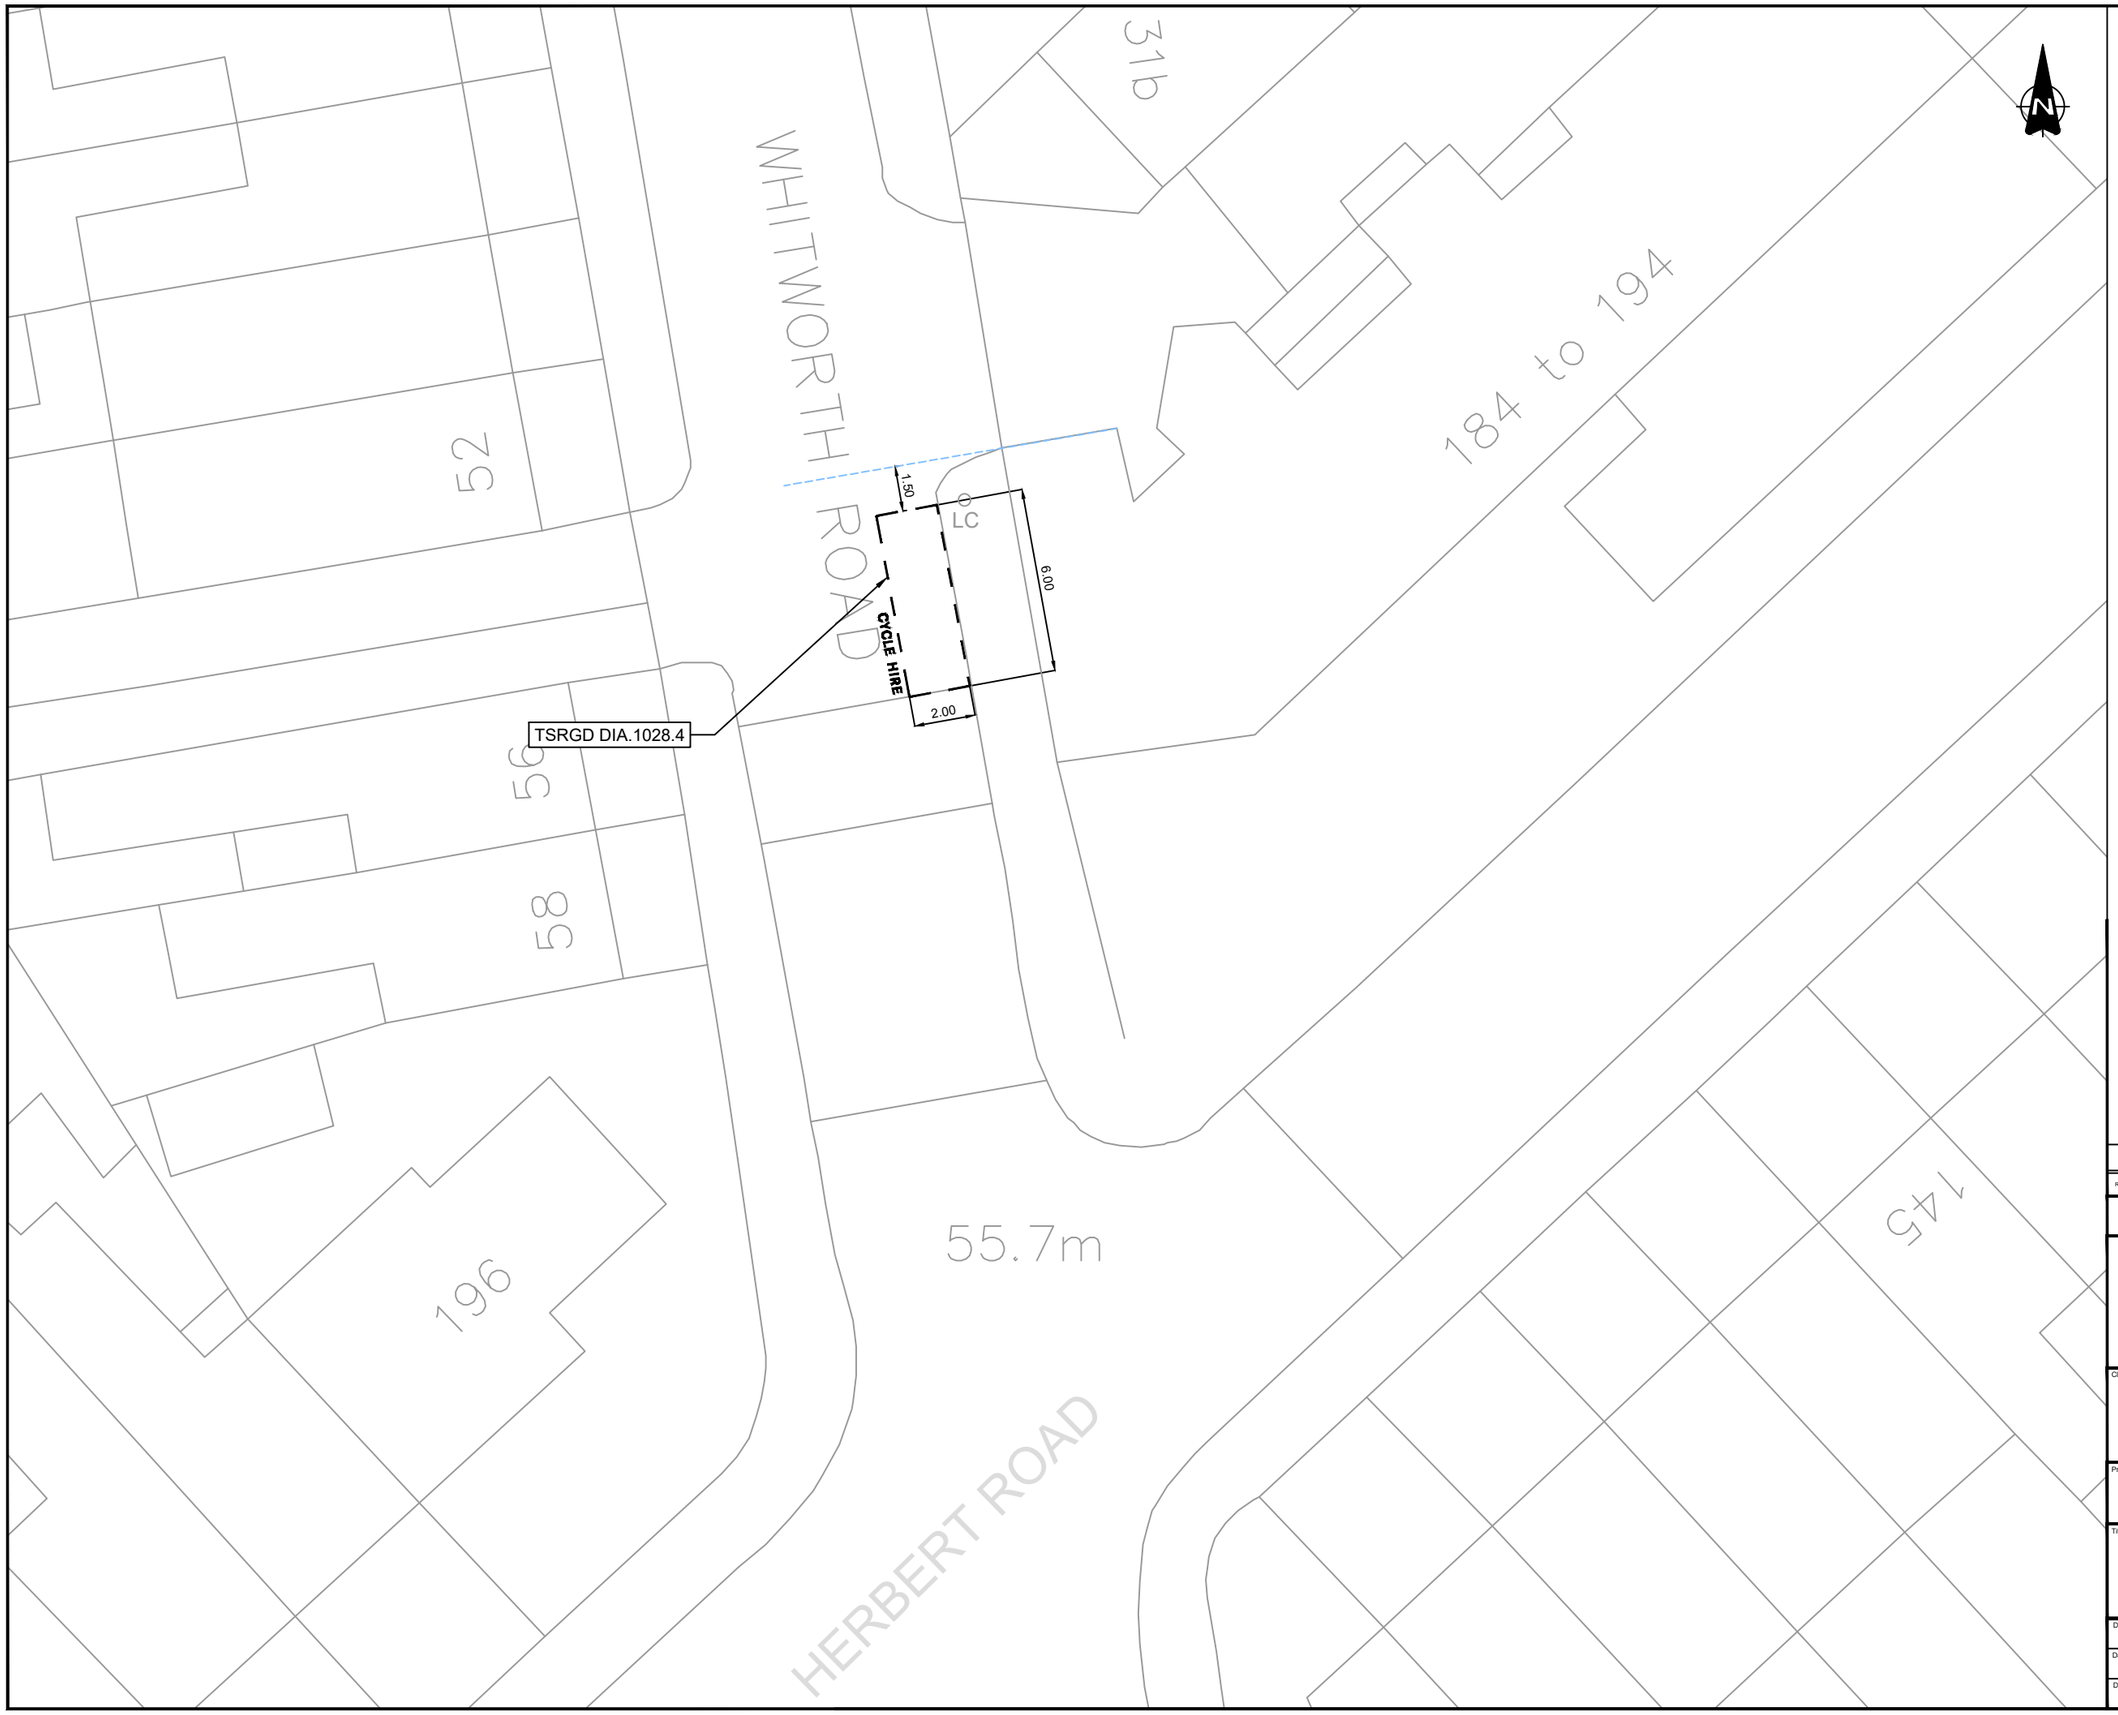

NOTES

1. Do not scale from this drawing.
2. All dimensions are in metres unless otherwise stated.
3. This drawing is based upon Ordnance Survey Mastermap data.© Crown copyright and database rights 2024 Ordnance Survey AC0000819905. Use of this data is subject to terms and conditions.
4. Signs and markings shall be provided in accordance with The Traffic Signs Regulations and General Directions 2016 and as per the Road Marking Schedule.

KEY

- Existing Road Markings to Remain
- Existing Road Markings to be Removed
- Proposed Parking Bay (Diag. 1028.4. 600mm Mark, 600mm Gap, 50mm. Text: 350mm).
- Existing Sign Post to Remain
- Existing Sign Post to be Removed
- Proposed New Sign Post to be Installed
- Driveway crossovers
- Building projection line
- Existing tree

Rev.	Date	Revision details	Drawn	Checked	Approved
-	-	-	-	-	-

© This drawing is the property of SYSTRA Limited and the information can only be reproduced with their prior permission.


SYSTRA
www.systra.com/uk
One Carey Lane,
London,
EC2V 8AE
T 020 3855 0079
E uk_london@systra.com

Client: ROYAL borough of GREENWICH

Project: DOCKLESS E-BIKE PARKING PHASE TWO

Title: LOCATION 027, WHITWORTH ROAD GENERAL ARRANGEMENT

Drawn	Checked	Approved	Original drg. size
HJ	BG	DM	A3
Date	Scale	Drawing Status	
18.03.25	1:200	FOR APPROVAL	
Drawing Number			Rev.
23B27-EBK-GA-116			P0

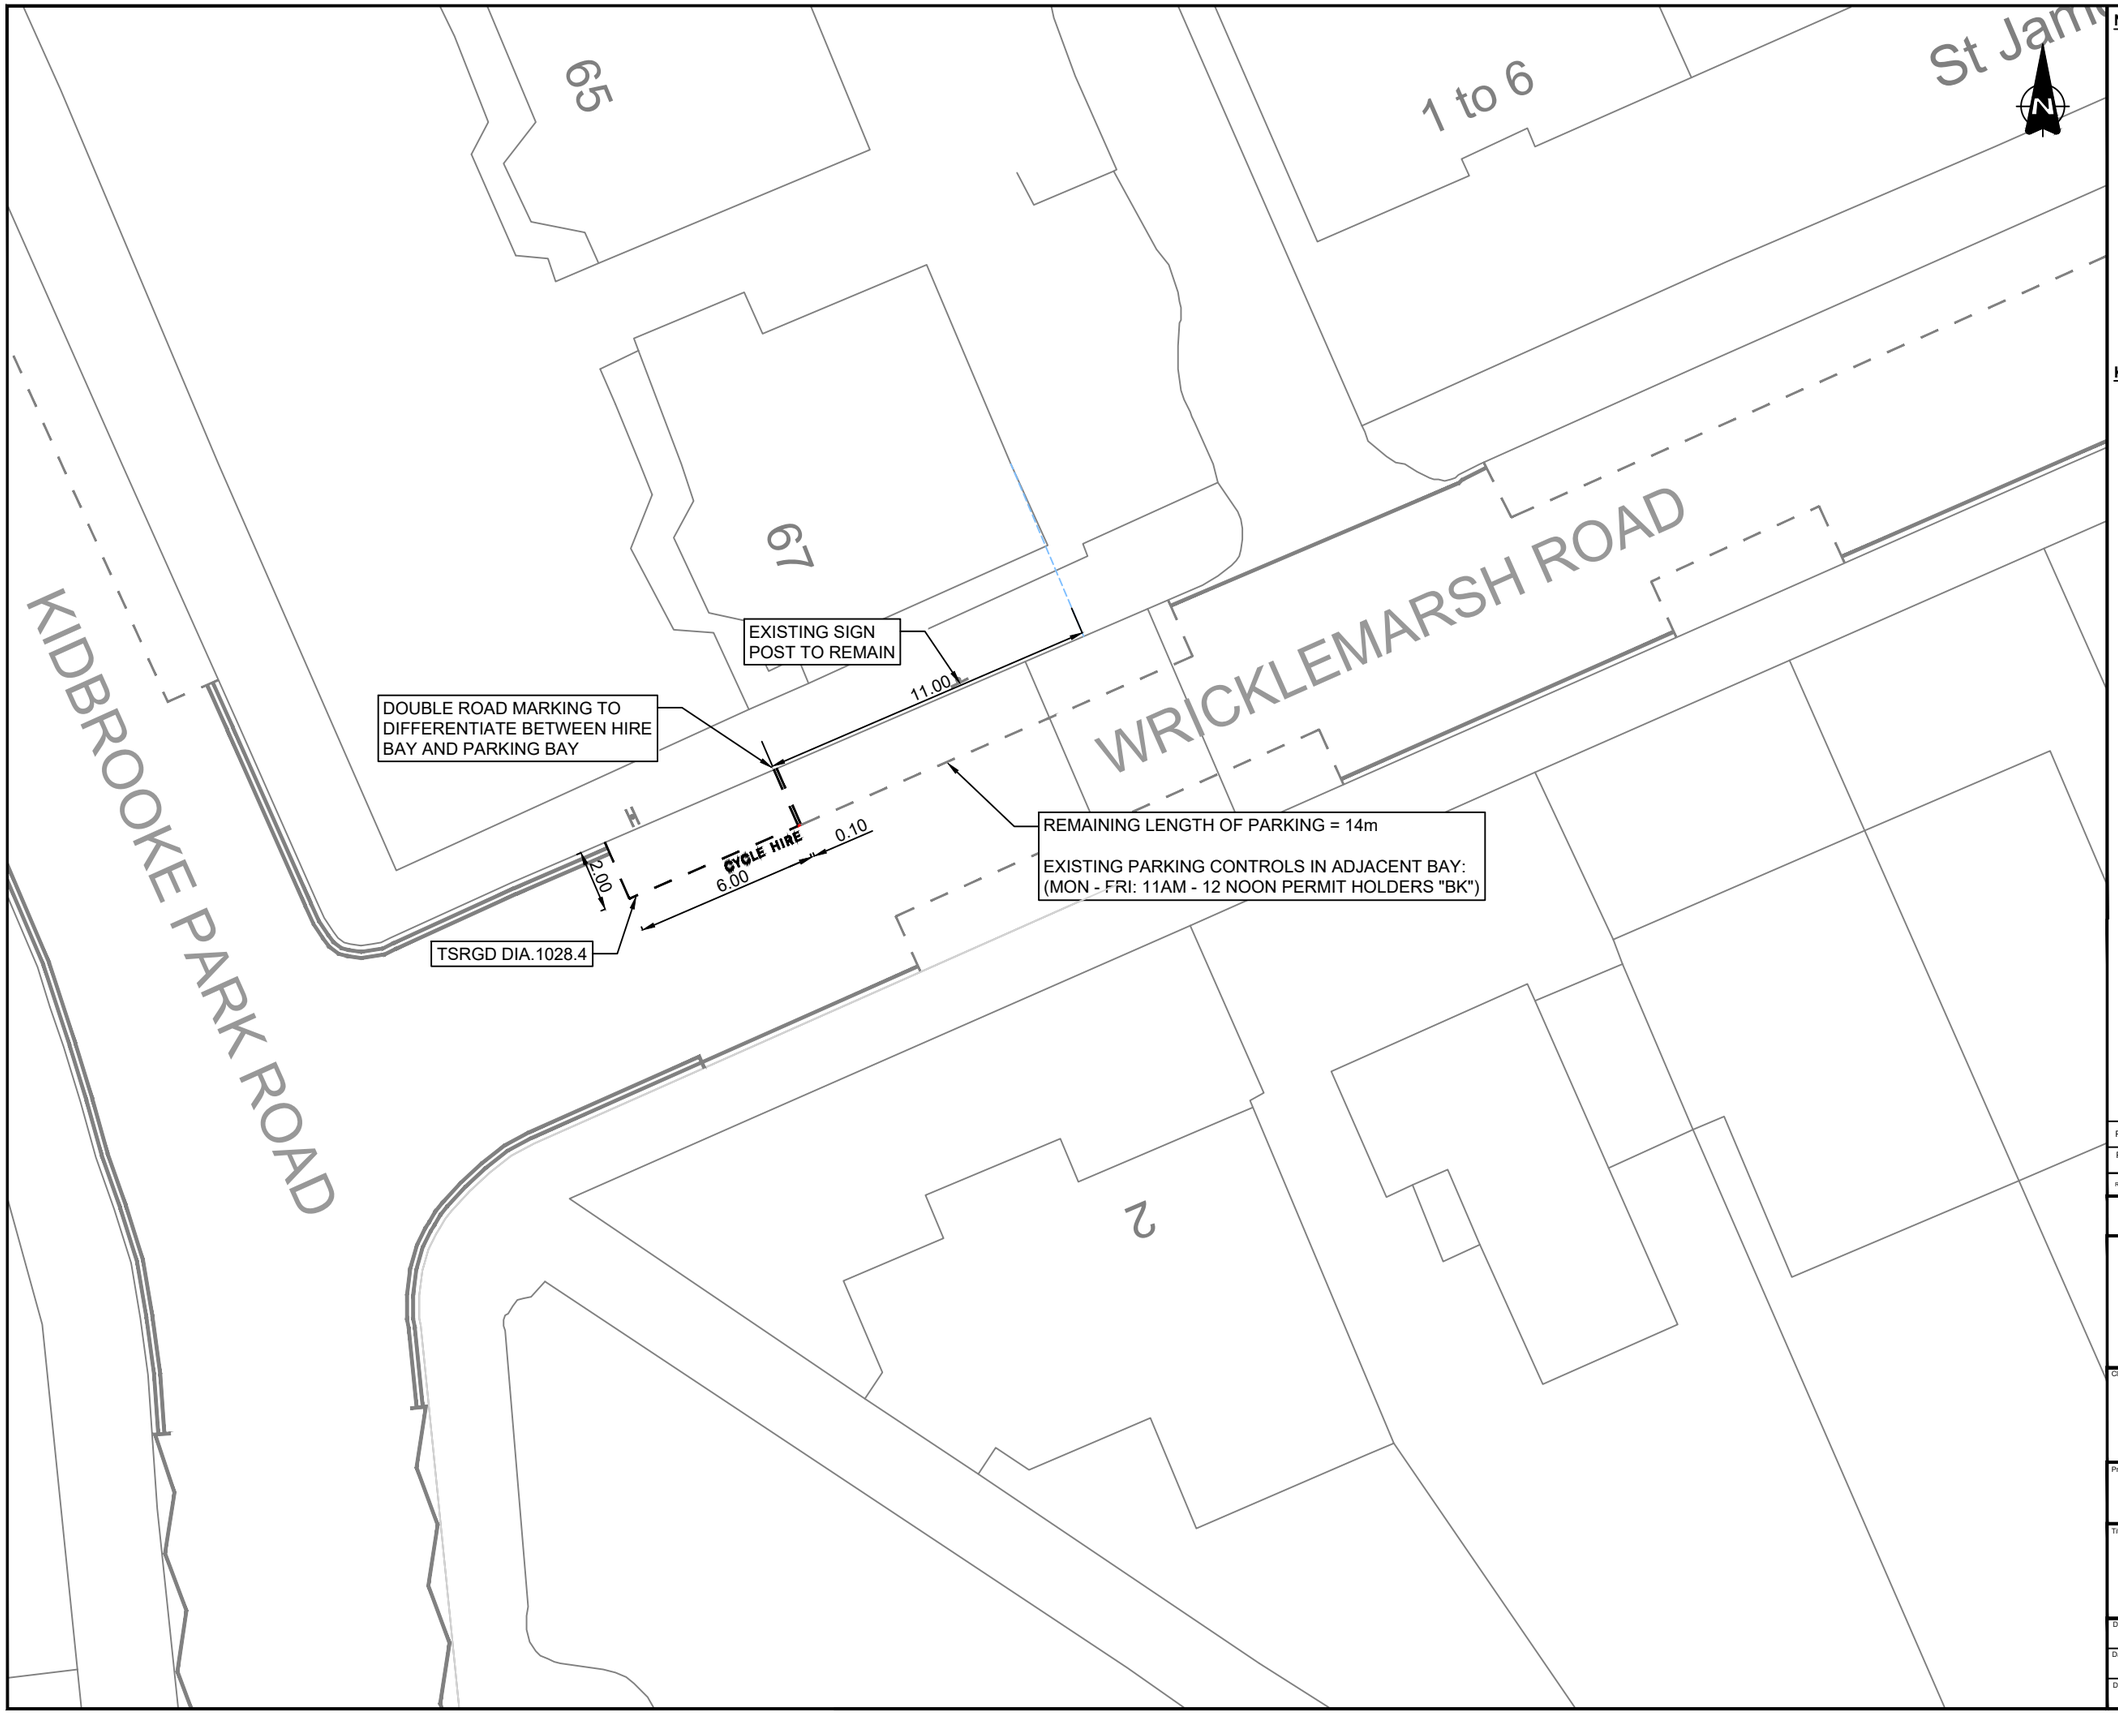

NOTES

1. Do not scale from this drawing.
2. All dimensions are in metres unless otherwise stated.
3. This drawing is based upon Ordnance Survey Mastermap data.© Crown copyright and database rights 2024 Ordnance Survey AC0000819905. Use of this data is subject to terms and conditions.
4. Signs and markings shall be provided in accordance with The Traffic Signs Regulations and General Directions 2016 and as per the Road Marking Schedule.
5. Existing bay dimensions and dimensions from boundary lines determined from on site measurements undertaken on site visit on 13/02/2025

KEY

- Existing Road Markings to Remain
- Existing Road Markings to be Removed
- Proposed Parking Bay (Diag. 1028.4. 600mm Mark, 600mm Gap, 50mm. Text: 350mm).
- Existing Sign Post to Remain
- Existing Sign Post to be Removed
- Proposed New Sign Post to be Installed
- Driveway crossovers
- Building projection line

Rev.	Date	Revision details	Drawn	Checked	Approved
P2	14/02/25	Amendments following additional site visit	MIE	BG	DM
P1	28.10.24	AMENDMENTS FOLLOWING COMMENTS FROM RBG	FW	CC	CC

© This drawing is the property of SYSTRA Limited and the information can only be reproduced with their prior permission.


SYSTRA
www.systra.com/uk
One Carey Lane,
London,
EC2V 8AE
T 020 3855 0079
E uk_london@systra.com

Client: ROYAL borough of GREENWICH

Project: DOCKLESS E-BIKE PARKING

Title: LOCATION BW9, WRICKLEMARSH ROAD
GENERAL ARRANGEMENT

Drawn	Checked	Approved	Original drg. size
HJ	JP	CC	A3
Date	Scale	Drawing Status	
31.07.24	1:200	FOR APPROVAL	
Drawing Number			Rev.
23B27-EBK-GA-073			P2

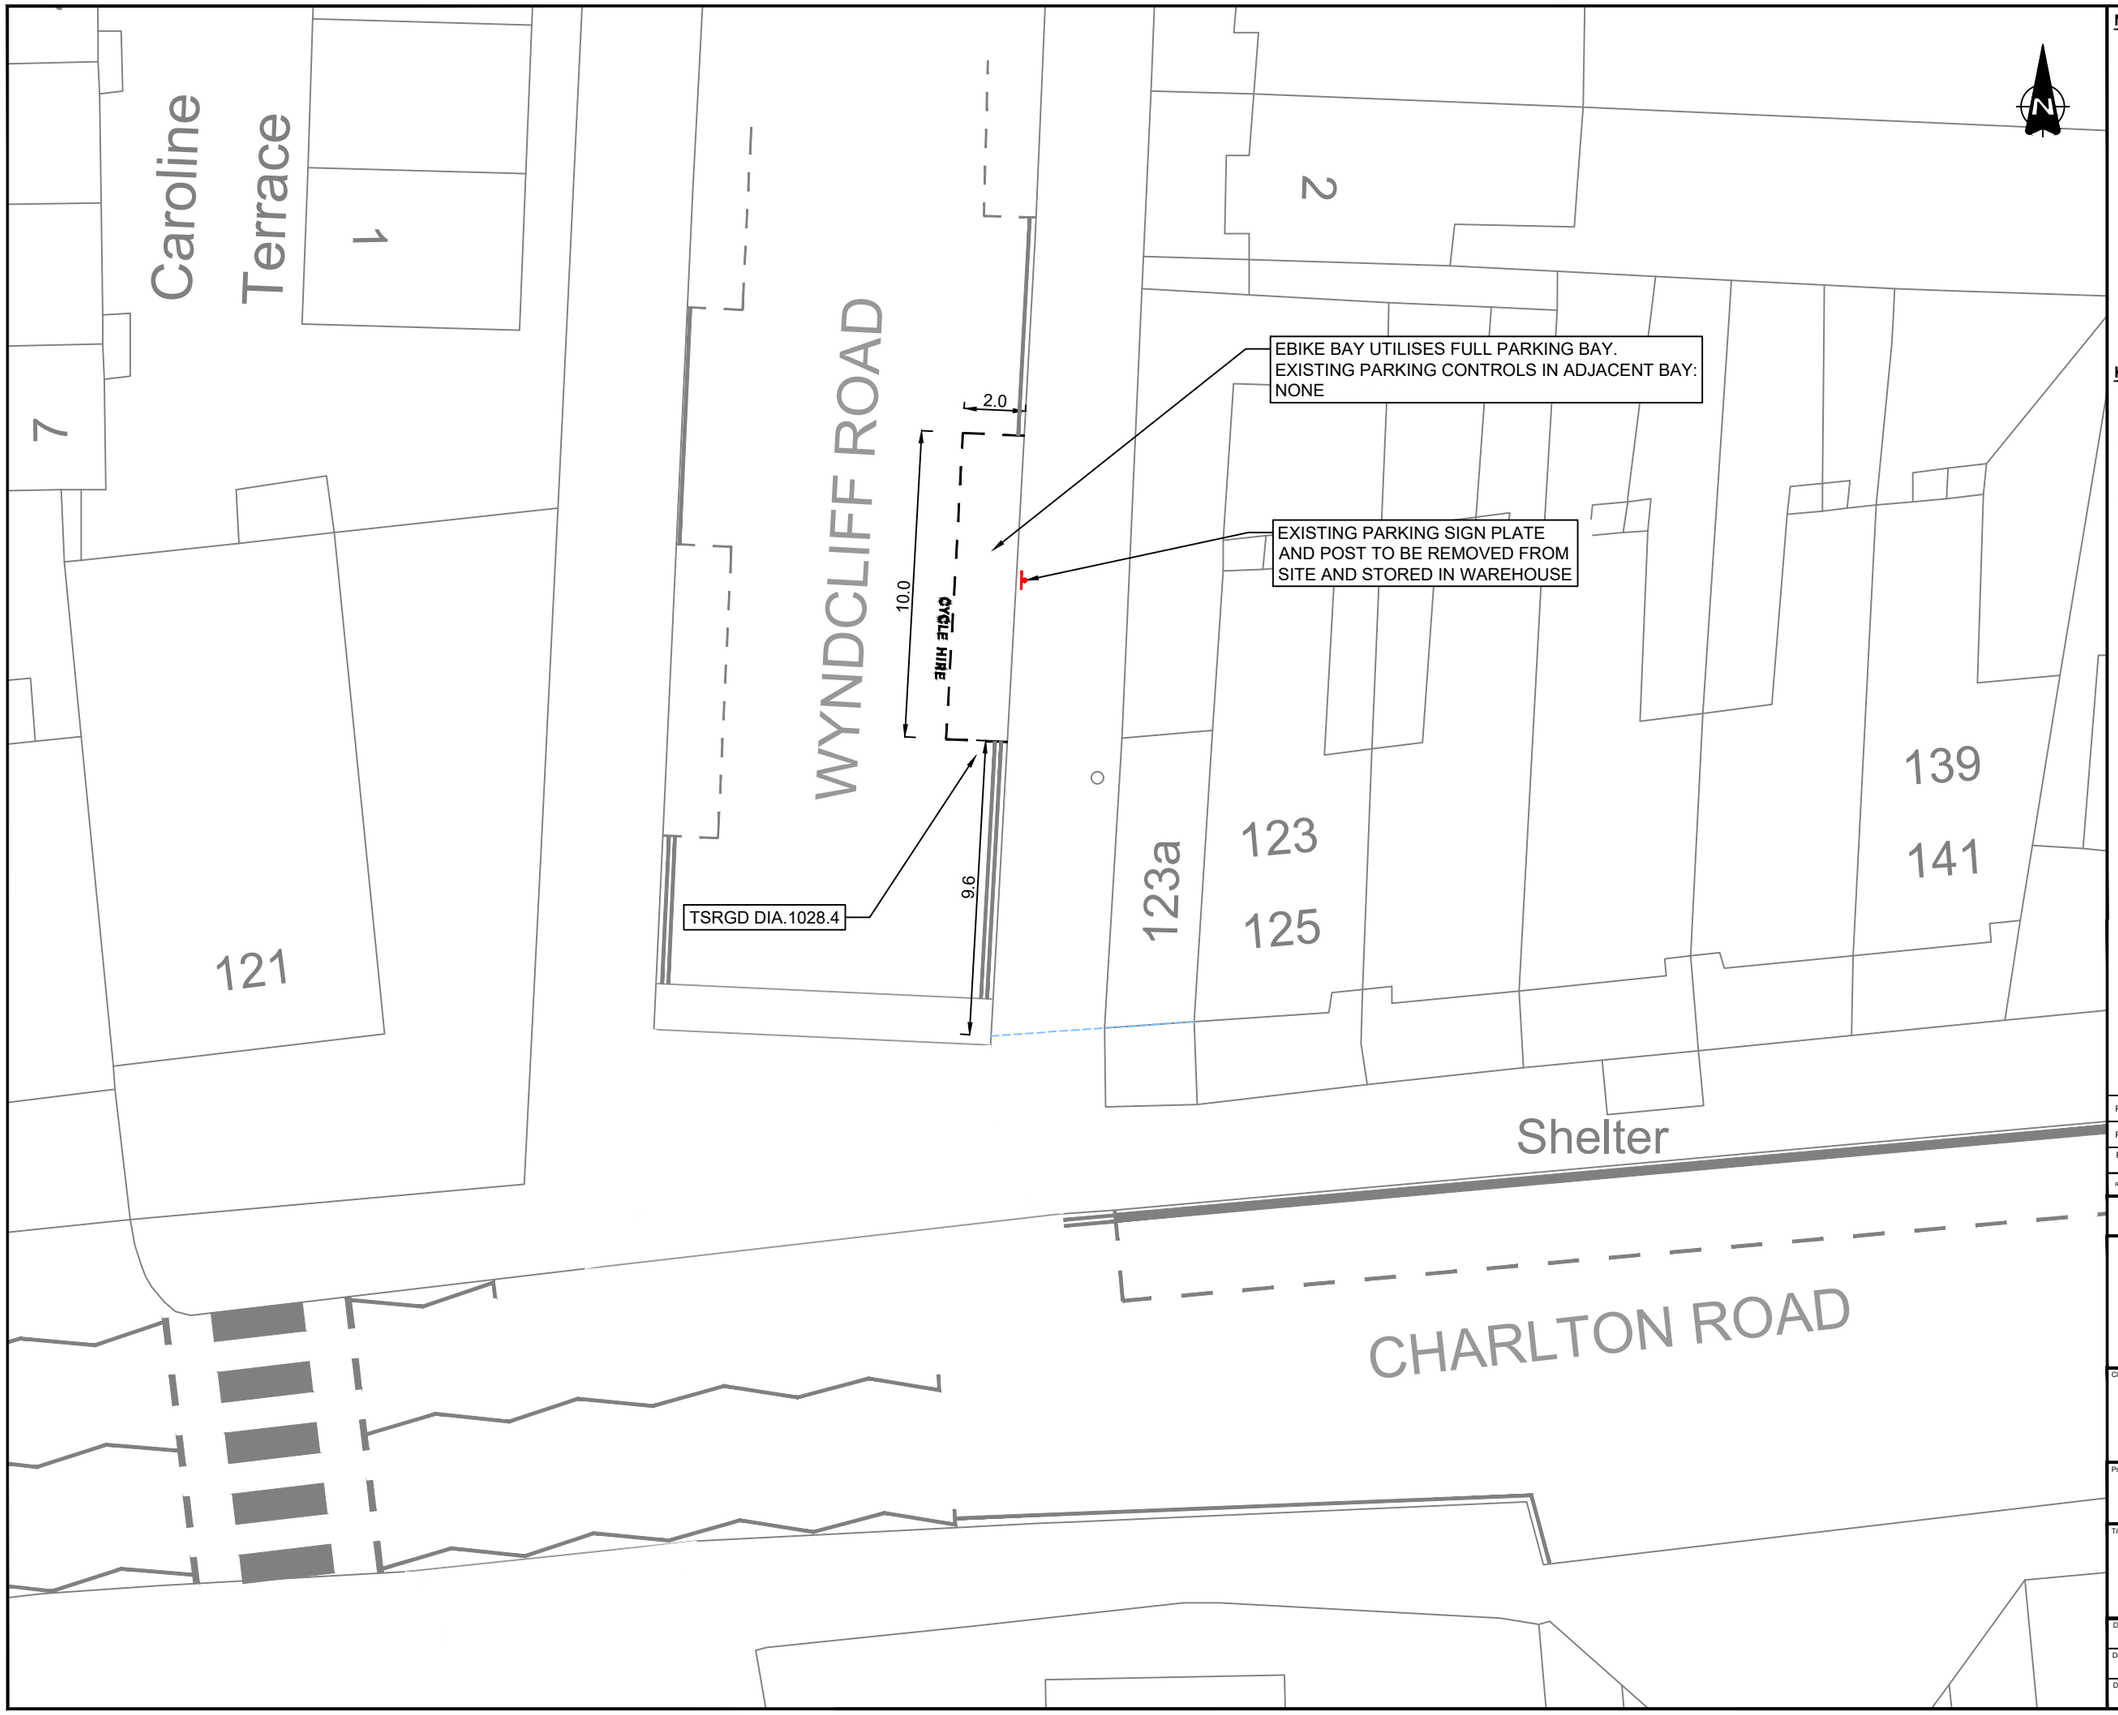

NOTES

1. Do not scale from this drawing.
2. All dimensions are in metres unless otherwise stated.
3. This drawing is based upon Ordnance Survey Mastermap data.© Crown copyright and database rights 2024 Ordnance Survey AC0000819905. Use of this data is subject to terms and conditions.
4. Signs and markings shall be provided in accordance with The Traffic Signs Regulations and General Directions 2016 and as per the Road Marking Schedule.
5. Existing bay dimensions and dimensions from boundary lines determined from on site measurements undertaken on site visit on 13/02/2025

KEY

- Existing Road Markings to Remain
- Existing Road Markings to be Removed
- Proposed Parking Bay (Diag. 1028.4. 600mm Mark, 600mm Gap, 50mm. Text: 350mm).
- Existing Sign Post to Remain
- Existing Sign Post to be Removed
- Proposed New Sign Post to be Installed
- Driveway crossovers
- Building projection line

Rev.	Date	Revision details	Drawn	Checked	Approved
P3	27/08/26	AMENDMENTS FOLLOWING COMMENTS FROM RBG	JJ	DH	DH
P2	14/02/25	Amendments following additional site visit	MIE	BG	DM
P1	11.11.24	AMENDMENTS FOLLOWING COMMENTS FROM RBG	HJ	CC	CC

© This drawing is the property of SYSTRA Limited and the information can only be reproduced with their prior permission.


SYSTRA
www.systra.com/uk
One Carey Lane,
London,
EC2V 8AE
T 020 3855 0079
E uk_london@systra.com

Client: ROYAL borough of GREENWICH

Project: DOCKLESS E-BIKE PARKING

Title: LOCATION N7, WYNDCLIFFE ROAD
GENERAL ARRANGEMENT

Drawn	Checked	Approved	Original drg. size
HJ	JP	CC	A3
Date	Scale	Drawing Status	
11.11.24	DNS	FOR APPROVAL	
Drawing Number			Rev.
23B27-EBK-GA-085			P3

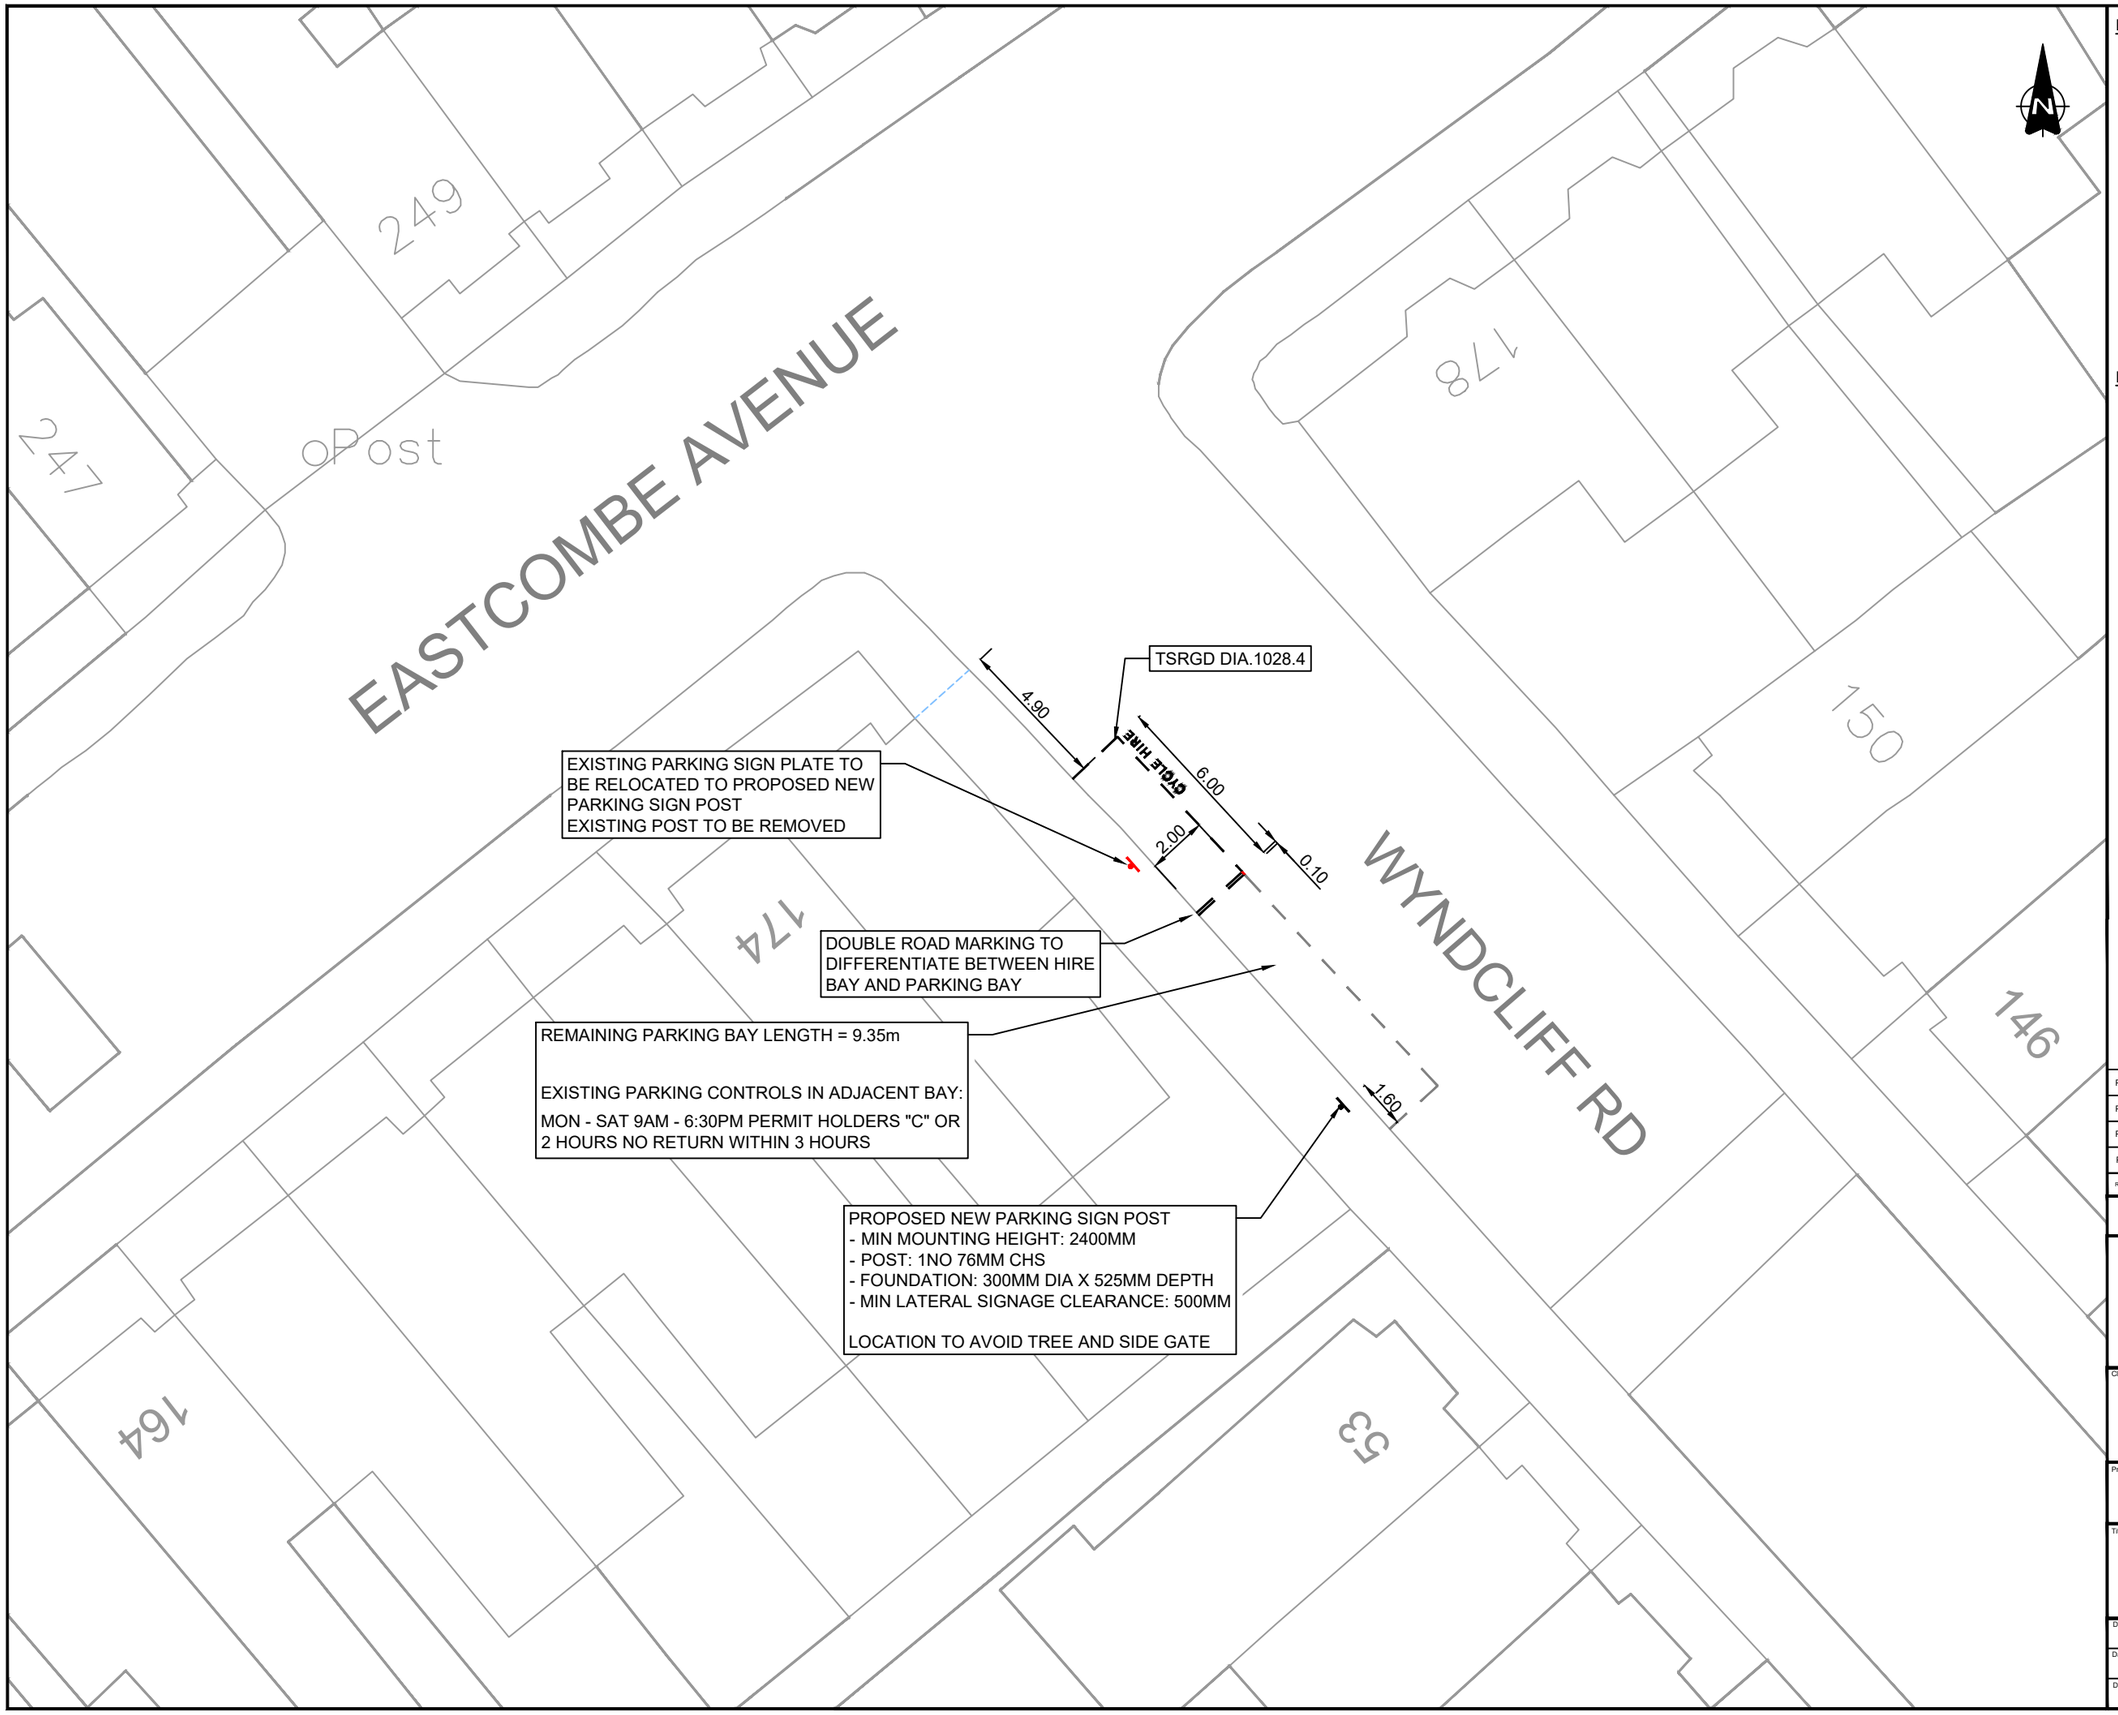

NOTES

1. Do not scale from this drawing.
2. All dimensions are in metres unless otherwise stated.
3. This drawing is based upon Ordnance Survey Mastermap data.© Crown copyright and database rights 2024 Ordnance Survey AC0000819905. Use of this data is subject to terms and conditions.
4. Signs and markings shall be provided in accordance with The Traffic Signs Regulations and General Directions 2016 and as per the Road Marking Schedule.
5. Existing bay dimensions and dimensions from boundary lines determined from on site measurements undertaken on site visit on 13/02/2025

KEY

- Existing Road Markings to Remain
- Existing Road Markings to be Removed
- Proposed Parking Bay (Diag. 1028.4. 600mm Mark, 600mm Gap, 50mm. Text: 350mm).
- Existing Sign Post to Remain
- Existing Sign Post to be Removed
- Proposed New Sign Post to be Installed
- Driveway crossovers
- Building projection line

Rev.	Date	Revision details	Drawn	Checked	Approved
P4	17/09/26	Parking restriction updated	JM	DH	DH
P3	29/08/25	Updates following Causeway comments	WA	DH	JR
P2	18/03/25	Amendments following additional site visit	DH	BG	DM
P1	24/10/24	Amendments following comments from RBG	HJ	CC	CC

© This drawing is the property of SYSTRA Limited and the information can only be reproduced with their prior permission.

SYSTRA
www.systra.com/uk
One Carey Lane,
London,
EC2V 8AE
T 020 3855 0079
E uk_london@systra.com

Client: ROYAL borough of GREENWICH

Project: DOCKLESS E-BIKE PARKING

Title: LOCATION 100, WYNDCLIFF ROAD
GENERAL ARRANGEMENT

Drawn	Checked	Approved	Original drg. size
OE	JP	CC	A3
Date	Scale	Drawing Status	
26.07.24	1:200	FOR APPROVAL	
Drawing Number			Rev.
23B27-EBK-GA-044			P4

ELTHAM HILL

WYTHFIELD ROAD

KEEP CLEAR

CYCLE HIRE

EXISTING DISABLED BAY

EXISTING GULLEY

EXISTING TIMBER POSTS

PARKING SIGN AND POST TO BE REMOVED

EXISTING PARKING CONTROLS IN BAY:
(Mon - Sat

9am - 5.30pm Resident Permit Holders "EC"

Pay at machine

Display Ticket

Max stay 4 hours)

10.23

0.50

2.00

26

30

32

2

PH

The Bob Hope

NOTES

1. Do not scale from this drawing.
2. All dimensions are in metres unless otherwise stated.
3. This drawing is based upon Ordnance Survey Mastermap data.© Crown copyright and database rights 2024 Ordnance Survey AC0000819905. Use of this data is subject to terms and conditions.
4. Signs and markings shall be provided in accordance with The Traffic Signs Regulations and General Directions 2016.

KEY

- Existing Road Markings to Remain
- Existing Road Markings to be Removed
- Proposed Parking Bay (Diag. 1028.4. 600mm Mark, 600mm Gap, 50mm. Text: 350mm).
- Existing Sign Post to Remain
- Existing Sign Post to be Removed
- Proposed New Sign Post to be Installed
- Driveway crossovers
- Building projection line
- Existing tree
- Existing timber post

Rev.	Date	Revision details	Drawn	Checked	Approved
P1	27/08/26	AMENDMENTS FOLLOWING COMMENTS FROM RBG	JJ	DH	DH

© This drawing is the property of SYSTRA Limited and the information can only be reproduced with their prior permission.

SYSTRA
www.systra.com/uk
One Carey Lane,
London,
EC2V 8AE
T 020 3855 0079
E uk_london@systra.com

Client: ROYAL borough of GREENWICH

Project: DOCKLESS E-BIKE PARKING PHASE TWO

Title: LOCATION 148, WYTHFIELD ROAD

GENERAL ARRANGEMENT

Drawn	Checked	Approved	Original drg. size
HJ	-	-	A3
Date	Scale	Drawing Status	
11.08.25	1:200	FOR APPROVAL	
Drawing Number			Rev.
23B27-EBK-GA-237			P1