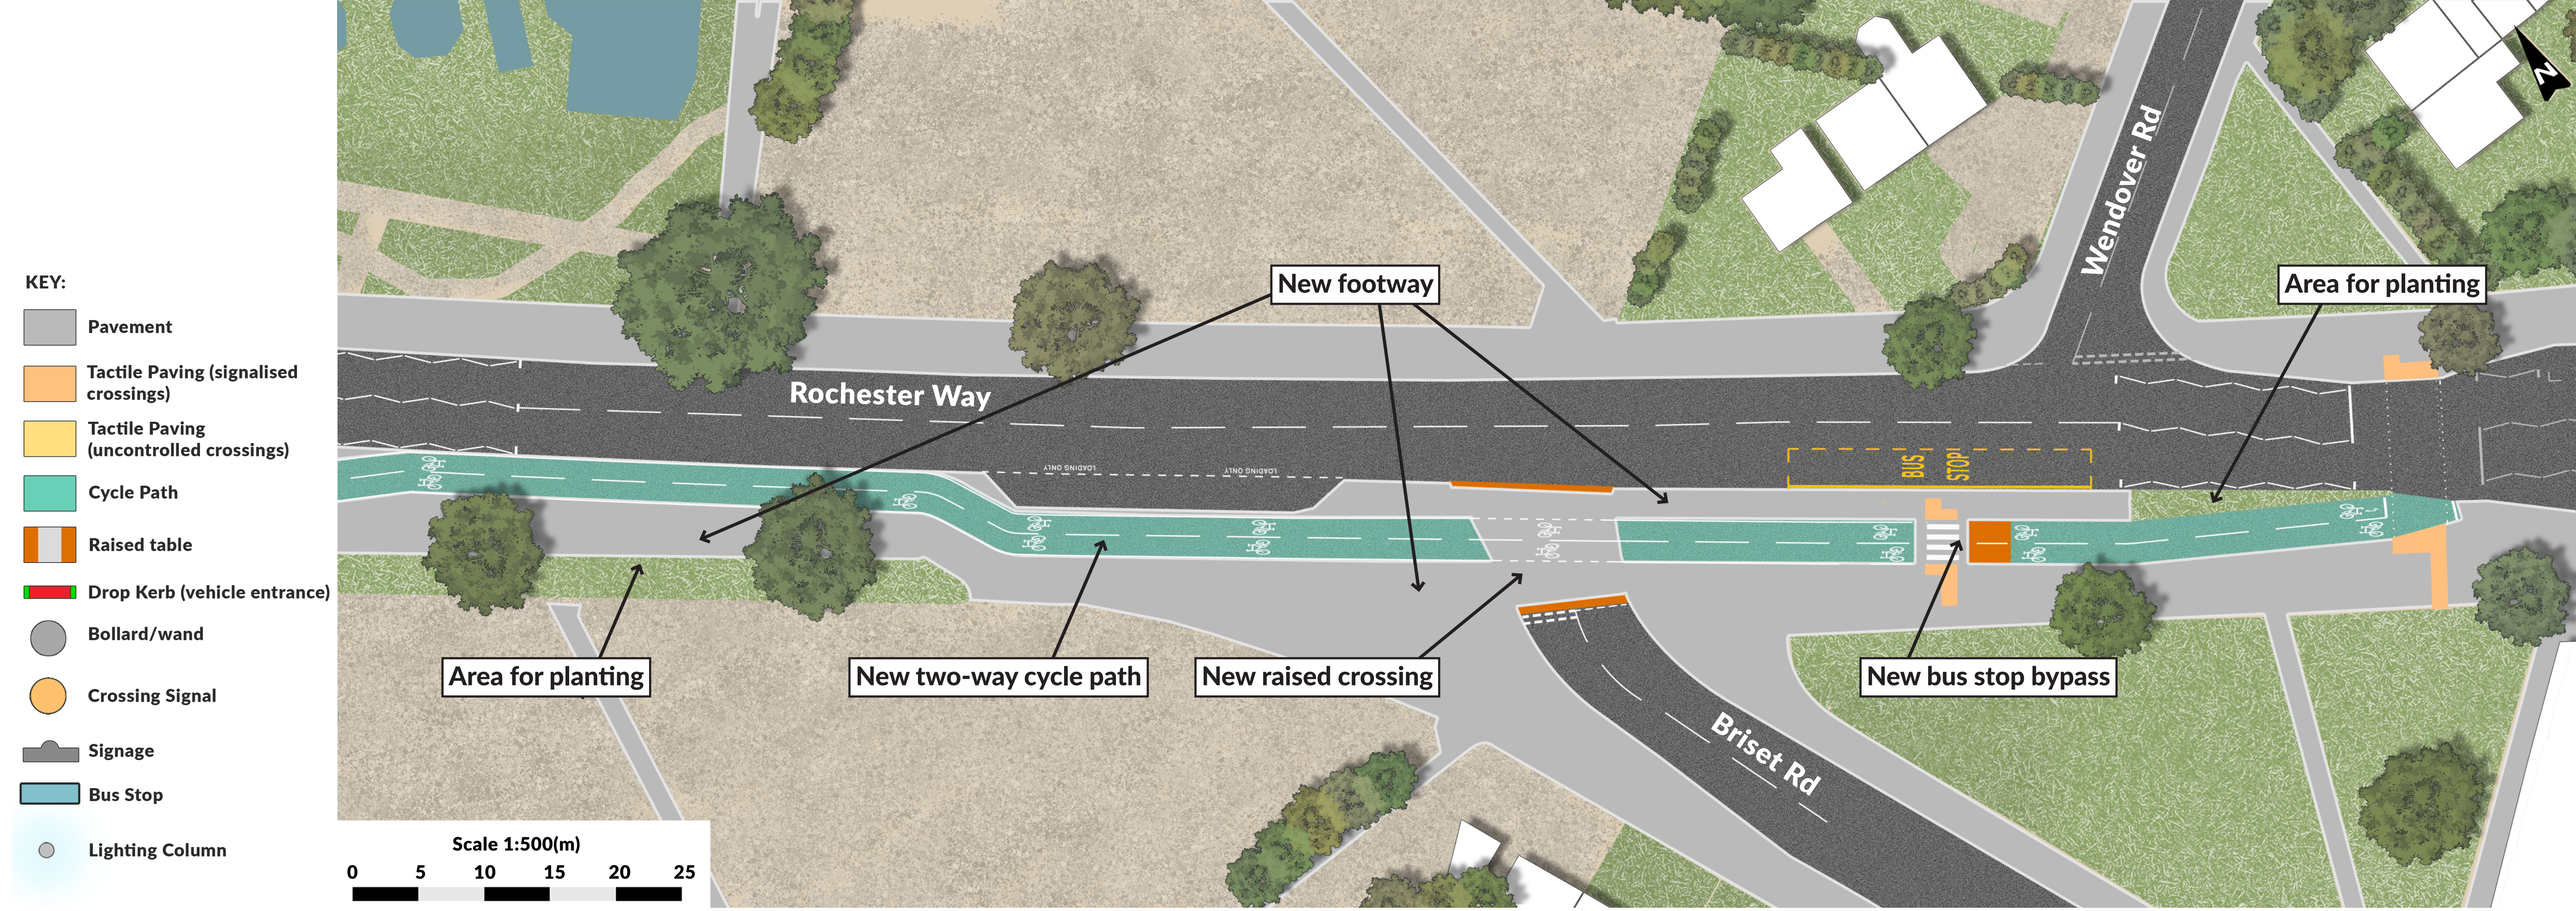

KEY:
Pavement
Tactile Paving (signalised crossings)
Tactile Paving (uncontrolled crossings)
Cycle Path
Raised table
Drop Kerb (vehicle entrance)
Bollard/wand
Crossing Signal
Signage
Bus Stop
Lighting Column
Scale 1:500(m)
0 5 10 15 20 25
Rochester Way
Wendover Rd
Briset Rd
BUS STOP
LOADING ONLY
LOADING ONLY
New footway
Area for planting
Area for planting
New two-way cycle path
New raised crossing
New bus stop bypass
N