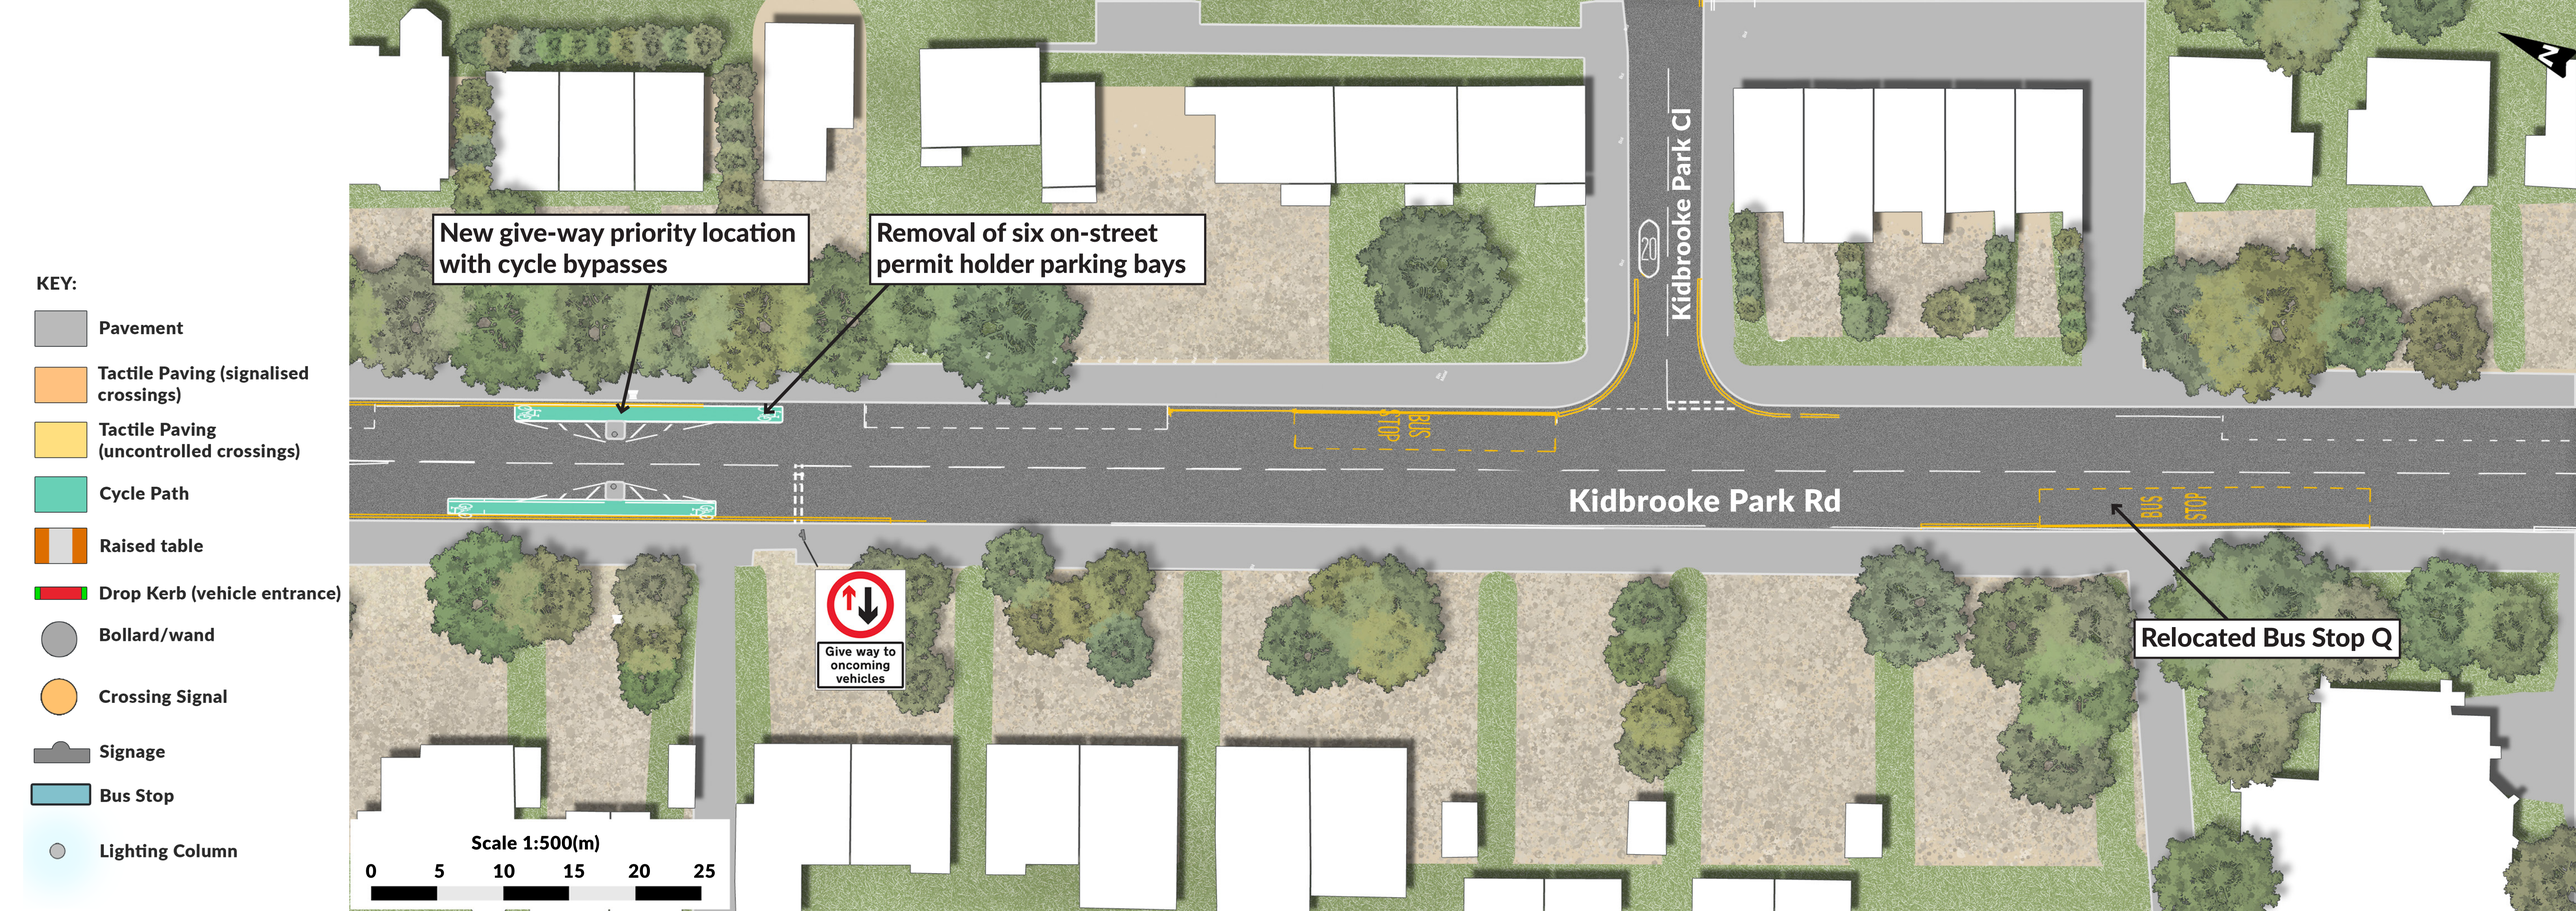

KEY:
Pavement
Tactile Paving (signalised crossings)
Tactile Paving (uncontrolled crossings)
Cycle Path
Raised table
Drop Kerb (vehicle entrance)
Bollard/wand
Crossing Signal
Signage
Bus Stop
Lighting Column
New give-way priority location with cycle bypasses
Removal of six on-street permit holder parking bays
Kidbrooke Park Cl
A20
Kidbrooke Park Rd
BUS STOP
BUS STOP
Give way to oncoming vehicles
Relocated Bus Stop Q
Scale 1:500(m)
0 5 10 15 20 25
N