SETTING OUT POINT FROM PROPERTY BOUNDARY

2

LC

16.95m

2.50m

1.25m

ALLENBY ROAD

BROADWATER ROAD

LC

LC

CONCRETE MODULAR PAVED FOOTWAY SURFACE

EXISTING 150mm KERB

PROPOSED NEW CYCLE HANGAR

EXISTING GULLEY

KEY / LEGEND

- EXISTING - PARKING BAYS
- EXISTING - WAITING RESTRICTIONS
- EXISTING - LOADING RESTRICTIONS
- NEW - WAITING RESTRICTIONS TO BE APPLIED AS PER TSR&GD 2016 DIAG 1018.1
- NEW - LOADING RESTRICTIONS TO BE APPLIED AS PER TSR&GD 2016 DIAG 1020.1
- NEW - PARKING BAY ROAD MARKING TO BE APPLIED AS PER TSR&GD 2016 DIAG 1028.4
- NEW 3.0m POST PARKING BAY SIGN PLATE — SP
- ROAD MARKING REMOVAL
- SETTING OUT POINT

REV	DATE	BY	DESCRIPTION	CHK	APP
P01	16/06/2026	JD	FIRST ISSUE	AS	OM

DRAWING STATUS: A - FIT FOR CONSTRUCTION

wsp
First Floor, 3 Wellington Place, Leeds, LS1 4AP, UK
T+ 44 (0) 113 395 6200, F+ 44 (0) 113 395 6201
wsp.com

CLIENT: ROYAL BOROUGH OF GREENWICH

ARCHITECT: N/A

PROJECT: PROPOSED CYCLE HANGARS

TITLE: GENERAL ARRANGEMENT / TMO DRAWING
ALLENBY ROAD - SHEET 12
EASTING: 544505
NORTHING: 179238


SCALE @ A3:	CHECKED:	APPROVED:
1:150	AS	OM

PROJECT No:	DESIGNED:	DRAWN:	DATE:
1302	JD	JD	16/06/2026

DRAWING No: 127-1302-CYCLE-HANGARS

REV: A

© WSP UK Ltd

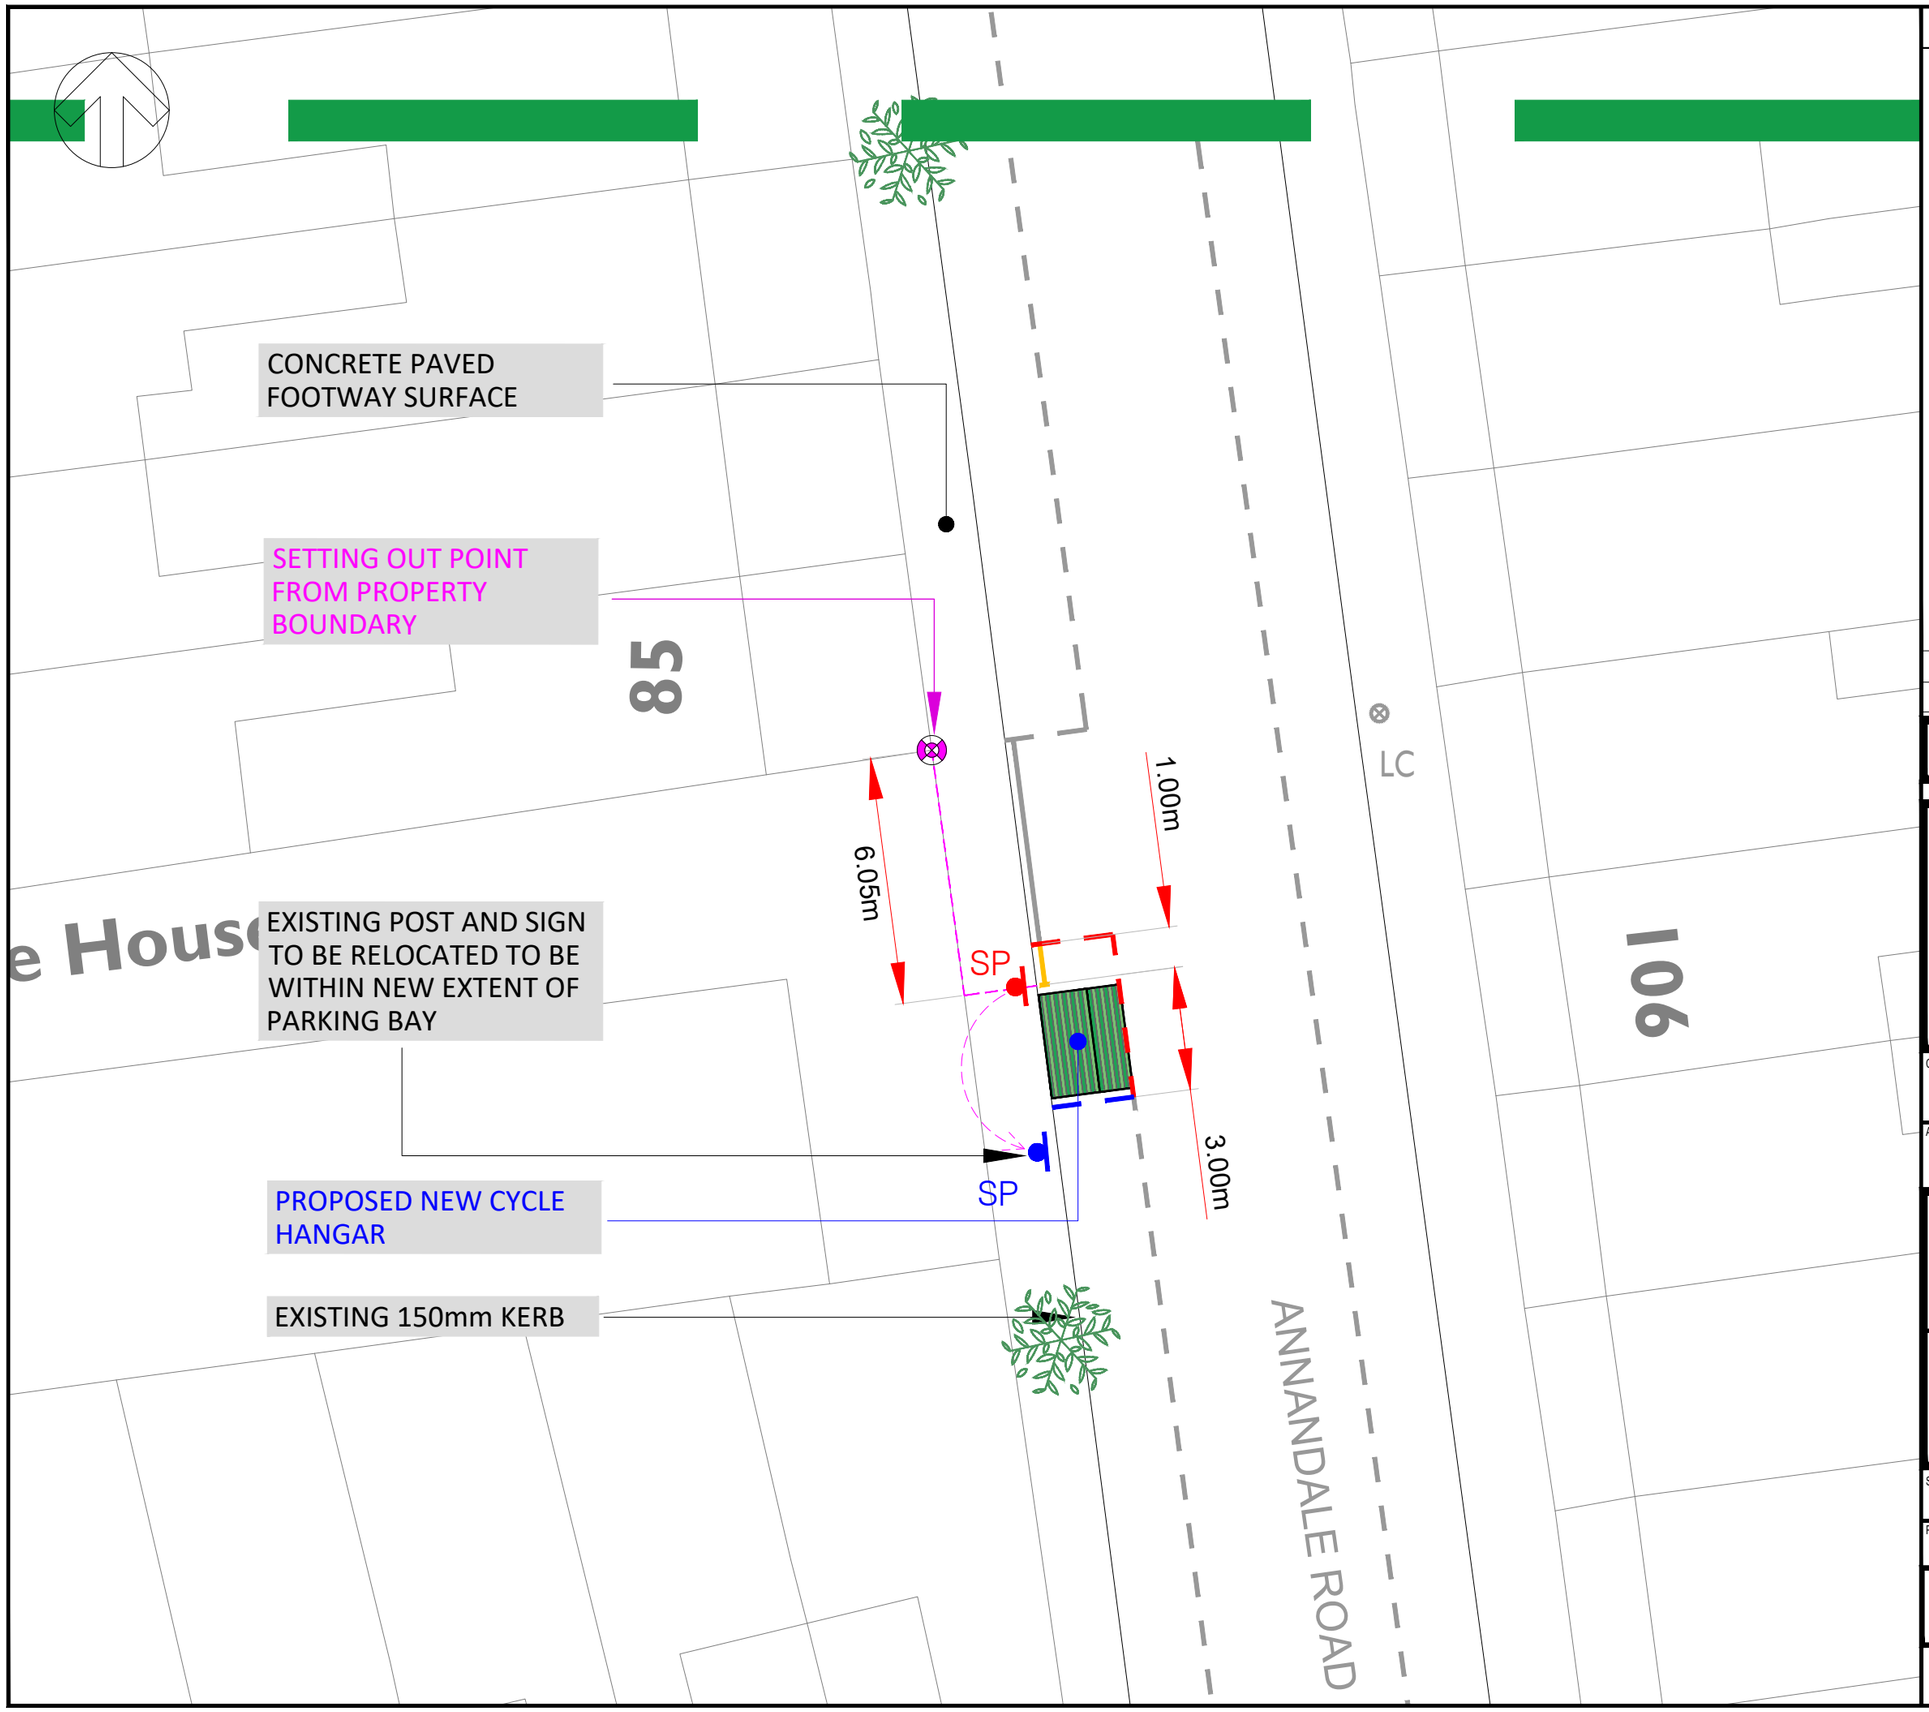

KEY / LEGEND

- EXISTING - PARKING BAYS
- EXISTING - WAITING RESTRICTIONS
- EXISTING - LOADING RESTRICTIONS
- NEW - WAITING RESTRICTIONS TO BE APPLIED AS PER TSR&GD 2016 DIAG 1018.1
- NEW - LOADING RESTRICTIONS TO BE APPLIED AS PER TSR&GD 2016 DIAG 1020.1
- NEW - PARKING BAY ROAD MARKING TO BE APPLIED AS PER TSR&GD 2016 DIAG 1028.4
- NEW 3.0m POST PARKING BAY SIGN PLATE — SP
- ROAD MARKING REMOVAL
- SETTING OUT POINT

REV	DATE	BY	DESCRIPTION	CHK	APP
P01	05/05/2026	RJB	FIRST ISSUE	FF	OM

DRAWING STATUS: A - FIT FOR CONSTRUCTION

wsp
First Floor, 3 Wellington Place, Leeds, LS1 4AP, UK
T+ 44 (0) 113 395 6200, F+ 44 (0) 113 395 6201
wsp.com

CLIENT: ROYAL BOROUGH OF GREENWICH

ARCHITECT: N/A

PROJECT: PROPOSED CYCLE HANGARS


TITLE: GENERAL ARRANGEMENT / TMO DRAWING
ANNANDALE ROAD - SHEET 01
EASTING: 539799
NORTHING: 178073

SCALE @ A3:	CHECKED:	APPROVED:
1:150	FF	OM

PROJECT No:	DESIGNED:	DRAWN:	DATE:
1302	RBJ	BLB	27/04/2026

DRAWING No:	REV:
127-1302-CYCLE-HANGARS	A

© WSP UK Ltd

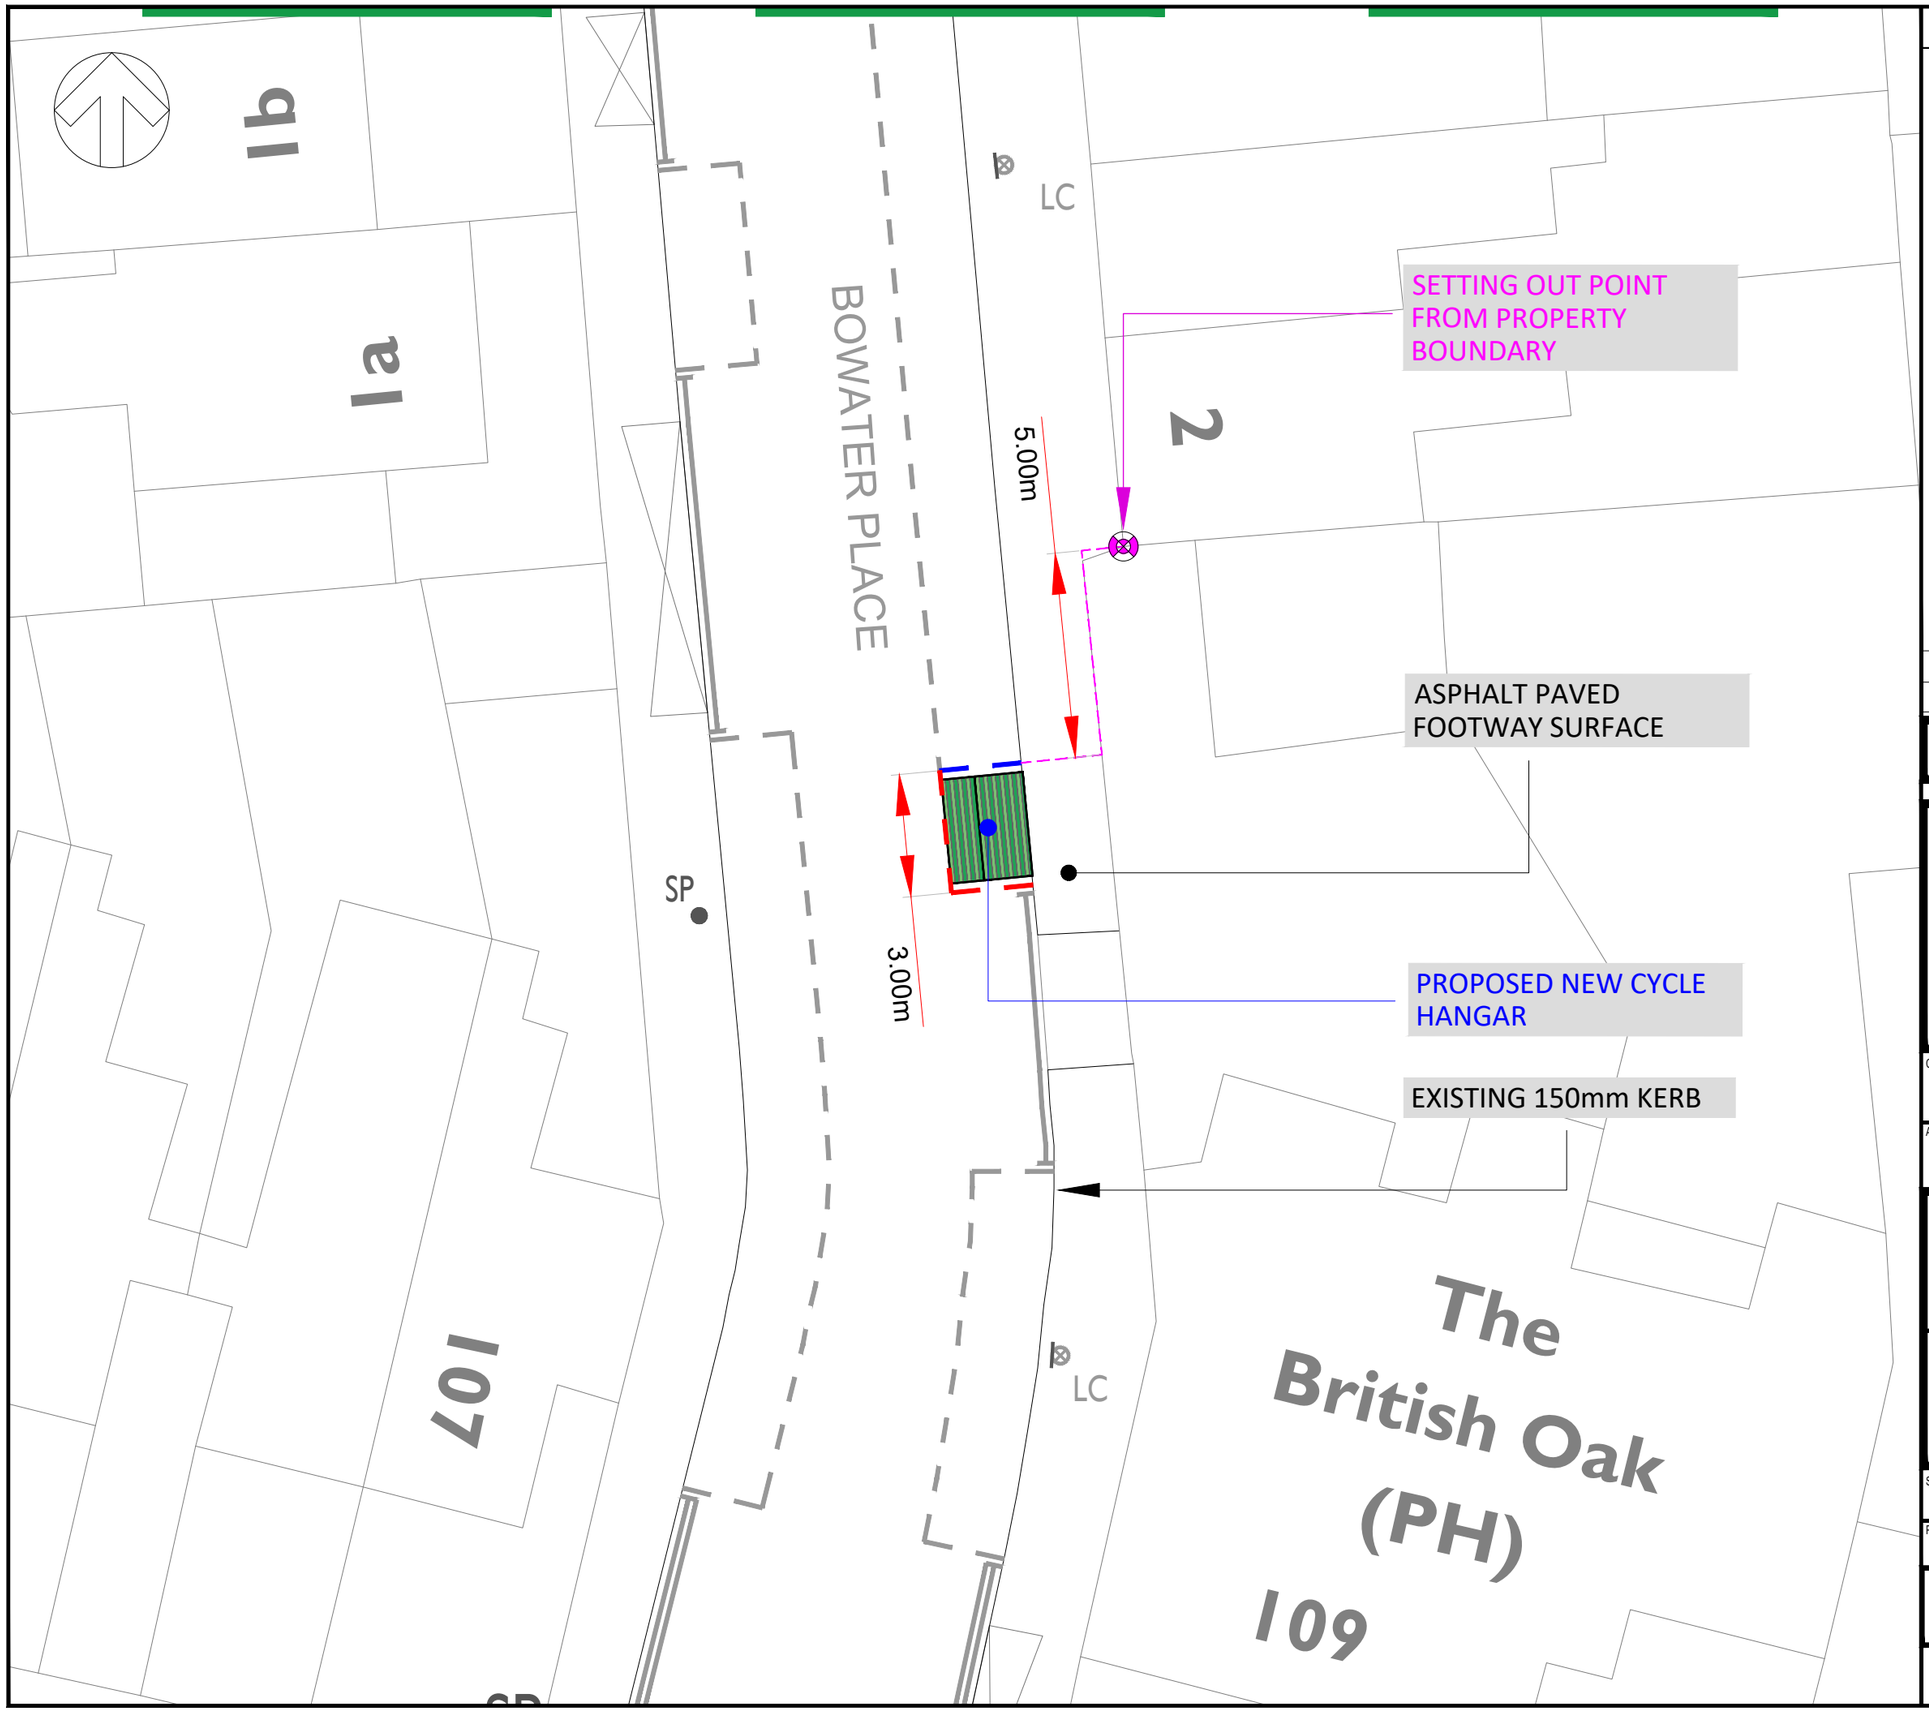

KEY / LEGEND

- EXISTING - PARKING BAYS
- EXISTING - WAITING RESTRICTIONS
- EXISTING - LOADING RESTRICTIONS
- NEW - WAITING RESTRICTIONS TO BE APPLIED AS PER TSR&GD 2016 DIAG 1018.1
- NEW - LOADING RESTRICTIONS TO BE APPLIED AS PER TSR&GD 2016 DIAG 1020.1
- NEW - PARKING BAY ROAD MARKING TO BE APPLIED AS PER TSR&GD 2016 DIAG 1028.4
- NEW 3.0m POST PARKING BAY SIGN PLATE — SP
- ROAD MARKING REMOVAL
- SETTING OUT POINT

REV	DATE	BY	DESCRIPTION	CHK	APP
P01	17/06/2026	JD	FIRST ISSUE	AS	OM

DRAWING STATUS: A - FIT FOR CONSTRUCTION

wsp

First Floor, 3 Wellington Place, Leeds, LS1 4AP, UK
T+ 44 (0) 113 395 6200, F+ 44 (0) 113 395 6201
wsp.com

CLIENT: ROYAL BOROUGH OF GREENWICH

ARCHITECT: N/A

PROJECT: PROPOSED CYCLE HANGARS

TITLE: GENERAL ARRANGEMENT / TMO DRAWING
BOWATER PLACE - SHEET 22
EASTING: 540799
NORTHING: 177198


SCALE @ A3:	CHECKED:	APPROVED:
1:150	AS	OM

PROJECT No:	DESIGNED:	DRAWN:	DATE:
1302	JD	JD	16/06/2026

DRAWING No: 127-1302-CYCLE-HANGARS

REV: A

© WSP UK Ltd

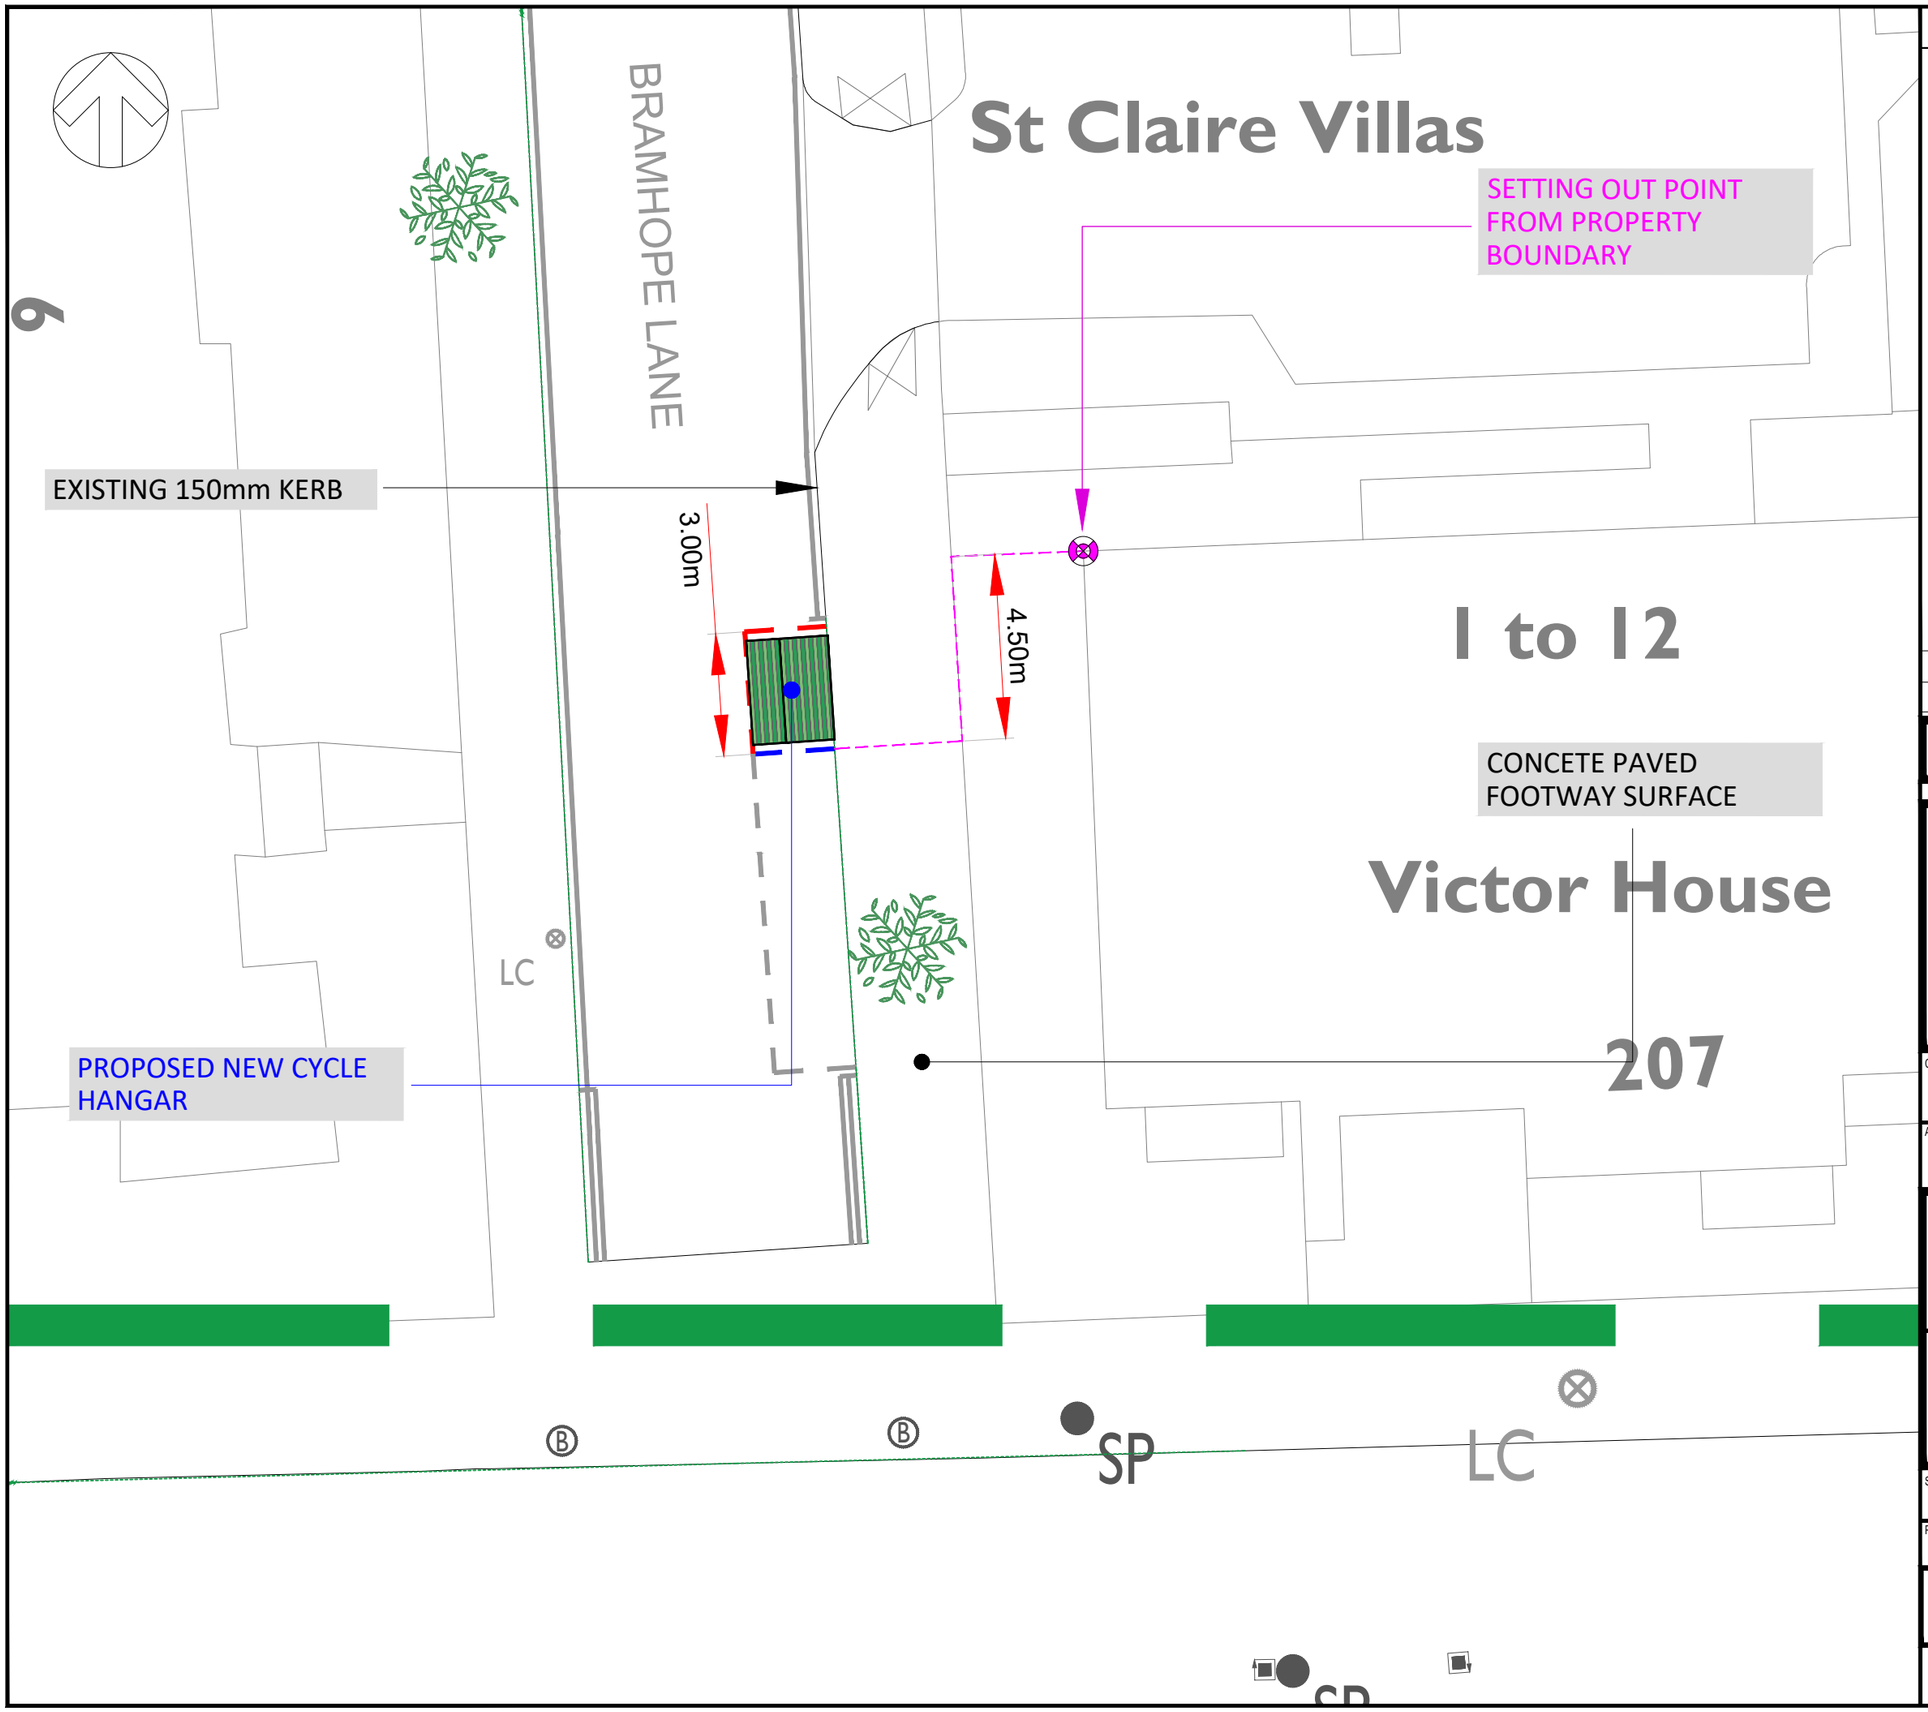

KEY / LEGEND

- EXISTING - PARKING BAYS
- EXISTING - WAITING RESTRICTIONS
- EXISTING - LOADING RESTRICTIONS
- NEW - WAITING RESTRICTIONS TO BE APPLIED AS PER TSR&GD 2016 DIAG 1018.1
- NEW - LOADING RESTRICTIONS TO BE APPLIED AS PER TSR&GD 2016 DIAG 1020.1
- NEW - PARKING BAY ROAD MARKING TO BE APPLIED AS PER TSR&GD 2016 DIAG 1028.4
- NEW 3.0m POST PARKING BAY SIGN PLATE — SP
- ROAD MARKING REMOVAL
- SETTING OUT POINT

REV	DATE	BY	DESCRIPTION	CHK	APP
P01	16/06/2026	JD	FIRST ISSUE	AS	OM

DRAWING STATUS: A - FIT FOR CONSTRUCTION

First Floor, 3 Wellington Place, Leeds, LS1 4AP, UK
T+ 44 (0) 113 395 6200, F+ 44 (0) 113 395 6201
wsp.com

CLIENT: ROYAL BOROUGH OF GREENWICH

ARCHITECT: N/A

PROJECT: PROPOSED CYCLE HANGARS


TITLE: GENERAL ARRANGEMENT / TMO DRAWING
BRAMHOPE LANE - SHEET 13
EASTING: 541020
NORTHING: 177598

SCALE @ A3:	CHECKED:	APPROVED:
1:150	AS	OM

PROJECT No:	DESIGNED:	DRAWN:	DATE:
1302	JD	JD	16/06/2026

DRAWING No:	REV:
127-1302-CYCLE-HANGARS	A

© WSP UK Ltd

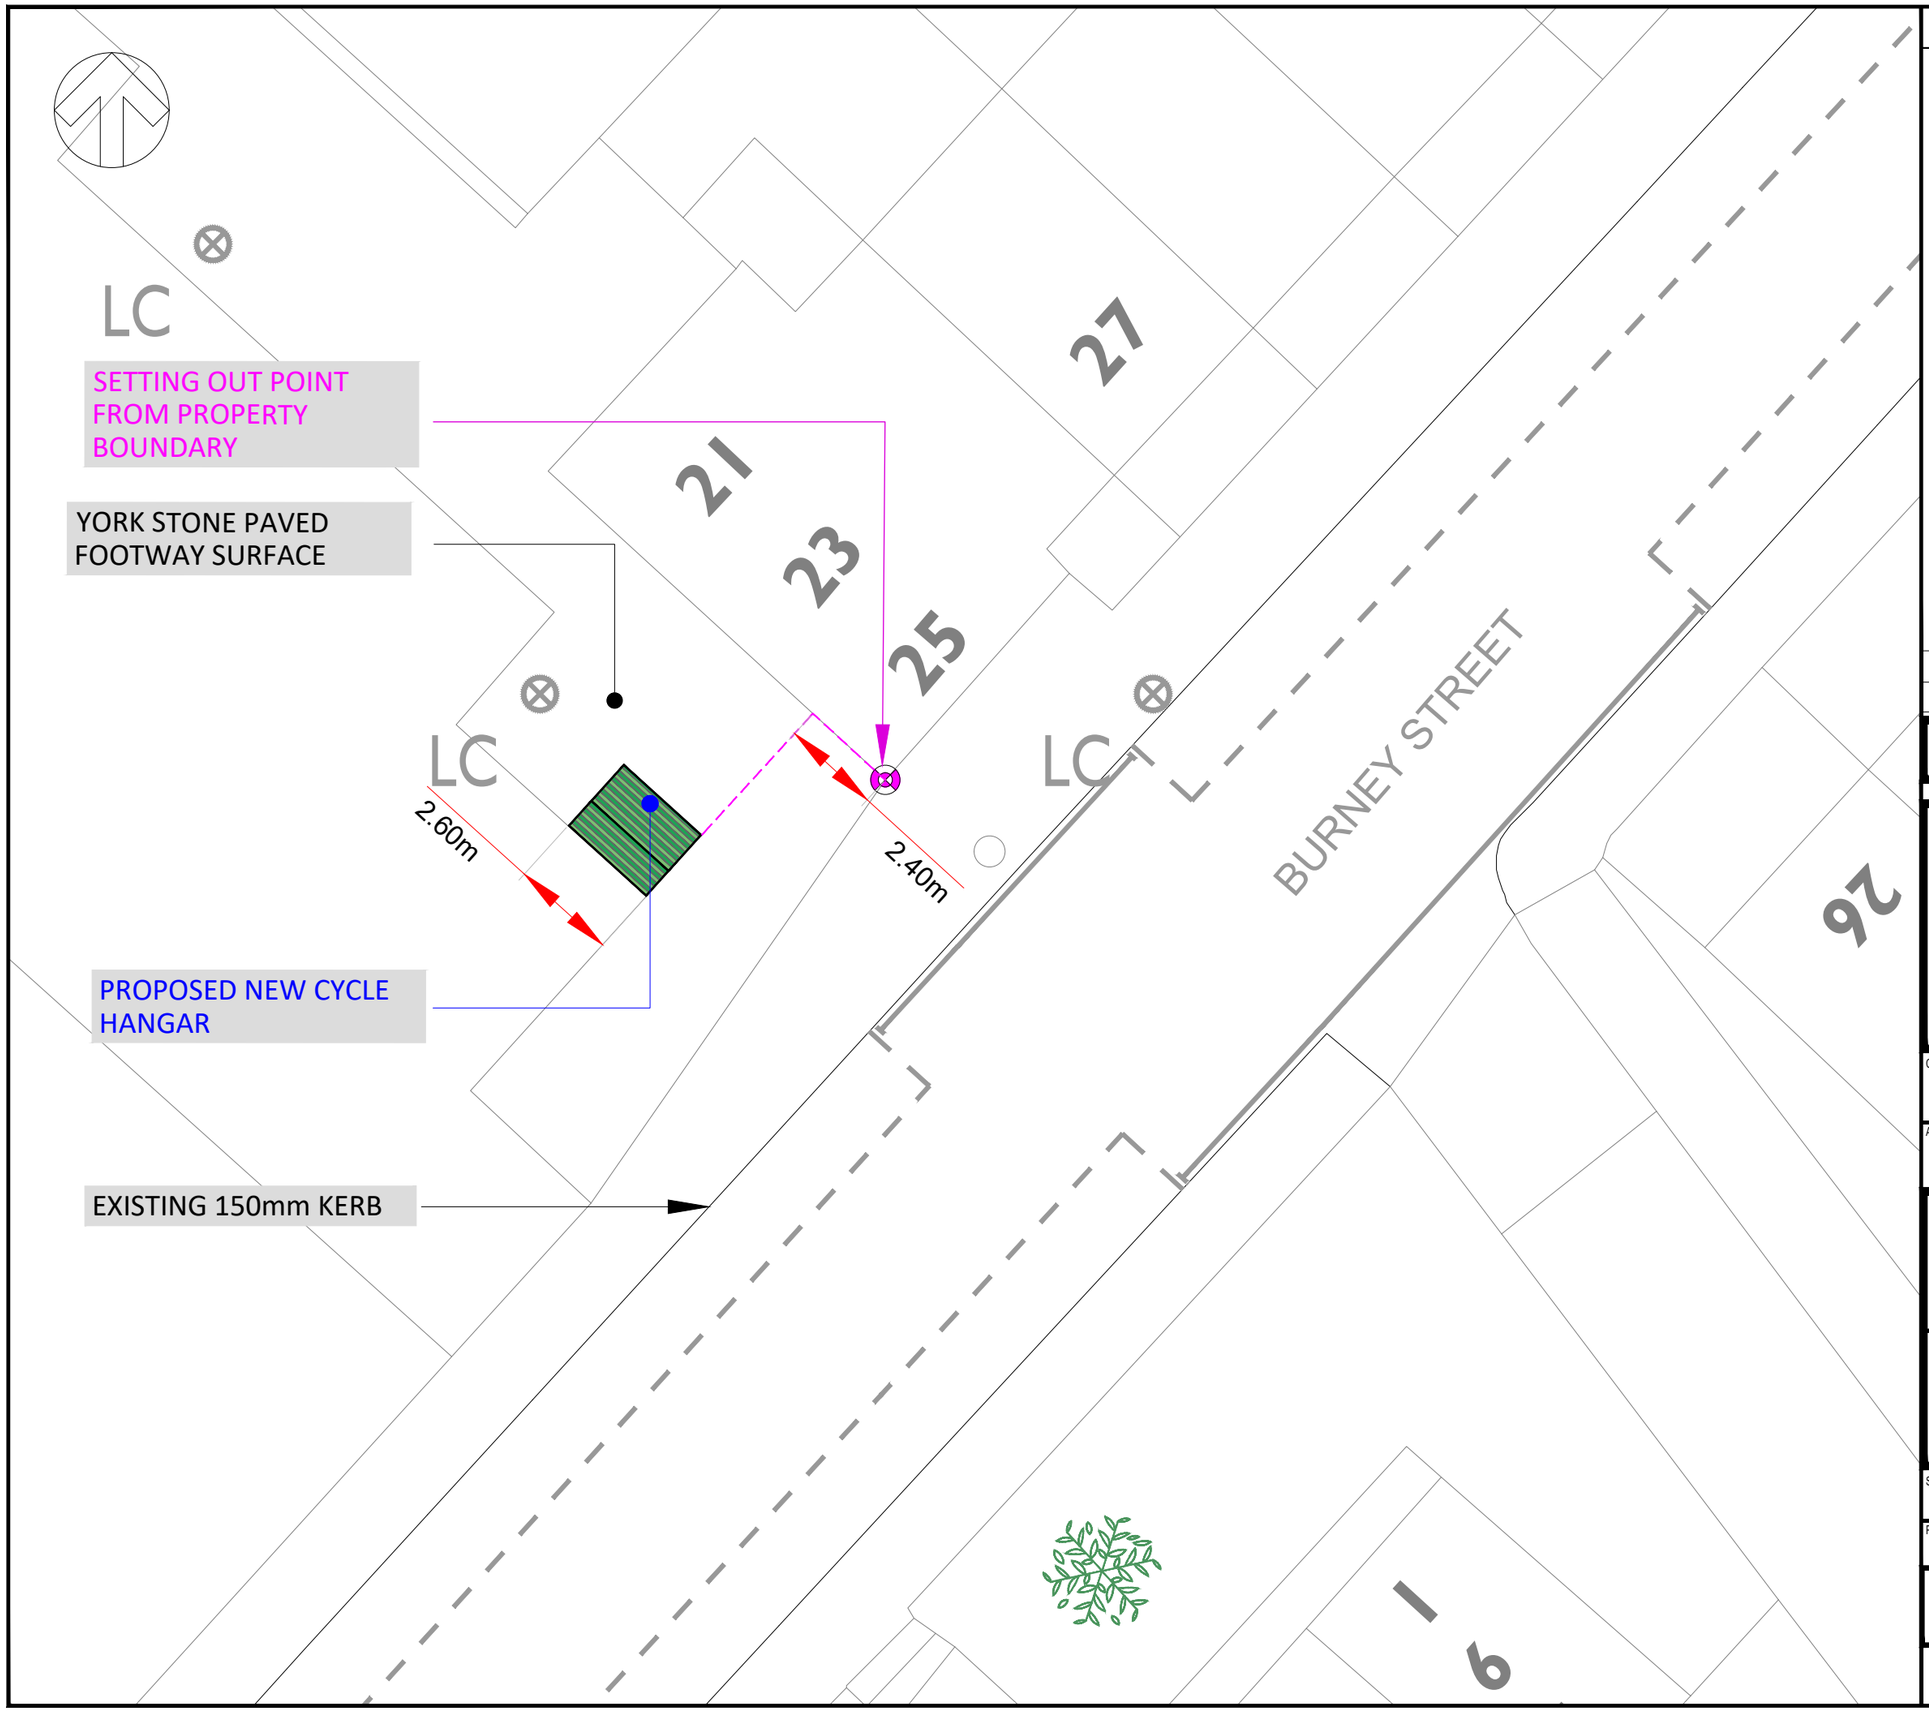

KEY / LEGEND

- EXISTING - PARKING BAYS
- EXISTING - WAITING RESTRICTIONS
- EXISTING - LOADING RESTRICTIONS
- NEW - WAITING RESTRICTIONS TO BE APPLIED AS PER TSR&GD 2016 DIAG 1018.1
- NEW - LOADING RESTRICTIONS TO BE APPLIED AS PER TSR&GD 2016 DIAG 1020.1
- NEW - PARKING BAY ROAD MARKING TO BE APPLIED AS PER TSR&GD 2016 DIAG 1028.4
- NEW 3.0m POST PARKING BAY SIGN PLATE — SP
- ROAD MARKING REMOVAL
- SETTING OUT POINT

REV	DATE	BY	DESCRIPTION	CHK	APP
P01	05/05/2026	RJB	FIRST ISSUE	FF	OM

DRAWING STATUS: A - FIT FOR CONSTRUCTION

wsp
First Floor, 3 Wellington Place, Leeds, LS1 4AP, UK
T+ 44 (0) 113 395 6200, F+ 44 (0) 113 395 6201
wsp.com

CLIENT: ROYAL BOROUGH OF GREENWICH

ARCHITECT: N/A

PROJECT: PROPOSED CYCLE HANGARS

TITLE: GENERAL ARRANGEMENT / TMO DRAWING BURNEY STREET - SHEET 02
EASTING: 538321
NORTHING: 177398

SCALE @ A3:	CHECKED:	APPROVED:
1:150	FF	OM

PROJECT No:	DESIGNED:	DRAWN:	DATE:
1302	RBJ	BLB	06/06/2026

DRAWING No:	REV:
127-1302-CYCLE-HANGARS	A

© WSP UK Ltd

EXISTING 150mm KERB

PROPOSED NEW CYCLE HANGAR

SCHOOL KEEP CLEAR

CALYDON ROAD

DISABLED

SP

LC

LB

2.50m

4.00m

SETTING OUT POINT FROM PROPERTY BOUNDARY

CONCRETE PAVING SLAB FOOTWAY SURFACE

6

61

KEY / LEGEND

- EXISTING - PARKING BAYS
- EXISTING - WAITING RESTRICTIONS
- EXISTING - LOADING RESTRICTIONS
- NEW - WAITING RESTRICTIONS TO BE APPLIED AS PER TSR&GD 2016 DIAG 1018.1
- NEW - LOADING RESTRICTIONS TO BE APPLIED AS PER TSR&GD 2016 DIAG 1020.1
- NEW - PARKING BAY ROAD MARKING TO BE APPLIED AS PER TSR&GD 2016 DIAG 1028.4
- NEW 3.0m POST PARKING BAY SIGN PLATE — SP
- ROAD MARKING REMOVAL
- SETTING OUT POINT

REV	DATE	BY	DESCRIPTION	CHK	APP
P01	14/06/2026	JD	FIRST ISSUE	AS	OM

DRAWING STATUS: A - FIT FOR CONSTRUCTION

wsp

First Floor, 3 Wellington Place, Leeds, LS1 4AP, UK
T+ 44 (0) 113 395 6200, F+ 44 (0) 113 395 6201
wsp.com

CLIENT: ROYAL BOROUGH OF GREENWICH

ARCHITECT: N/A

PROJECT: PROPOSED CYCLE HANGARS

TITLE: GENERAL ARRANGEMENT / TMO DRAWING
CALYDON ROAD - SHEET 10
EASTING: 540858
NORTHING: 178073


SCALE @ A3:	CHECKED:	APPROVED:
1:150	AS	OM

PROJECT No:	DESIGNED:	DRAWN:	DATE:
1302	JD	JD	14/06/2026

DRAWING No: 127-1302-CYCLE-HANGARS

REV: A

© WSP UK Ltd

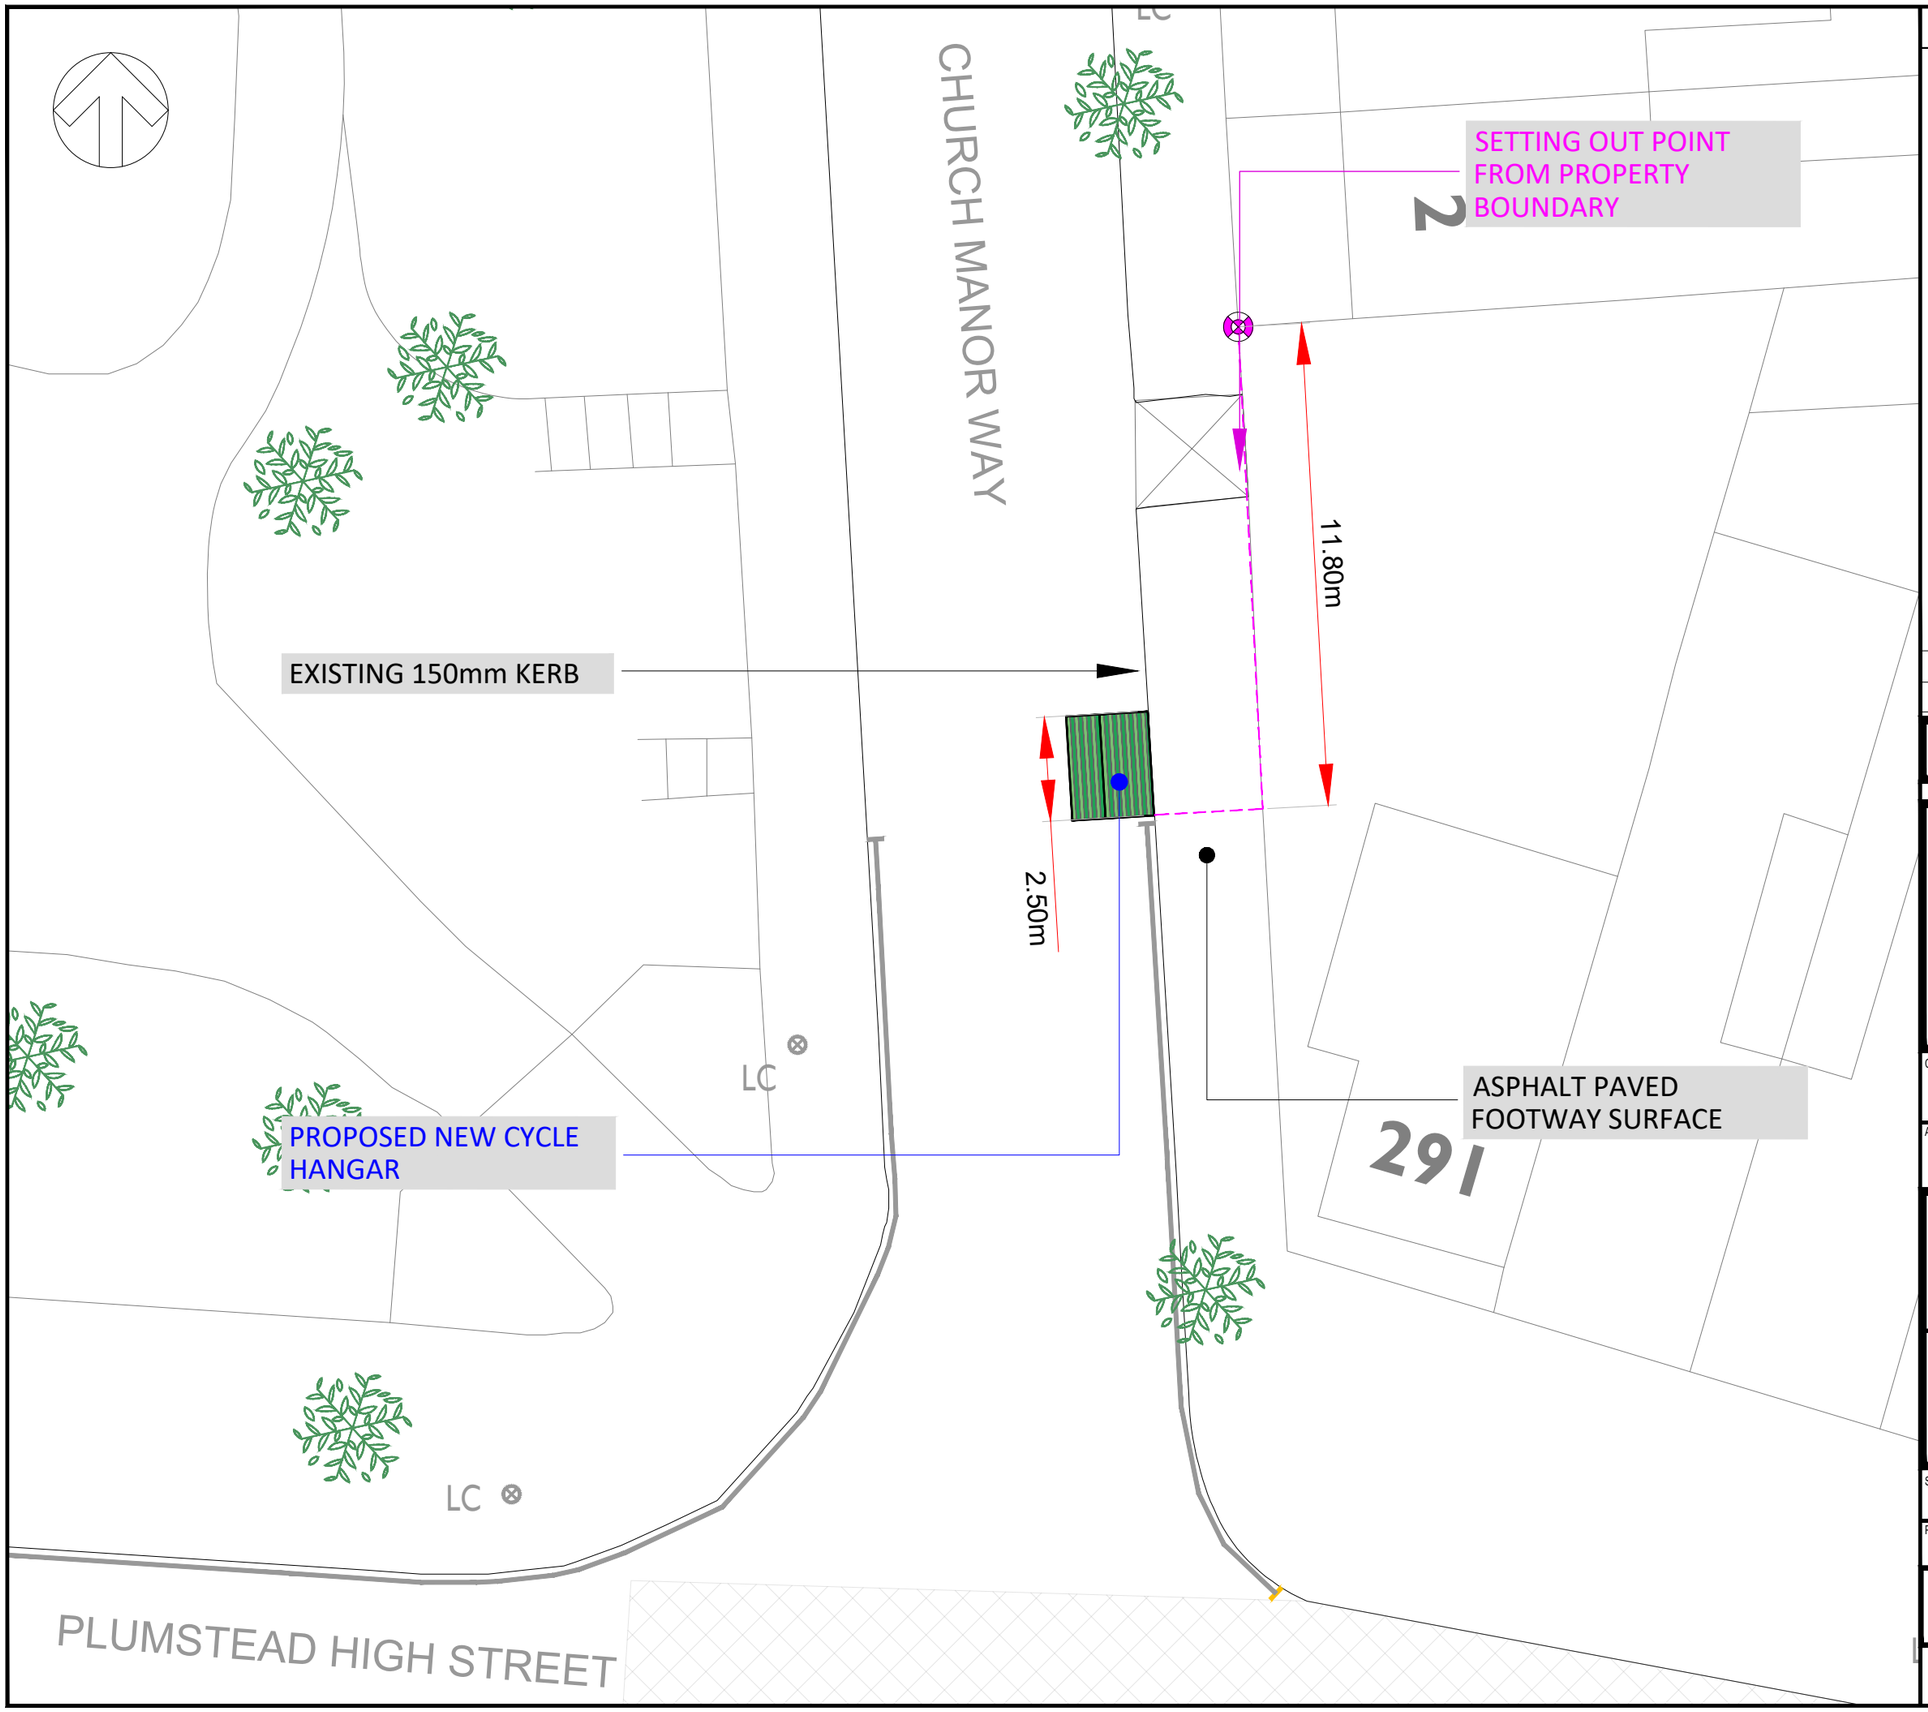

KEY / LEGEND

- EXISTING - PARKING BAYS
- EXISTING - WAITING RESTRICTIONS
- EXISTING - LOADING RESTRICTIONS
- NEW - WAITING RESTRICTIONS TO BE APPLIED AS PER TSR&GD 2016 DIAG 1018.1
- NEW - LOADING RESTRICTIONS TO BE APPLIED AS PER TSR&GD 2016 DIAG 1020.1
- NEW - PARKING BAY ROAD MARKING TO BE APPLIED AS PER TSR&GD 2016 DIAG 1028.4
- NEW 3.0m POST PARKING BAY SIGN PLATE — SP
- ROAD MARKING REMOVAL
- SETTING OUT POINT

REV	DATE	BY	DESCRIPTION	CHK	APP
P01	14/06/2026	JD	FIRST ISSUE	AS	OM

DRAWING STATUS: A - FIT FOR CONSTRUCTION

wsp
First Floor, 3 Wellington Place, Leeds, LS1 4AP, UK
T+ 44 (0) 113 395 6200, F+ 44 (0) 113 395 6201
wsp.com

CLIENT: ROYAL BOROUGH OF GREENWICH

ARCHITECT: N/A

PROJECT: PROPOSED CYCLE HANGARS


TITLE: GENERAL ARRANGEMENT / TMO DRAWING
CHURCH MANOR WAY - SHEET 11
EASTING: 546011
NORTHING: 78427

SCALE @ A3:	CHECKED:	APPROVED:
1:150	AS	OM

PROJECT No:	DESIGNED:	DRAWN:	DATE:
1302	JD	JD	14/06/2026

DRAWING No:	REV:
127-1302-CYCLE-HANGARS	A

© WSP UK Ltd

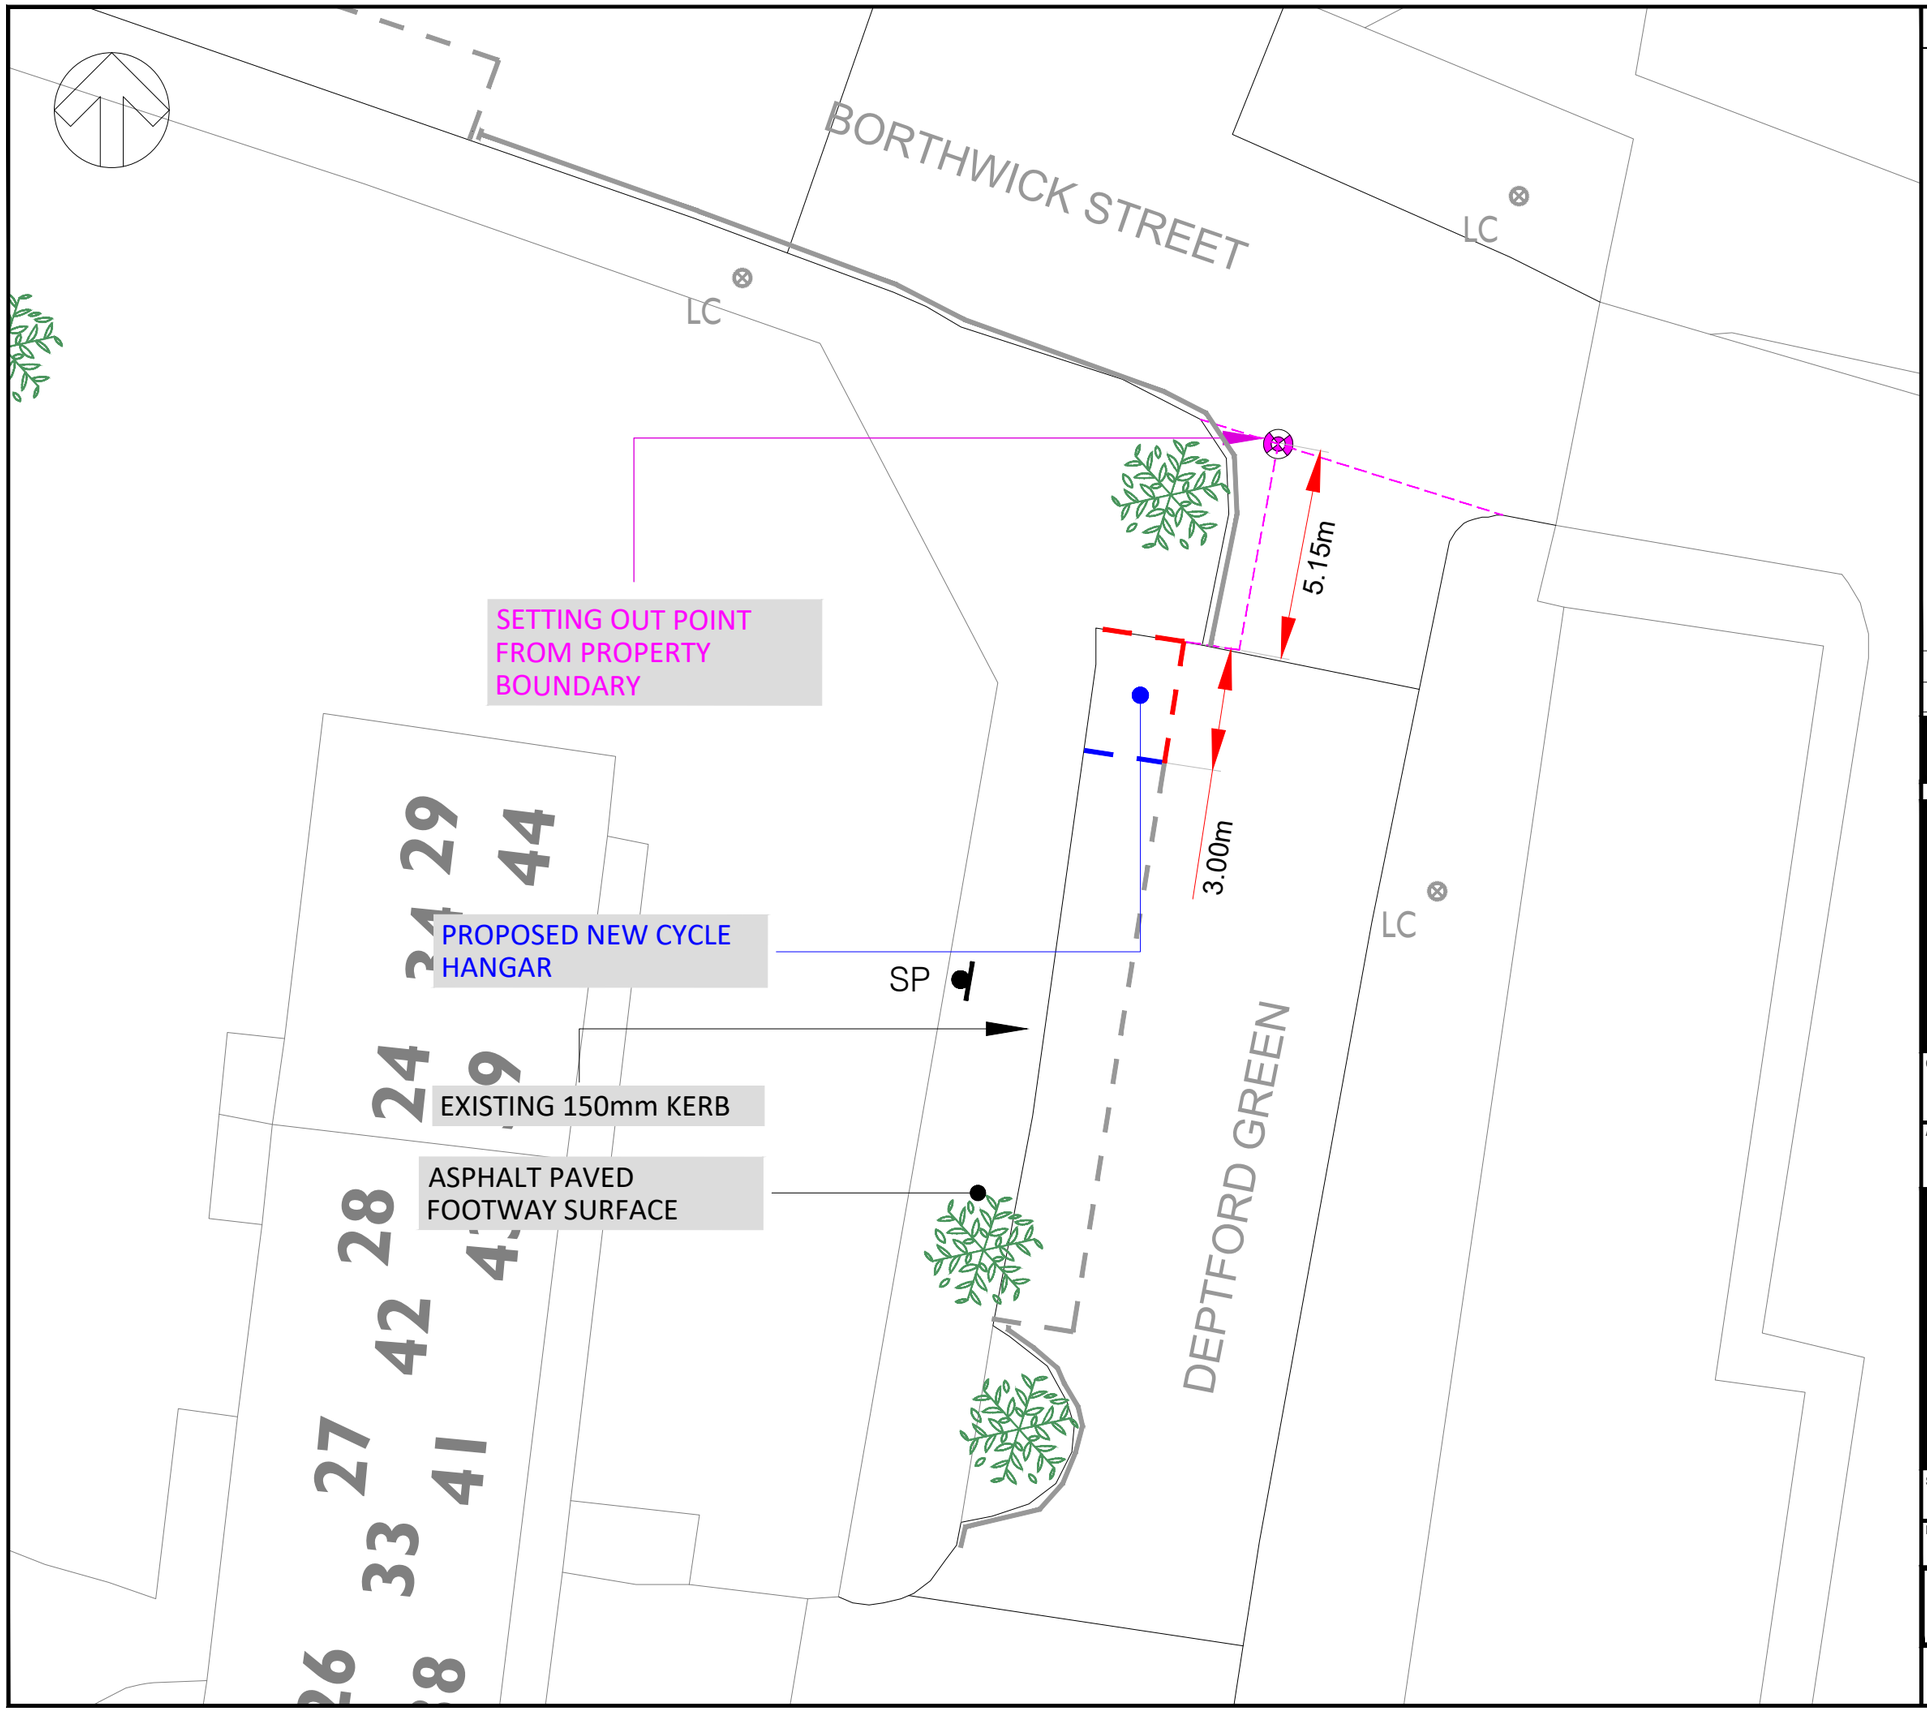

KEY / LEGEND

- EXISTING - PARKING BAYS
- EXISTING - WAITING RESTRICTIONS
- EXISTING - LOADING RESTRICTIONS
- NEW - WAITING RESTRICTIONS TO BE APPLIED AS PER TSR&GD 2016 DIAG 1018.1
- NEW - LOADING RESTRICTIONS TO BE APPLIED AS PER TSR&GD 2016 DIAG 1020.1
- NEW - PARKING BAY ROAD MARKING TO BE APPLIED AS PER TSR&GD 2016 DIAG 1028.4
- NEW 3.0m POST PARKING BAY SIGN PLATE — SP
- ROAD MARKING REMOVAL
- SETTING OUT POINT

REV	DATE	BY	DESCRIPTION	CHK	APP
P01	14/06/2026	JD	FIRST ISSUE	AS	OM

DRAWING STATUS: A - FIT FOR CONSTRUCTION

wsp
First Floor, 3 Wellington Place, Leeds, LS1 4AP, UK
T+ 44 (0) 113 395 6200, F+ 44 (0) 113 395 6201
wsp.com

CLIENT: ROYAL BOROUGH OF GREENWICH

ARCHITECT: N/A

PROJECT: PROPOSED CYCLE HANGARS


TITLE: GENERAL ARRANGEMENT / TMO DRAWING
BENBOW STREET - SHEET 16
EASTING: 537348
NORTHING: 177889

SCALE @ A3:	CHECKED:	APPROVED:
1:150	FF	OM

PROJECT No:	DESIGNED:	DRAWN:	DATE:
1302	RBJ	BLB	06/06/2026

DRAWING No:	REV:
127-1302-CYCLE-HANGARS	A

© WSP UK Ltd

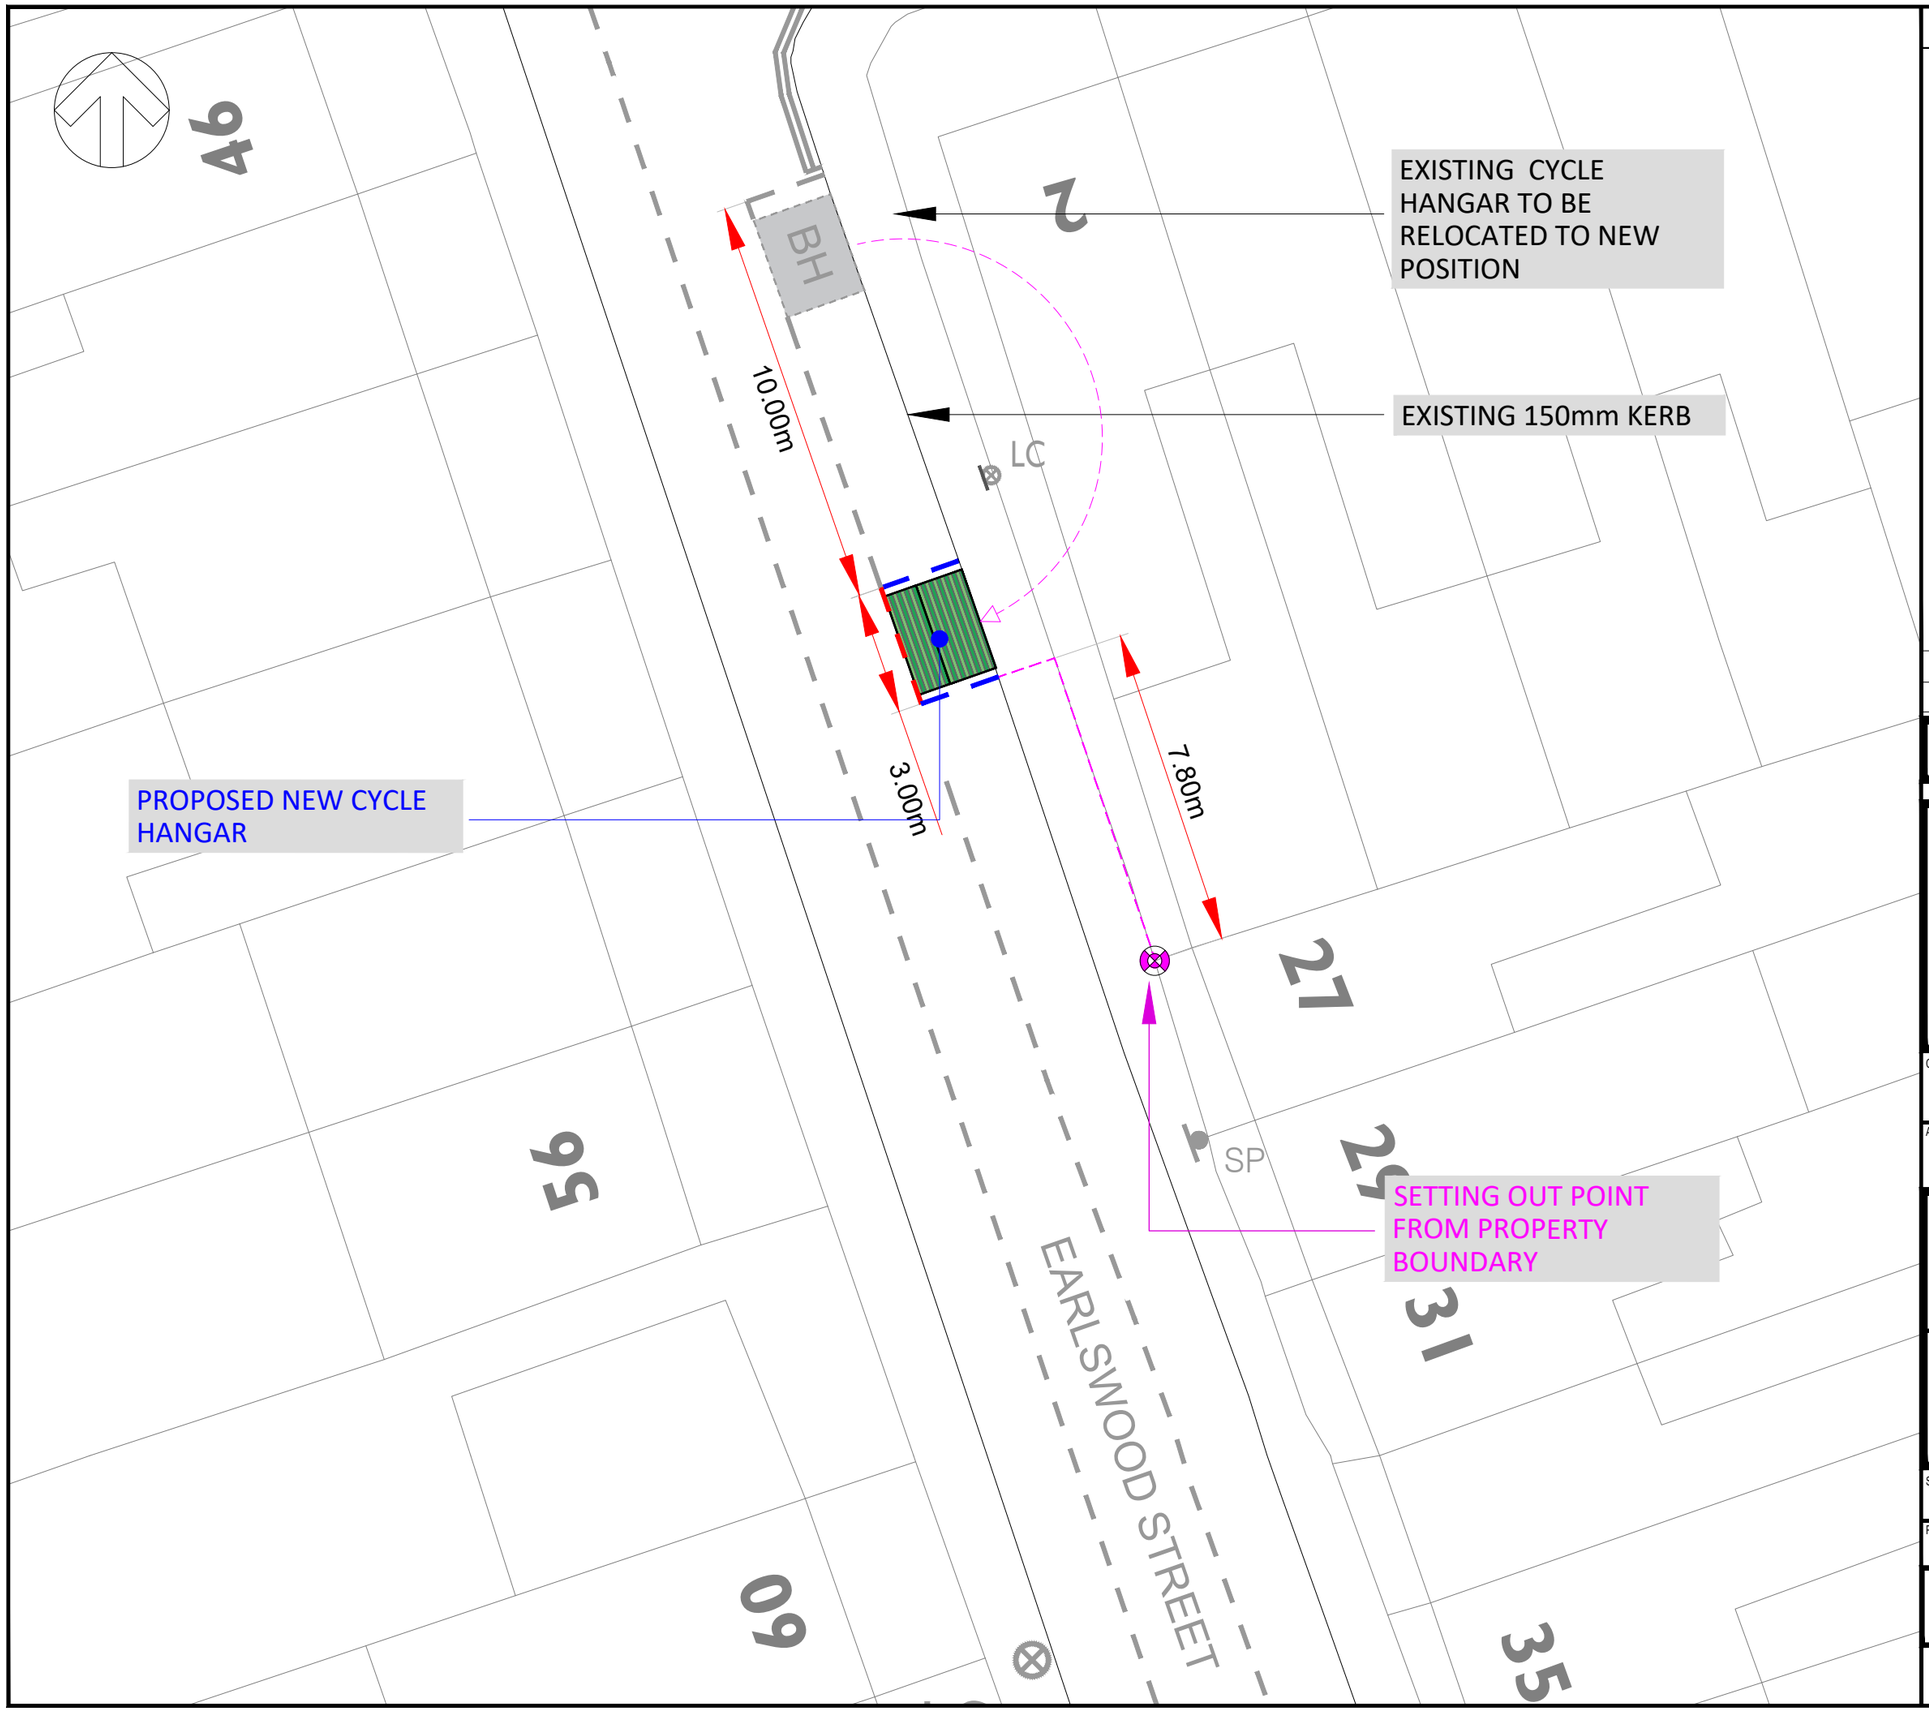

KEY / LEGEND

- EXISTING - PARKING BAYS
- EXISTING - WAITING RESTRICTIONS
- EXISTING - LOADING RESTRICTIONS
- NEW - WAITING RESTRICTIONS TO BE APPLIED AS PER TSR&GD 2016 DIAG 1018.1
- NEW - LOADING RESTRICTIONS TO BE APPLIED AS PER TSR&GD 2016 DIAG 1020.1
- NEW - PARKING BAY ROAD MARKING TO BE APPLIED AS PER TSR&GD 2016 DIAG 1028.4
- NEW 3.0m POST PARKING BAY SIGN PLATE — SP
- ROAD MARKING REMOVAL
- SETTING OUT POINT

REV	DATE	BY	DESCRIPTION	CHK	APP
P01	05/05/2026	RJB	FIRST ISSUE	FF	OM

DRAWING STATUS: A - FIT FOR CONSTRUCTION

wsp
First Floor, 3 Wellington Place, Leeds, LS1 4AP, UK
T+ 44 (0) 113 395 6200, F+ 44 (0) 113 395 6201
wsp.com

CLIENT: ROYAL BOROUGH OF GREENWICH

ARCHITECT: N/A

PROJECT: PROPOSED CYCLE HANGARS


TITLE: GENERAL ARRANGEMENT / TMO DRAWING
EARLSWOOD STREET - SHEET 05
EASTING: 539385
NORTHING: 178017

SCALE @ A3:	CHECKED:	APPROVED:
1:150	AS	OM

PROJECT No:	DESIGNED:	DRAWN:	DATE:
1302	JD	JD	06/06/2026

DRAWING No:	REV:
127-1302-CYCLE-HANGARS	A

© WSP UK Ltd

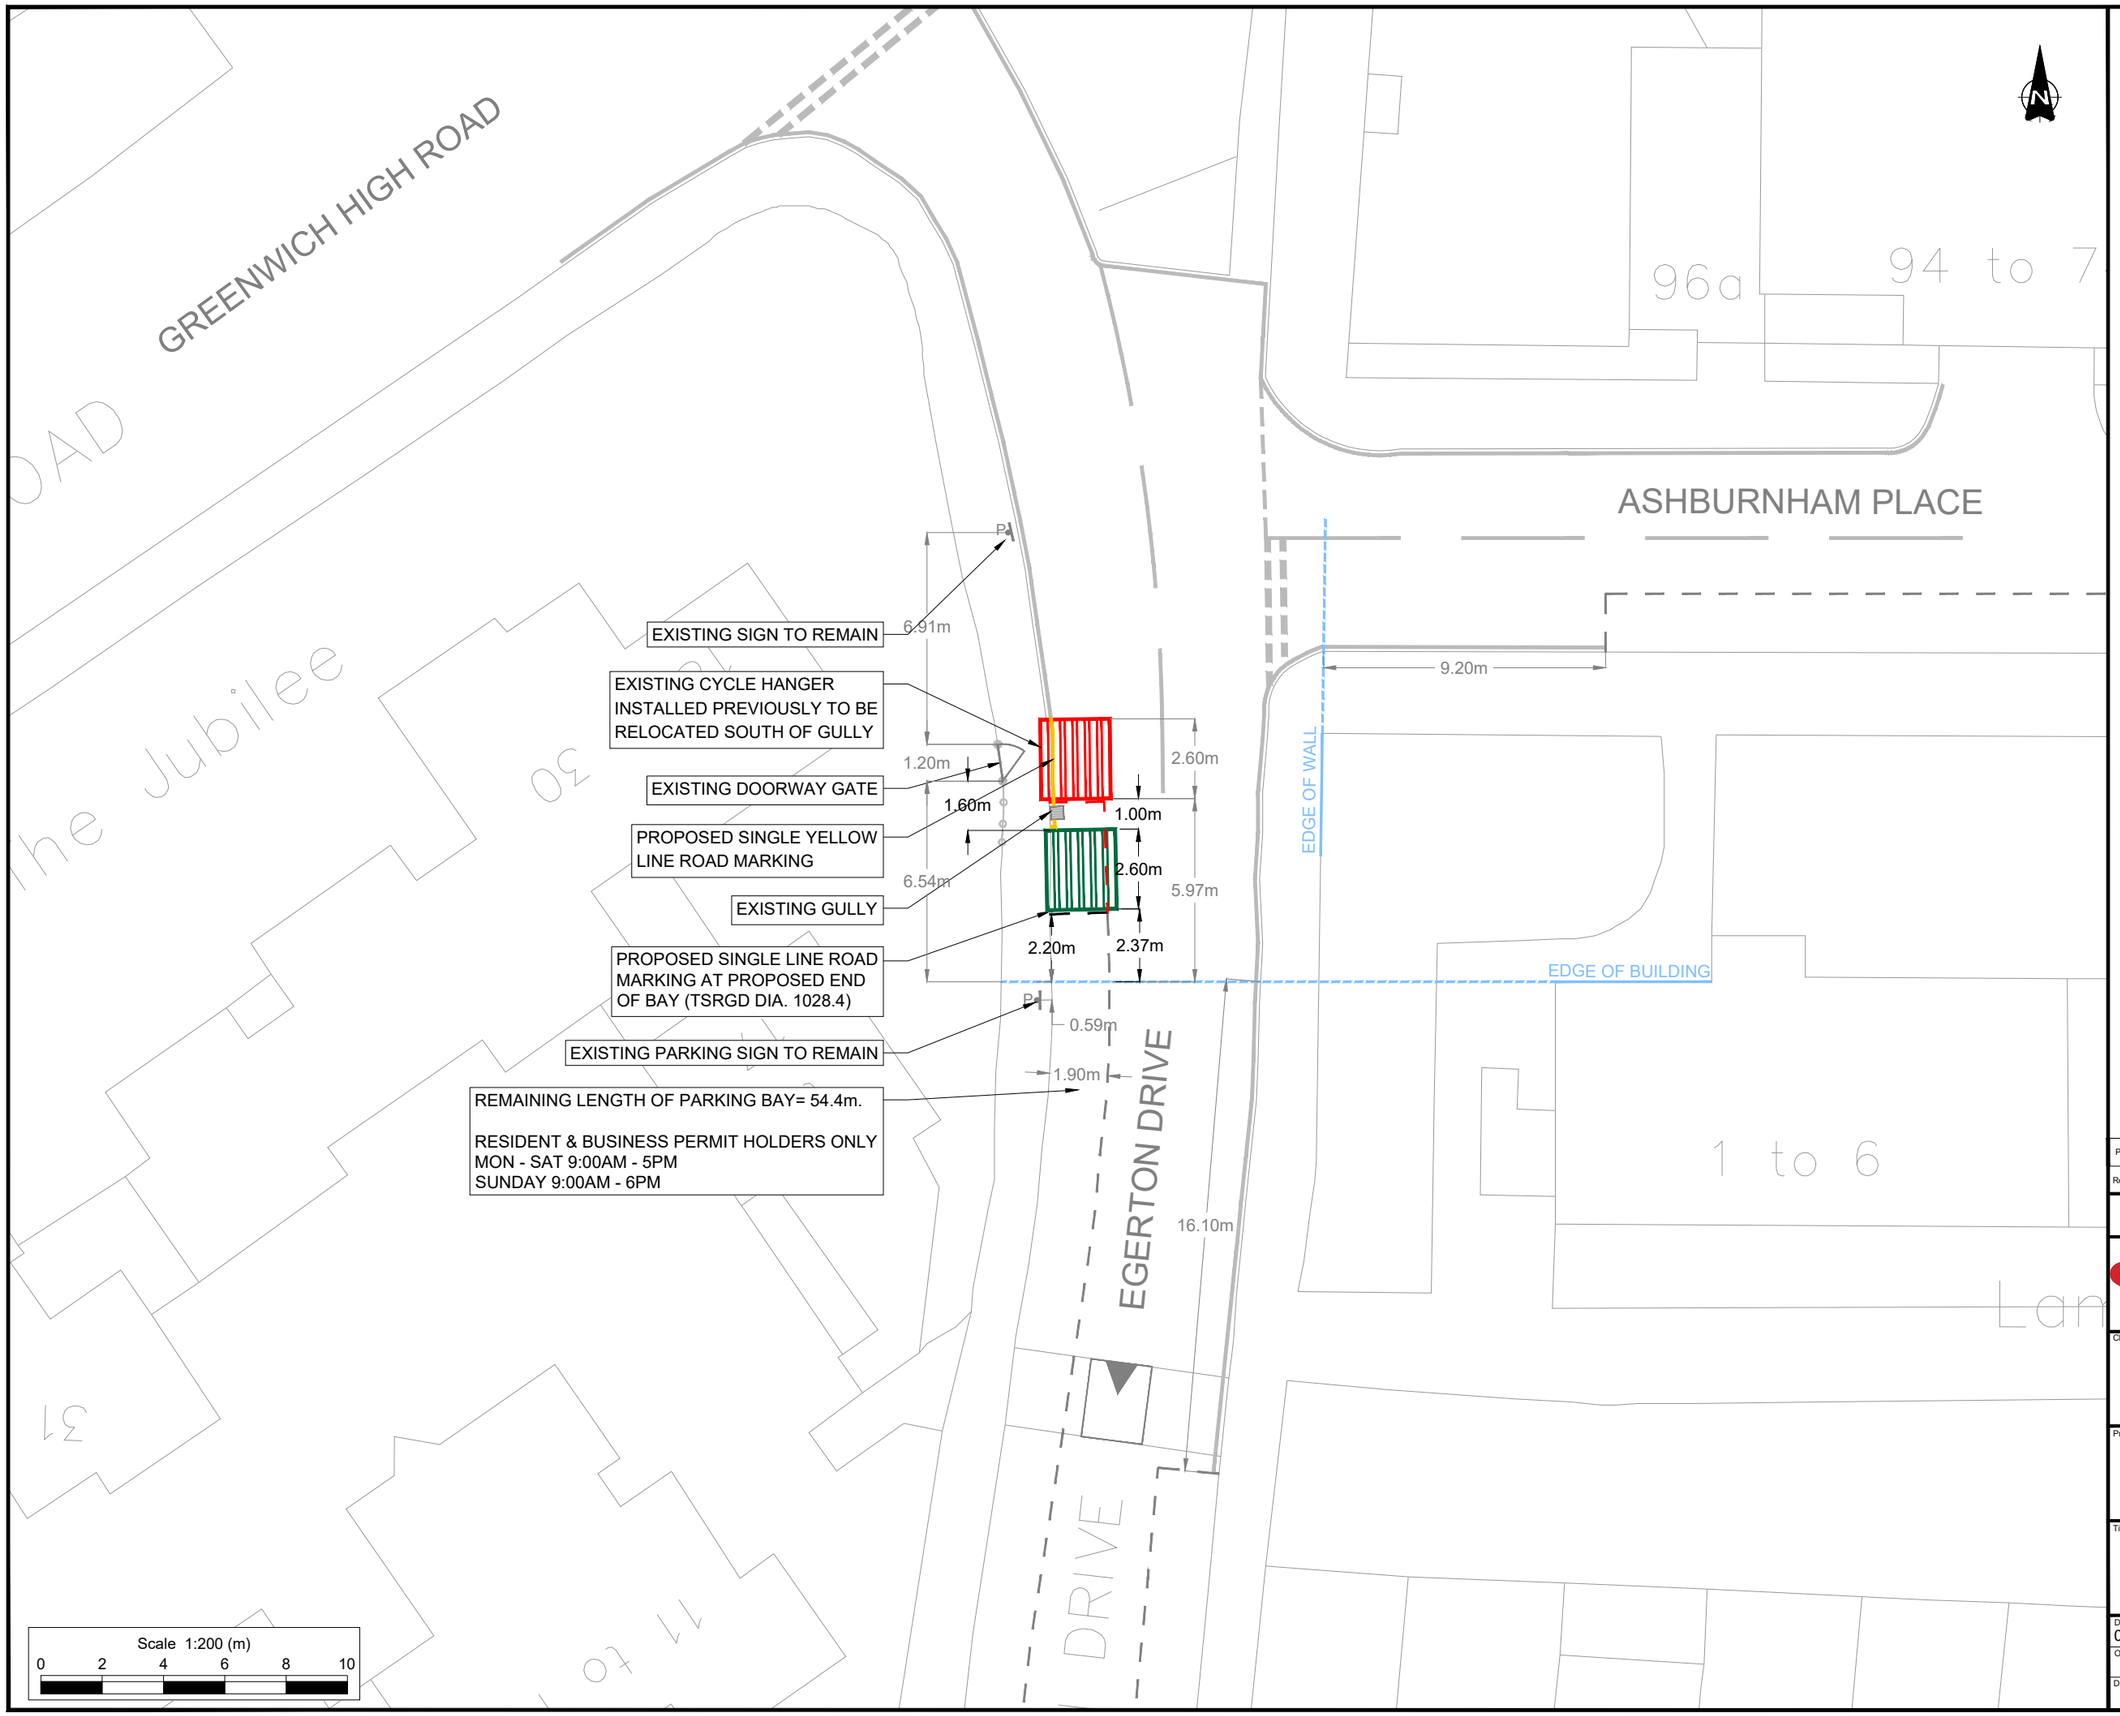

Notes:

1. Do not scale from this drawing. If in doubt refer to the project manager for clarification.
2. All dimensions are shown in metres unless otherwise stated.
3. This drawing is based upon Ordnance Survey Mastermap data.© Crown copyright and database rights 2024 Ordnance Survey AC0000819905. Use of this data is subject to terms and conditions.
4. Signs and markings shall be provided in accordance with The Traffic Signs Regulations and General Directions 2016.

Key:

- Existing road markings to remain
- Existing road markings to be removed
- Proposed Parking Bay (TSRGD S7-4-6, 600mm Mark, 600mm Gap, 50mm wide, Text: 350mm).
- Existing sign post to remain
- Existing sign post to be removed
- Proposed new sign post to be Installed
- Driveway crossovers
- Building projection line
- Existing cycle hanger to be relocated
- Proposed cycle hanger location (2.60 m x 2.05m)

Rev	Date	Revision details	Drawn	Check.	Approv
P0	09/09/26	Initial issue	DH	DH	NL

© This drawing is the property of SYSTRA Limited and the information can only be reproduced with their prior permission.

SYSTRA
1 Carey Lane
London
EC2V 8AE
T +44 (0)20 3855 0079
E uk_london@systra.com
W www.systra.co.uk

Client: ROYAL borough of GREENWICH

Project: Cycle Hangar Phase 2


Title: Location 51 Egerton Drive General Arrangement

Date	Drawn	Checked	Approved
09/09/2026	DH	DH	NL

Original drg. size	Scale	Drawing Status
A3	1:200	Preliminary

Drawing Number: 25H51-SYS-PD-XX-DR-C-101-51 Rev. P0

Date printed: 09 September 2026 11:45:27

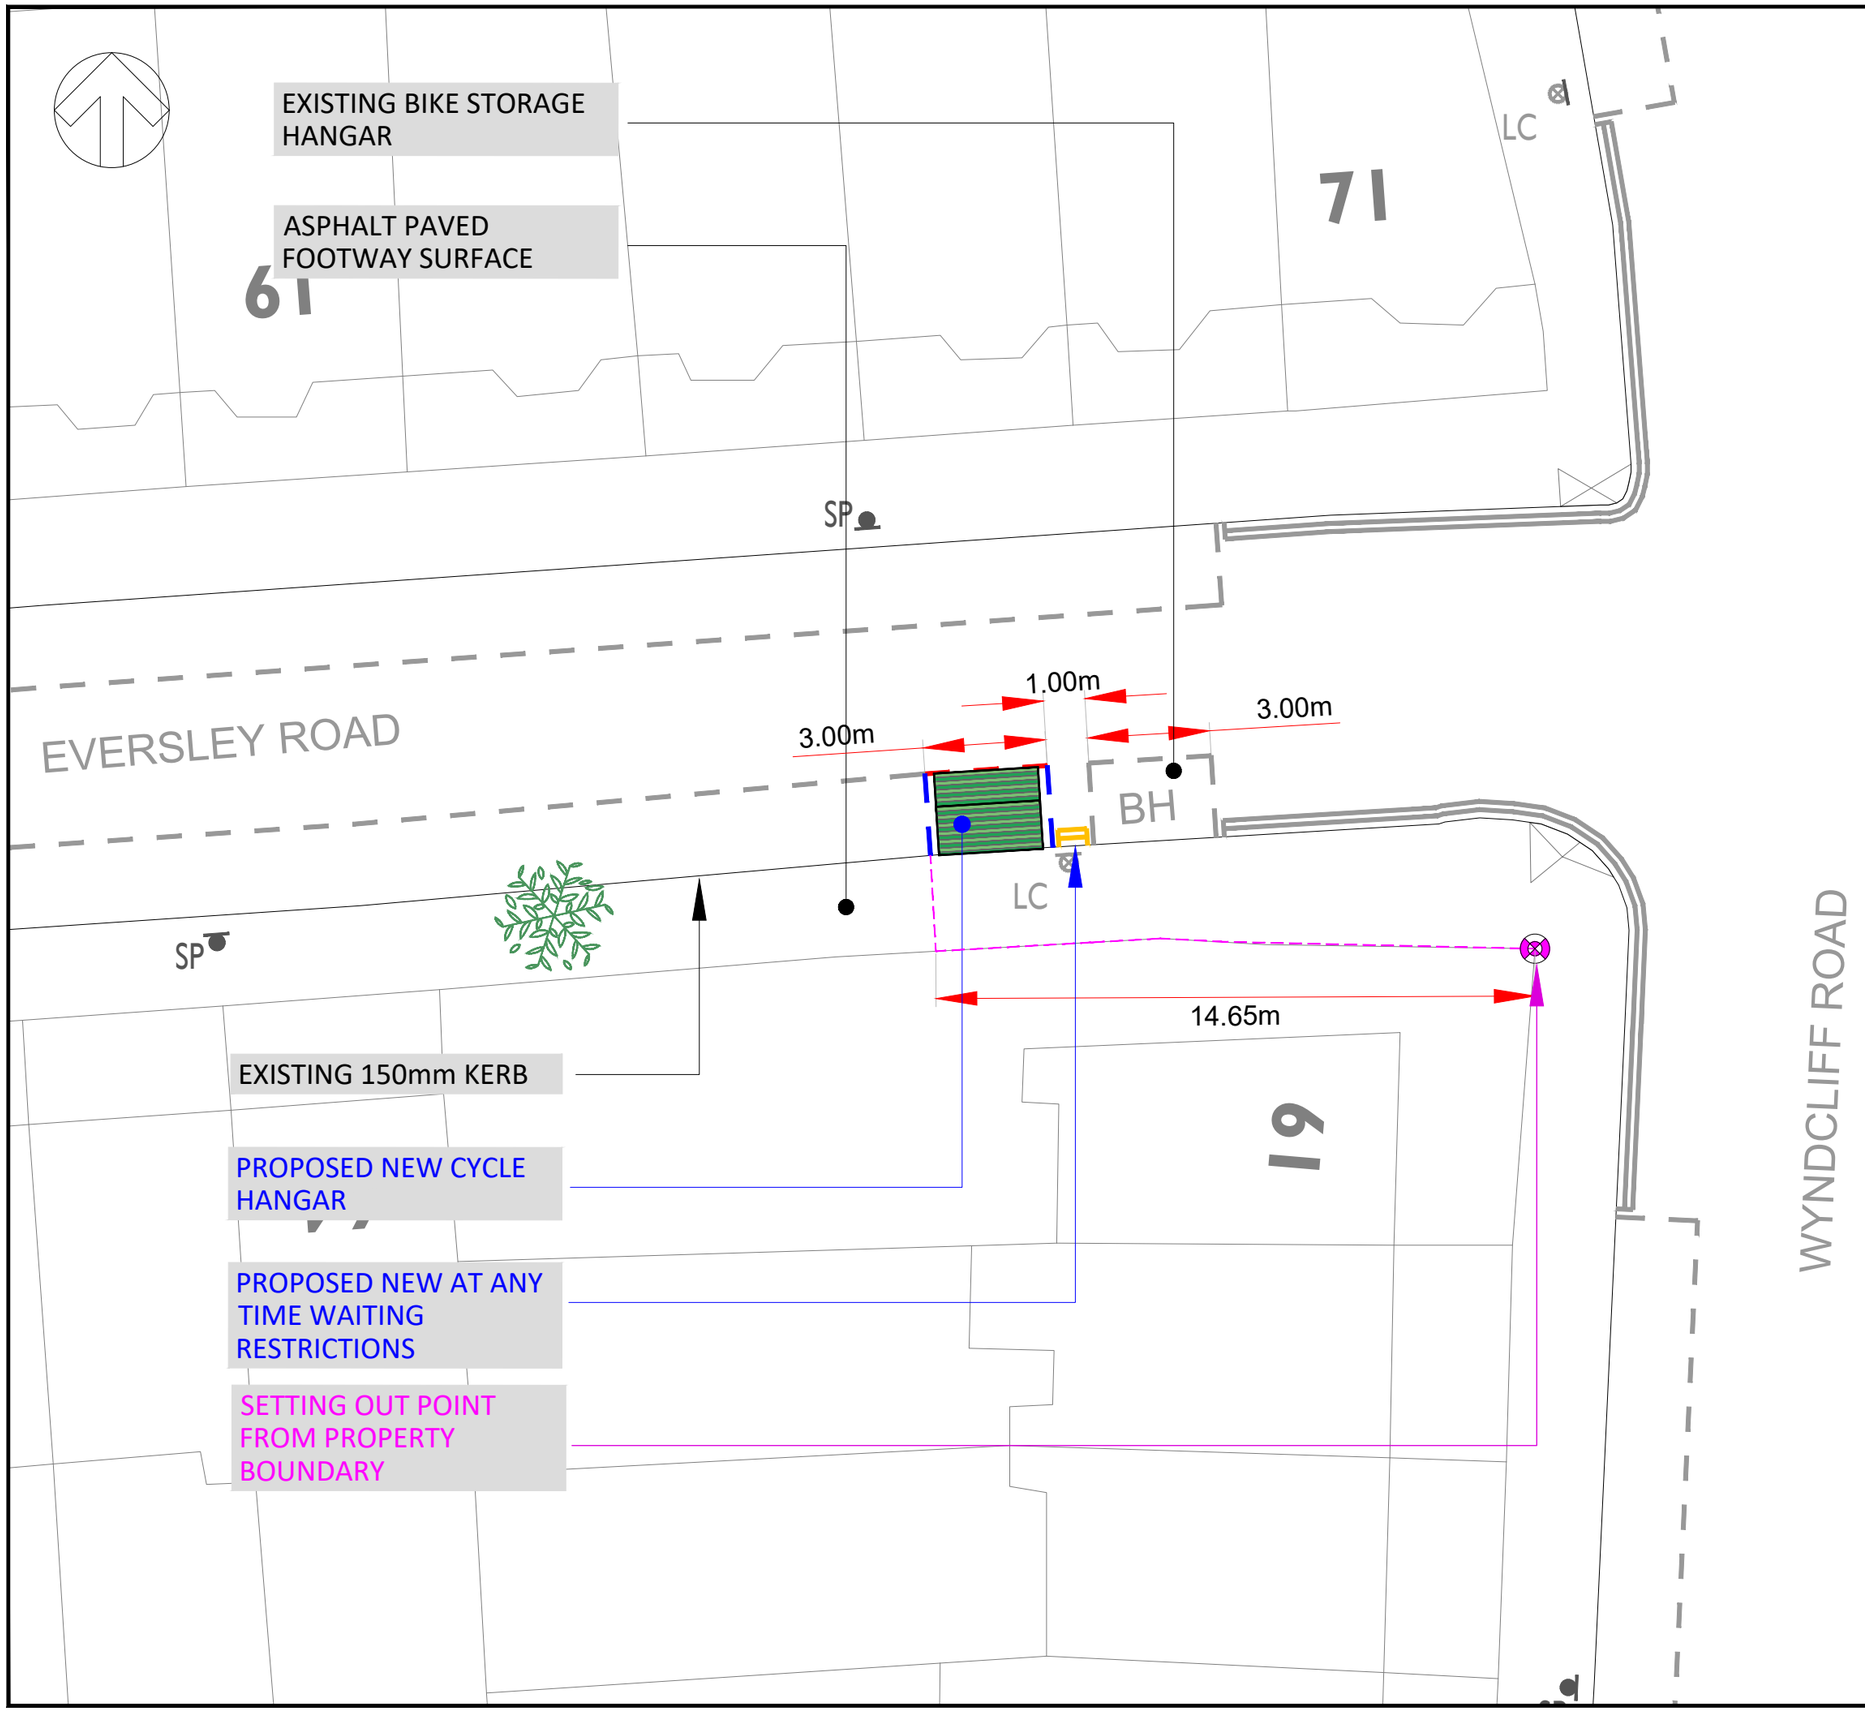

KEY / LEGEND

- EXISTING - PARKING BAYS
- EXISTING - WAITING RESTRICTIONS
- EXISTING - LOADING RESTRICTIONS
- NEW - WAITING RESTRICTIONS TO BE APPLIED AS PER TSR&GD 2016 DIAG 1018.1
- NEW - LOADING RESTRICTIONS TO BE APPLIED AS PER TSR&GD 2016 DIAG 1020.1
- NEW - PARKING BAY ROAD MARKING TO BE APPLIED AS PER TSR&GD 2016 DIAG 1028.4
- NEW 3.0m POST PARKING BAY SIGN PLATE — SP
- ROAD MARKING REMOVAL
- SETTING OUT POINT

REV	DATE	BY	DESCRIPTION	CHK	APP
P01	05/05/2026	RJB	FIRST ISSUE	FF	OM

DRAWING STATUS: A - FIT FOR CONSTRUCTION

wsp
First Floor, 3 Wellington Place, Leeds, LS1 4AP, UK
T+ 44 (0) 113 395 6200, F+ 44 (0) 113 395 6201
wsp.com

CLIENT: ROYAL BOROUGH OF GREENWICH

ARCHITECT: N/A

PROJECT: PROPOSED CYCLE HANGARS

TITLE: GENERAL ARRANGEMENT / TMO DRAWING
EVERSLEY ROAD - SHEET 07
EASTING: 540792
NORTHING: 177845


SCALE @ A3:	CHECKED:	APPROVED:
1:150	AS	OM

PROJECT No:	DESIGNED:	DRAWN:	DATE:
1302	JD	JD	14/06/2026

DRAWING No: 127-1302-CYCLE-HANGARS

REV: A

© WSP UK Ltd

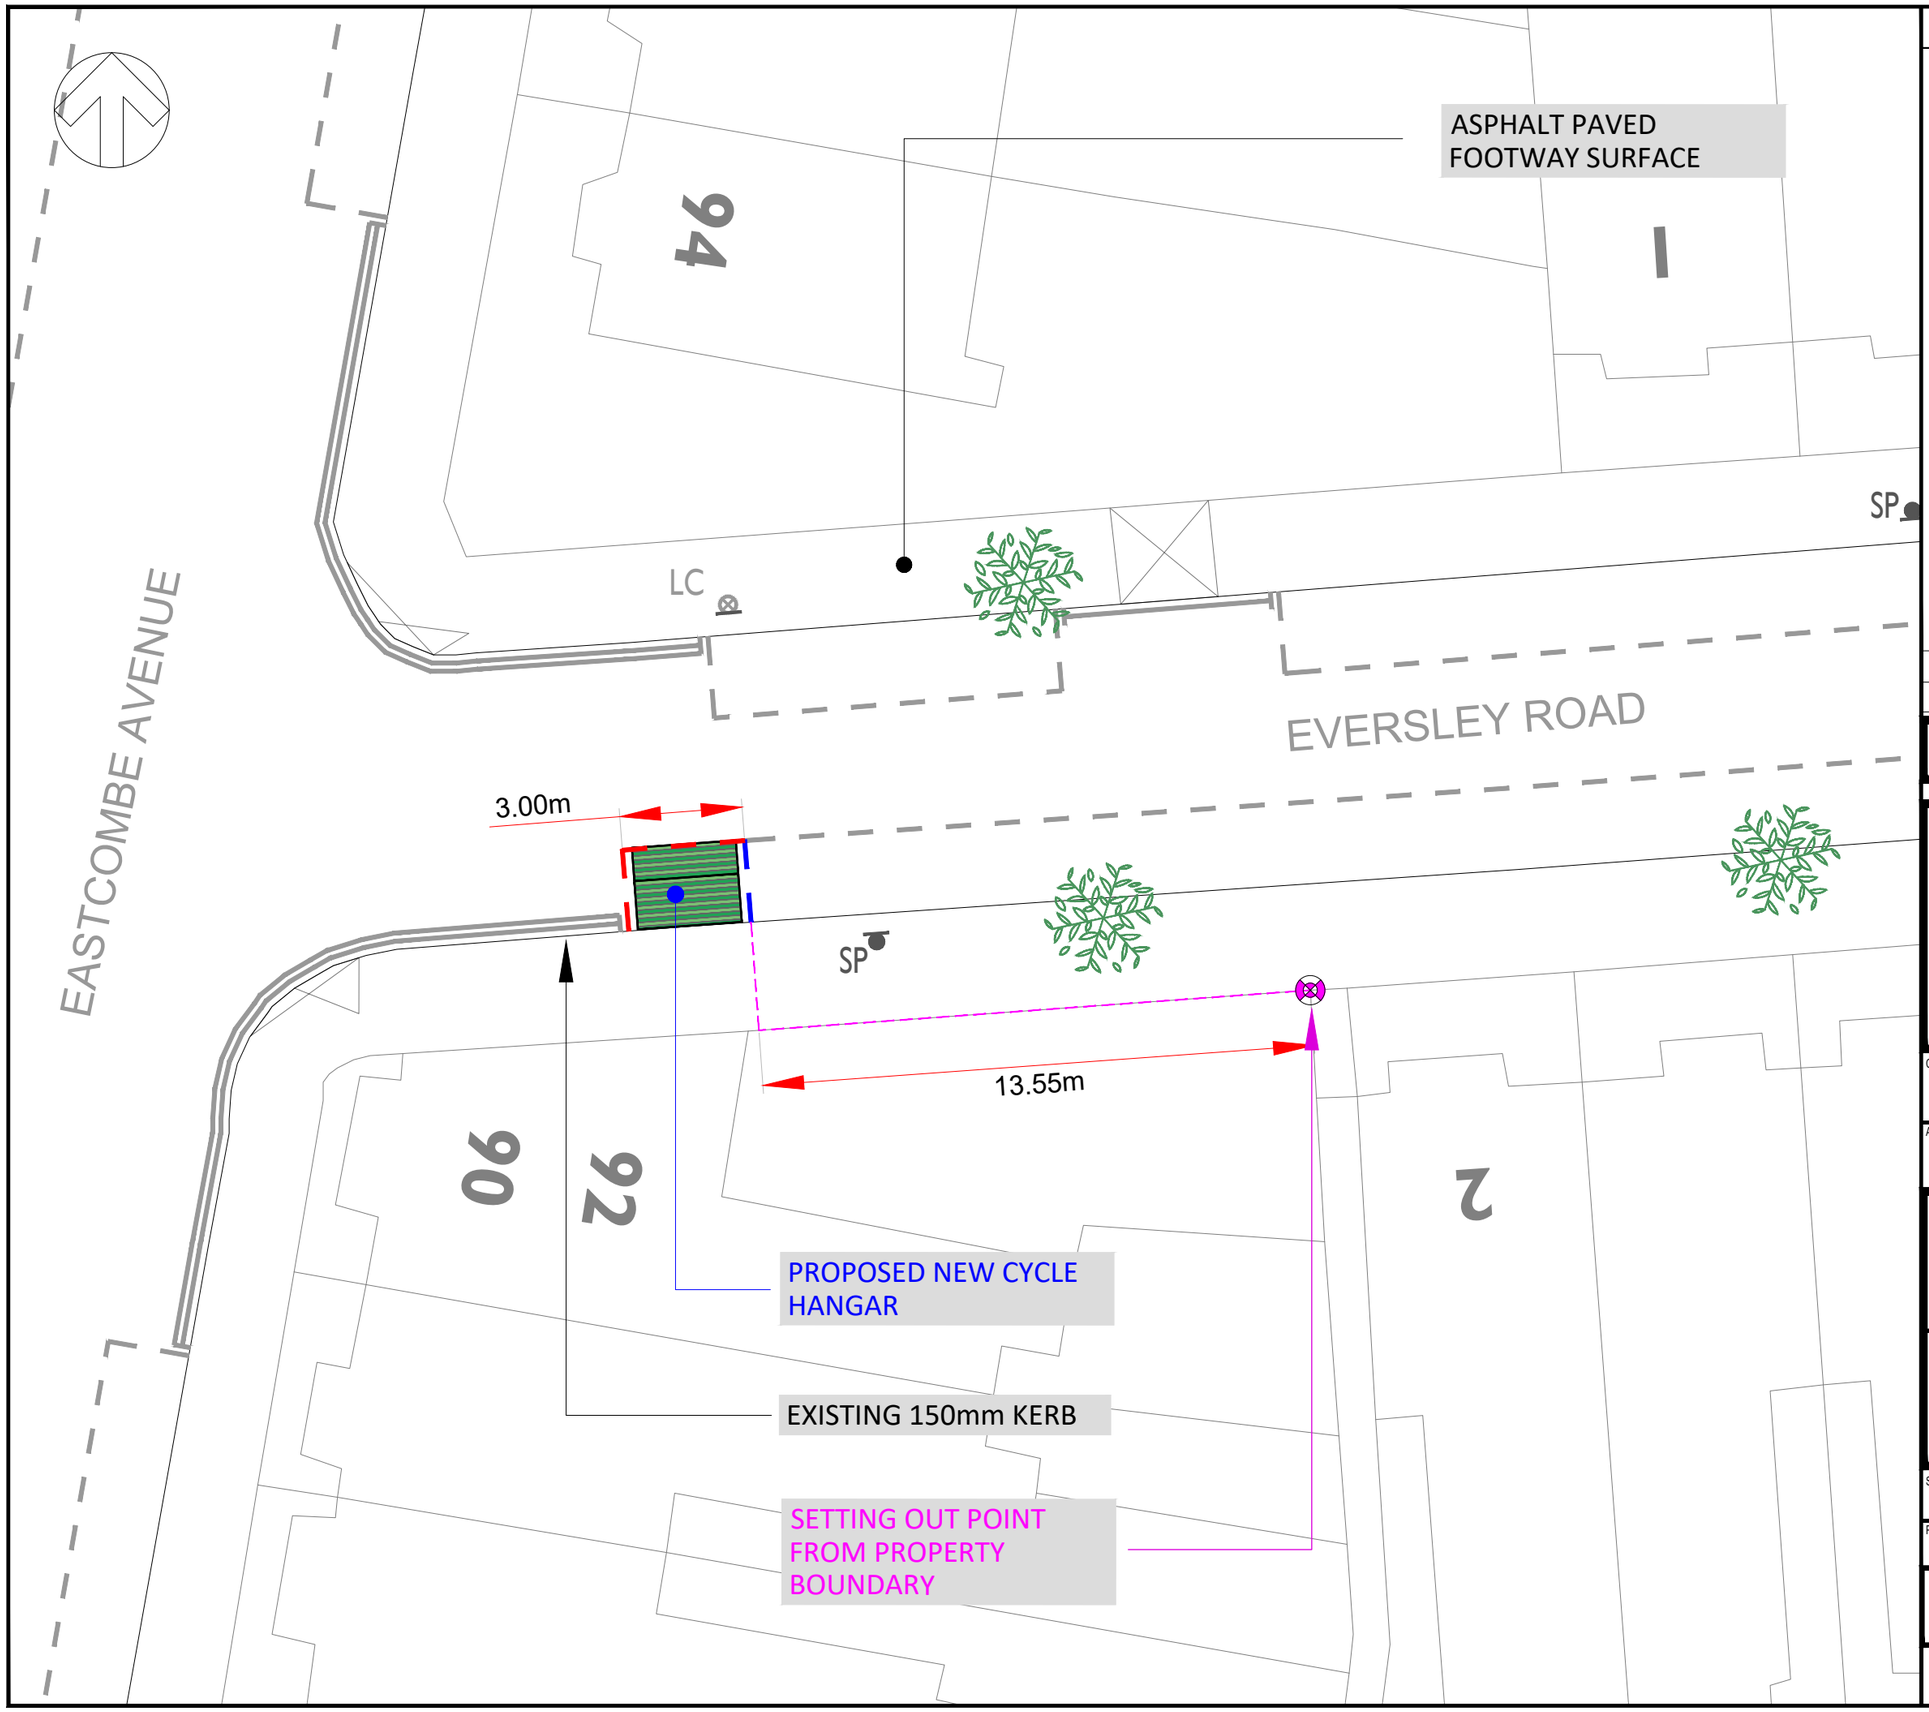

KEY / LEGEND

- EXISTING - PARKING BAYS
- EXISTING - WAITING RESTRICTIONS
- EXISTING - LOADING RESTRICTIONS
- NEW - WAITING RESTRICTIONS TO BE APPLIED AS PER TSR&GD 2016 DIAG 1018.1
- NEW - LOADING RESTRICTIONS TO BE APPLIED AS PER TSR&GD 2016 DIAG 1020.1
- NEW - PARKING BAY ROAD MARKING TO BE APPLIED AS PER TSR&GD 2016 DIAG 1028.4
- NEW 3.0m POST PARKING BAY SIGN PLATE — SP
- ROAD MARKING REMOVAL
- SETTING OUT POINT

REV	DATE	BY	DESCRIPTION	CHK	APP
P01	05/05/2026	RJB	FIRST ISSUE	FF	OM

DRAWING STATUS: A - FIT FOR CONSTRUCTION

wsp
First Floor, 3 Wellington Place, Leeds, LS1 4AP, UK
T+ 44 (0) 113 395 6200, F+ 44 (0) 113 395 6201
wsp.com

CLIENT: ROYAL BOROUGH OF GREENWICH

ARCHITECT: N/A

PROJECT: PROPOSED CYCLE HANGARS

TITLE: GENERAL ARRANGEMENT / TMO DRAWING
EVERSLEY ROAD - SHEET 08
EASTING: 540584
NORTHING: 177829

SCALE @ A3:	CHECKED:	APPROVED:
1:150	AS	OM

PROJECT No:	DESIGNED:	DRAWN:	DATE:
1302	JD	JD	14/06/2026

DRAWING No: 127-1302-CYCLE-HANGARS

REV: A

© WSP UK Ltd