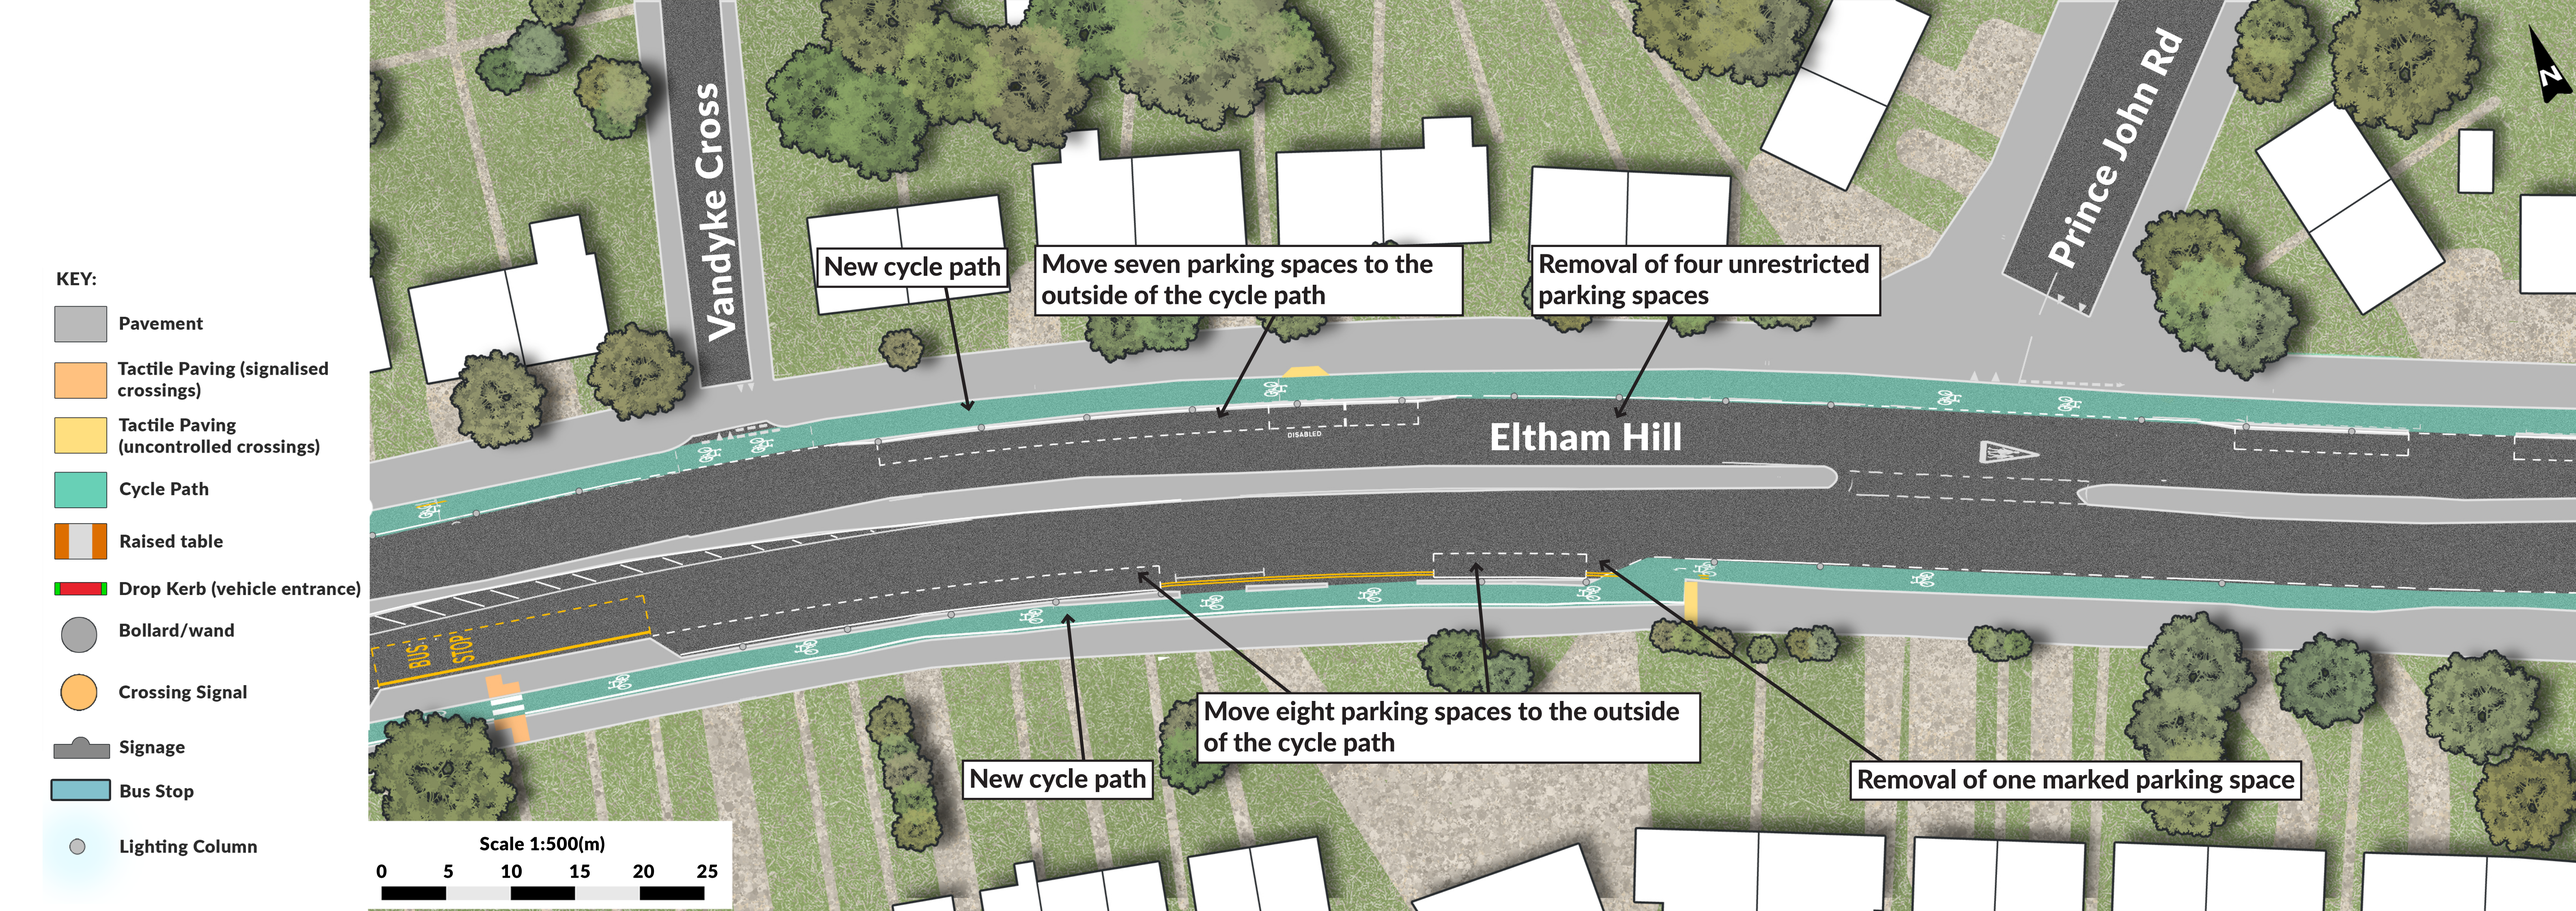

KEY:
Pavement
Tactile Paving (signalised crossings)
Tactile Paving (uncontrolled crossings)
Cycle Path
Raised table
Drop Kerb (vehicle entrance)
Bollard/wand
Crossing Signal
Signage
Bus Stop
Lighting Column
Vandyke Cross
Prince John Rd
Eltham Hill
New cycle path
Move seven parking spaces to the outside of the cycle path
Removal of four unrestricted parking spaces
Move eight parking spaces to the outside of the cycle path
New cycle path
Removal of one marked parking space
BUS STOP
DISABLED
Scale 1:500(m)
0 5 10 15 20 25
N