


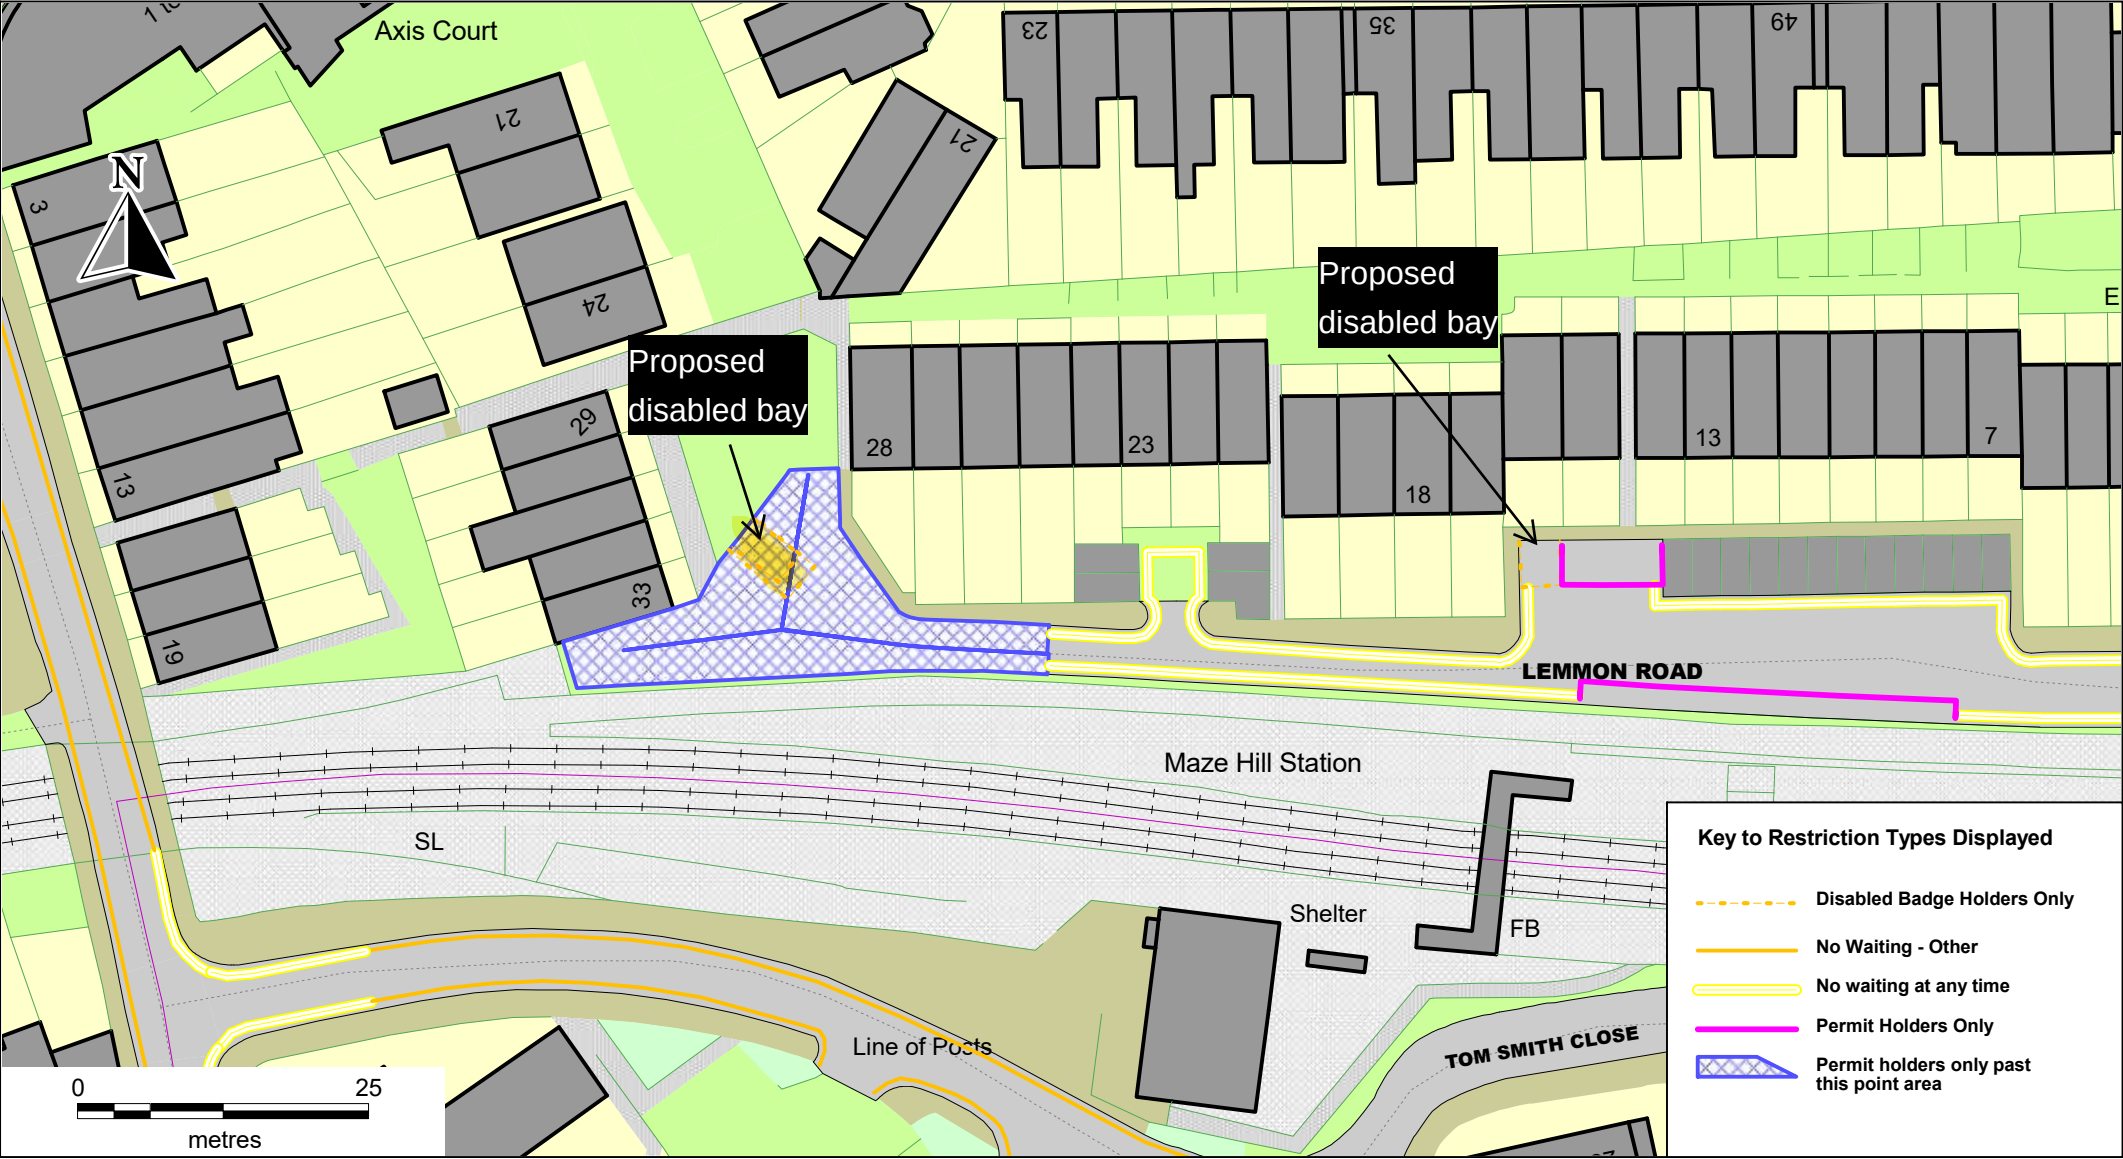

Lemmon Road

SCALE	1 : 650
DATE	14/08/2026
DRAWING No.	PCL-RBG-7014
DRAWN BY	HH