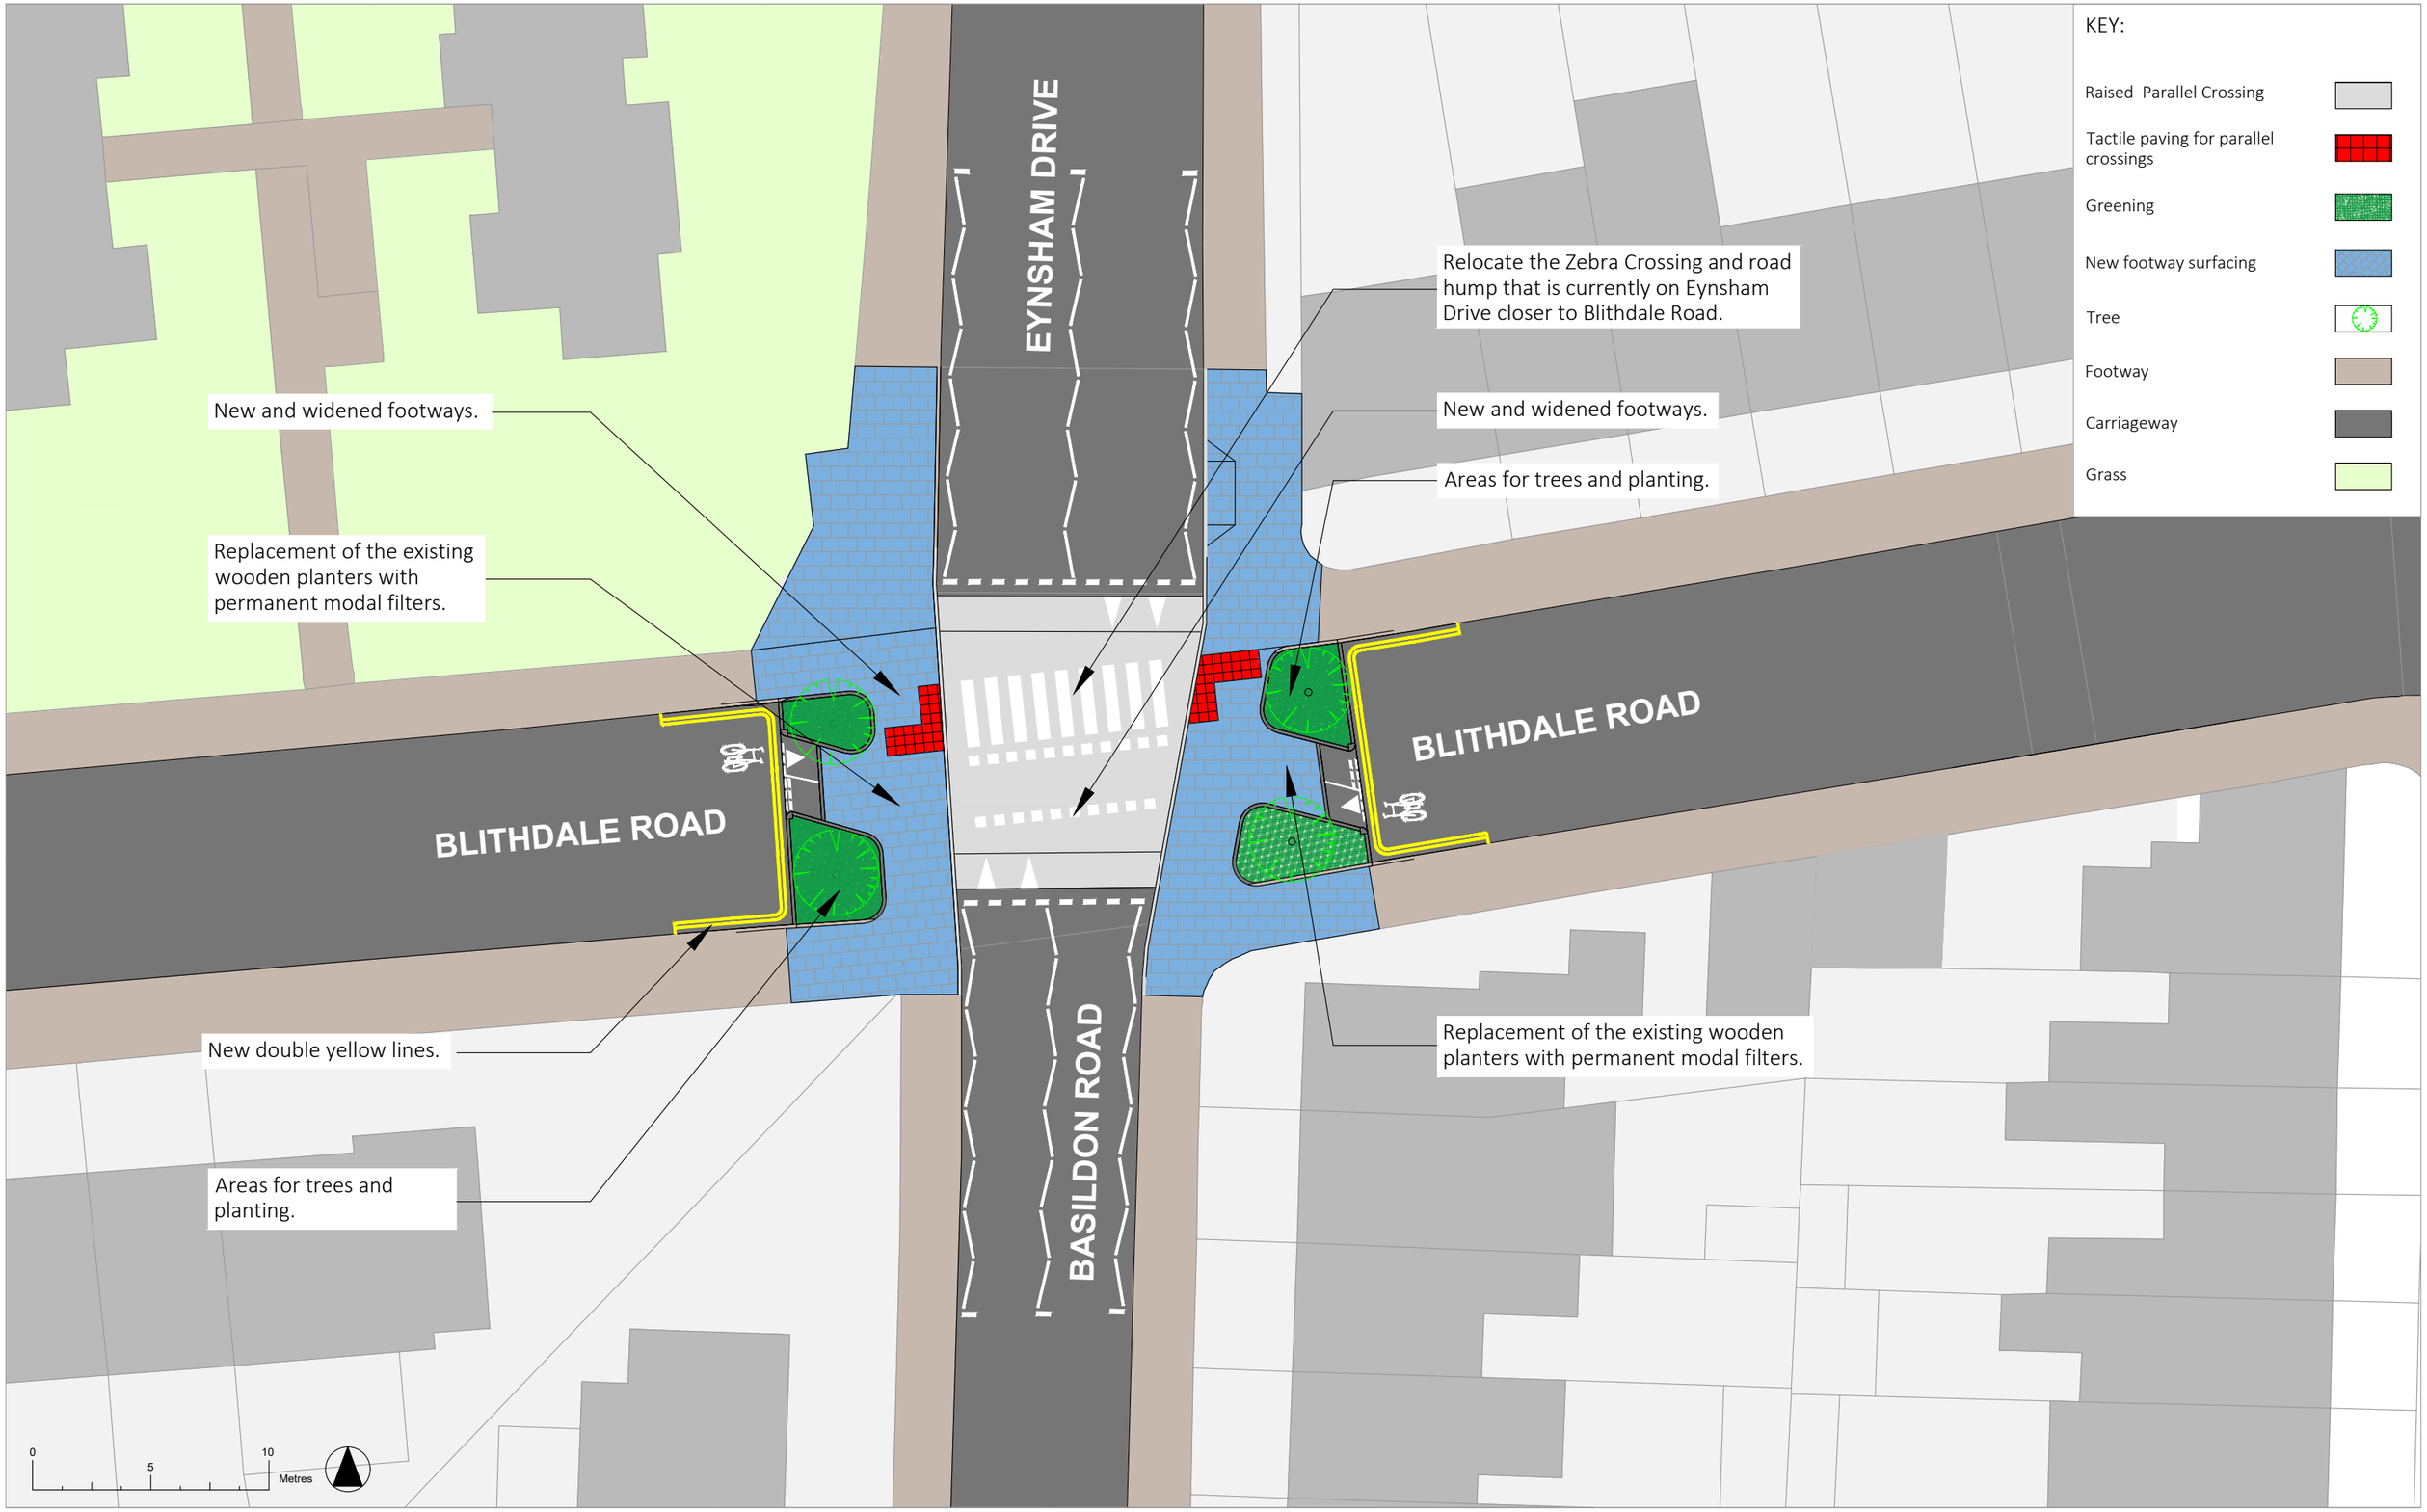Blithdale Road